

Planting Notes

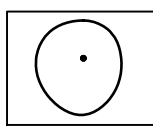
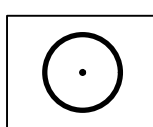
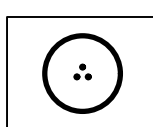
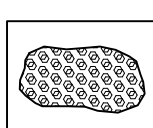
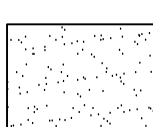
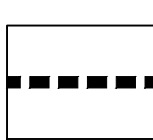
Soiling
Subsoil shall be multipurpose complying BS 8601:2013. Topsoil shall be multipurpose complying with BS 3882:2015 and have a pH value of 5.5-8.0.
Shrub beds: 400mm topsoil over 200mm subsoil.
Aquatics: 300mm subsoil.
Grassed areas: 150mm topsoil over 150mm subsoil.


Shrubs
Shrubs are to be supplied in containers by Robin Tacchi Plants.
www.robin tacchi plants.com

Planting
Areas of shrub planting are to be mulched with 50mm of Melcourt Ornamental Bark Mulch.
www.melcourt.co.uk

Coir Planting
300mm dia. coir rolls 3 metres long. Coir rolls are to be supplied by Salix and installed strictly in accordance with their instructions. www.salixrw.com

Legend

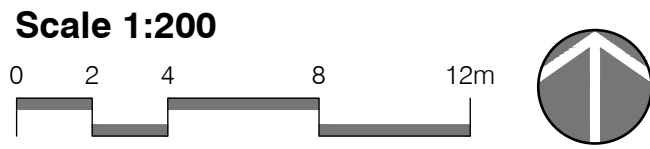-  Existing retained trees
-  New standard tree planting
-  New multi-stem tree planting
-  Aquatic planting
-  EP1 Pond Edge Mixture - Refer to 1501/GI/200 Linear Park Phase 2 Planting Plan for details.
-  300mm dia pre-established coir roll



Health & Safety Comments

SUDS attenuation areas/ditches to be designed with appropriate slopes/banks with a gradient of no more than 1:3. Level platforms are included at the top and bottom of the banks, and planting has been designed to allow a clear view of the water body as well as clearly defining the edge of the water. All attenuation areas/swales/ponds have been designed in accordance with CIRIA's SUDS Manual - Health and Safety Principles for SUDS, November 2013. Where sloped banks cannot be achieved in the ponds, drops have been protected by an 1100mm high barrier in accordance with Building Regs Part K.

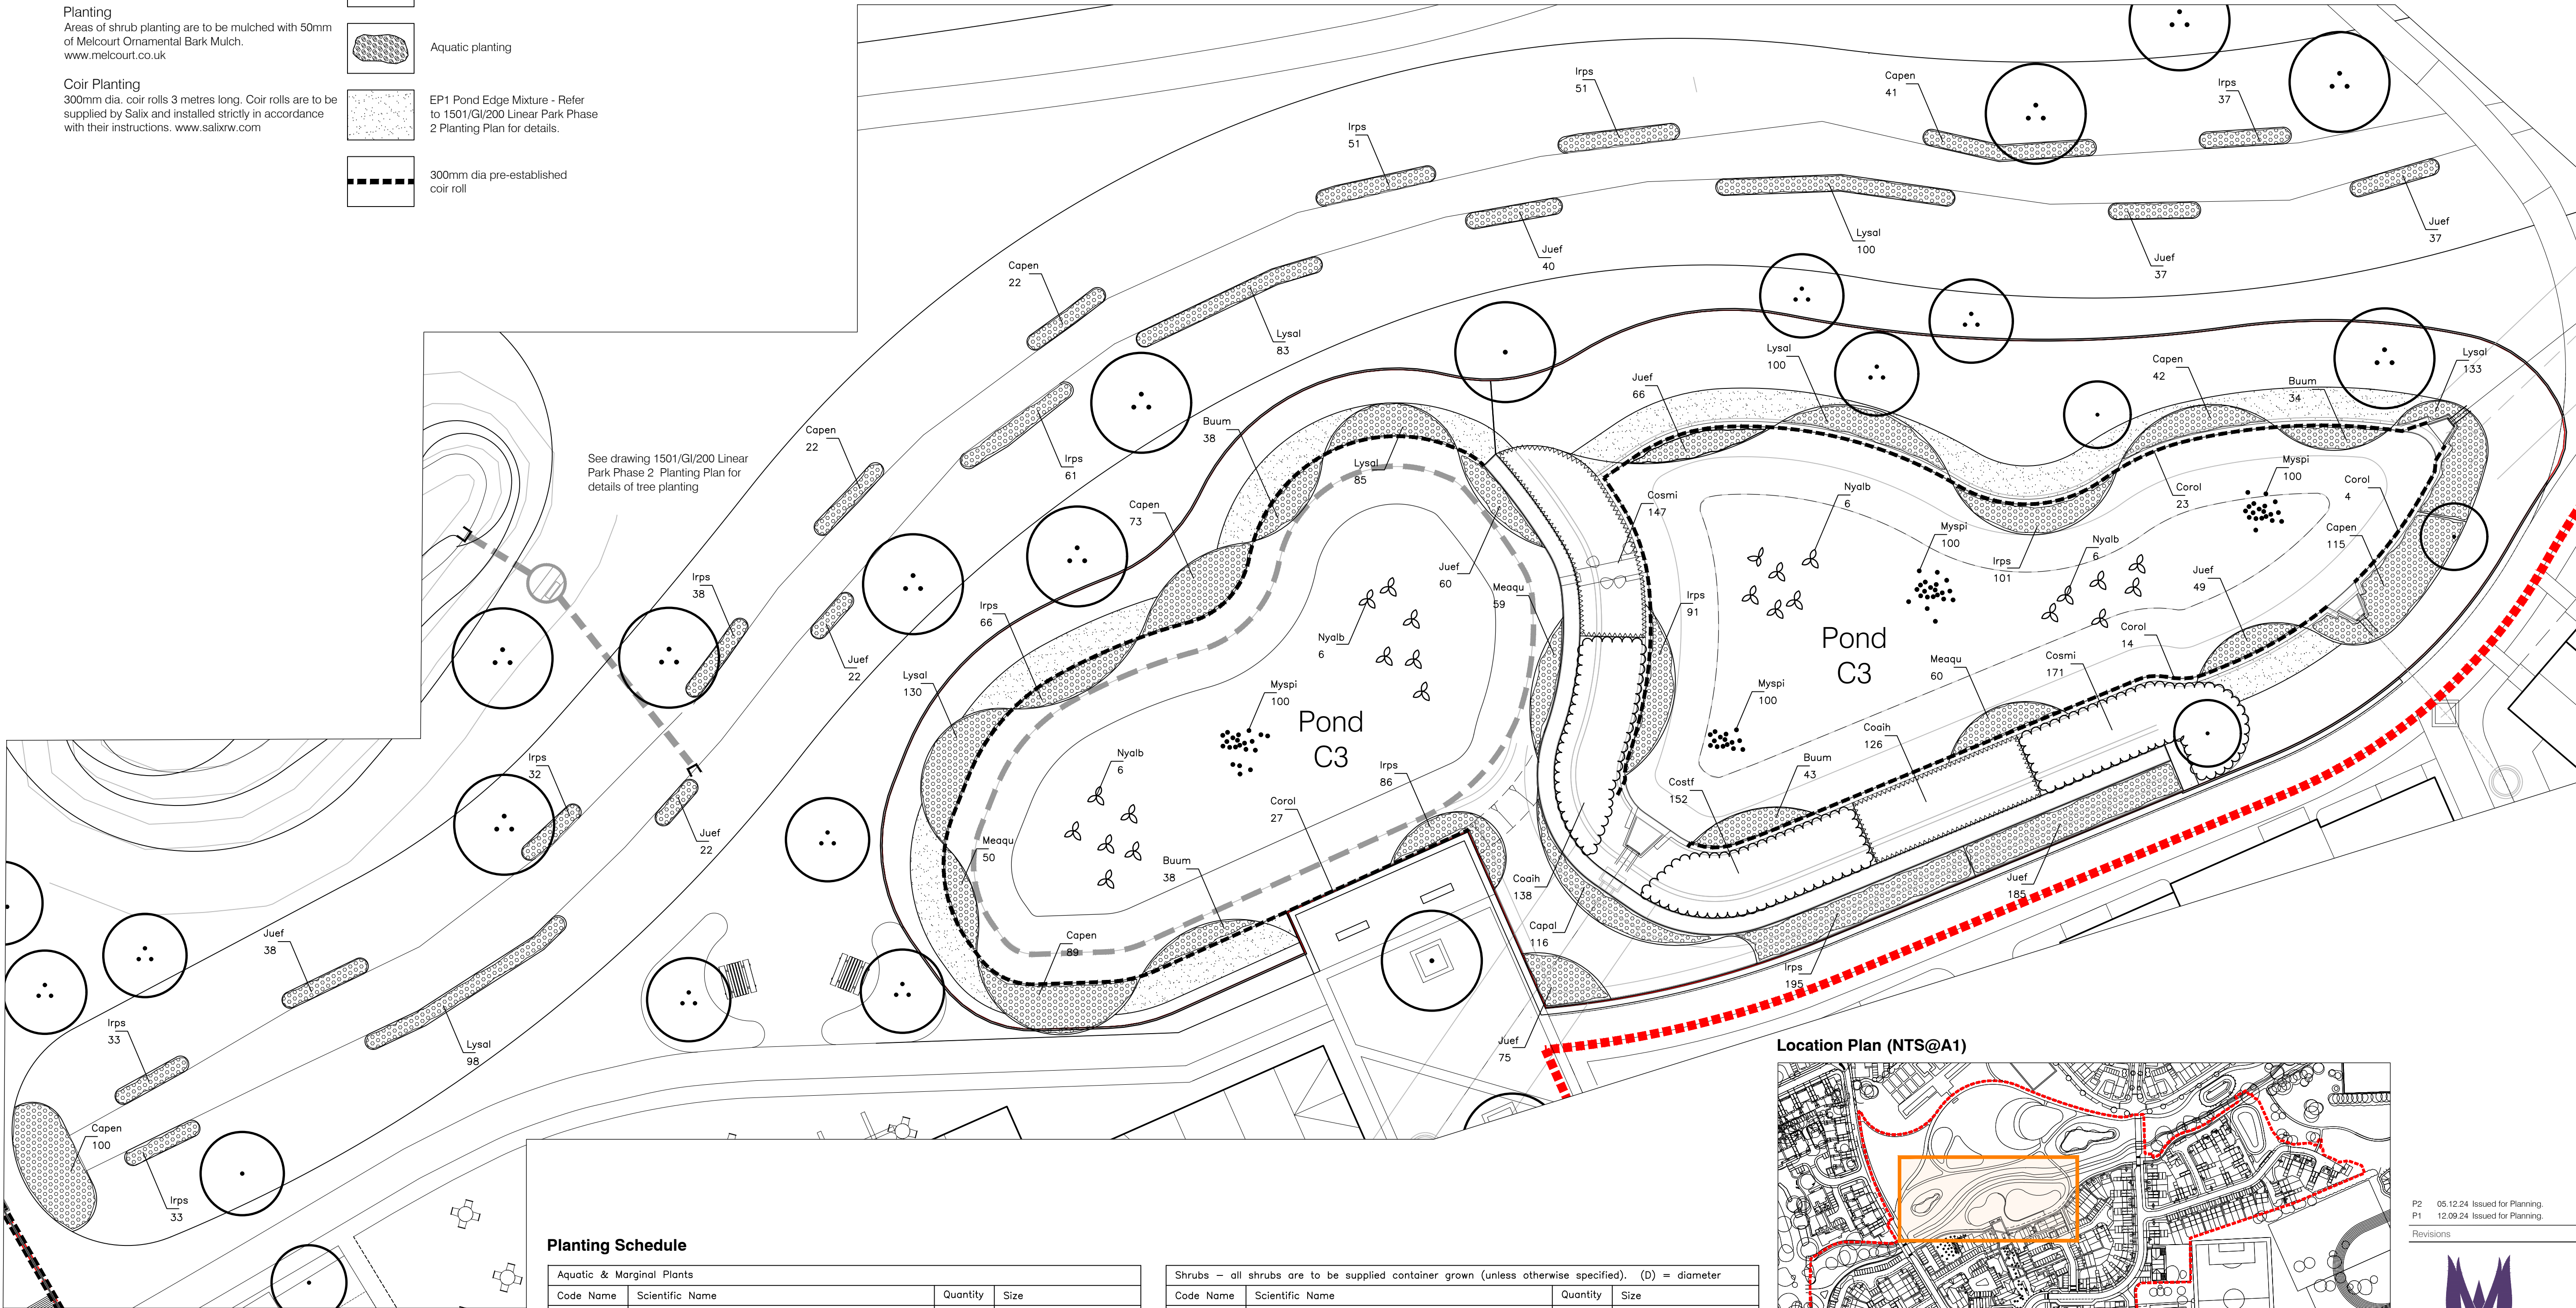
Baseline Information

This drawing is based on the following drawings :

- 60312043/CIV/DC/1000 P05 (Aecom)
- 60312043/CIV/DC/1001 P02 (Aecom)
- RT222072P0001-0005 Topographical Survey (Warner Surveys).

General Notes

None




Planting Schedule

Aquatic & Marginal Plants			
Code Name	Scientific Name	Quantity	Size
Buum	Butomus umbellatus	153	1L
Capal	Caltha palustris	116	1L
Capen	Carex pendula	504	2L
Corol	Coir rolls (3m long x 200mm dia)	68	Rolls
Irps	Iris pseudacorus	875	1L
Juef	Juncus effusus	631	1L
Lysal	Lythrum salicaria	729	2L
Meaqu	Mentha aquatica	169	1L
Myspi	Myriophyllum spicatum (weighted bunches)	400	Weighted clumps
Nyalb	Nymphaea alba	24	1L

Shrubs — all shrubs are to be supplied container grown (unless otherwise specified). (D) = diameter			
Code Name	Scientific Name	Quantity	Size
Coalh	Cornus alba 'Ivory Halo'	264	5L, 40–60cm
Cosmi	Cornus sanguinea 'Midwinter Fire'	318	5L, 40–60cm
Costf	Cornus stolonifera 'Flaviramea'	152	3L, 60–80cm

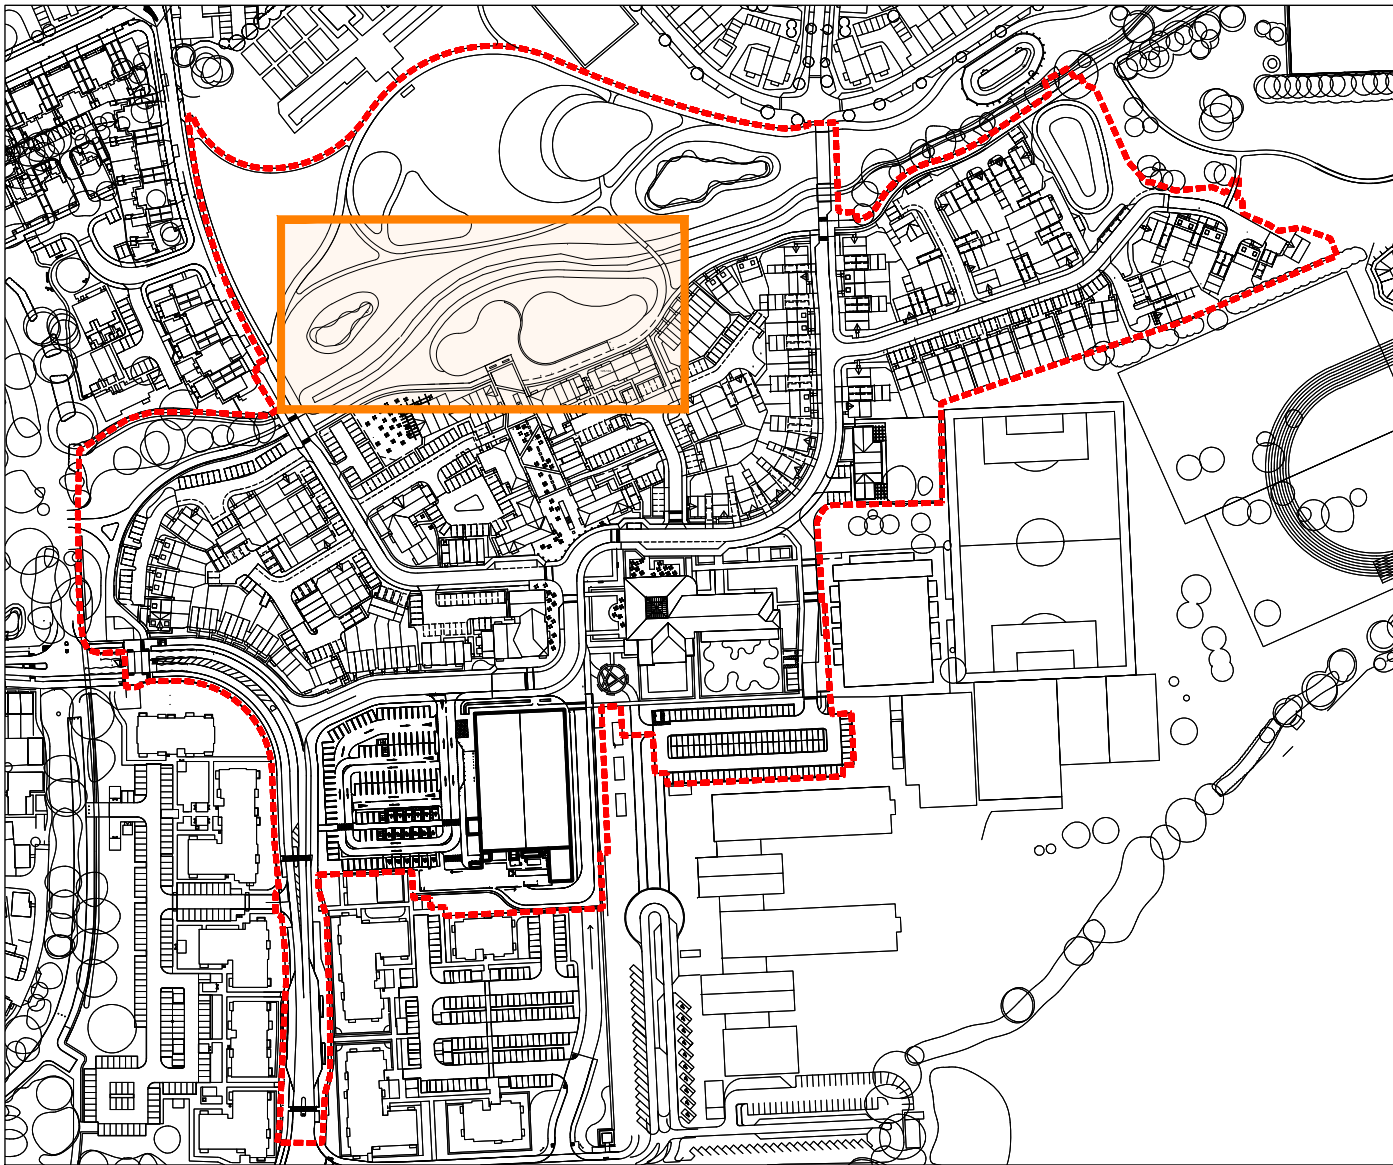Location Plan (NTS@A1)



P2	05.12.24	Issued for Planning.
P1	12.09.24	Issued for Planning.

Revisions



The Tide Barn
Bradbourne House
East Malling
Kent
ME19 6DZ
01732 735780
mail@murdochwickham.com
www.murdochwickham.com

Job Title
Arborfield District Centre

Client
Crest Nicholson Chiltern

Drawing Title
C3 Feature Pond Planting Plan

Date
Scale
Drawn
06 September 2024
1:200 @ A1
JL

Drawing no.
1501/GI/201

Rev.
P2