

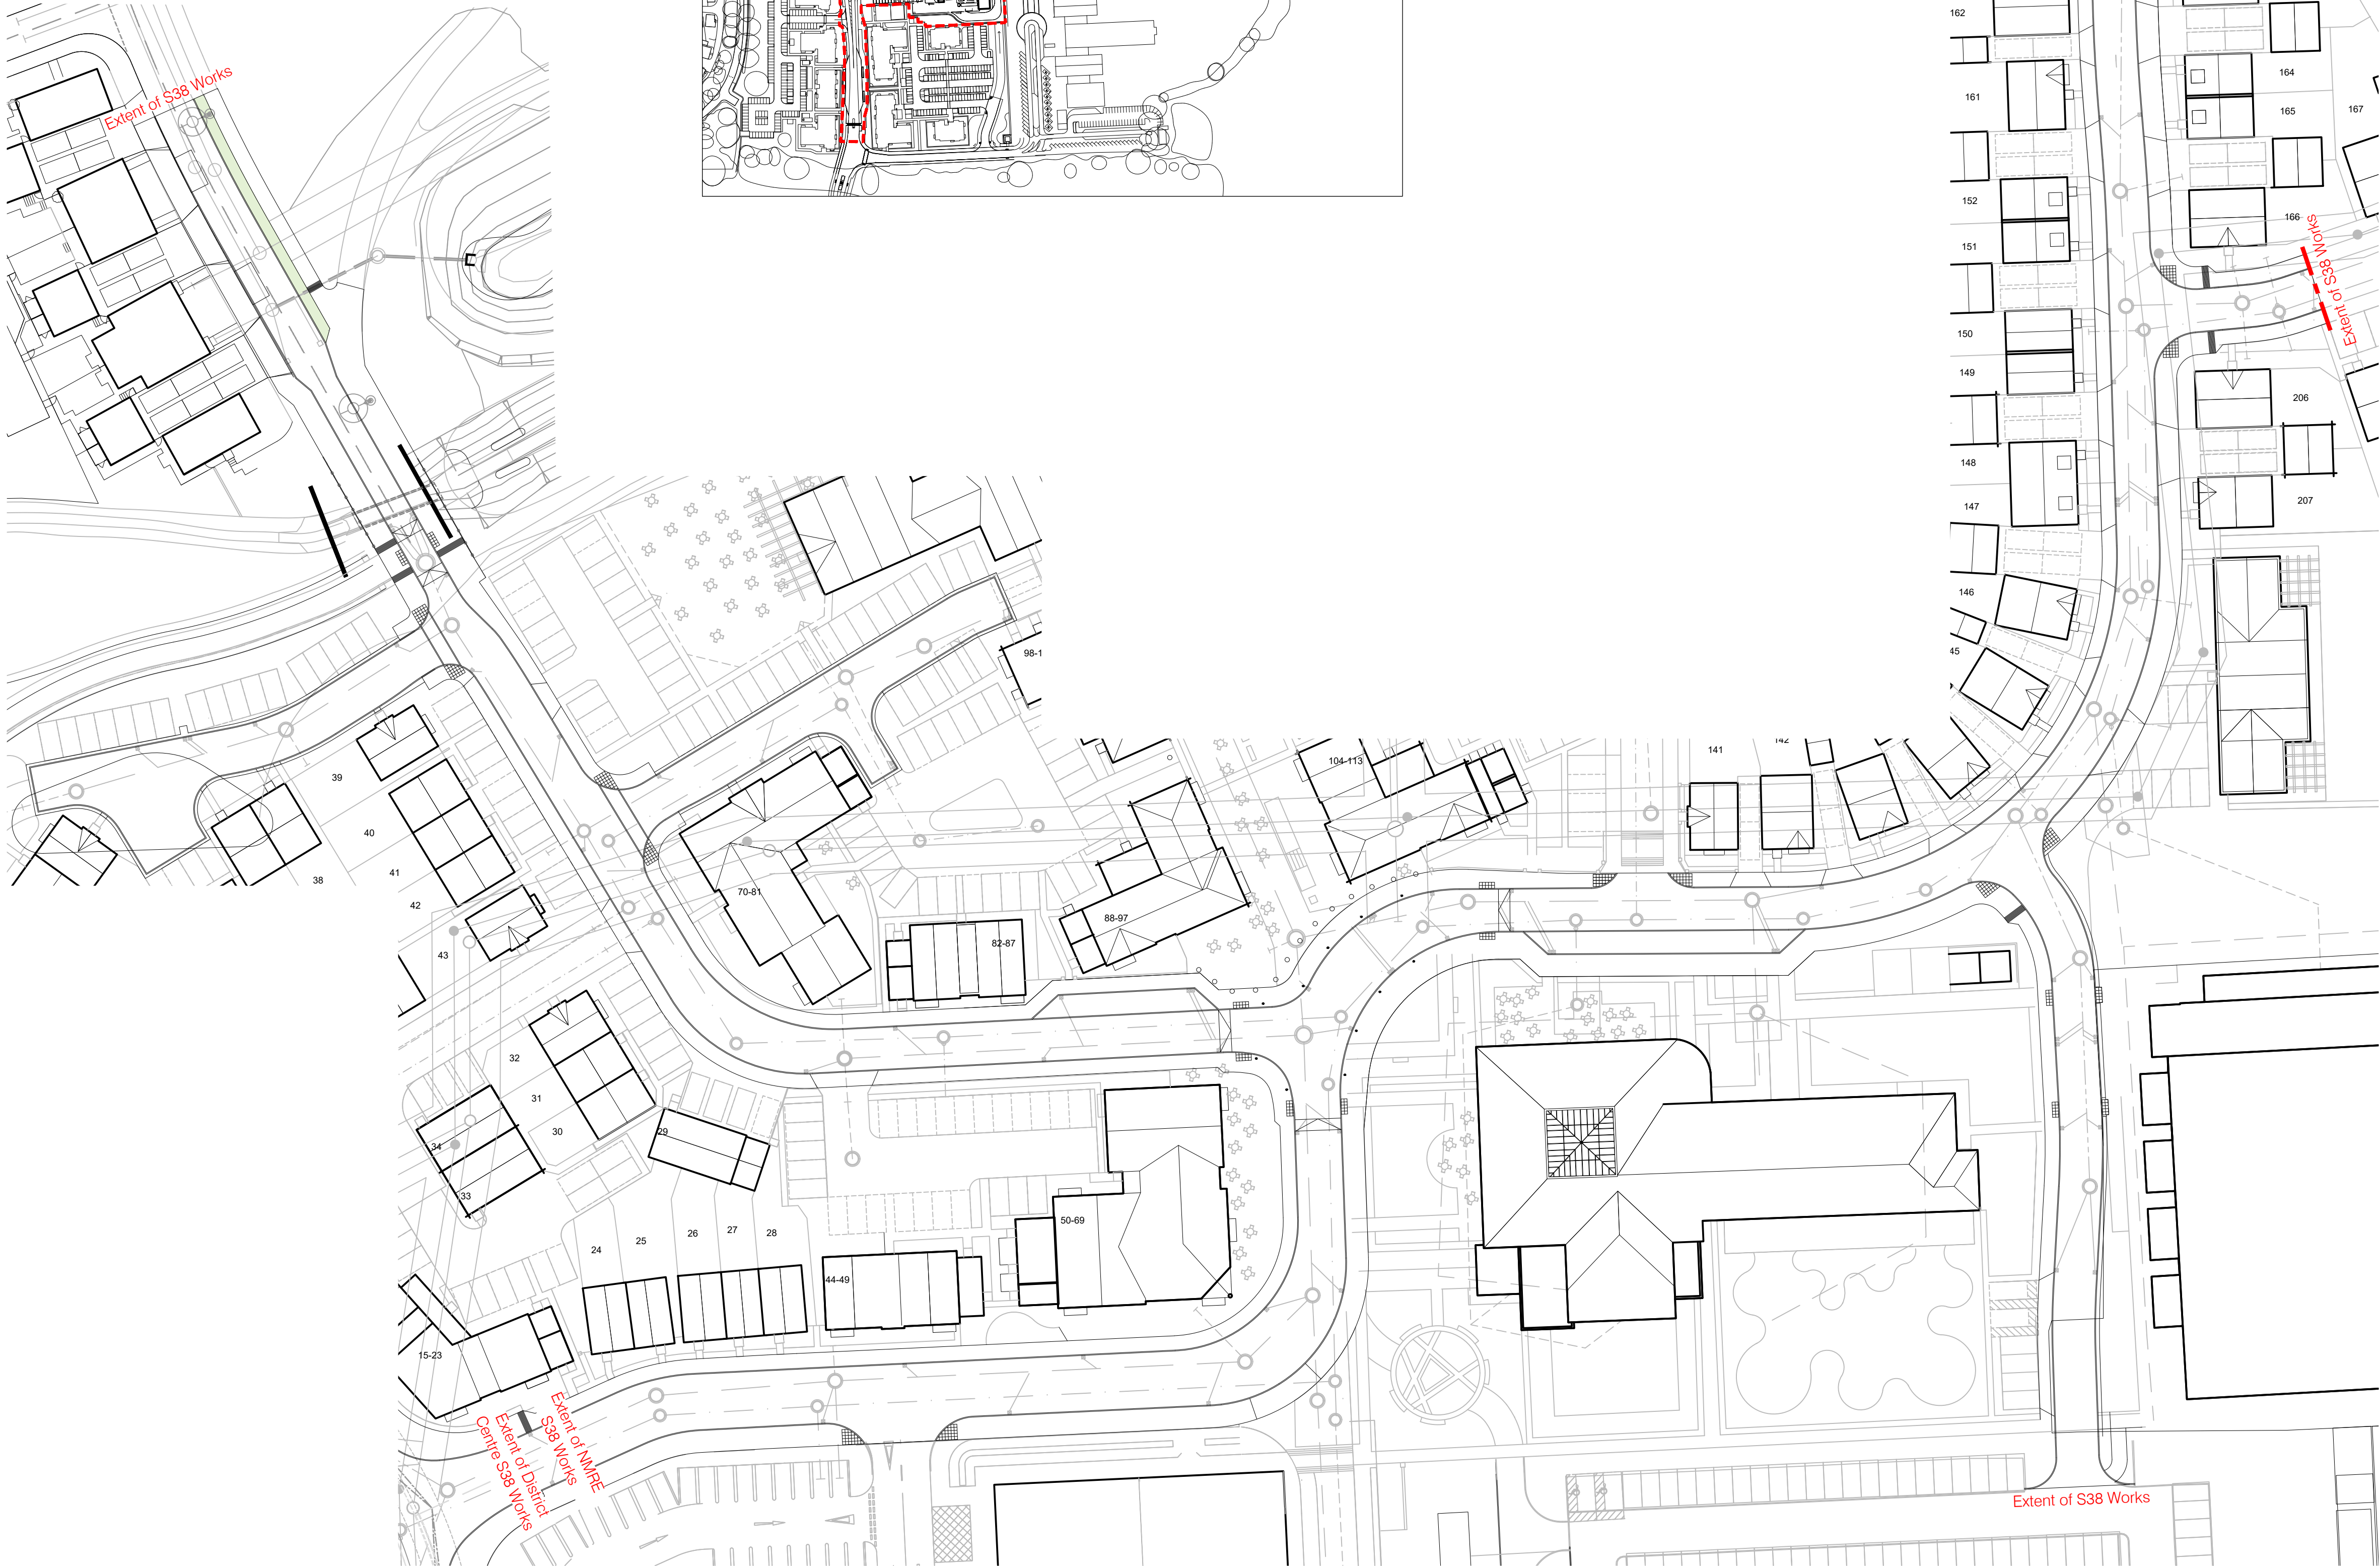


Location Plan (NTS@A1)

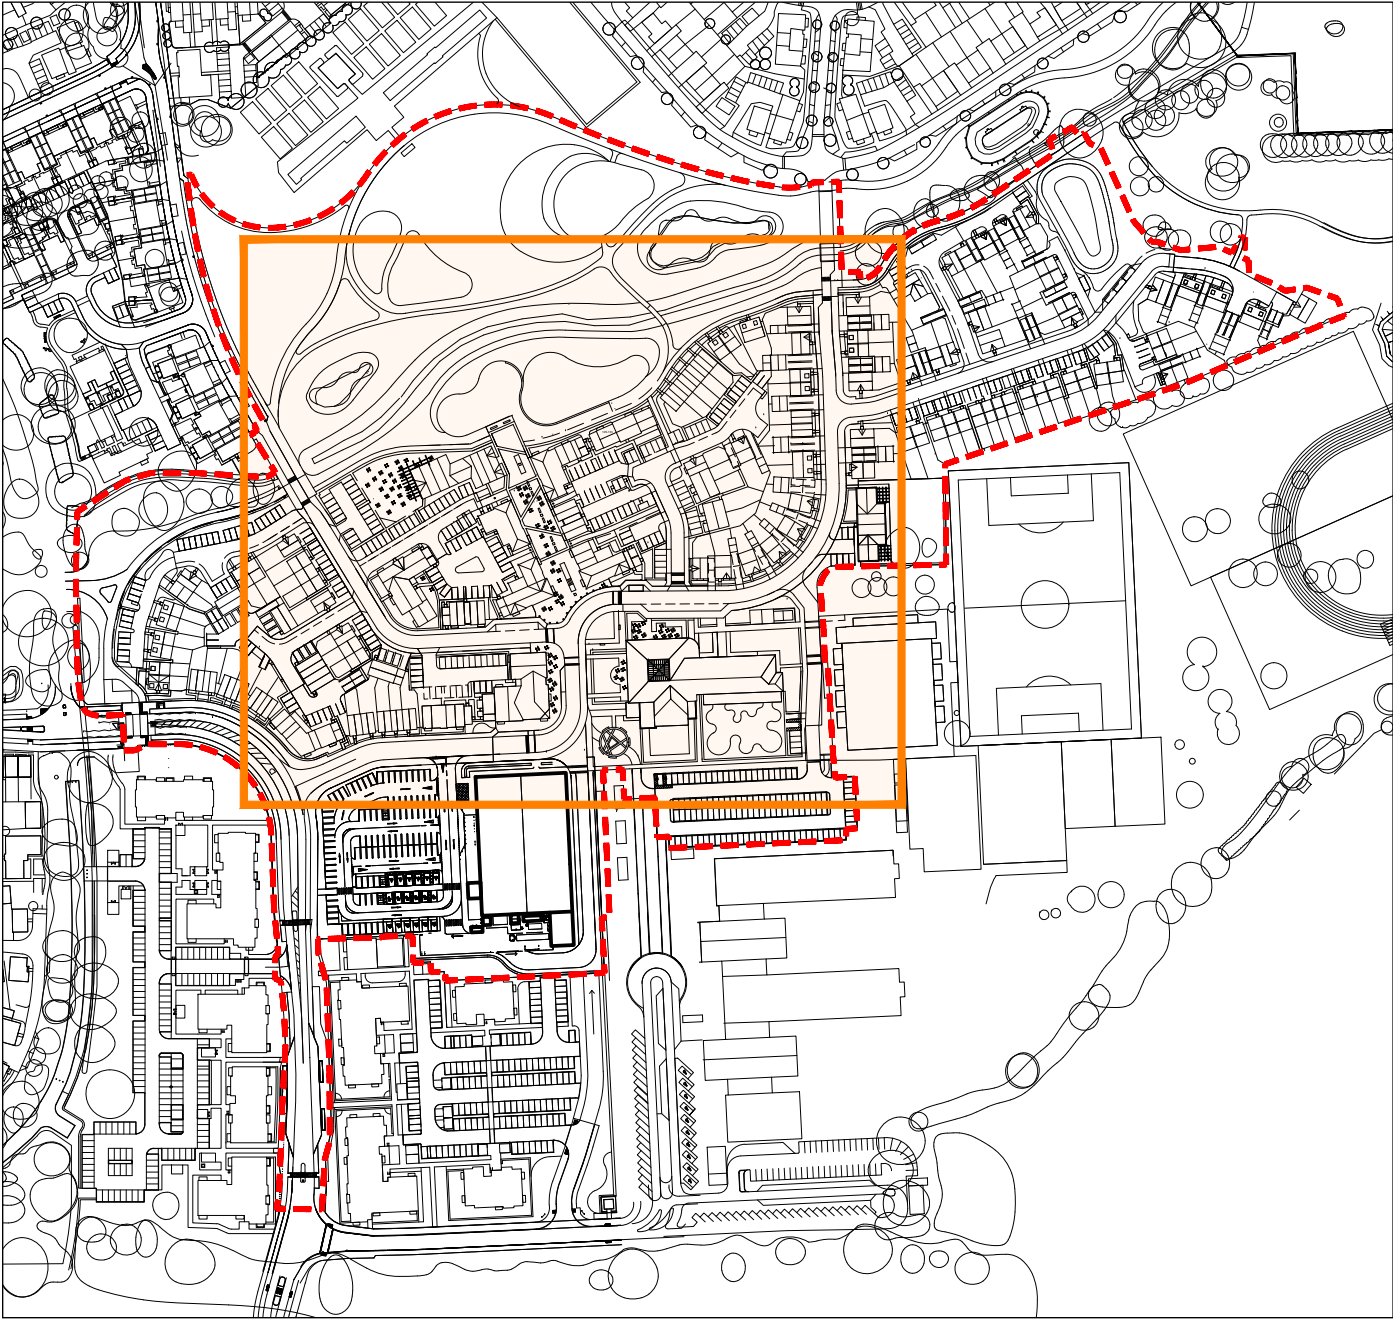

Scale 1:500

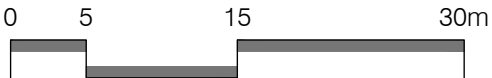

Baseline Information

This drawing is based on Aecom drawings :
• 60312043/CIV/DC/1000 P05
• 60312043/CIV/DC/1001 P02

Health & Safety Comments

No specific comments

General Notes

None

Planting Notes

Formation Levels

Formation levels are to be excavated or made up where required (except within the RPA of existing trees) to the following depths below finished ground level:
Grassed areas 300mm
Exposed substrate is to be thoroughly broken up by machine or by hand to a minimum depth of 400mm.
Prior to backfilling with subsoil/topsoil water test all areas of prepared ground to ensure that they are free draining.

Soiling

Subsoil shall be multipurpose complying BS 8601:2013. Topsoil shall be multipurpose complying with BS 3882:2015 and have a pH value of 5.5-8.0. Grassed areas: 150mm topsoil over 150mm subsoil.


Finished Levels

Turfed areas 25mm above adjacent hard surfaces.


Planting

Rowlawn Medallion is to be used where turf is specified.
www.rolawn.co.uk

Legend

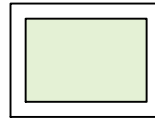

Areas to be turfed

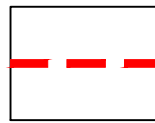

Spine road S38 boundary
- see Aecom drawing
60312043/CIV/DC/1000
for details.

P1 06.09.24 Issued for Planning

Revisions



The Tide Barn
Bradbourne House
East Malling
Kent
ME19 6DZ
01732 752780
mail@murdockwickham.com
www.murdockwickham.com

Job Title

Arborfield District Centre

Client

Crest Nicholson Chiltern

Drawing Title

Spine Road Planting Plan

Date **06 September 2024**
Scale **1:500 @ A1**
Drawn **JL**

Drawing no.
1501/HI/201

Rev.

P1