
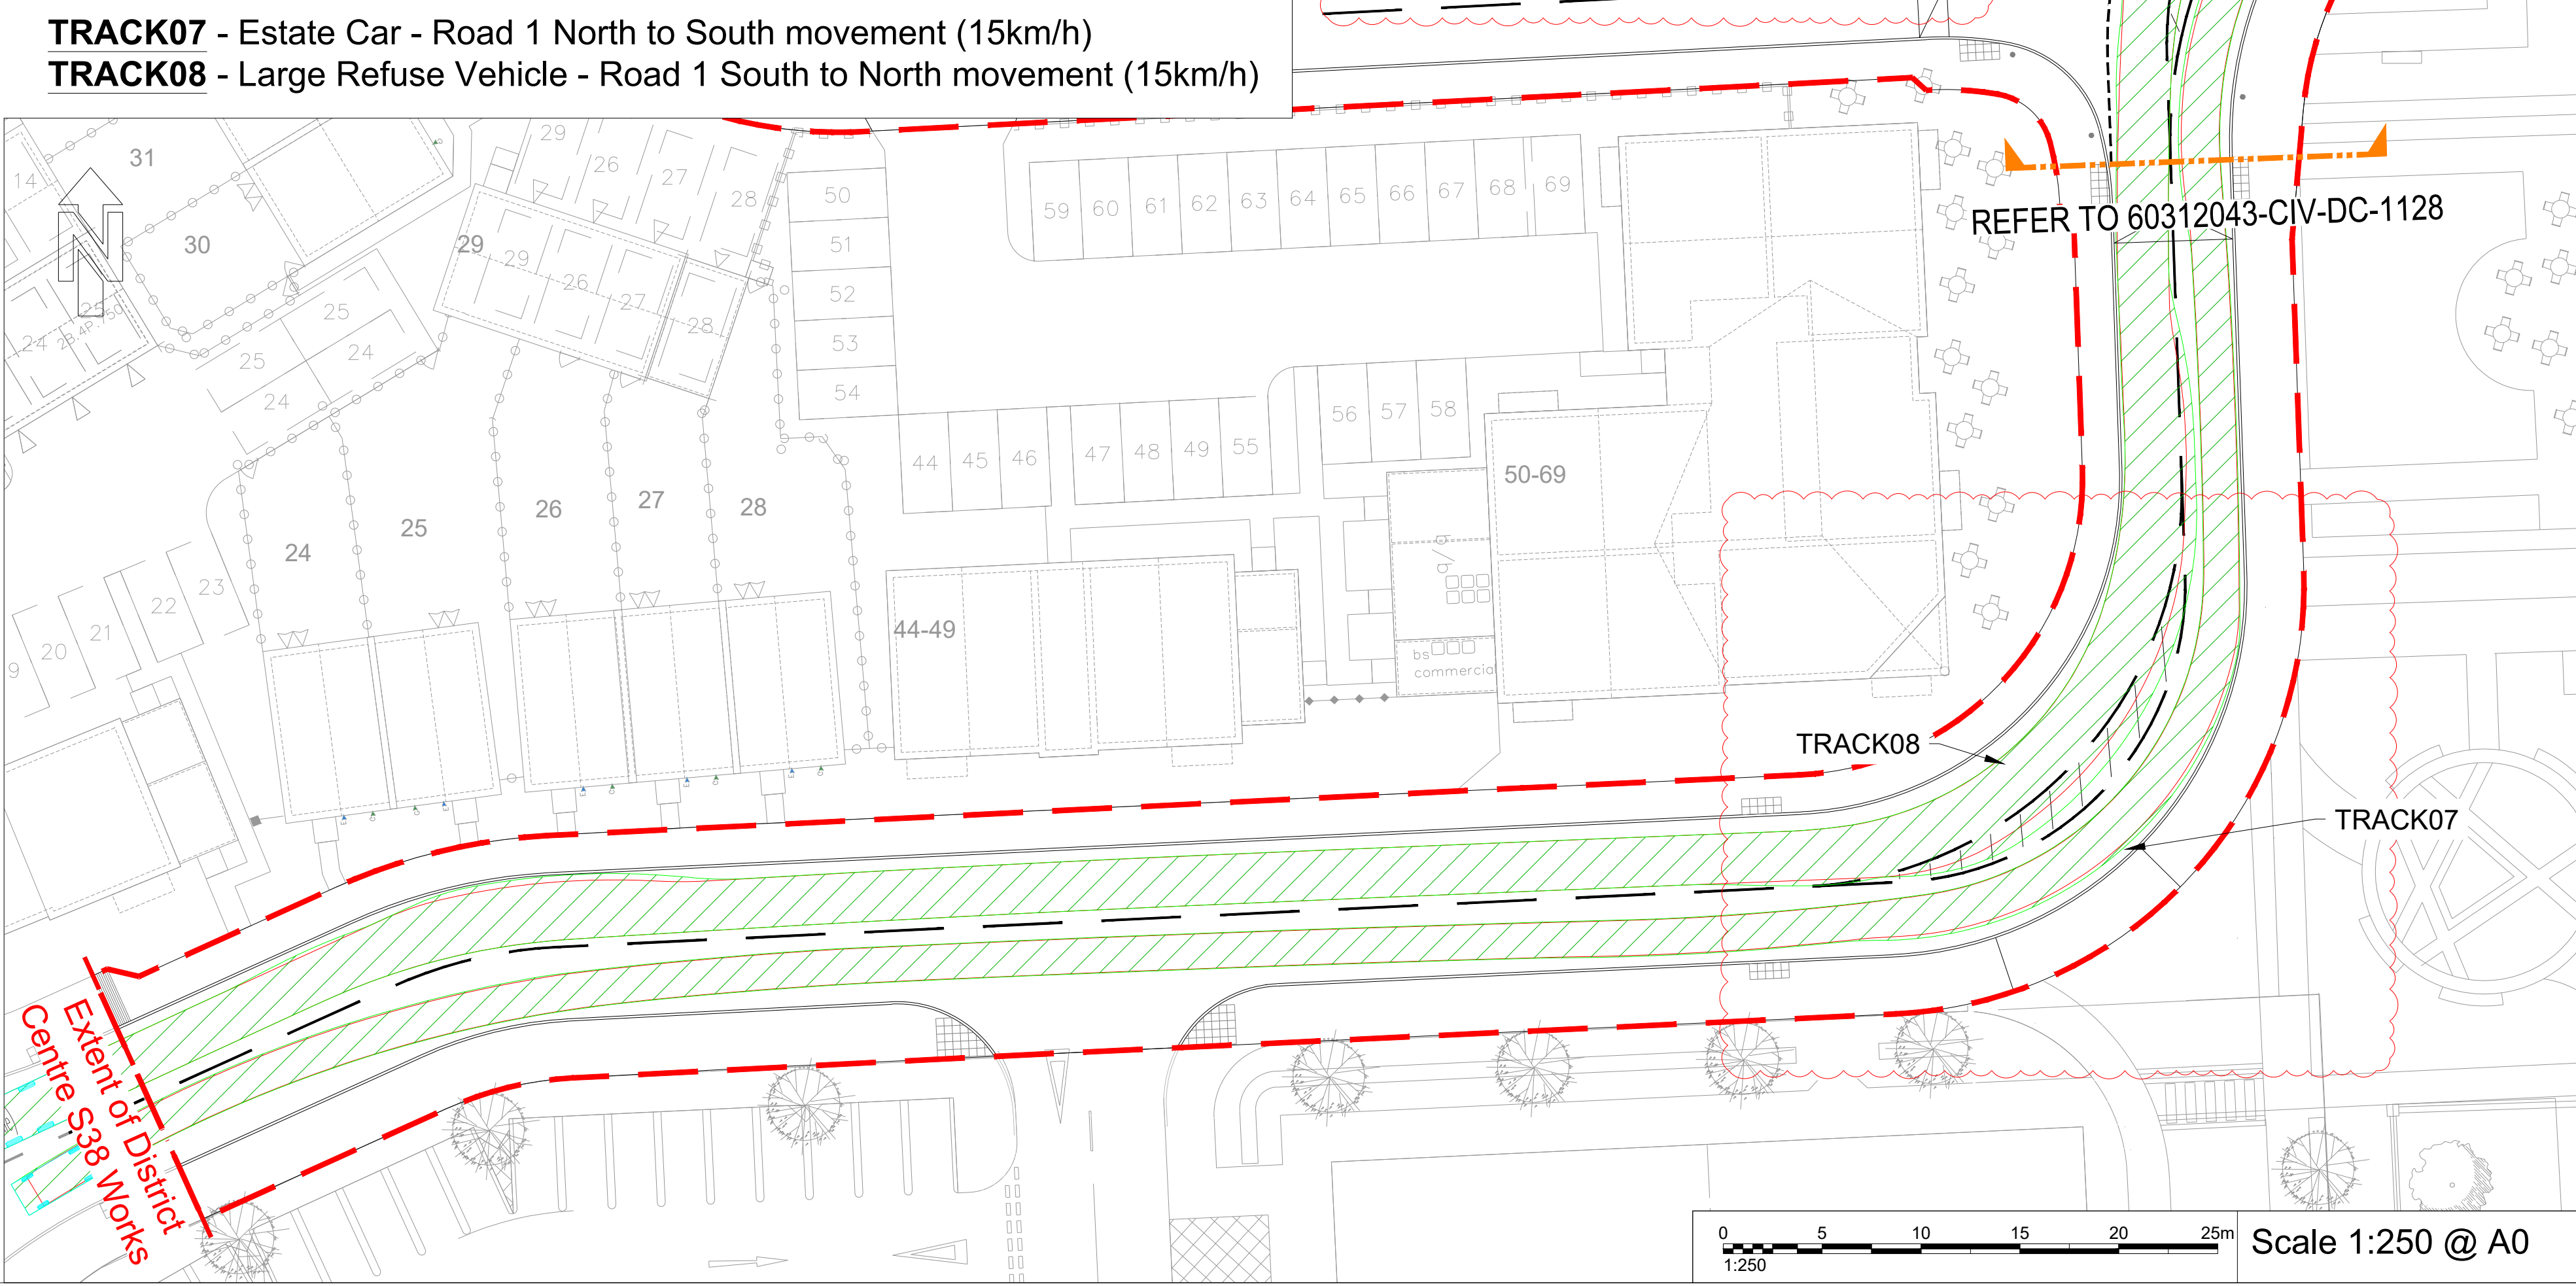
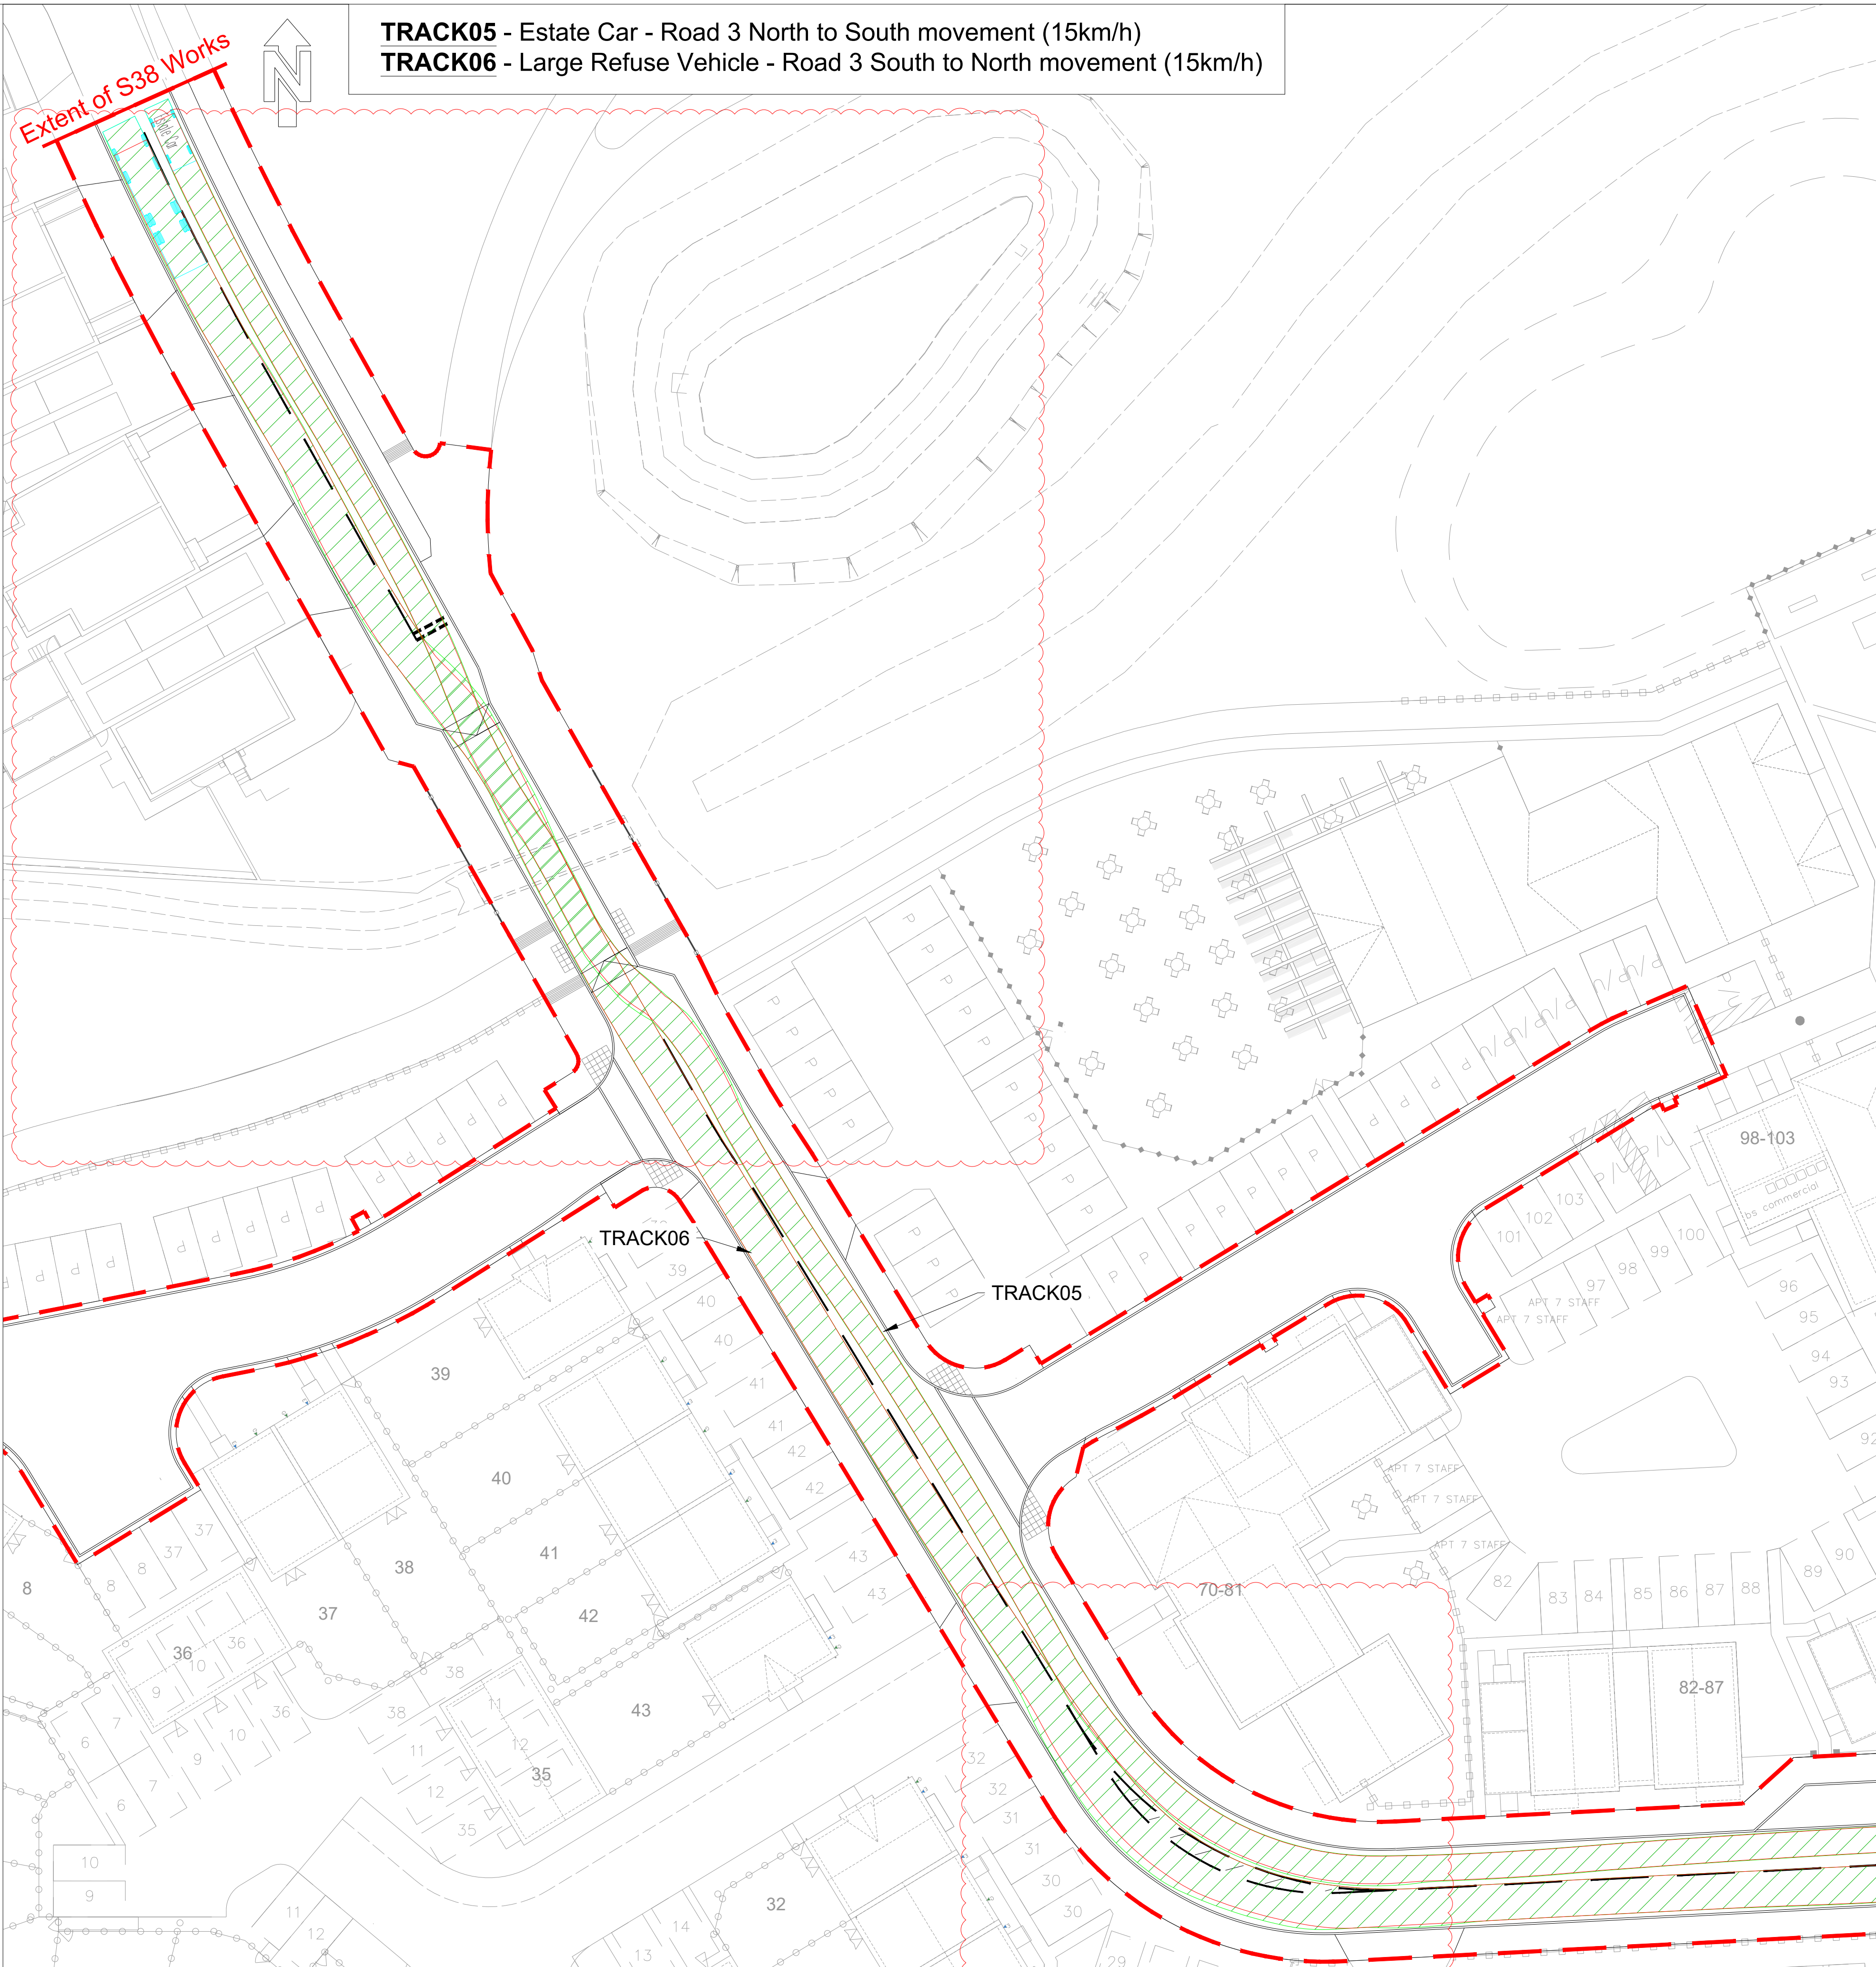
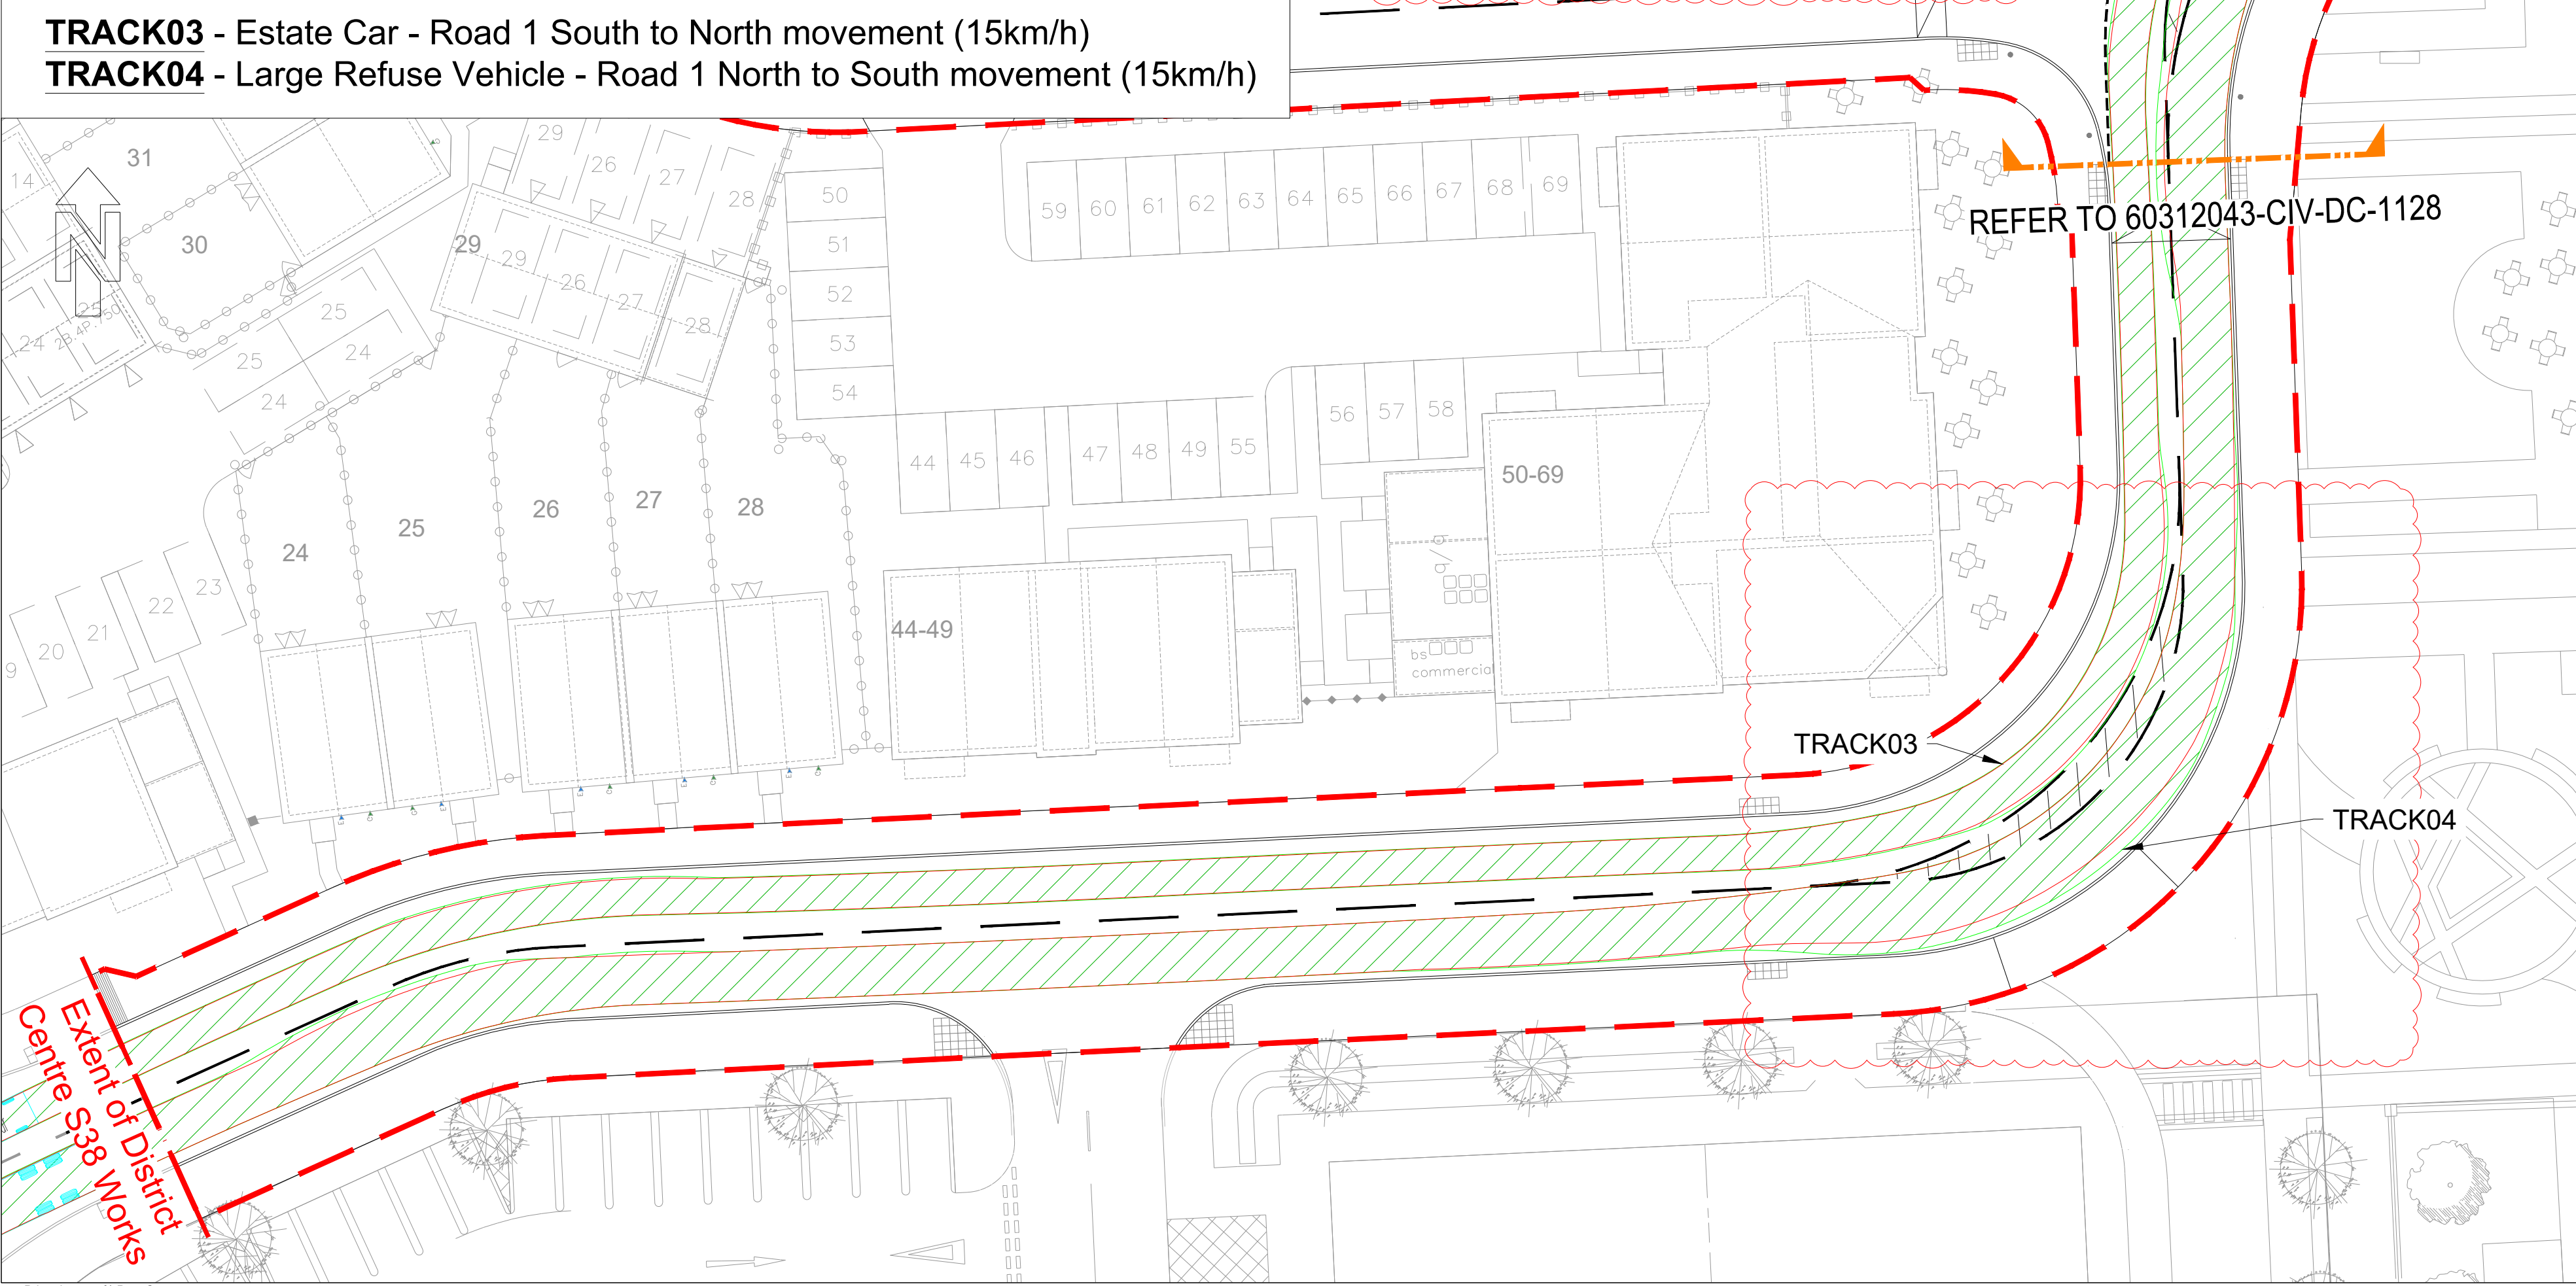


File name: P:\PROJECTS\MUNICIPAL INFRASTRUCTURE - ARBORFIELD GARRISON SDL\DRAWINGS\CURRENT DRAWINGS\DISTRICT CENTRE DESIGN WORK\DISTRICT CENTRE SPINE ROAD SECTION 360312043-CIV-DC-1128-129 PAX - DC VEHICLE TRACKING- SHEET 1-10.DWG
Last saved by: RYAN ABELL
Last plotted: 2024-12-04
Project Management Initials: Designer: Checked: Approved: ISO A0 841mm x 1189mm

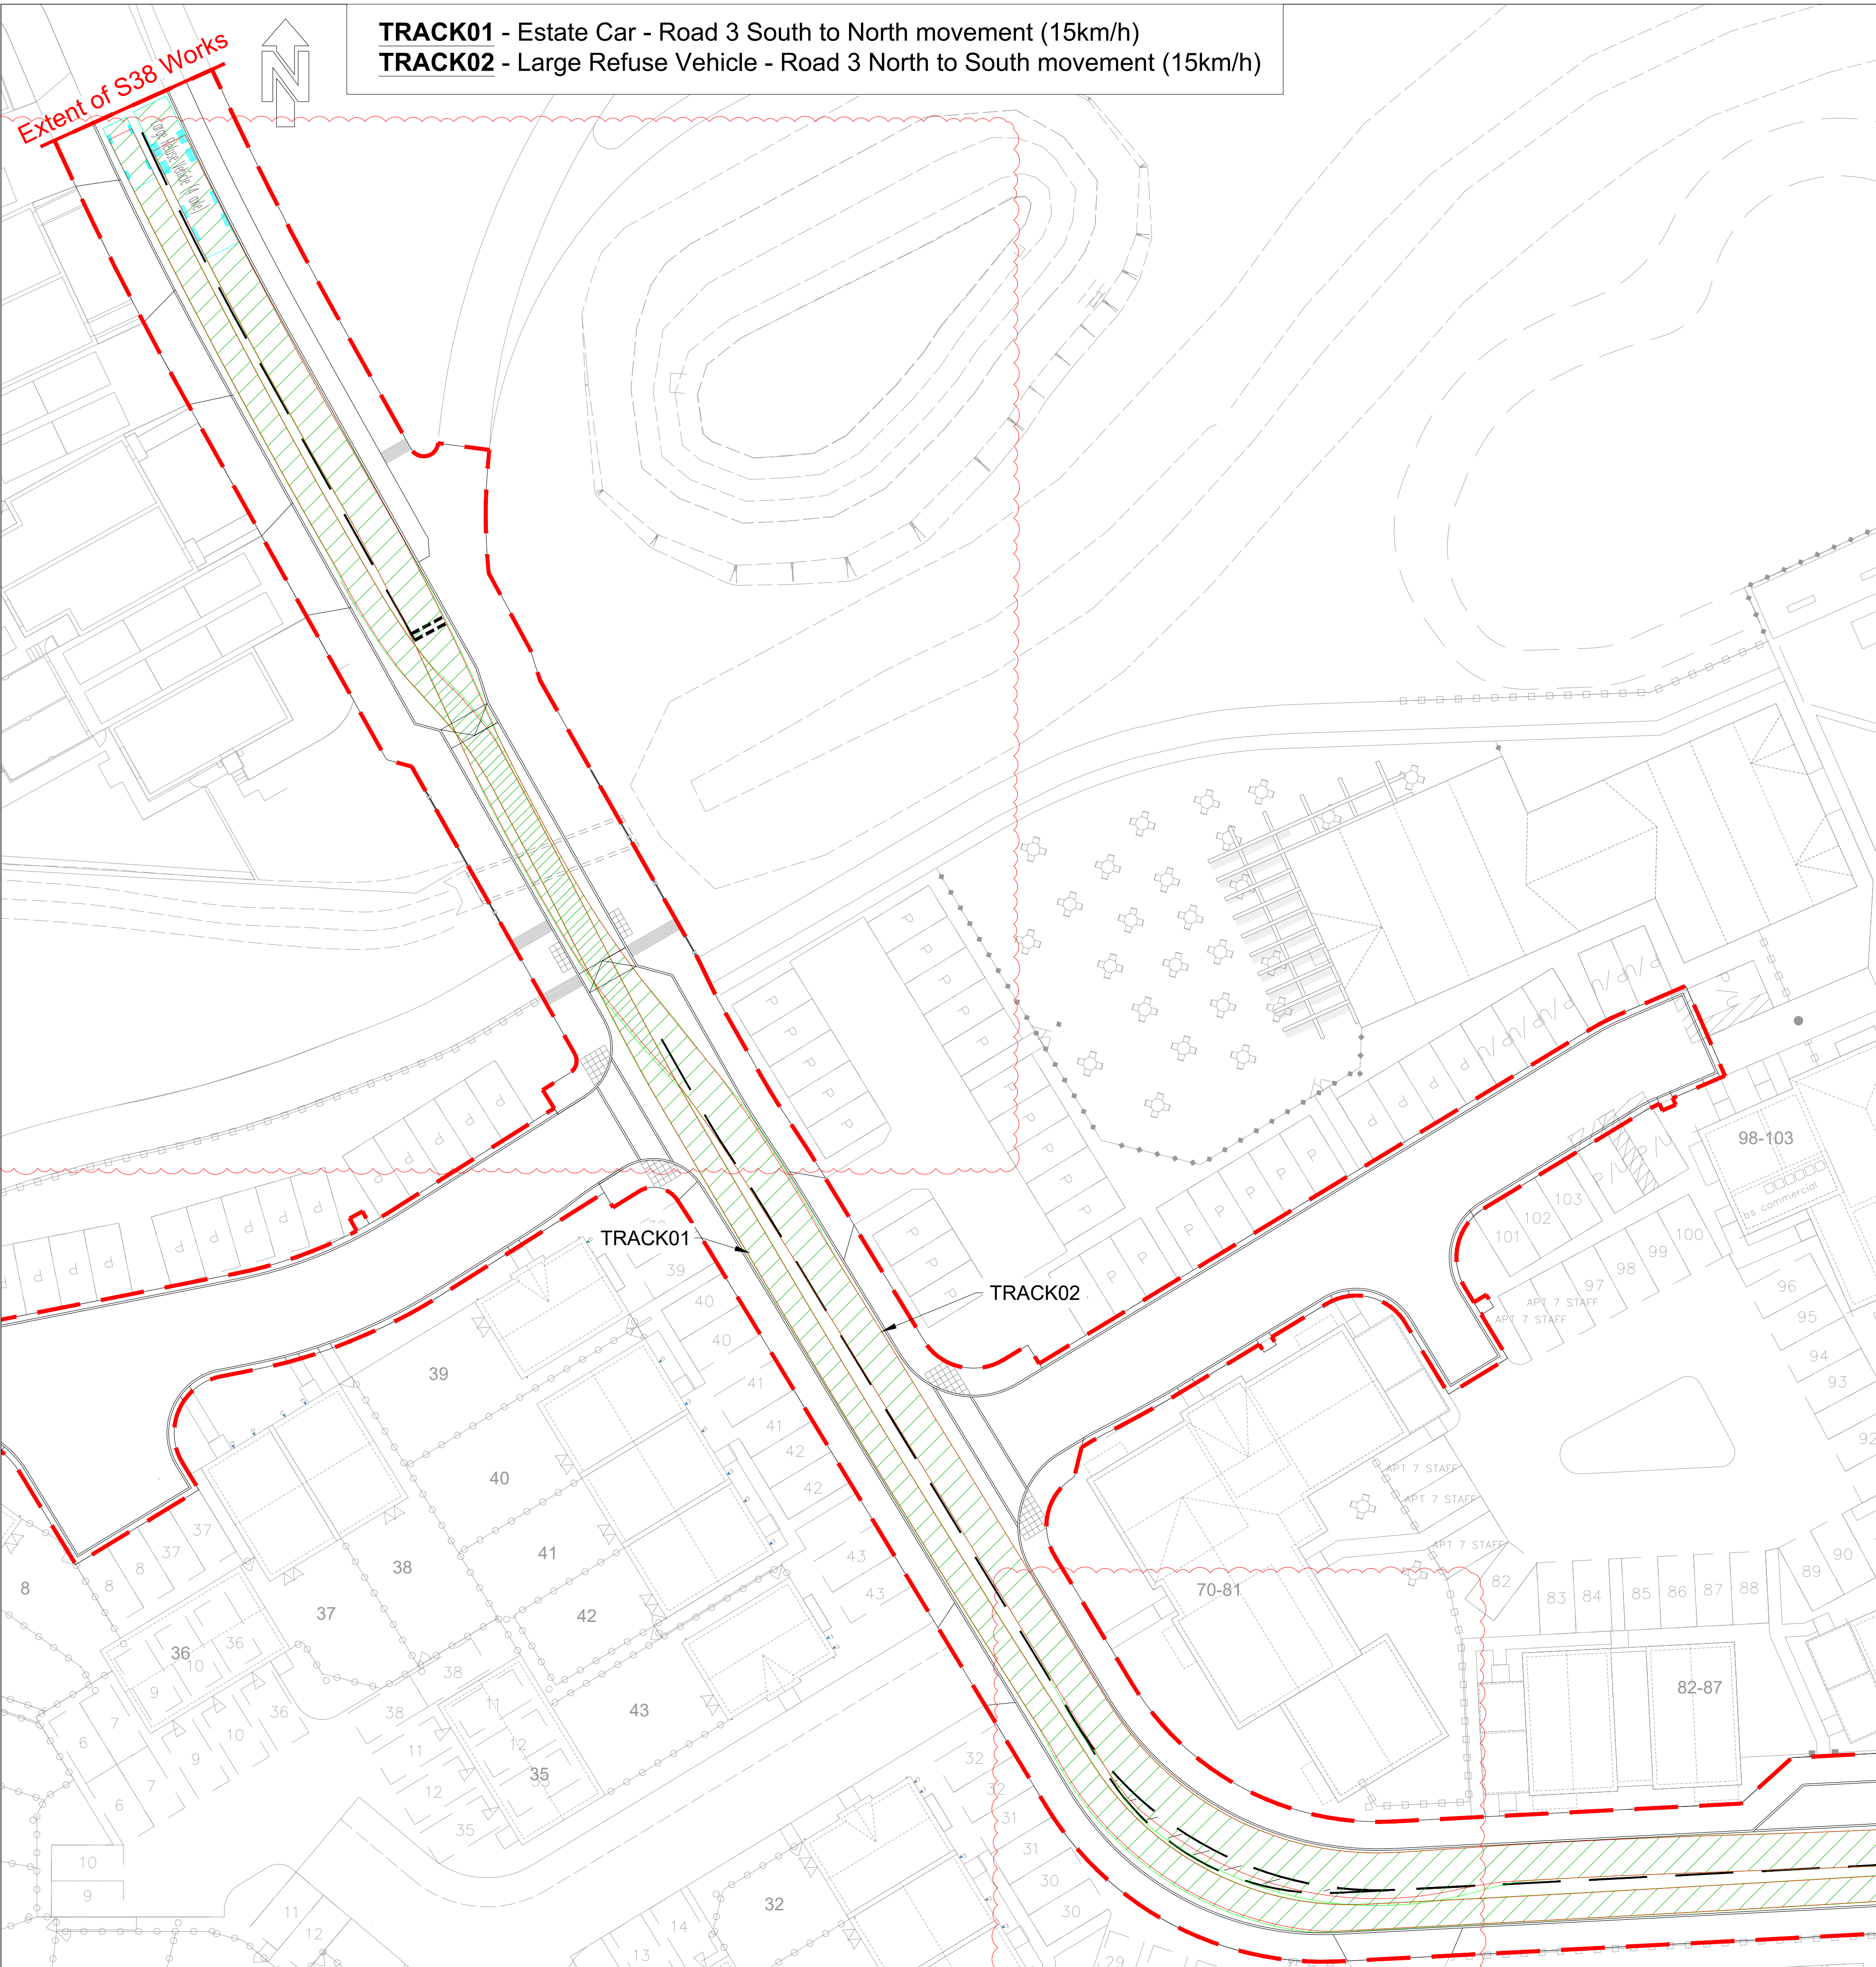

AECOM
PROJECT
Arborfield Garrison SDL

CLIENT
Crest Nicholson

CONSULTANT
AECOM
Colmore Plaza
Colmore Circus Queensway
Birmingham
B4 6AT
T +44 (0)121 710 1100
F +44 (0)121 710 1399
www.aecom.com

KEY
--- S38 Highway Boundary

Vehicle
Wheels of Vehicle
Body of Vehicle

NOTES
1. This drawing is not to be scaled.
2. All Highway works to be in accordance with
3. Wokingham Borough Council Design Guide 2019
and in general accordance with MCHW
Specification for Highway Works and Highway
Construction Details.
4. Drawing to be read in conjunction with AECOM
S38 drawing numbers
"0312043-CIV-DC-1000-1141"
5. All works within the public highway must comply
with current health and safety standards
6. Highway drainage will be required to be tested
prior to laying of the base course
7. Sub-grade CBR to be determined by using CBR
test in accordance with BS 1377
8. Kerbs to be laid with 125mm upstand. Except
where required to tie into existing kerb lines. At
vehicle crossings the upstand is to be 25mm
maximum. At dropped crossings for pedestrians
and cyclists the upstand is to be 5mm maximum.
9. Tactile paving units and layouts to be in
accordance with "Guidance for use of tactile
paving" (1999) produced by the DETR
10. Existing utilities data received from Warner
Surveys drawing ref UM2220114/P1001-0005
received August 2023
11. Location of existing services and utilities to be
confirmed prior to construction works
commencing
12. Speed table to be laid 75mm high kerb to kerb.
75mm height must not be exceeded (DfT TAL
02/96). It is recommended that the contractor
adopts a laying specification of 65mm ± 10mm.
13. For vehicle crossing and tactile paving layout refer
to WBC highway construction details drawing
W05_H0_D4
14. Site Masterplan as "P21-2598_052 District Centre
Site Layout" received from Pegasus August 2024.
15. Topographical survey data based on Warner
Surveys drawing reference
"RT220072P0001-0005" dated September 2022.
Survey data has been amended to removed soil
banks.

ESTATE CAR (2000)			
Overall length	4.210m		
Overall body height	1.420m		
Min Body Ground Clearance	620mm		
Min Wheel Ground Clearance	115mm		
Min Track Width	1.750m		
Min Wheel Track	1.500m		
Kerb to Kerb Turning Radius	5.500m		

LARGE REFUSE VEHICLE (4 AXES)			
Overall length	11.240m		
Overall body height	2.500m		
Min Body Ground Clearance	100mm		
Min Wheel Ground Clearance	210mm		
Min Track Width	2.500m		
Min Wheel Track	2.130m		
Wall to Wall Turning Radius	11.300m		

ISSUE/REVISION

Rev	Date	Detail	Issue	By	App'd
P04	04.12.24	Road 3 narrowing amended & shortened, road markings at sideings updated in response to RDA.	RA	MBB	CP
P03	29.08.24	Masterplan updated	RA	MBB	CP
P02	23.07.24	Additional areas of the site added	RA	MBB	CP
P01	22.07.24	Final Issue	RA	MBB	CP

PROJECT NUMBER
60312043
SHEET TITLE
District Centre
Highway Swept Paths
Sheet 8
SHEET NUMBER
60312043/CIV/DC/1127