



File name: P:\PROJECTS\MUNICIPAL INFRASTRUCTURE - ARBORFIELD GARRISON SLD\DRAWINGS\CURRENT DRAWINGS\DISTRICT CENTRE DESIGN WORK\DISTRICT CENTRE SPINE ROAD SECTION_360312043-CIV-DC-1120-1129 PAX - DC VEHICLE TRACKING - SHEET 110.DWG Last saved by: RYAN ABELL Last Printed: 2024.12.04 Project Management Initials: Designer: Checked: Approved: ISO A0 841mm x 1189mm


TRACK01 - FTA Rigid - Road 1 South to North movement (15km/h)
TRACK02 - FTA Rigid - Road 1 North to South movement (15km/h)

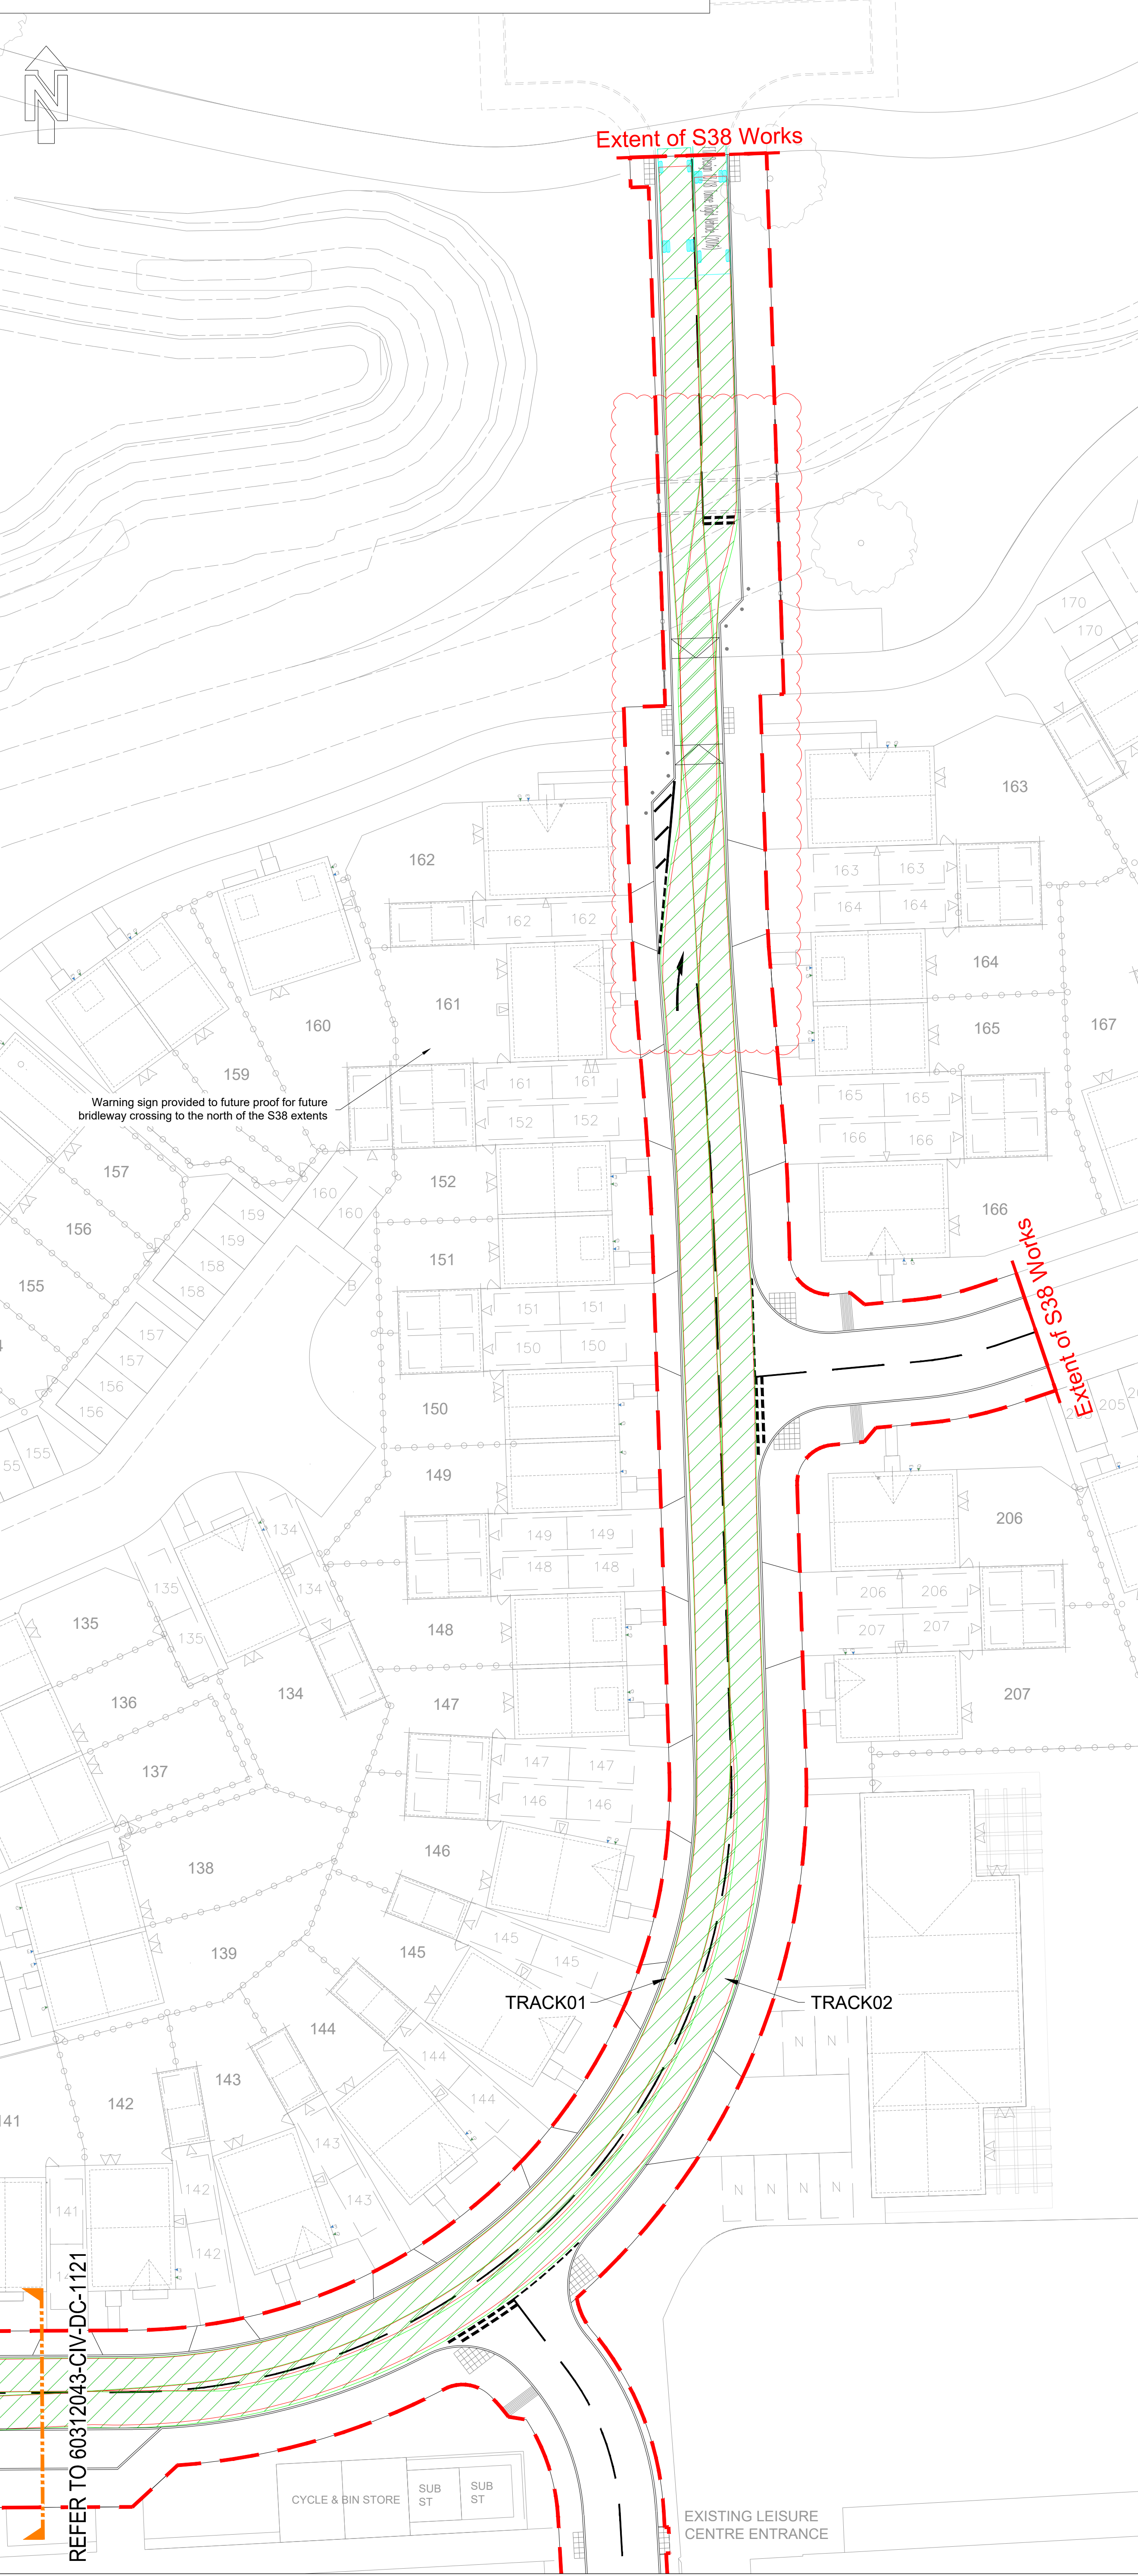



TRACK03 - FTA Rigid - Road 4 South to North movement (15km/h)
TRACK04 - FTA Rigid - Road 4 North to South movement (15km/h)

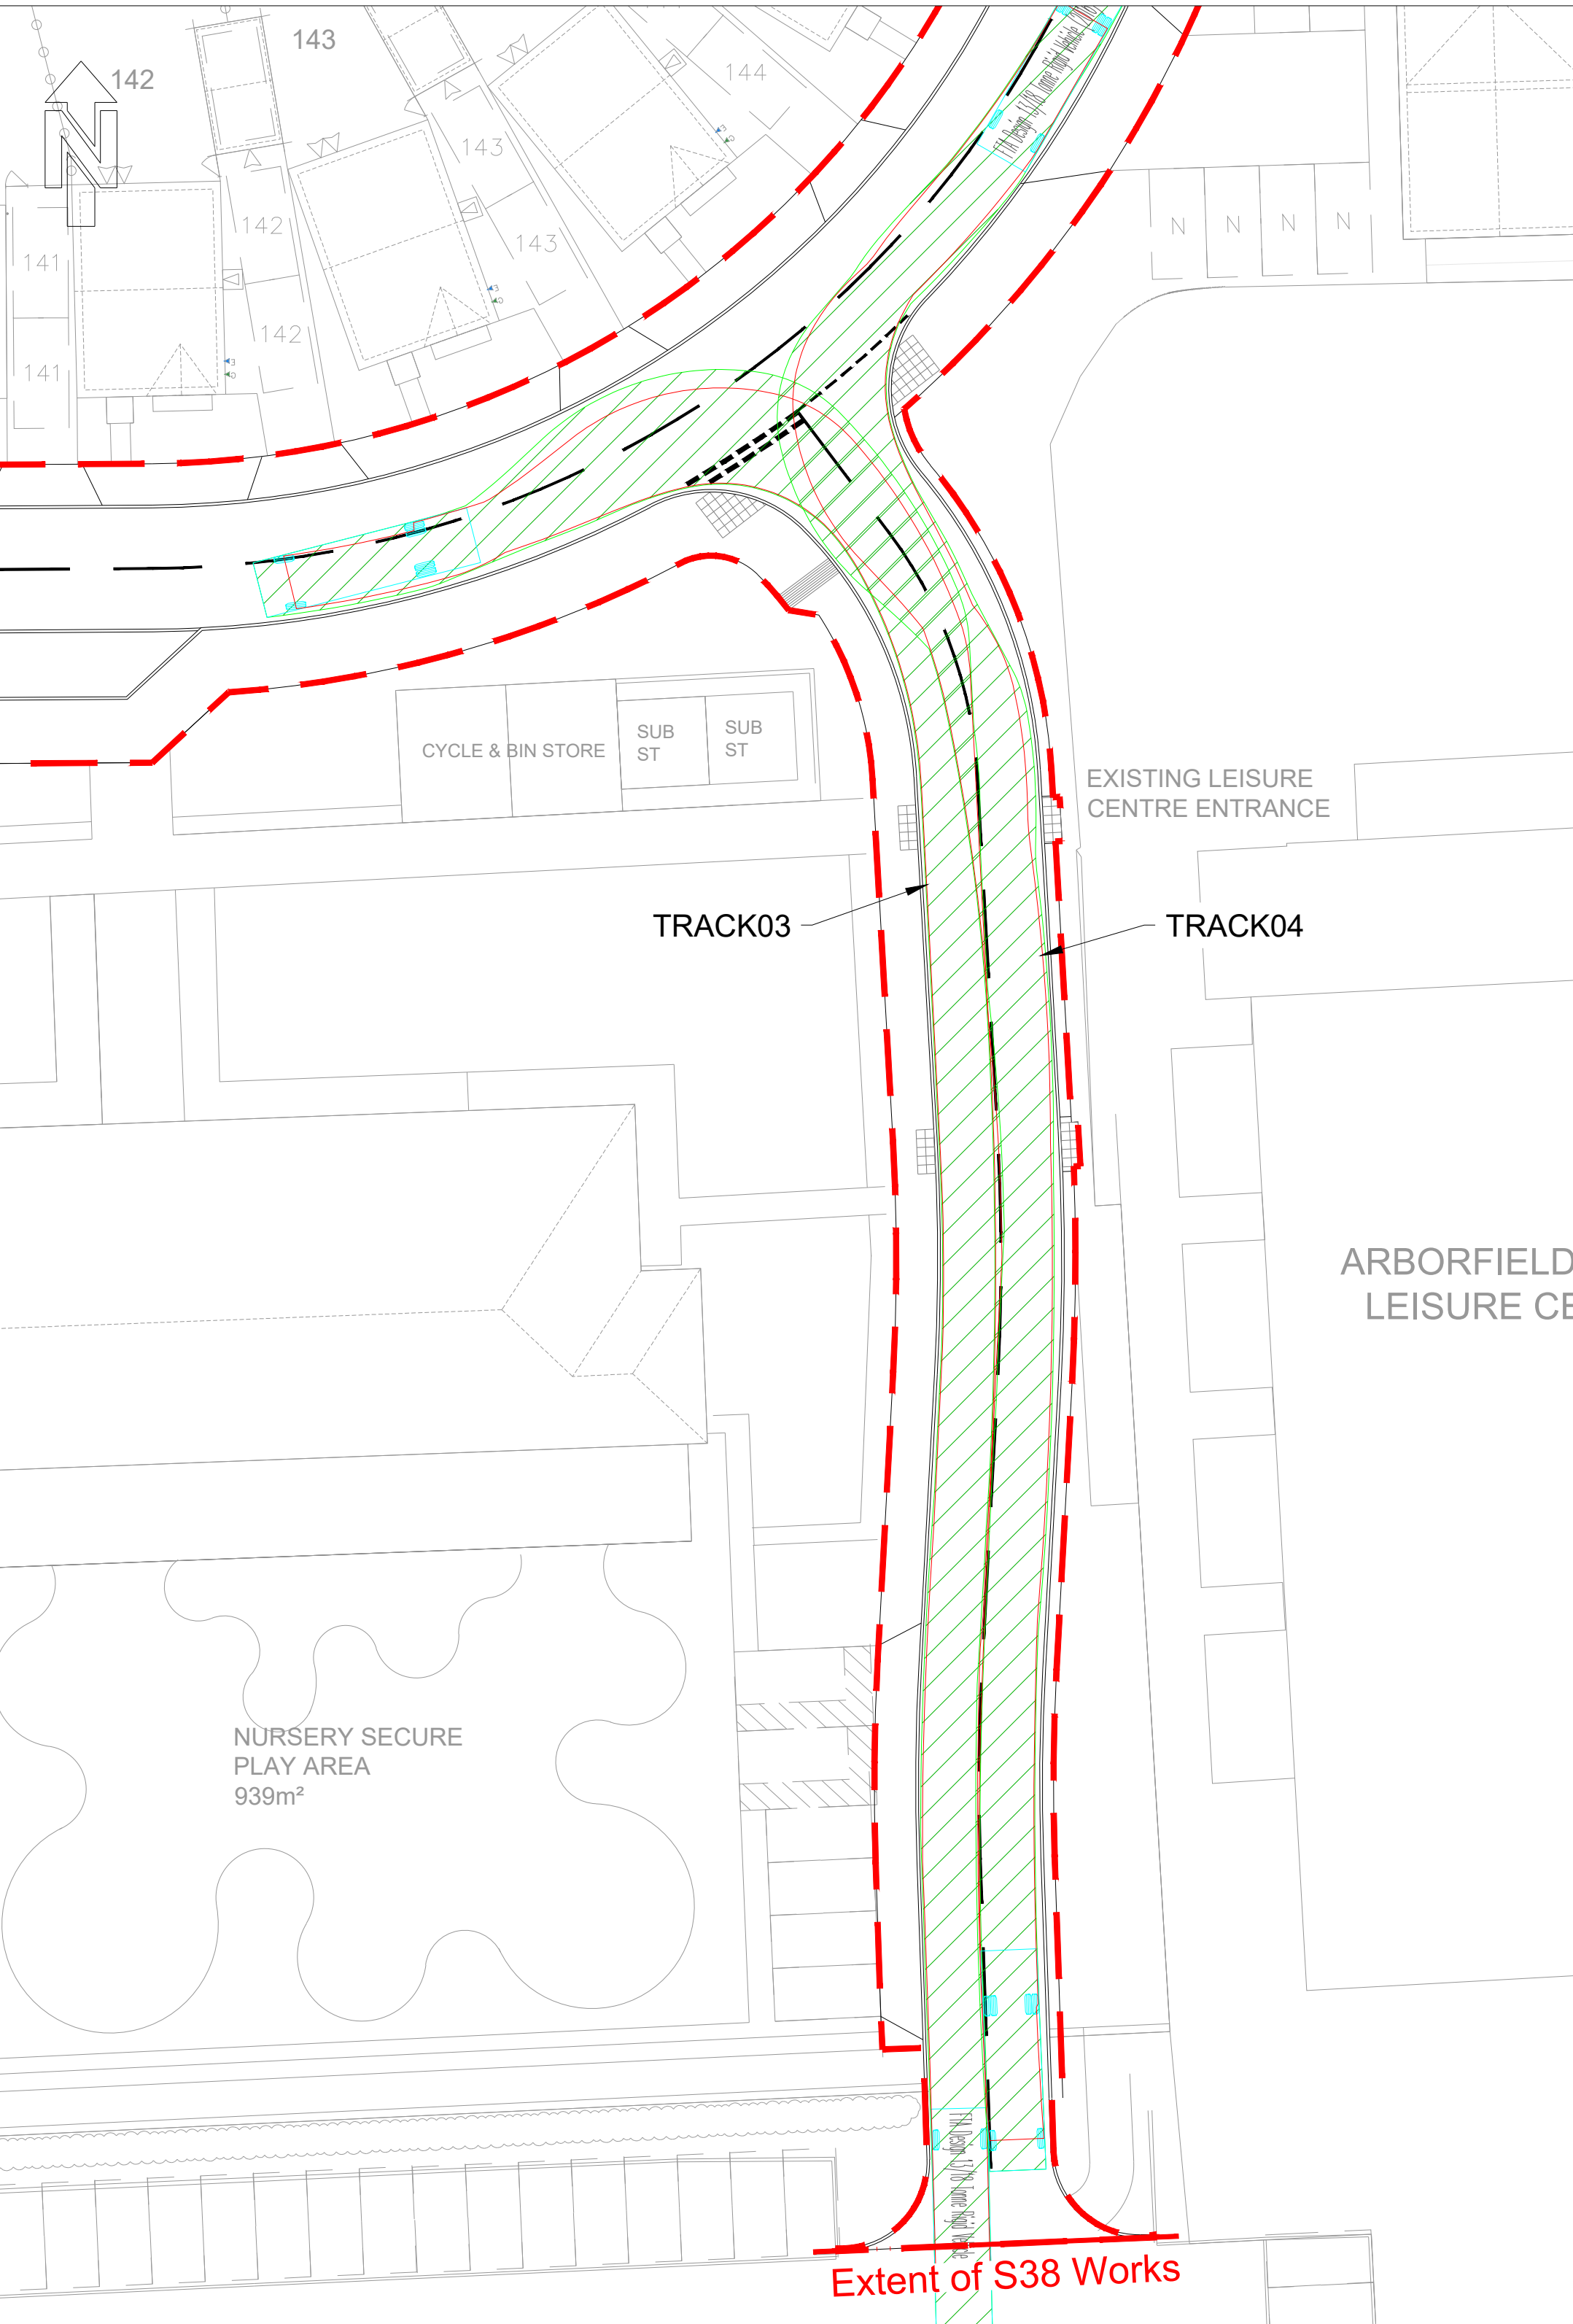

TRACK05 - FTA Rigid - Road 2 Left Entry movement (15km/h)
TRACK06 - FTA Rigid - Road 2 Left Exit movement (15km/h)

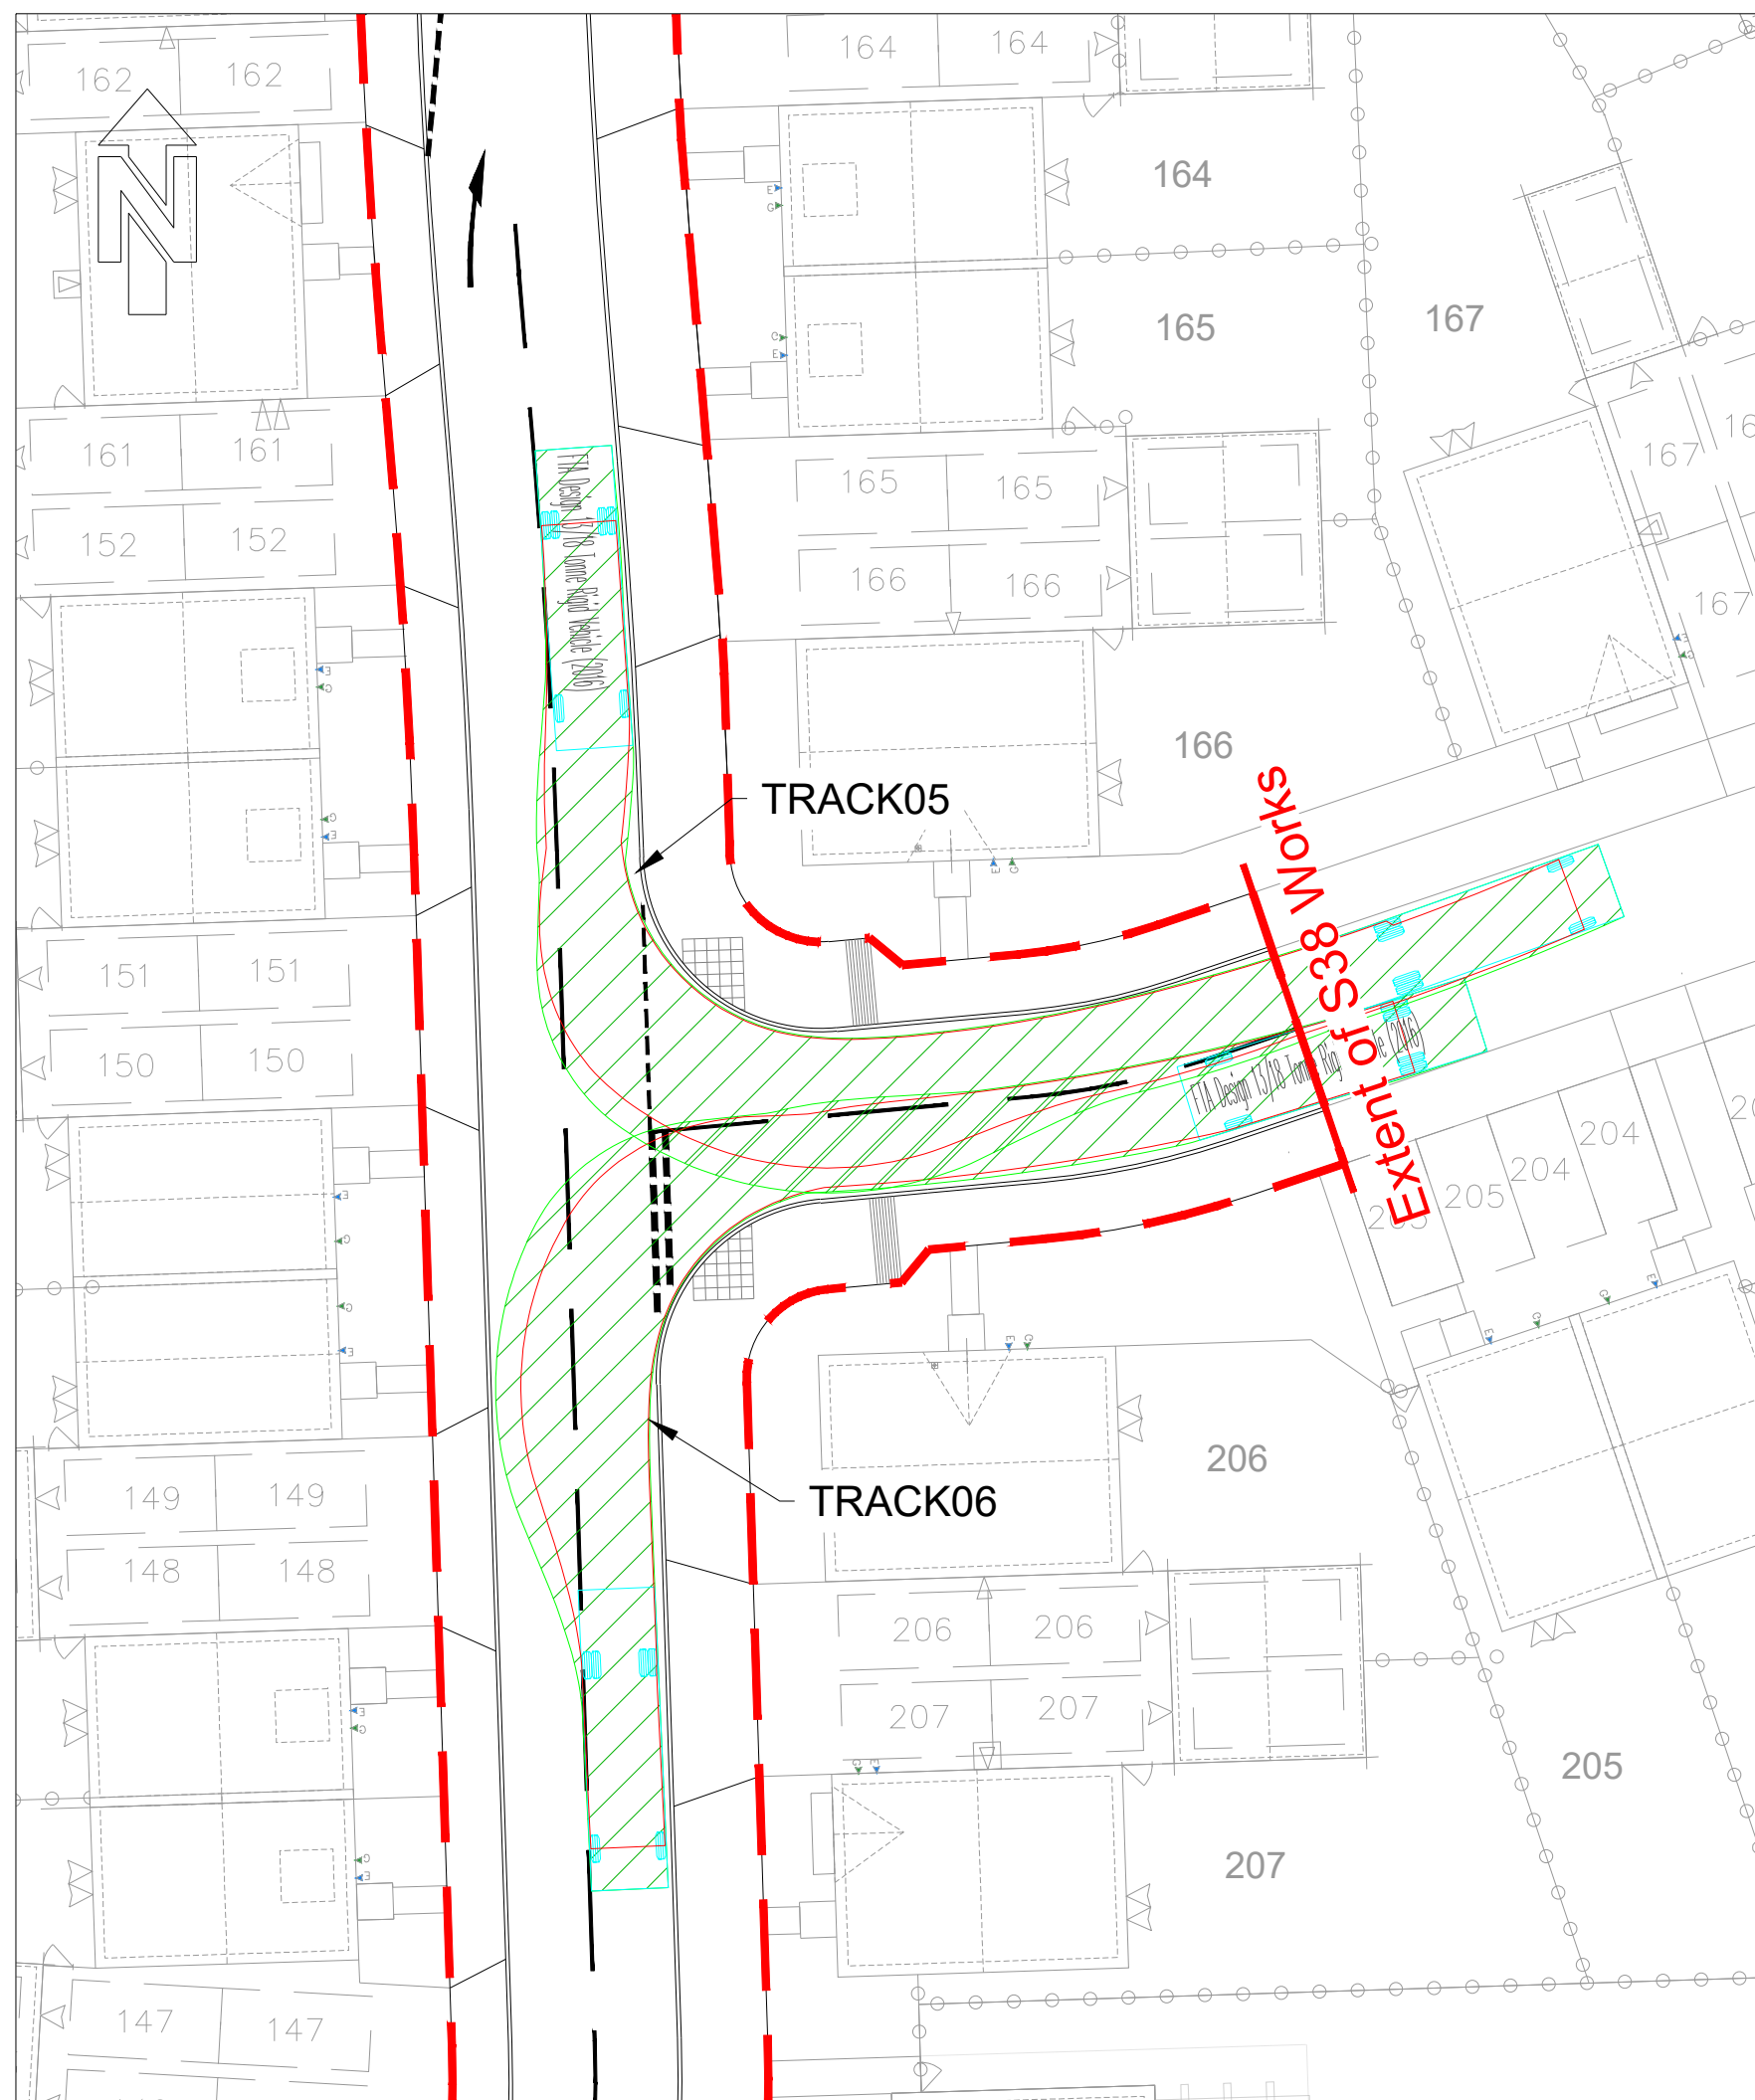

TRACK07 - FTA Rigid - Road 2 Right Entry movement (15km/h)
TRACK08 - FTA Rigid - Road 2 Right Exit movement (15km/h)

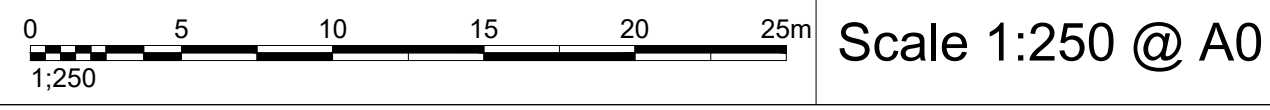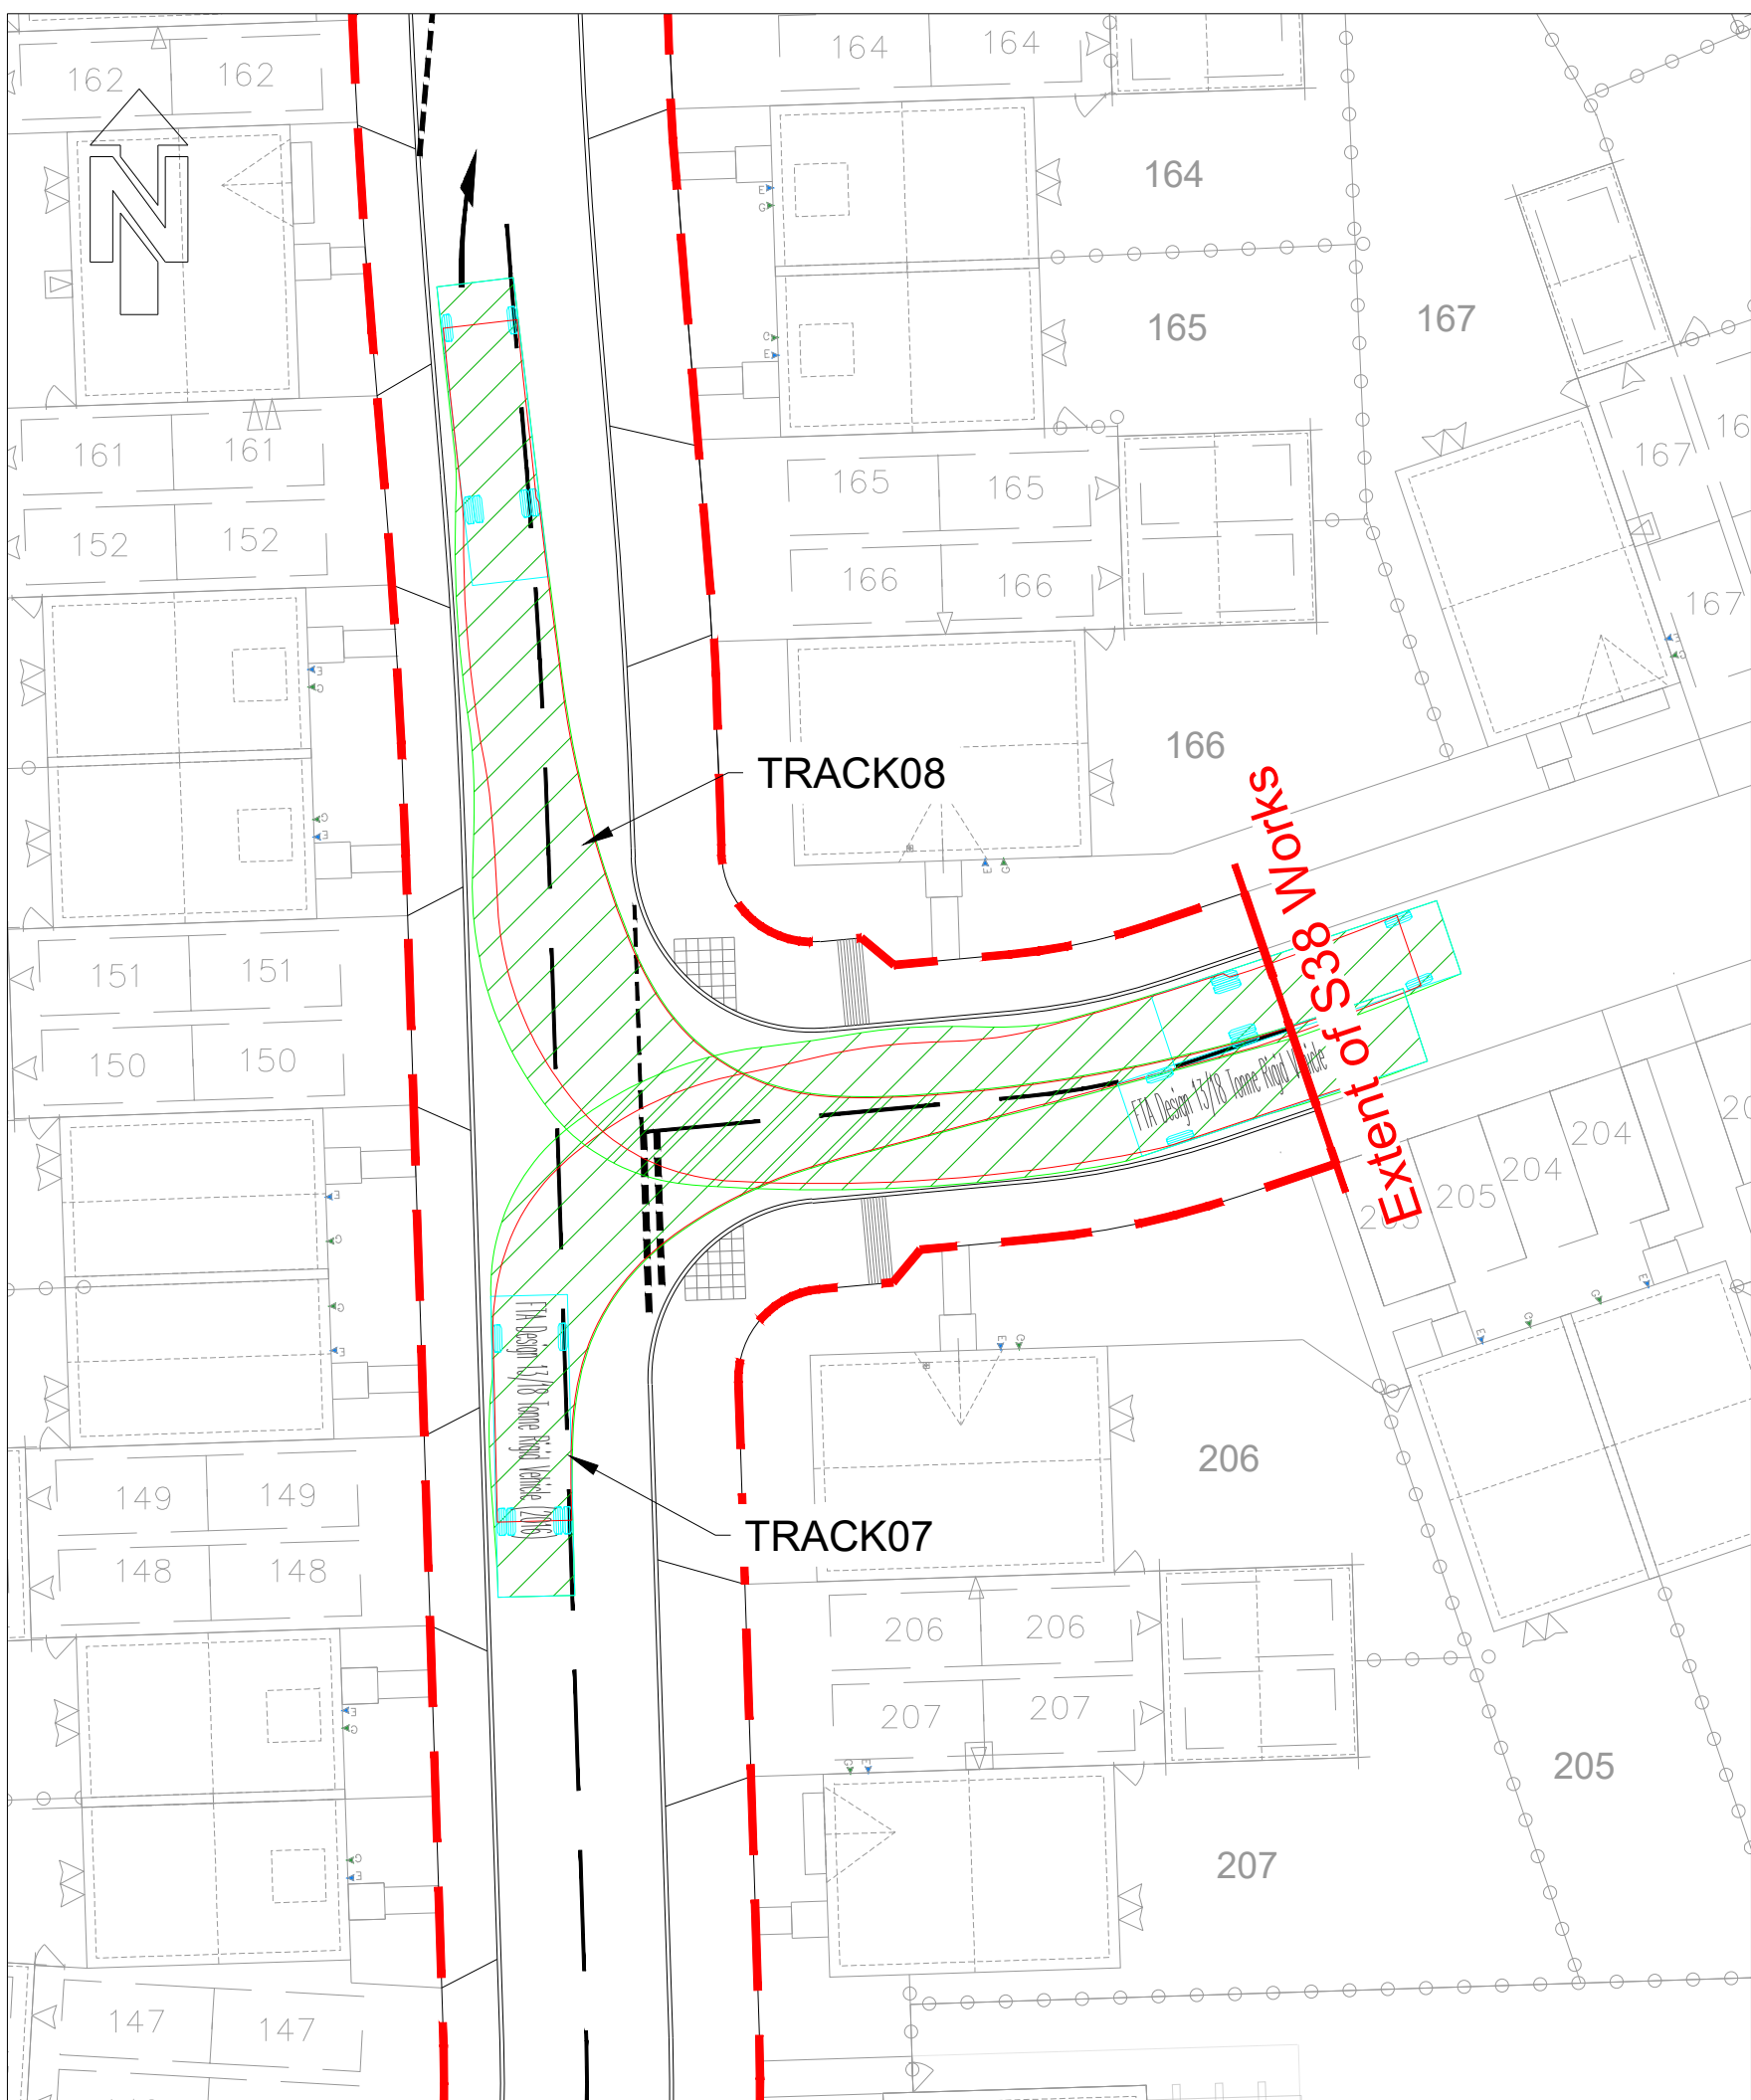

AECOM

PROJECT

Arborfield Garrison SDL

CLIENT

Crest Nicholson




CONSULTANT

AECOM
Colmore Plaza
Colmore Circus Queensway
Birmingham
B4 6AT
T +44 (0)121 710 1100
F +44 (0)121 710 1399
www.aecom.com


KEY

--- S38 Highway Boundary

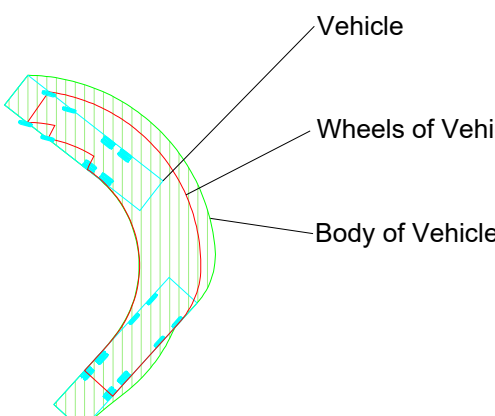

NOTES

- This drawing is not to be scaled.
- All Highway works to be in accordance with
- Wokingham Borough Council Design Guide 2019 and in general accordance with MCHW Specification for Highway Works and Highway Construction Details.
- Drawing to be read in conjunction with AECOM S38 drawing numbers '60312043-CIV-DC-1000-1141'
- All works within the public highway must comply with current health and safety standards
- Highway drainage will be required to be tested prior to laying of the base course
- Sub-grade CBR to be determined by using CBR test in accordance with BS 1377
- Kerbs to be laid with 125mm upstand. Except where required to tie into existing kerb lines. At vehicle crossings the upstand is to be 25mm maximum. At dropped crossings for pedestrians and cyclists the upstand is to be 5mm maximum.
- Tactile paving units and layouts to be in accordance with 'Guidance for use of tactile paving' (1999) produced by the DETR
- Existing utilities data received from Warner Surveys drawing ref IUM22201144/P0001-0005 received August 2023.
- Location of existing services and utilities to be confirmed prior to construction works commencing.
- Speed table to be laid 75mm high kerb to kerb. 75mm height must not be exceeded (DfT TAL 02/96). It is recommended that the contractor adopts a laying specification of 65mm $\pm$ 10mm.
- For vehicle crossing and tactile paving layout refer to WBC highway construction details drawing W035_H0_04.
- Site Masterplan as 'P21-2598_052 District Centre Site Layout' received from Pegasus August 2024.
- Topographical survey data based on Warner Surveys drawing reference 'RT2220072P0001-0005' dated September 2022. Survey data has been amended to removed soil bunds.

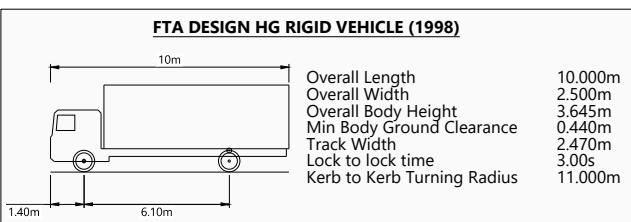

ISSUE/REVISION

Rev	Date	Detail	Issue	By	Check	App'd
P103-04-12-34		Updated most markings and bollards added to narrowing in response to PISA	RA	MBB	CP	
P102-29-08-24		Masterplan updated	RA	MBB	CP	
P101-29-08-24		Final Issue	RA	MBB	CP	

PROJECT NUMBER

60312043

SHEET TITLE

District Centre
Highway Swept Paths
Sheet 10

SHEET NUMBER

60312043/CIV/DC/1129