
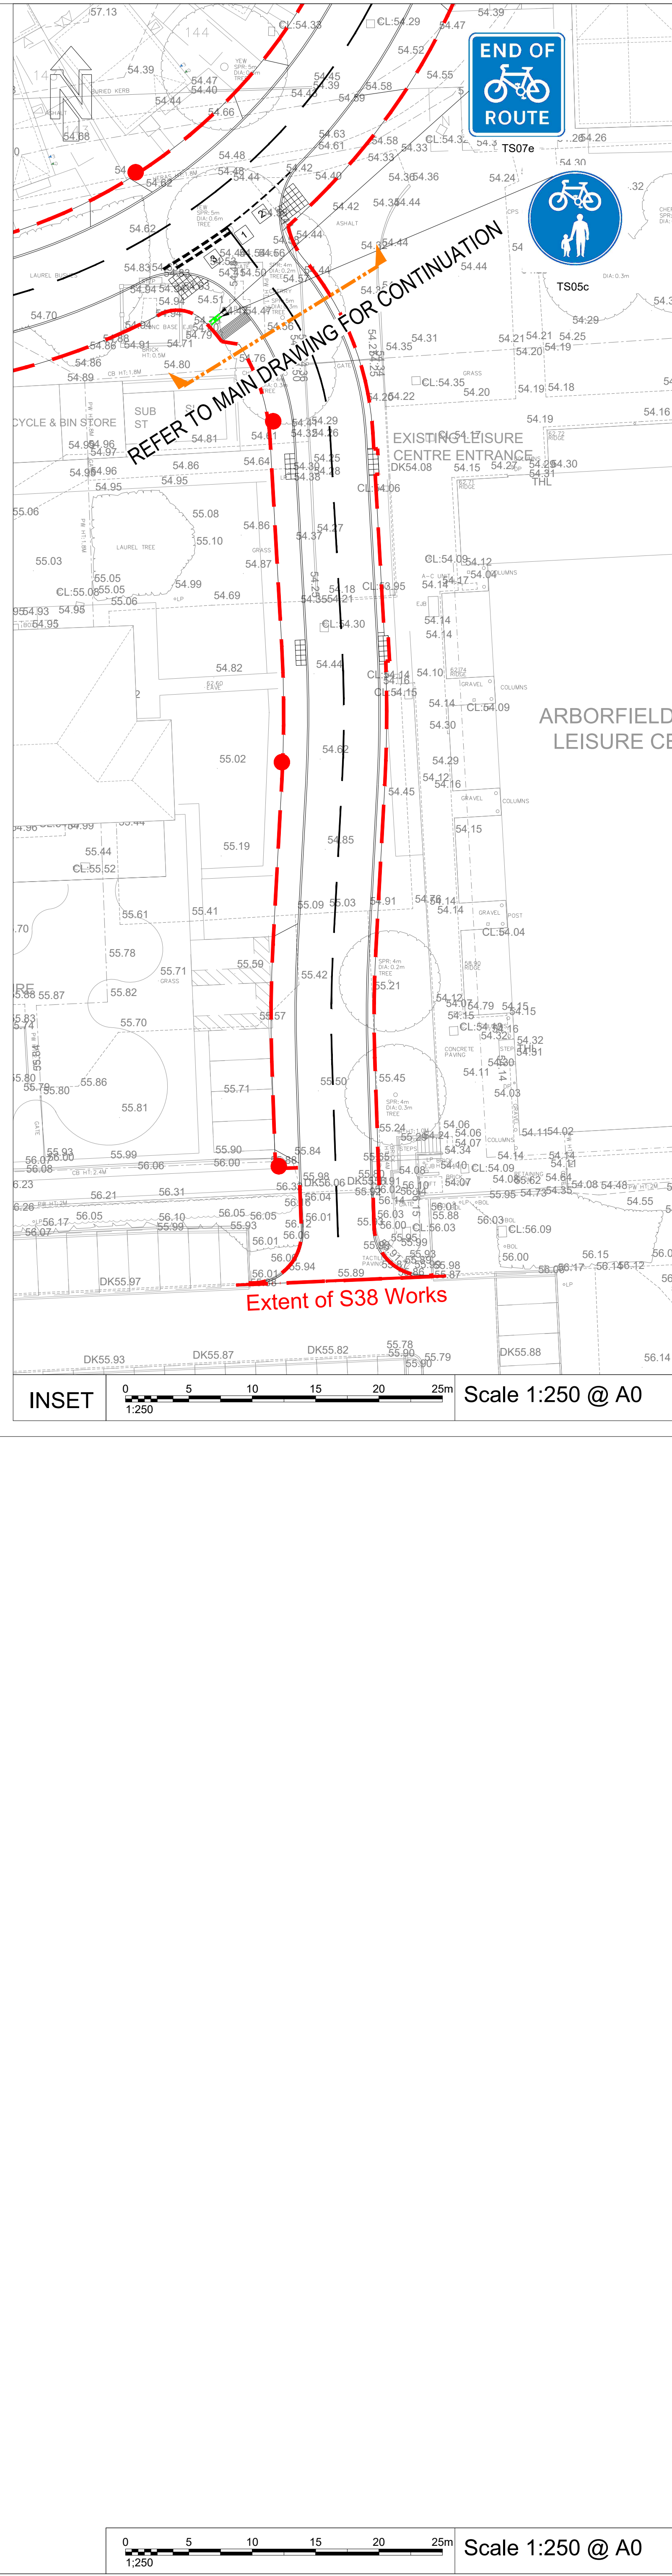


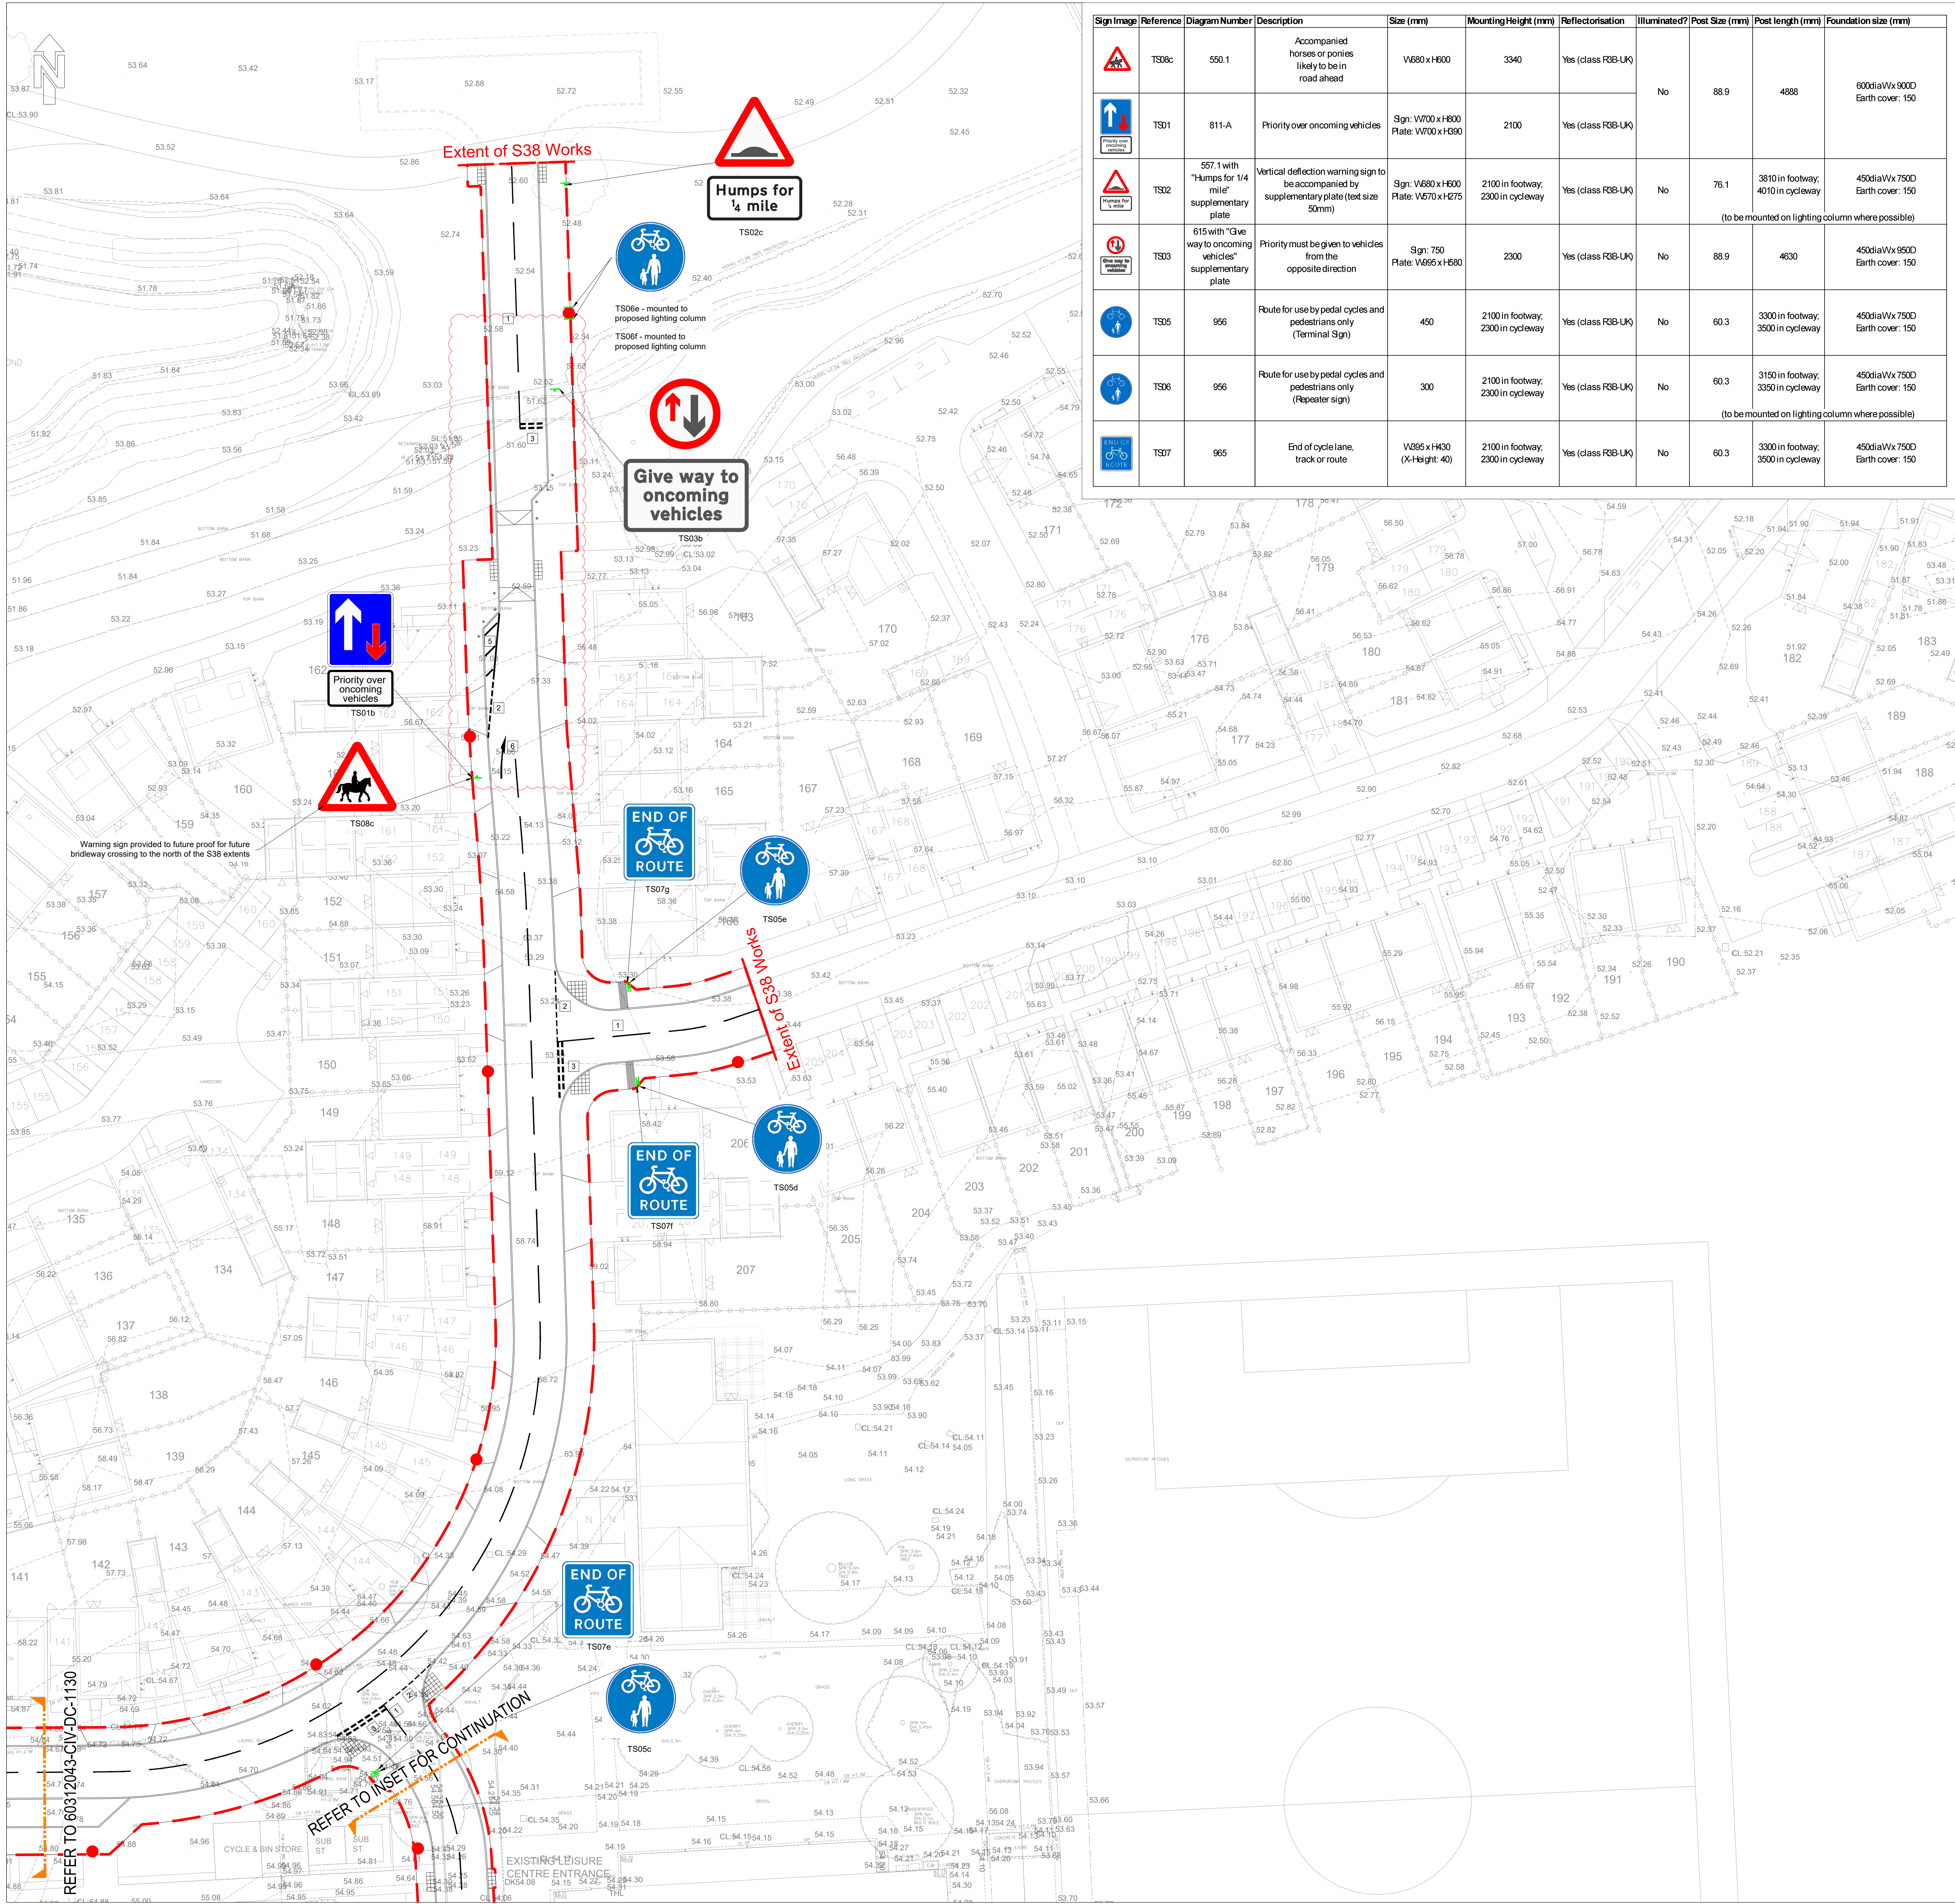

AECOM

PROJECT

Arborfield Garrison SDL

CLIENT

Crest Nicholson

CONSULTANT

AECOM
Colmore Plaza
Colmore Circus Queensway
Birmingham
B4 6AT
T +44 (0)121 710 1100
F +44 (0)121 710 1399
www.aecom.com

KEY

S38 highway boundary

Tactile blister paving

Corundum tactile

Warning line, 4000mm mark, 200mm gap, 100mm wide, to diagram 1004

Edge of carriageway marking at junction 600mm mark, 300mm gap, 100mm wide, to diagram 1009

Give way marking, 600mm mark, 300mm gap, 200mm wide, 500mm separation, to diagram 1003

Chevron hatching, 2000mm gap, 150mm wide, to diagram 1040

Chevron hatching, 2000mm gap, 500mm wide, to diagram 1040.3

Guidance arrow, 4500mm length, 150mm wide, to diagram 1014

Highway Signage - position to be agreed on site by engineer

Proposed Lighting Column - Indicative Location - refer to AECOM Street lighting design drawing ref 60312043-CIV-DC-1141 for further details

NOTES

1. This drawing is not to be scaled.

2. All highway works to be in accordance with Wokingham Borough Council Design Guide 2019 and in general accordance with MCHW Specification for Highway Works and Highway Construction Details.

3. Drawing to be read in conjunction with AECOM S38 drawing numbers '60312043-CIV-DC-1000-1141'.

4. All works within the public highway must comply with current health and safety standards.

5. Highway drainage will be required to be tested prior to laying of the base course.

6. Sub-grade CBR to be determined by using CBR test in accordance with BS 1377.

7. Kerts to be laid with 125mm upstand. Except where required to tie into existing kerb lines. At vehicle crossings the upstand is to be 25mm maximum. All dropped crossings for pedestrians and cyclists the upstand is to be 50mm maximum.

8. Tactile paving units and layouts to be in accordance with 'Guidance for use of tactile paving' (1989) produced by the DETR.

9. Existing utilities data received from Warner Surveys drawing ref UM2220114/P0001-0005 received August 2023.

10. Location of existing services and utilities to be confirmed prior to construction works commencing.

11. Speed table to be laid 75mm high kerb to kerb, 75mm height must not be exceeded (DFT TAL G298). It is recommended that the contractor adopts a laying specification of 65mm ± 10mm.

12. For vehicle crossing and tactile paving layout refer to WBC highway construction details drawing WDS_HD_04.

13. Site Masterplan as '1221-2598_052 District Centre Site Layout' received from Pogaus August 2024.

14. Topographical survey data based on Warner Surveys drawing reference '122207230001-0005' dated September 2022. Survey data has been amended to removed soil bunds.

15. All signage to be installed in accordance with TSGD 2016 and the Traffic Signs Manual.

16. Final signage locations to be agreed on site with the WBC Site officer.

17. Signs to be installed with a minimum clearance of 450mm to the kerb face.

ISSUE/REVISION

Rev	Date	Detail	Rev	Date	Detail
001	14.12.24	Updated road markings and bollards added to marking in response to BSA	002	29.08.24	Masterplan updated
002	29.08.24	Sign locations reviewed, equiptment	003	23.07.24	warning sign added
003	23.07.24	Final issue	004	14.12.24	Final issue

PROJECT NUMBER

60312043

SHEET TITLE

District Centre
Highway Signs and Markings
Sheet 2 of 2

SHEET NUMBER

60312043/CIV/DC/1131