
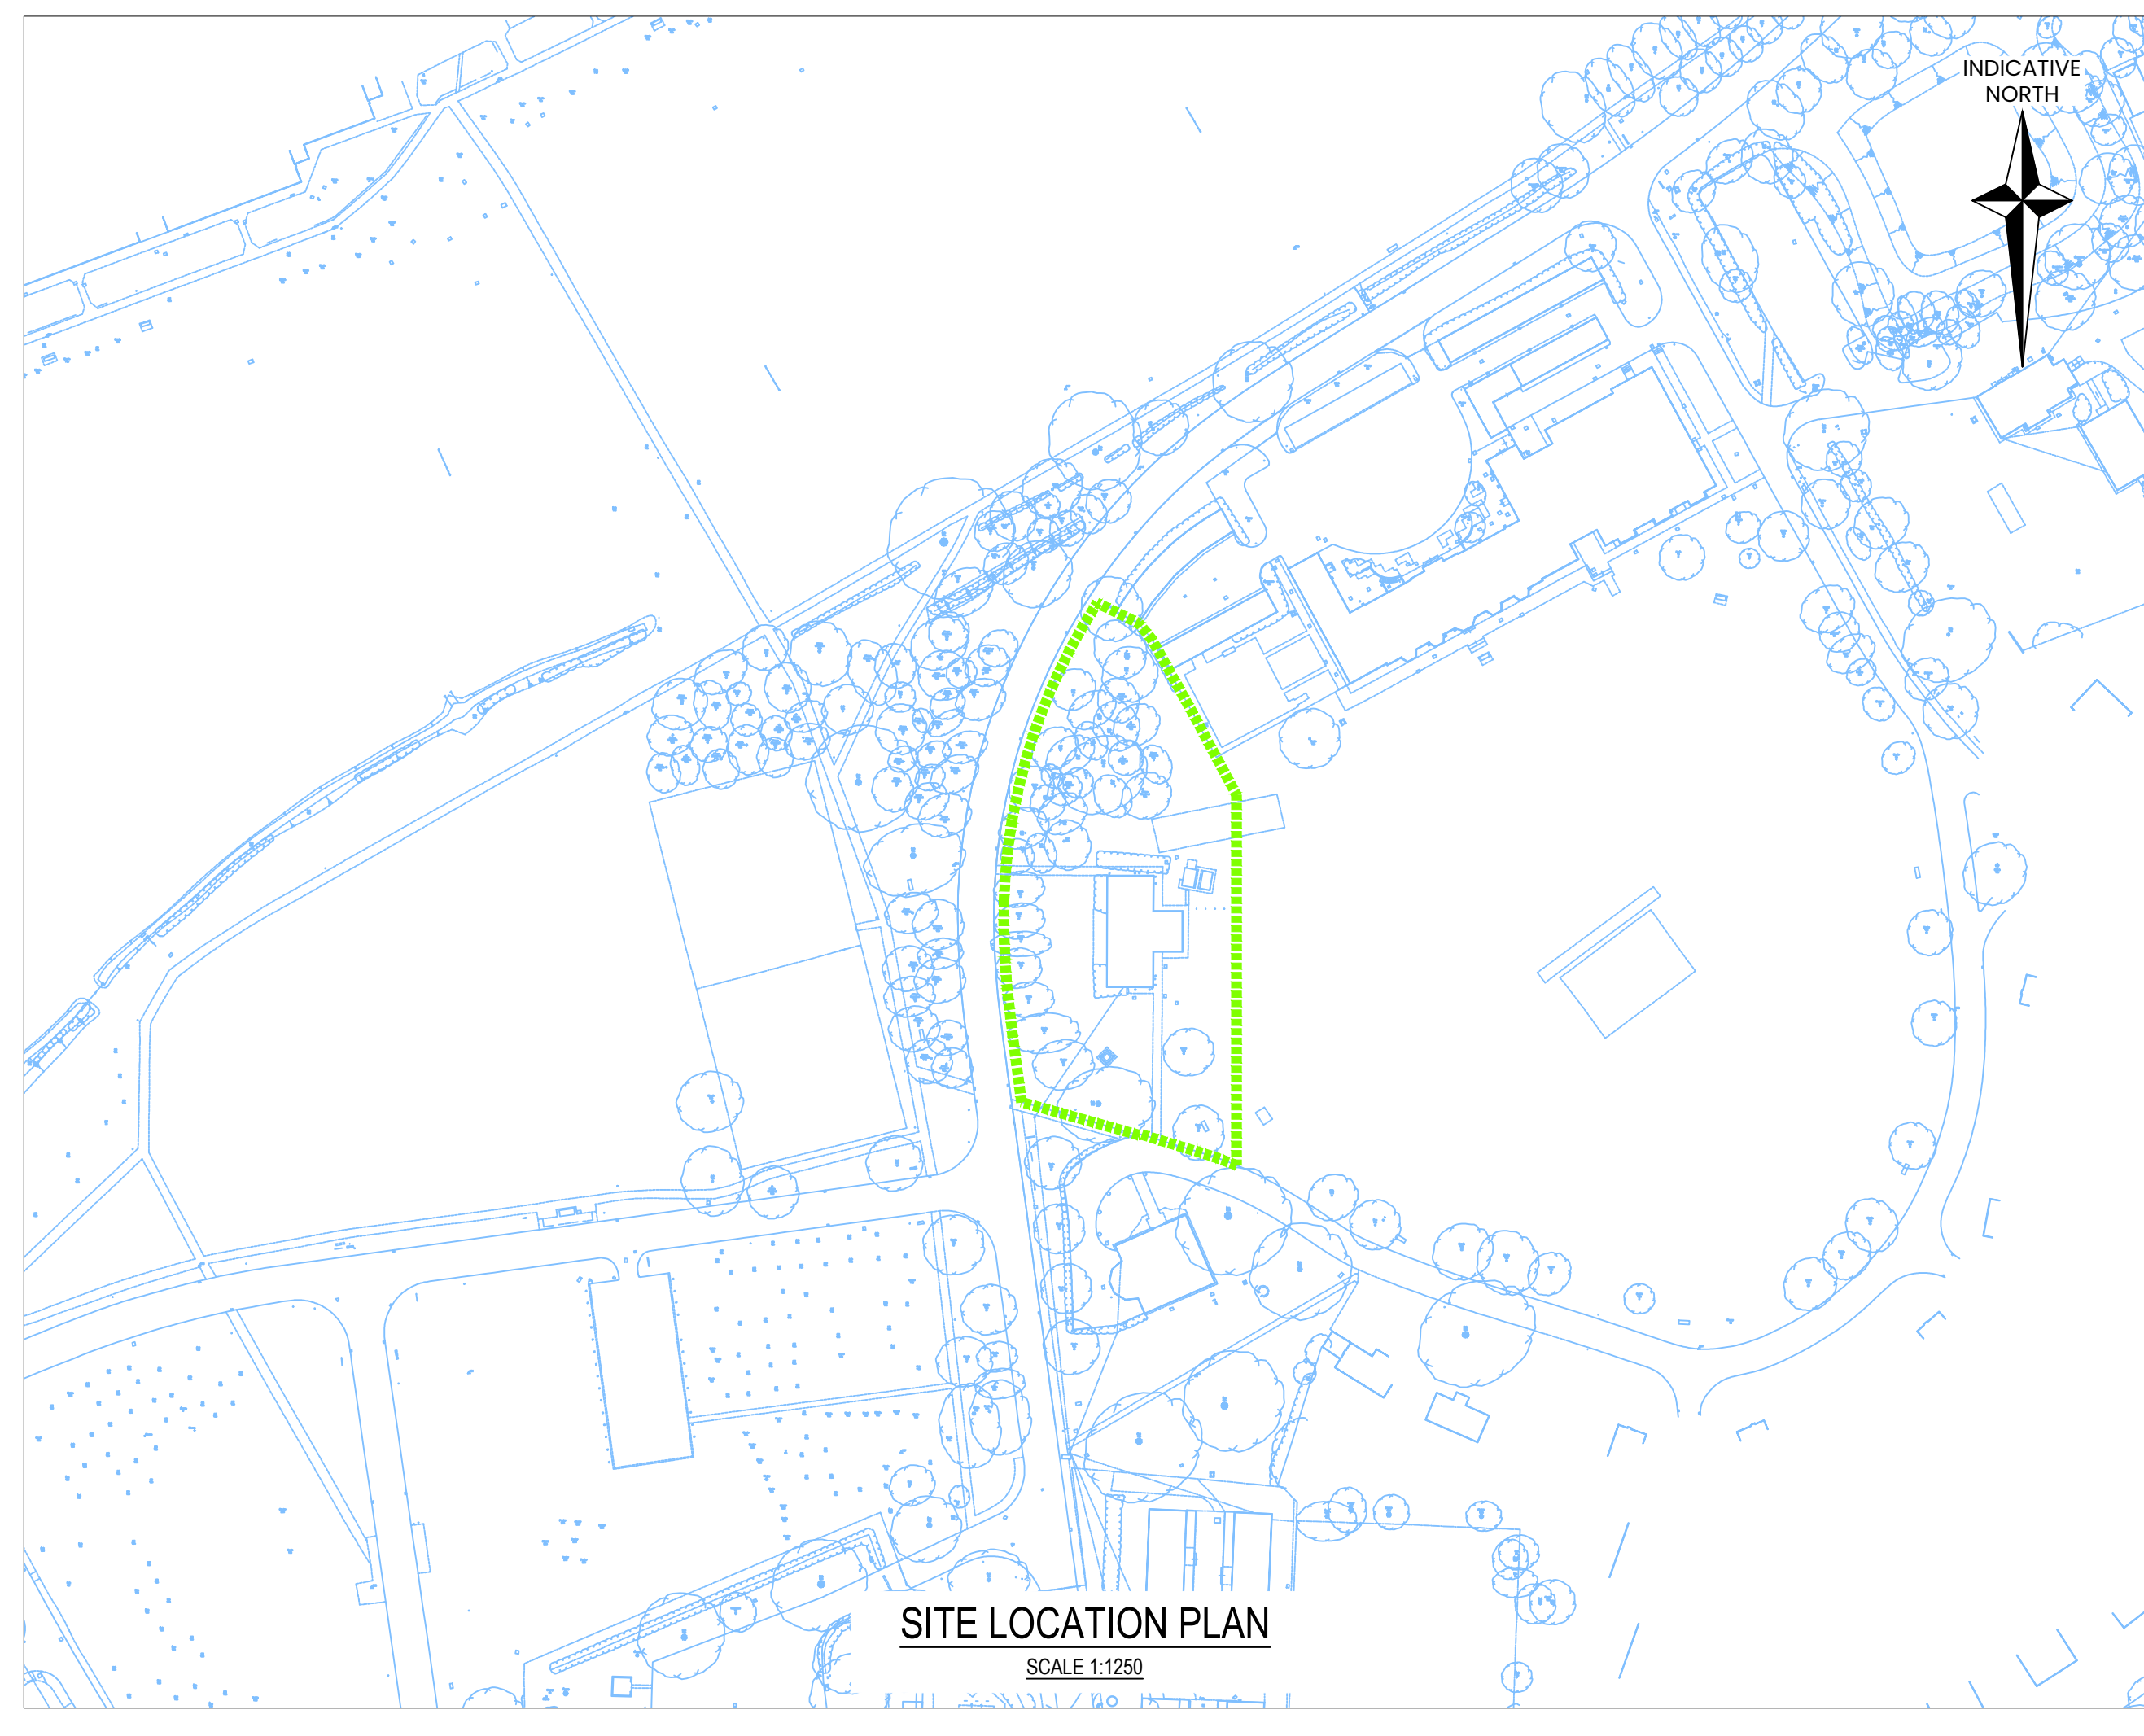
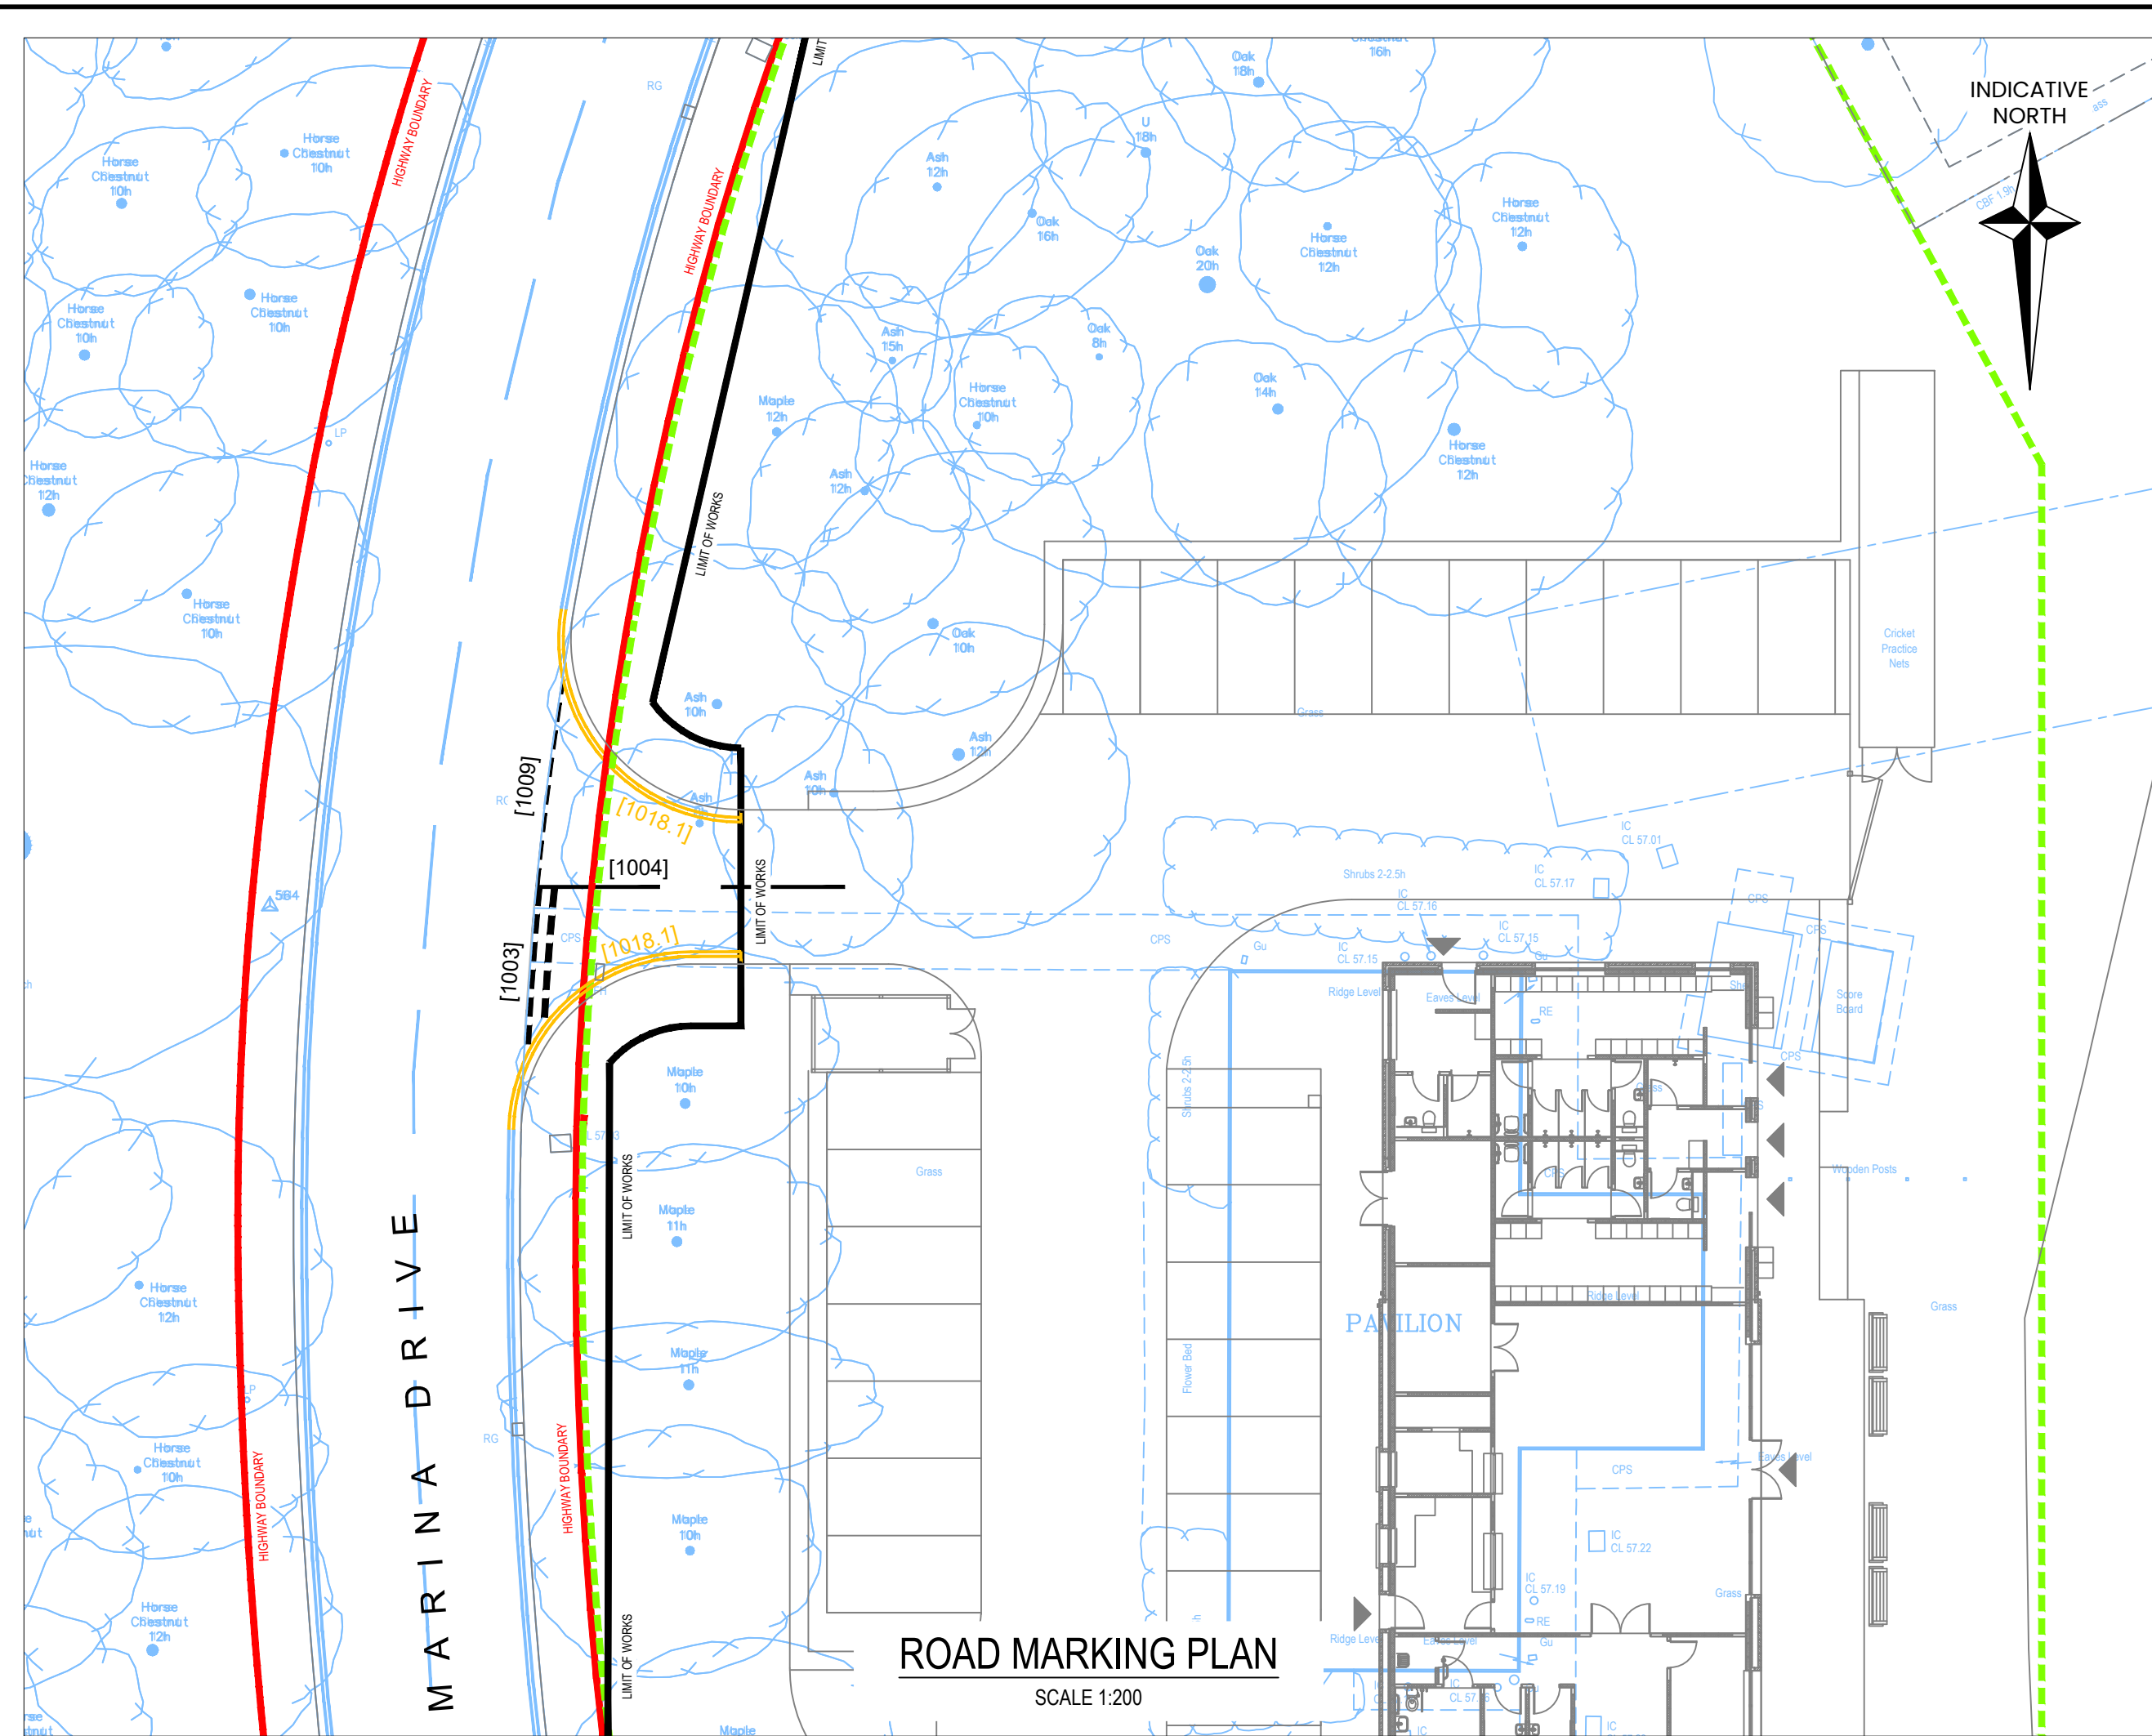


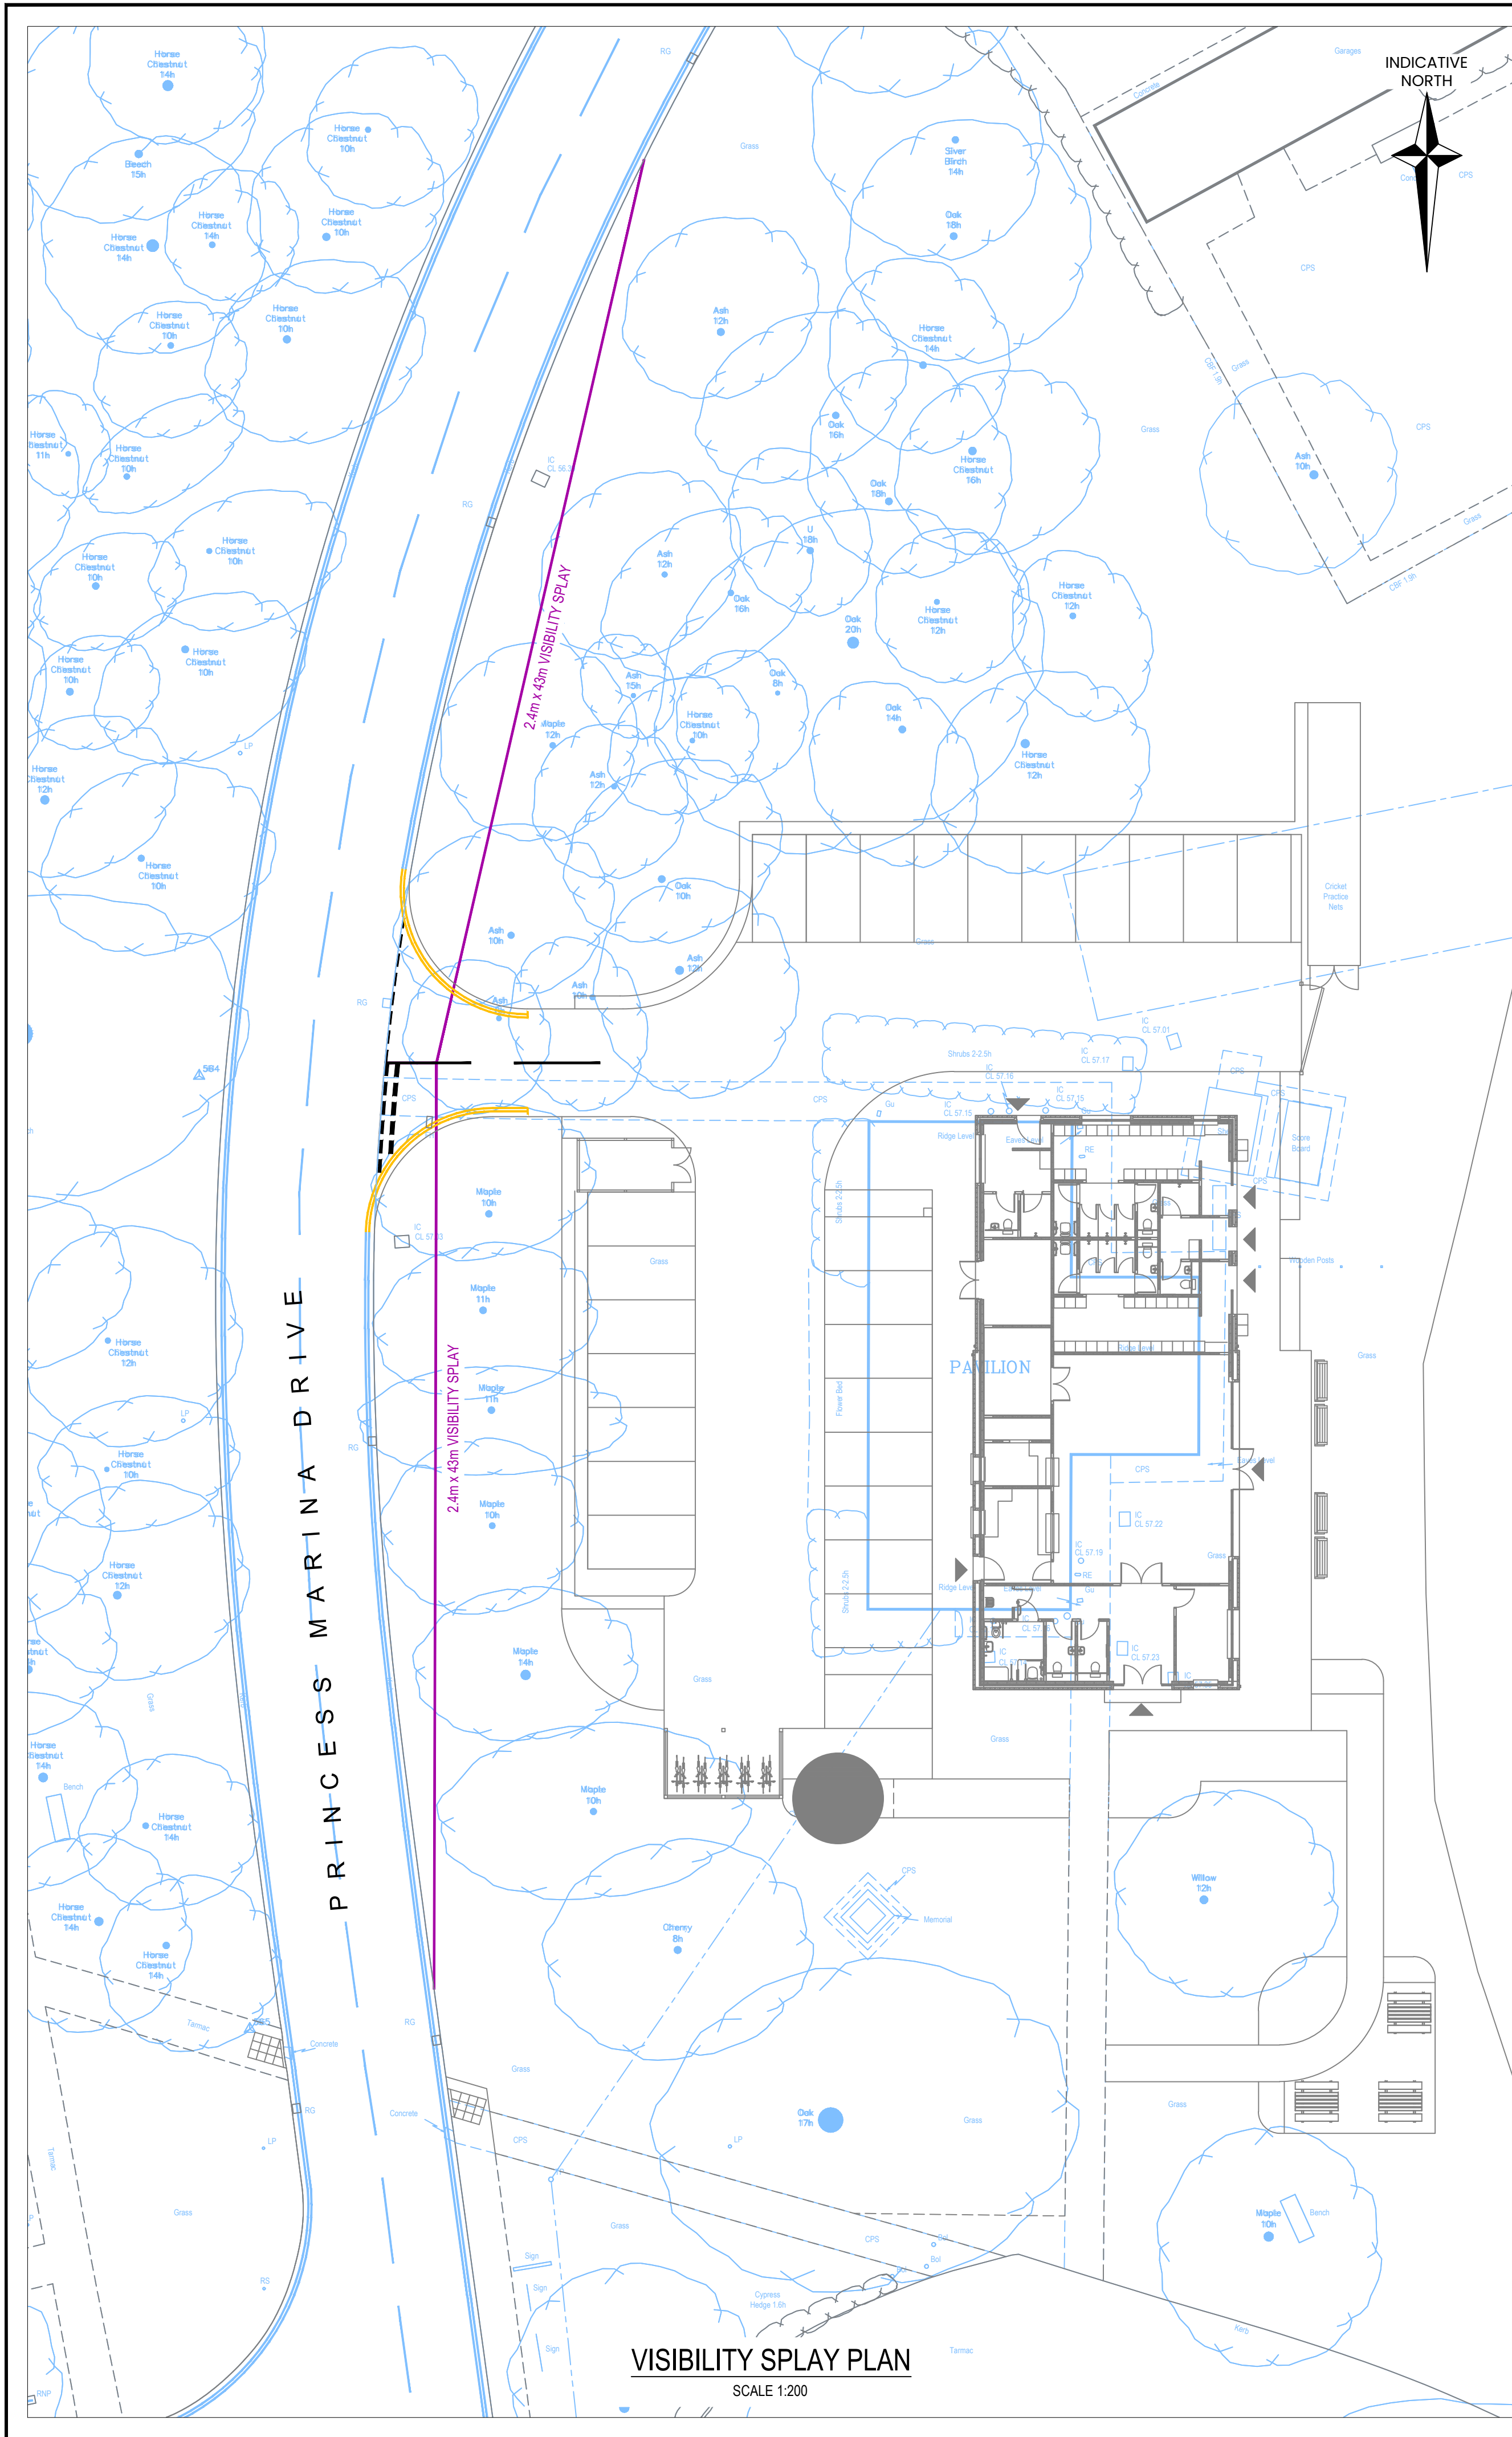

- NOTES
1. THIS DRAWING IS TO BE READ IN CONJUNCTION WITH ALL RELEVANT DRAWINGS, DOCUMENTS AND SPECIFICATIONS. ANY DISCREPANCIES BETWEEN INFORMATION SHOWN ON THIS AND ANY OTHER DRAWING SHALL BE REPORTED TO THE ENGINEER IMMEDIATELY.
 2. DO NOT SCALE FROM THIS DRAWING. WORK TO FIGURED DIMENSIONS ONLY.
 3. THIS DRAWING SHALL NOT BE USED FOR CONSTRUCTION PURPOSES UNLESS SPECIFICALLY STATED AS FOR CONSTRUCTION IN THE DRAWING STATUS.
 4. ALL DRAWING INFORMATION MUST BE READ FROM HARD COPY / PDF FILES ONLY, MARKED CHECKED. BEFORE PROCEEDING PLEASE ENSURE THE ISSUE STATUS IS APPROPRIATE FOR THE INTENDED USE. ALL INFORMATION EXTRACTED DIRECTLY FROM DRAWING FILES (E.G. DWG'S) IS DONE SO ENTIRELY AT THE USERS RISK.

LEGEND

[1003]	NEW ROAD MARKING DIAGRAM NUMBER
2.4m x 43m VISIBILITY SPAY	NEW SITE ENTRANCE VISIBILITY SPAY
HIGHWAY BOUNDARY	HIGHWAY BOUNDARY
LIMIT OF WORKS	LIMIT OF WORKS
SITE BOUNDARY	SITE BOUNDARY

ALL WORKS SUBJECT TO THE APPROVAL OF HIGHWAYS. NO WORKS TO COMMENCE UNTIL PERMISSION HAS BEEN GIVEN BY HIGHWAYS.

3	DRAWING NUMBER CORRECTED.	08.09.25	CDR	MCR
2	FOLLOWING THE STAGE 1 & 2 RSA A DROPPED PEDESTRIAN CROSSING HAS BEEN ADDED TO THE DRAWING AND A SMALL SECTION OF PRIVATE FOOTPATH ADDED.	05.09.25	CDR	MCR
1	FIRST ISSUE.	31.07.25	CDR	MCR
Rev.	Description	Date	By	Chkd

Glanville
Survey > Plan > Engineer

Civil Engineering
Structural Engineering
Transport Planning

Highways Engineering
Building Surveying
Geomatics

Hertfordshire | Oxfordshire | Cambridgeshire | Bristol

Client :		SUTTON LAND DEVELOPMENT	
Project :		ARBORFILED GREEN SPORTS PAVILION	
Title :		S278 ROAD MARKINGS, VISIBILITY SPLAY AND SITE LOCATION PLAN	
Engineer :	CDR	Date :	JULY 2025
Director :	JF	Scale :	SHOWN @ A1
Status :		PRELIMINARY	
Drawing No.		4240536-1403	Rev P3