


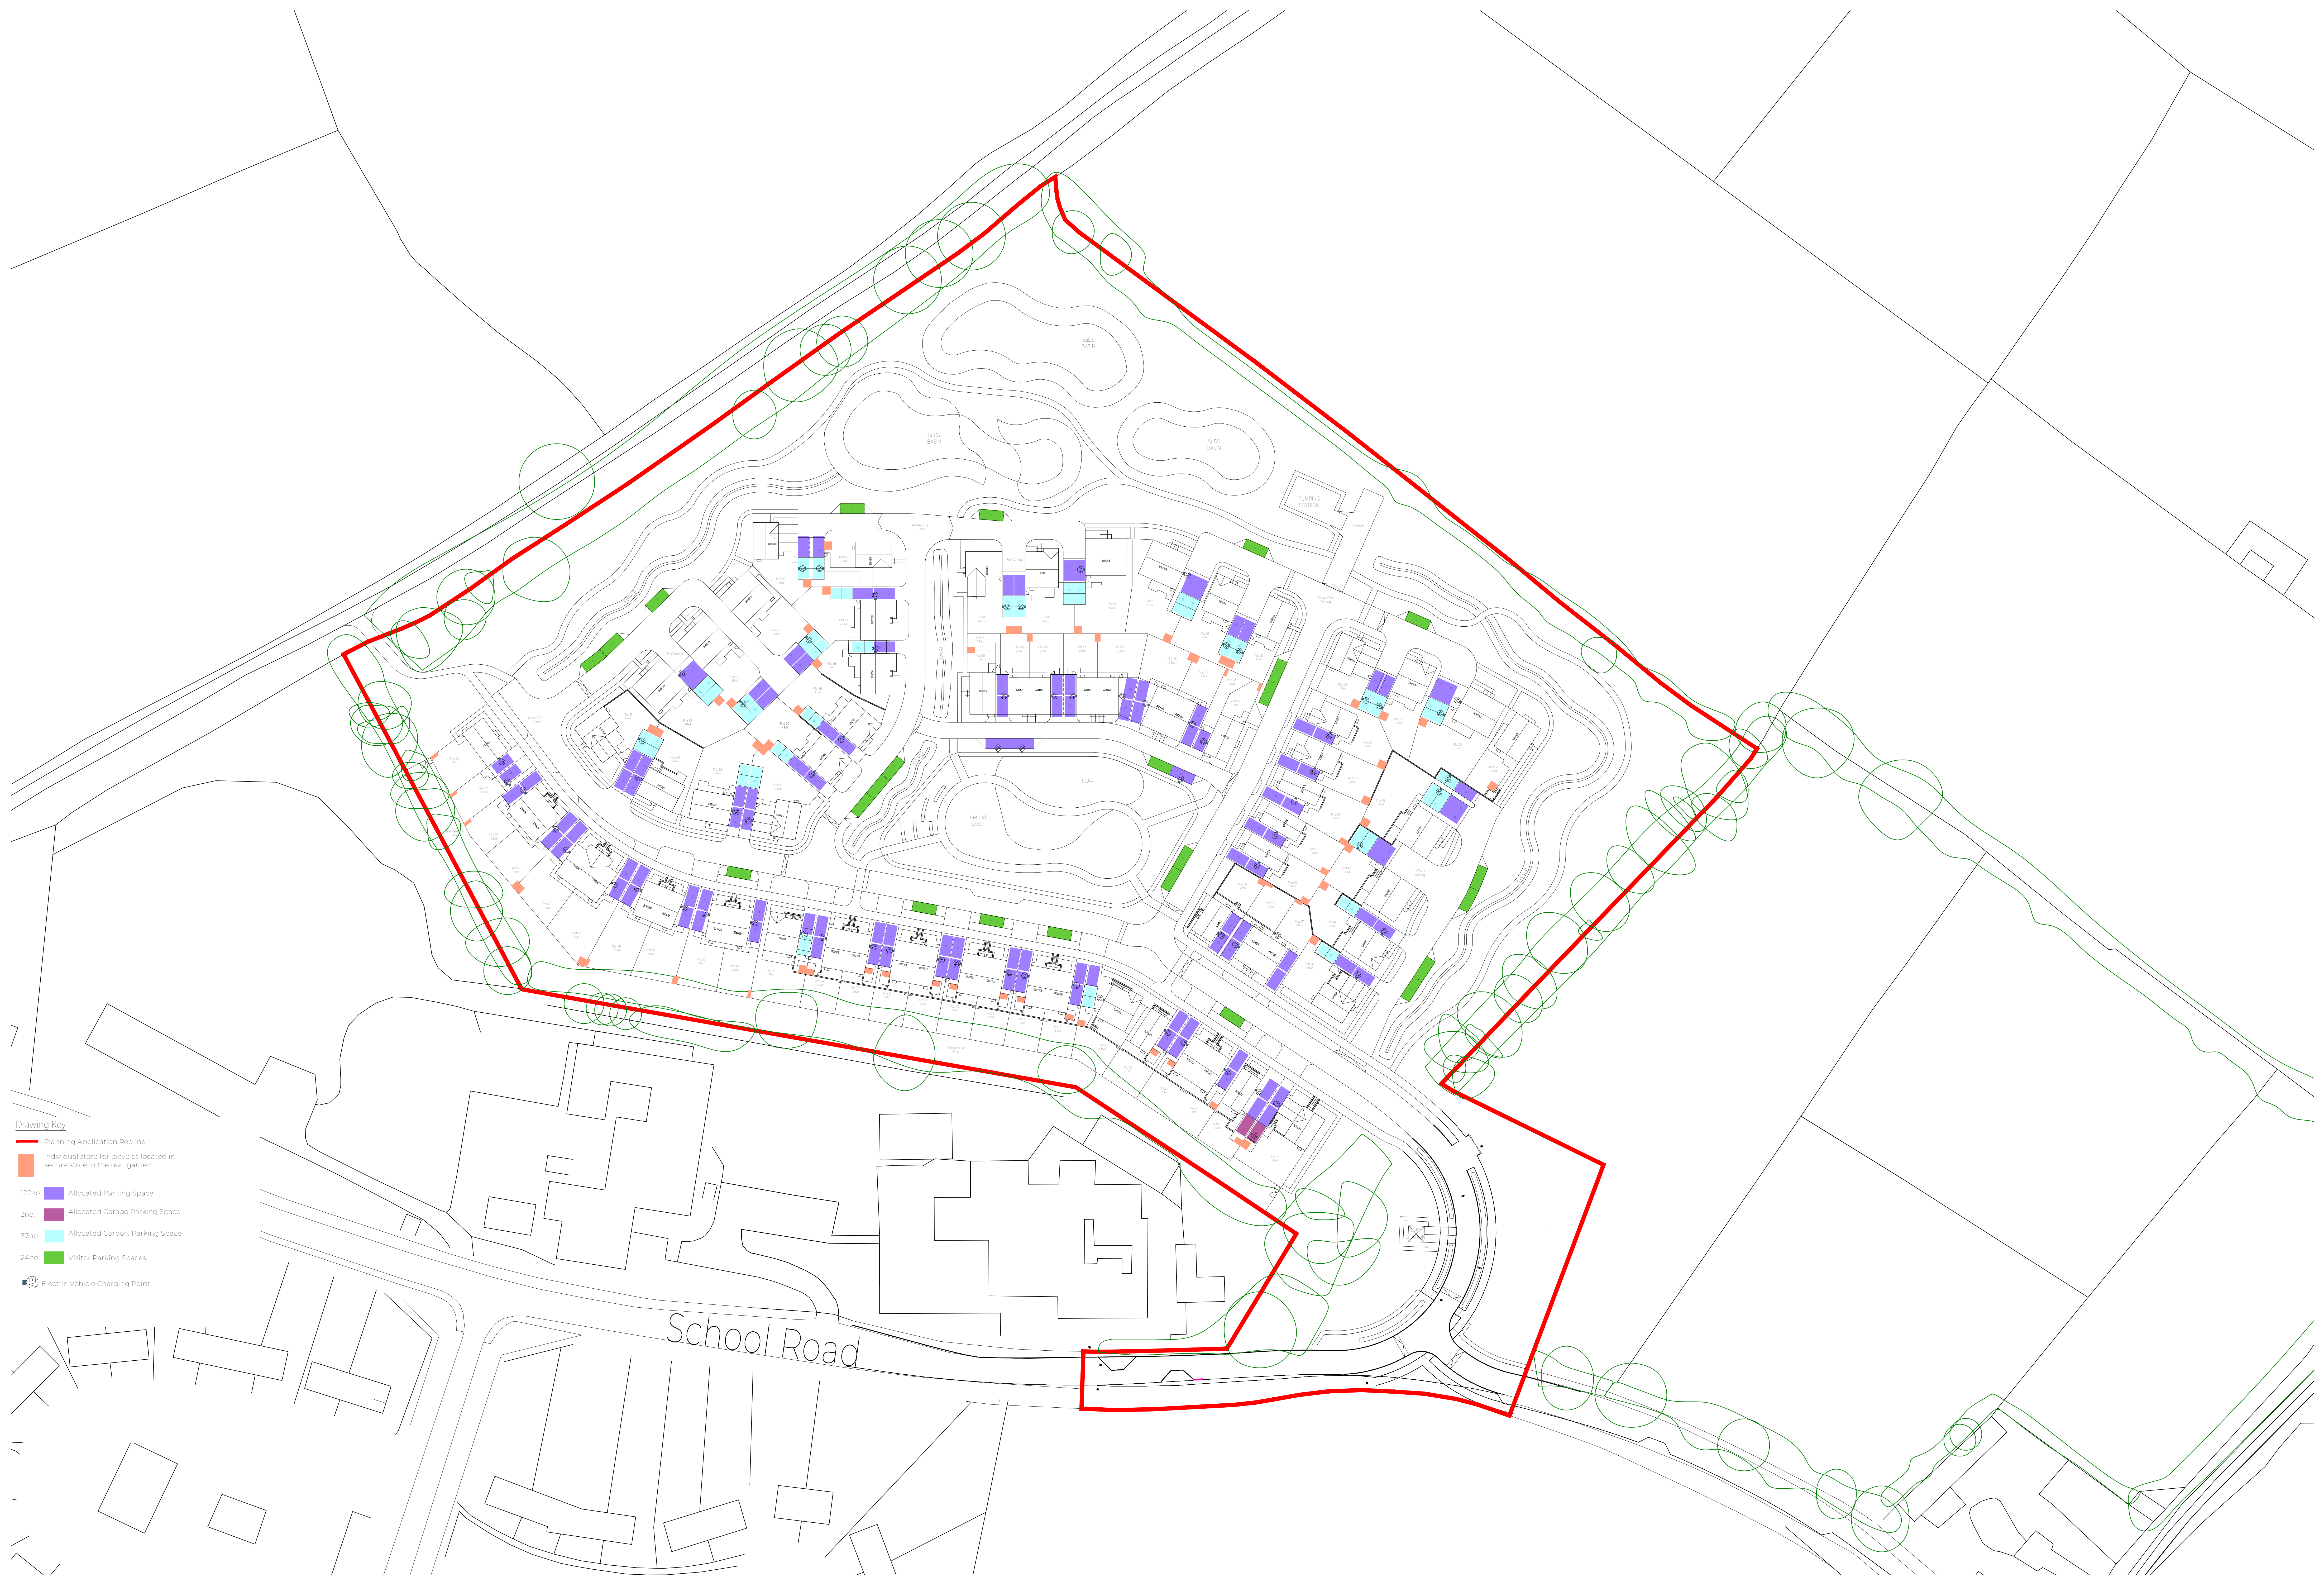

- Drawing Key
- Planning Application Redline
 - Individual store for bicycles located in secure store in the rear garden
 - 122no. Allocated Parking Space
 - 2no. Allocated Garage Parking Space
 - 37no. Allocated Carport Parking Space
 - 24no. Visitor Parking Spaces
 - Electric Vehicle Charging Point