


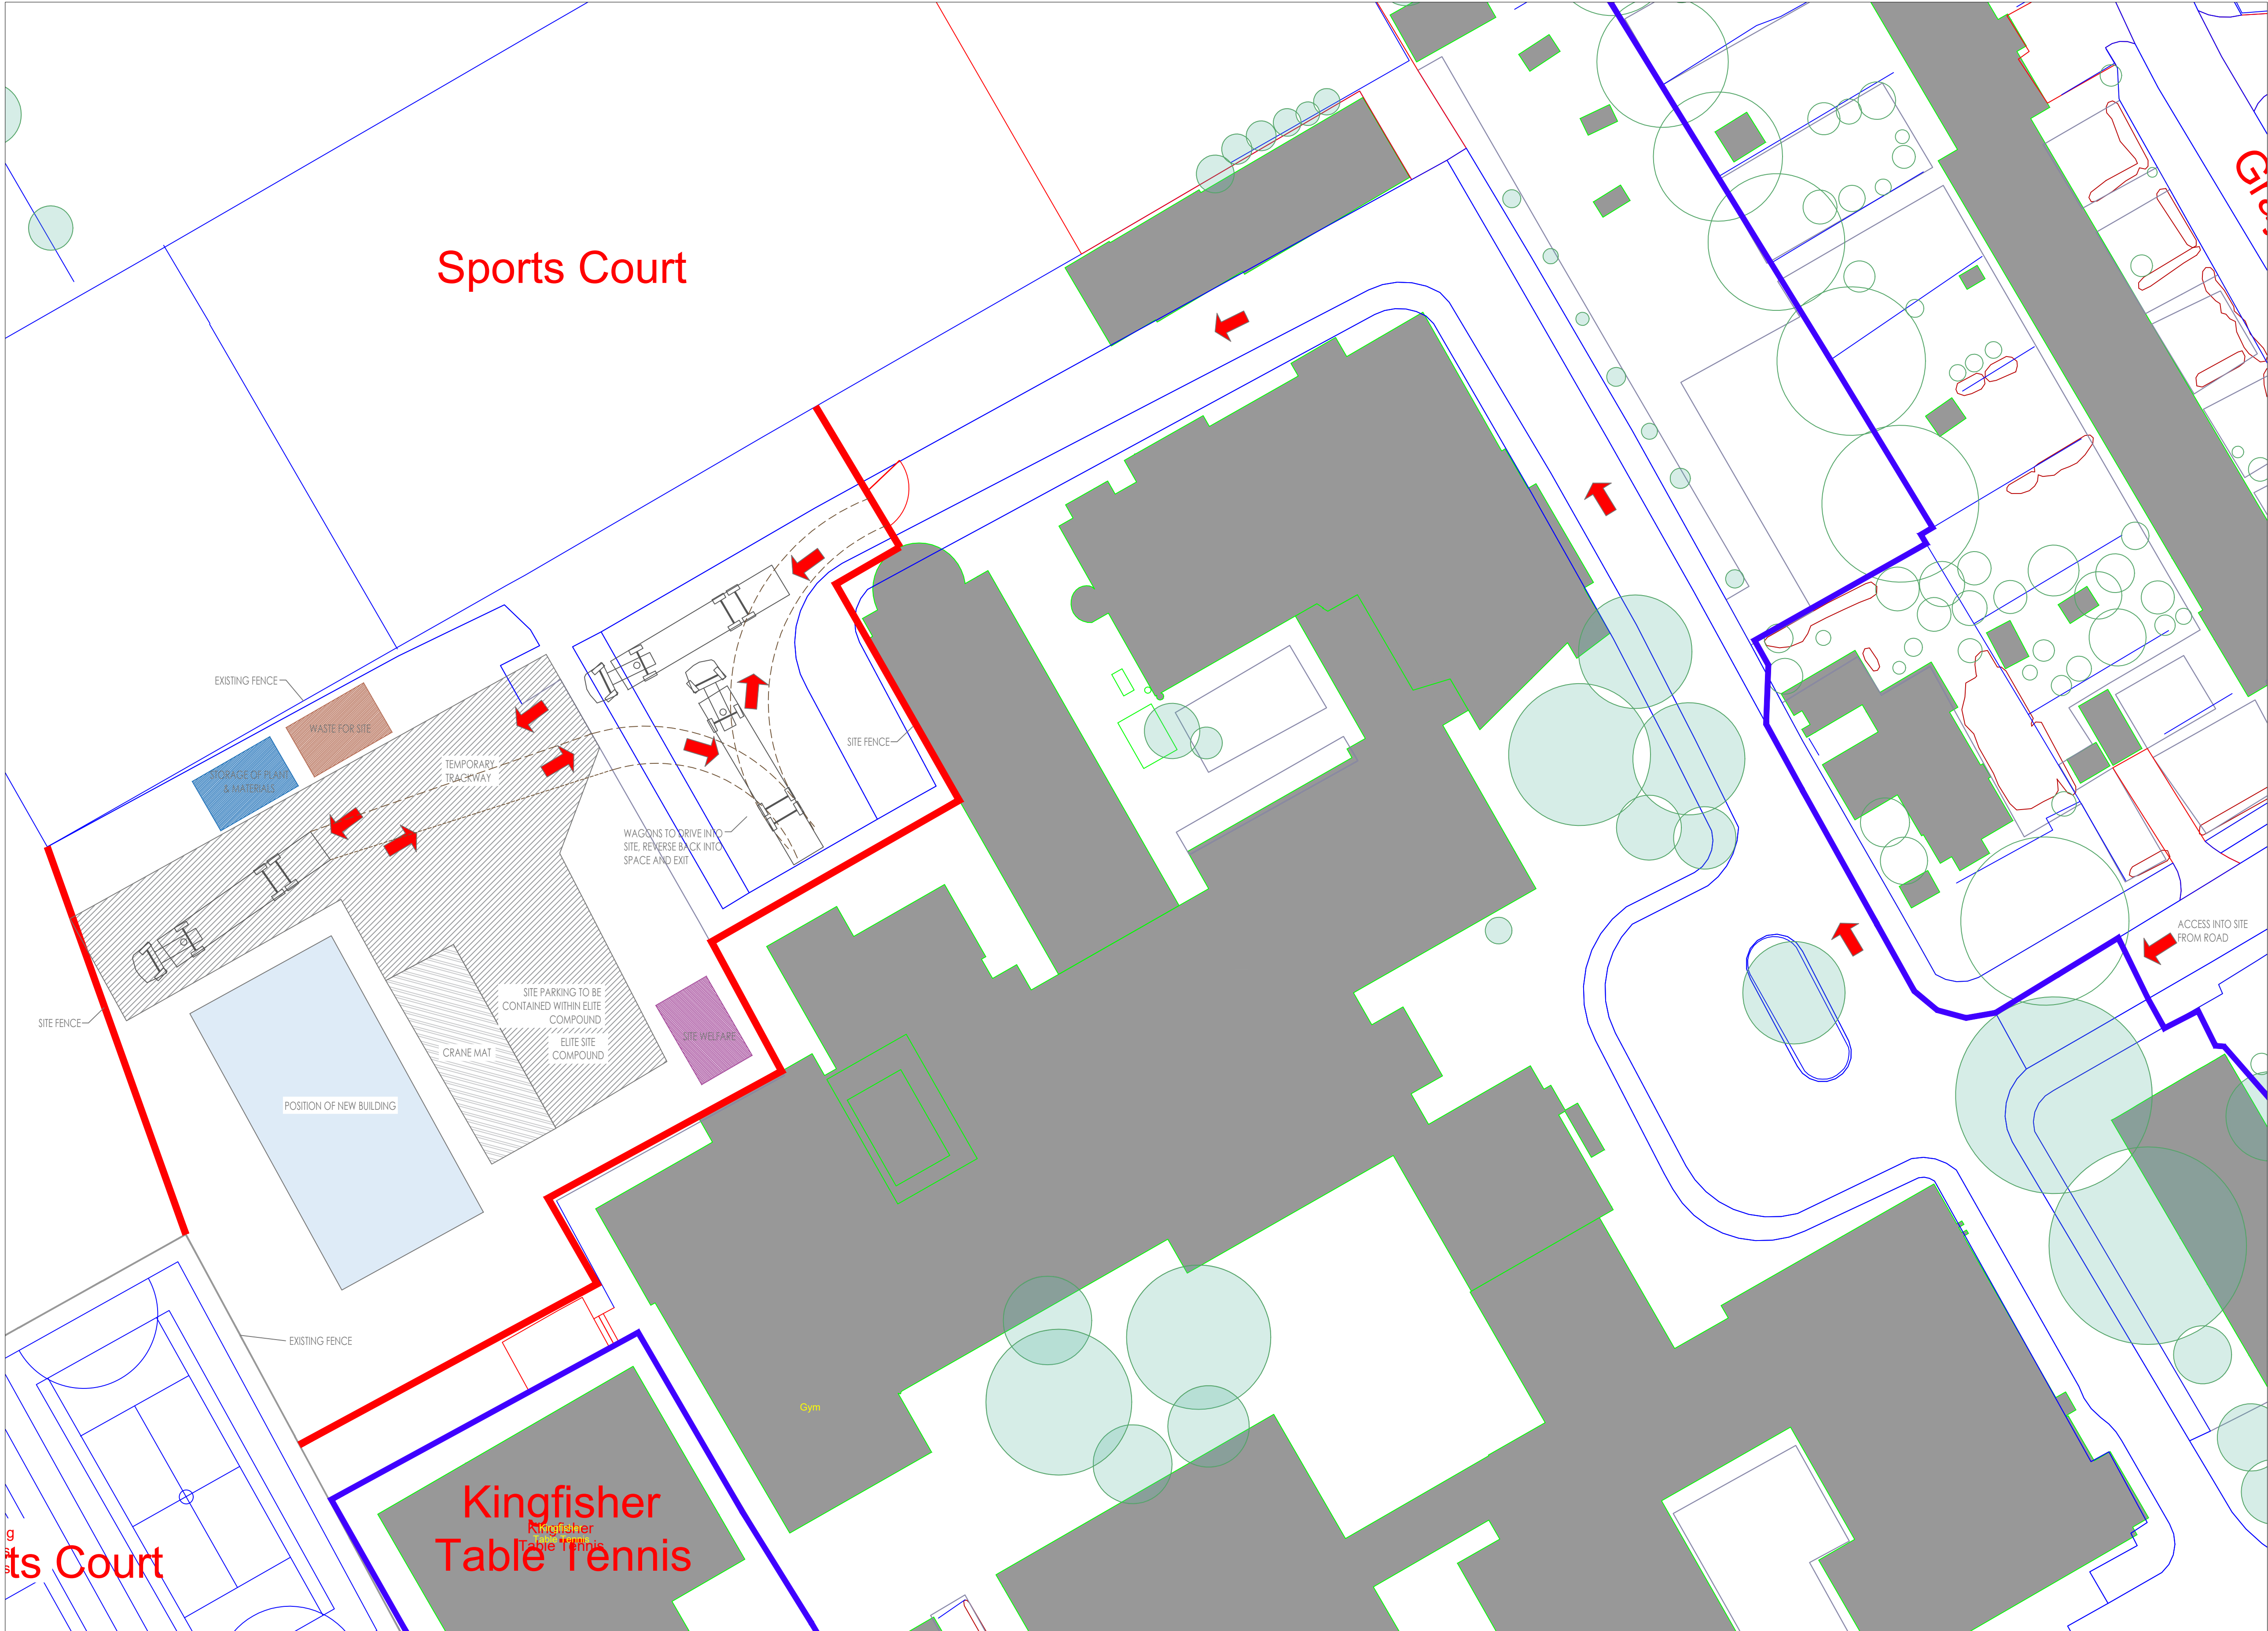

Site Access Plan @ 1:250



Bedford St. Westgate
Cleckheaton BD19 5EA
Tel. 01274 873232 Fax. 01274 877779
email. info@elitesystemsgb.co.uk
www.elitesystemsgb.co.uk
the possibilities are endless.....

Rev	Description	By	Date
A	Information added for planning discharge	AL	03/06/26

Building Specification:

DRAWING NOT FOR CONSTRUCTION

PROJECT		
Bulmershe		
TITLE		
Site Access Plan		
CLIENT		
Wokingham BC		
DRAWN BY JG	CHECKED BY	DATE 22/05/2026
SCALE (@ A1) 1:250		PROJECT NUMBER 260402
DRAWING NUMBER 260402-ELT-00-00-DR-A-1110		REV A
STATUS: D		SIZE A1
D = Draft P = Proposed M = Manufacture S = Site A8 = As built		