

## Autumn / Winter 2024

NOTES:

- | REV             | DATE | BY | DESCRIPTION | CHK | APP |
|-----------------|------|----|-------------|-----|-----|
| DRAWING STATUS: |      |    |             |     |     |

DESIGNER:

CONTRACTOR:

CLIENT:

 **WOKINGHAM  
BOROUGH COUNCIL**

TITLE: South Wokingham Distributor Road / Western Gateway 1 - Phasing Drawing - Sheet 1 of 8

|                                 |           |                          |
|---------------------------------|-----------|--------------------------|
| SCALE @ A1:<br><b>NTS</b>       | CHECKED:  | APPROVED:                |
| PROJECT NO:                     | DESIGNED: | DRAWN:<br><b>BH</b>      |
| DRAWING No:                     |           | DATE:<br><b>14/11/24</b> |
| <b>WMHP-BB-SRWG1-SK-PM-0010</b> |           | REV:<br><b>P03</b>       |

**This drawing is diagrammatic and for information purposes only.**

**This drawing is to be read in conjunction with the Balfour Beatty construction programme.**

**Actual locations of haul routes, diversions, and stockpiles may vary due to site and construction constraints.**

**NOT TO SCALE**

**Ecological mitigation measures required to fulfil legislation and local/national planning policy include:**

**1 Reptile-sensitive mitigation including a directional, two stage clearance of vegetation;**

**2 Pre-felling check by a suitably qualified ecologist and the soft-felling of trees with bat roosting suitability;**


**Refer to WMHP-BB-SRWG1-PLN-PM-0001 - CEMP Appendix H - Ecology Plans and Reports for full details of Mitigation Required**



**Commencing March 2025**

NOTES:

1. This drawing is diagrammatic and for information purposes only.
2. This drawing is to be read in conjunction with the Balfour Beatty construction programme.
3. Actual locations of haul routes, diversions, and stockpiles may vary due to site and construction constraints.

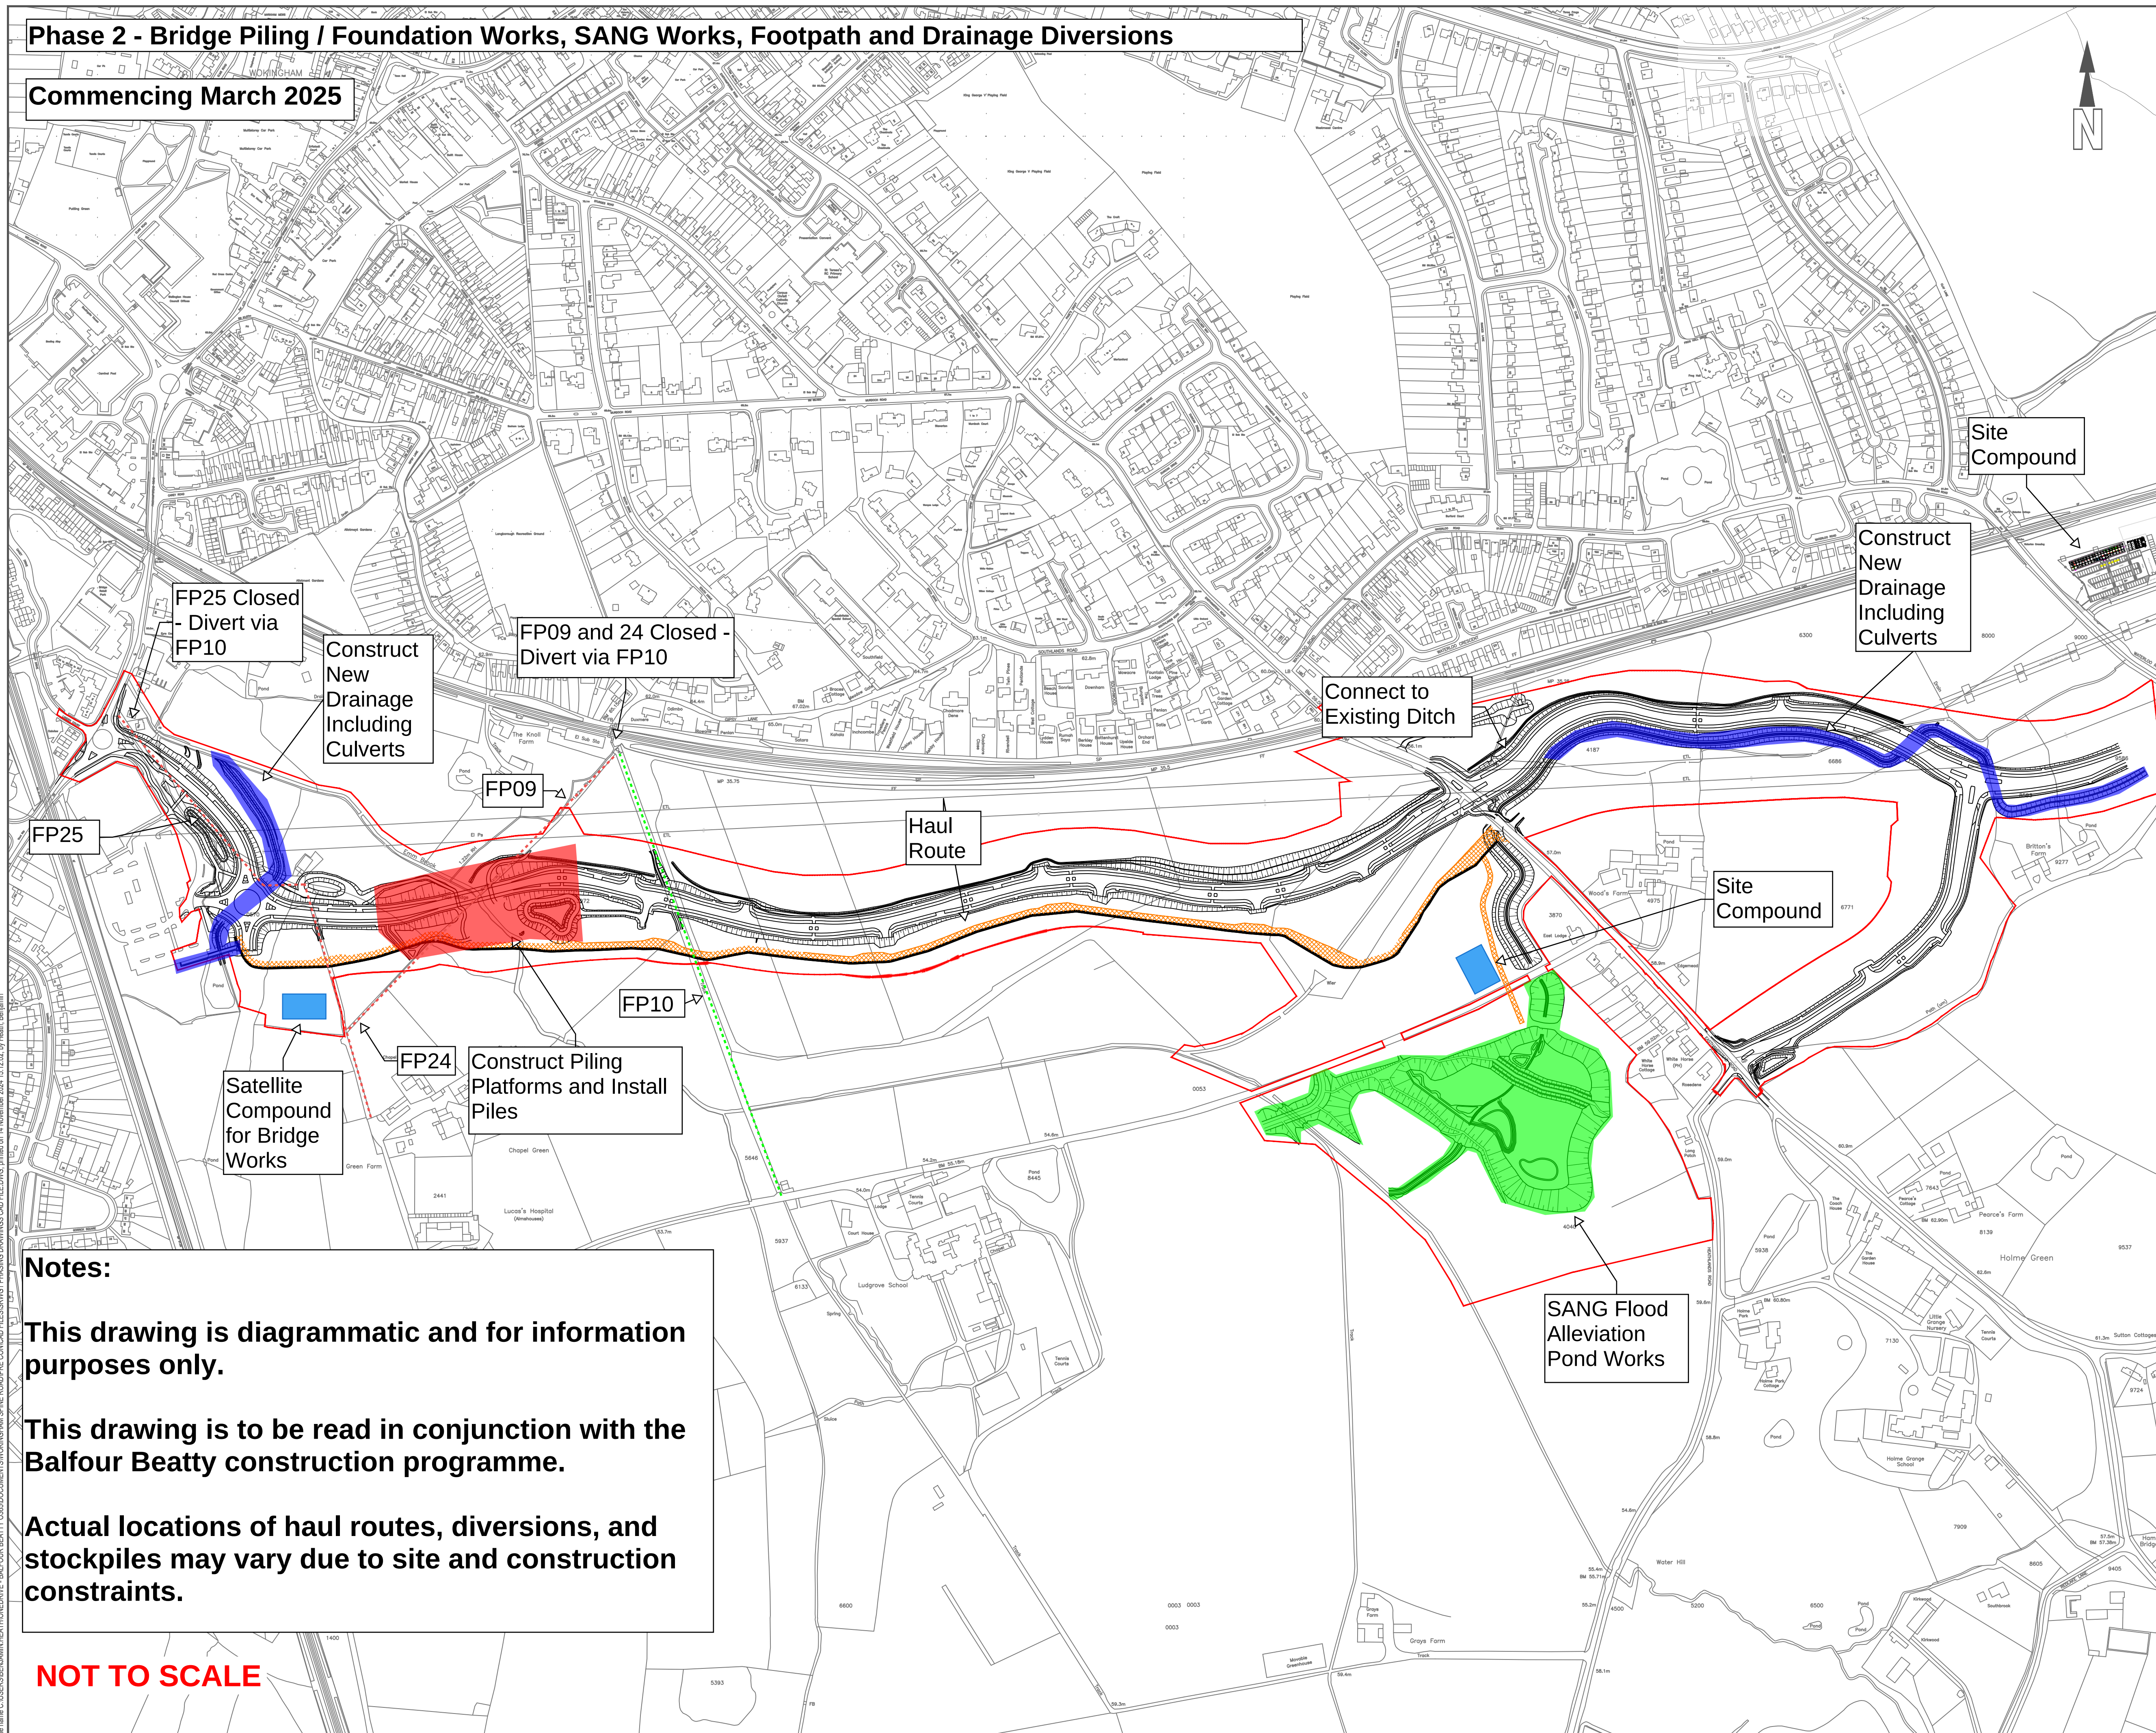

**Notes:**

**This drawing is diagrammatic and for information purposes only.**

**This drawing is to be read in conjunction with the Balfour Beatty construction programme.**

**Actual locations of haul routes, diversions, and stockpiles may vary due to site and construction constraints.**

**NOT TO SCALE**

## Balfour Beatty



Shute End, Wokingham, Berkshire RG40 1BN  
Tel: (0118) 974 6000 Web: [www.wokingham.gov.uk](http://www.wokingham.gov.uk)

PROJECT:

South Wokingham Distributor Road

South Wokingham Distributor Road / Western  
Gateway 1 - Phasing Drawing - Sheet 2 of 8

|                                                |           |                     |                          |
|------------------------------------------------|-----------|---------------------|--------------------------|
| SCALE @ A1:<br><b>NTS</b>                      |           | CHECKED:            | APPROVED:                |
| PROJECT NO:                                    | DESIGNED: | DRAWN:<br><b>BH</b> | DATE:<br><b>14/11/24</b> |
| DRAWING No:<br><b>WMHP-BB-SRWG1-SK-PM-0011</b> |           |                     | REV:<br><b>P02</b>       |




Phase 2 - Bridge RC Works, SANG Works, Drainage Culvert Crossings, Earthworks (Local cut to fill) Footpath Diversions

Spring - Summer 2025

DO NOT SCALE

NOTES:

- 1. This drawing is diagrammatic and for information purposes only.
- 2. This drawing is to be read in conjunction with the Balfour Beatty construction programme.
- 3. Actual locations of haul routes, diversions, and stockpiles may vary due to site and construction constraints.

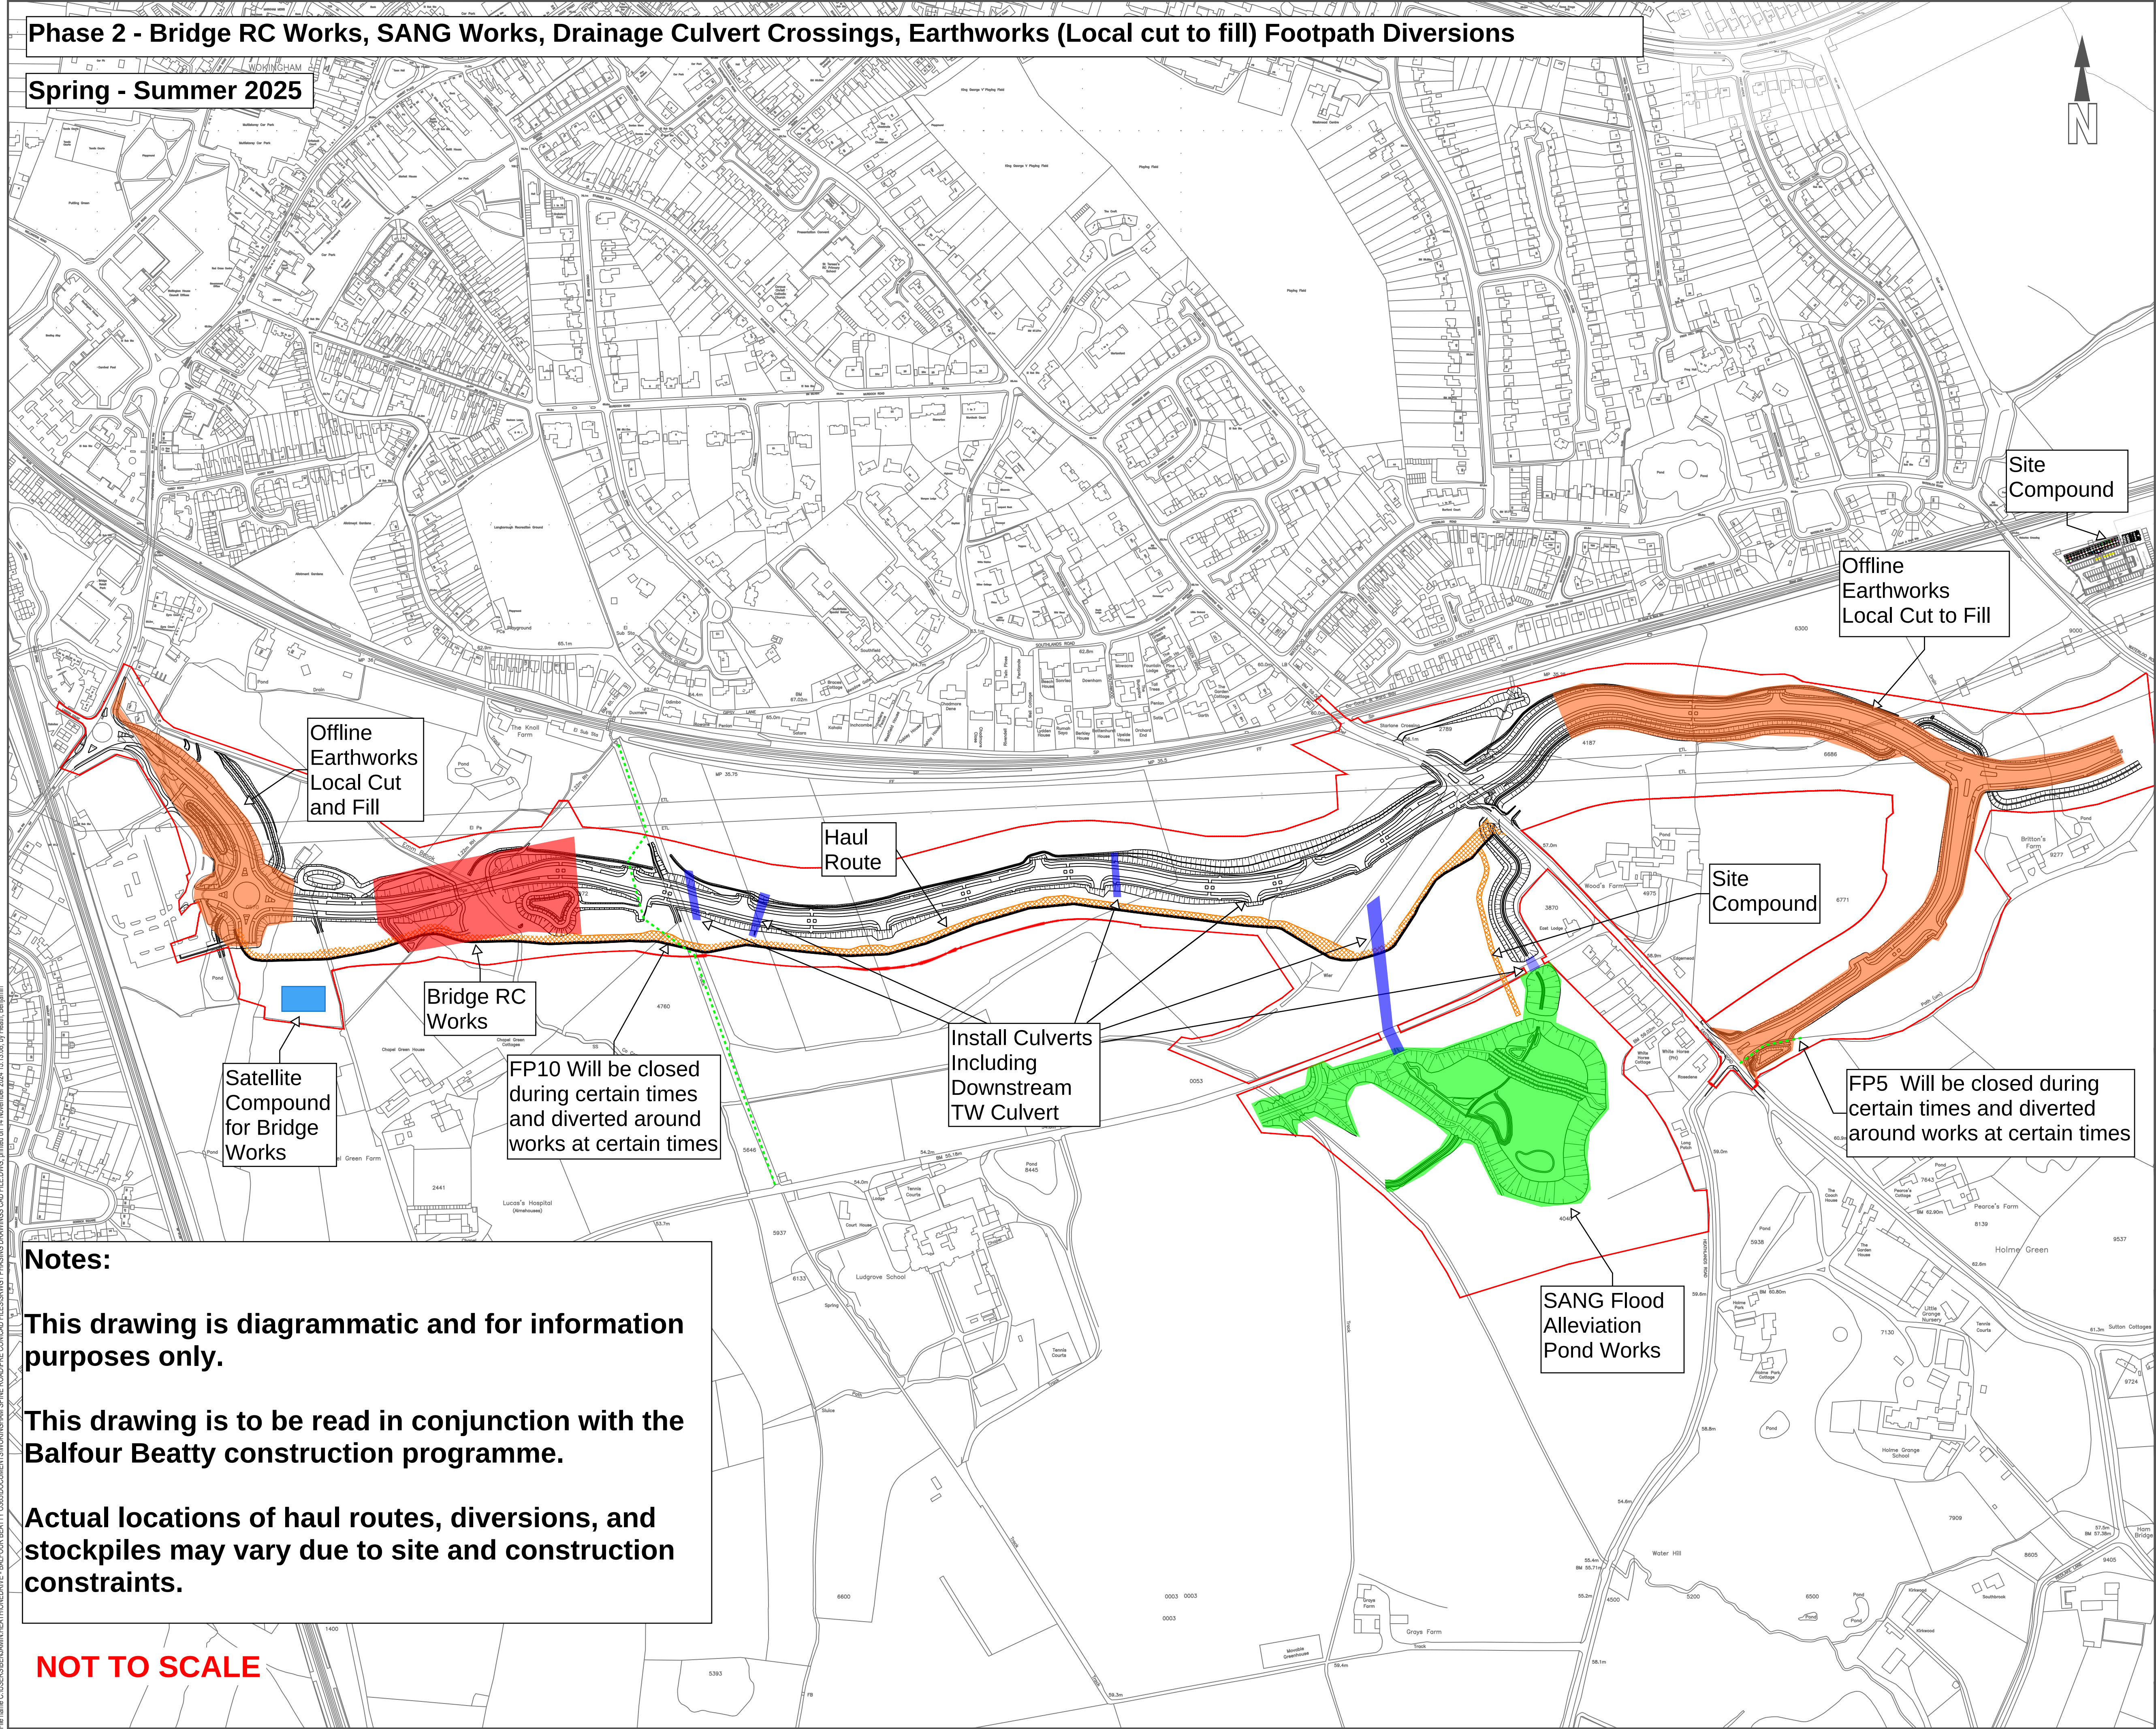

**Notes:**

This drawing is diagrammatic and for information purposes only.

This drawing is to be read in conjunction with the Balfour Beatty construction programme.

Actual locations of haul routes, diversions, and stockpiles may vary due to site and construction constraints.

NOT TO SCALE

| REV | DATE | BY | DESCRIPTION | CHK | APP |
|-----|------|----|-------------|-----|-----|
|     |      |    |             |     |     |


DRAWING STATUS:

DESIGNER:

CONTRACTOR:

**Balfour Beatty**

CLIENT:

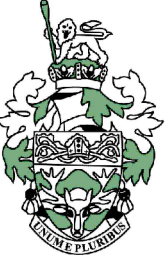**WOKINGHAM**  
BOROUGH COUNCIL

Shute End, Wokingham, Berkshire RG40 1BN  
Tel: (0118) 974 6000 Web: www.wokingham.gov.uk

PROJECT:

South Wokingham Distributor Road

TITLE:

South Wokingham Distributor Road / Western Gateway 1 - Phasing Drawing - Sheet 3 of 8

| SCALE @ A1: | CHECKED: | APPROVED: |
|-------------|----------|-----------|
| NTS         |          |           |

| PROJECT NO: | DESIGNED: | DRAWN: | DATE:    |
|-------------|-----------|--------|----------|
|             |           | BH     | 14/11/24 |

| DRAWING NO:              | REV |
|--------------------------|-----|
| WMHP-BB-SRWG1-SK-PM-0012 | P02 |



Phase 2 - Bridge RC Works, TW Culvert, Earthworks, Groundworks, 11kV Diversion at Easthampstead Road

Summer - Autumn 2025

Groundworks Including Tie-Ins, Junction and Surfacing

Install Culvert 4 and TW Culvert, Diverting Existing Ditch to SANG

Groundworks Including Tie-Ins, Junction, and Surfacing

Site Compound

Haul Route

Bridge RC Works

Offline Earthworks Local Cut to Fill

Satellite Compound for Bridge Works

FP10 Will be closed during certain times and diverted around works at certain times

Site Compound

FP5 Will be closed during certain times and diverted around works at certain times

**Notes:**

This drawing is diagrammatic and for information purposes only.

This drawing is to be read in conjunction with the Balfour Beatty construction programme.

Actual locations of haul routes, diversions, and stockpiles may vary due to site and construction constraints.

NOT TO SCALE

DO NOT SCALE

- NOTES:
1. This drawing is diagrammatic and for information purposes only.
  2. This drawing is to be read in conjunction with the Balfour Beatty construction programme.
  3. Actual locations of haul routes, diversions, and stockpiles may vary due to site and construction constraints.

|   |      |           |             |           |     |
|---|------|-----------|-------------|-----------|-----|
| REV   | DATE | BY        | DESCRIPTION | CHK       | APP |
| DRAWING STATUS:   |      |           |             |           |     |
| DESIGNER:   |      |           |             |           |     |
| CONTRACTOR:   |      |           |             |           |     |
| <div><br/>CLIENT:<br/><br/><b>WOKINGHAM</b><br/>BOROUGH COUNCIL<br/>Shute End, Wokingham, Berkshire RG40 1BN<br/>Tel: (0118) 974 6000 Web: www.wokingham.gov.uk</div> |      |           |             |           |     |
| PROJECT:   |      |           |             |           |     |
| South Wokingham Distributor Road   |      |           |             |           |     |
| TITLE:   |      |           |             |           |     |
| South Wokingham Distributor Road / Western Gateway 1 - Phasing Drawing - Sheet 4 of 8   |      |           |             |           |     |
| SCALE @ A1:   |      | CHECKED:  |             | APPROVED: |     |
| NTS   |      |           |             |           |     |
| PROJECT NO:   |      | DESIGNED: |             | DATE:     |     |
|   |      | BH        |             | 14/11/24  |     |
| DRAWING NO:   |      |           |             | REV:      |     |
| WMHP-BB-SRWG1-SK-PM-0013   |      |           |             | P02       |     |




Phase 2 - Bridge Works, TW Culvert, Groundworks, CLOSE EASTHAMPSTEAD RD

Winter 2025 - 2026



- NOTES:
1. This drawing is diagrammatic and for information purposes only.
  2. This drawing is to be read in conjunction with the Balfour Beatty construction programme.
  3. Actual locations of haul routes, diversions, and stockpiles may vary due to site and construction constraints.

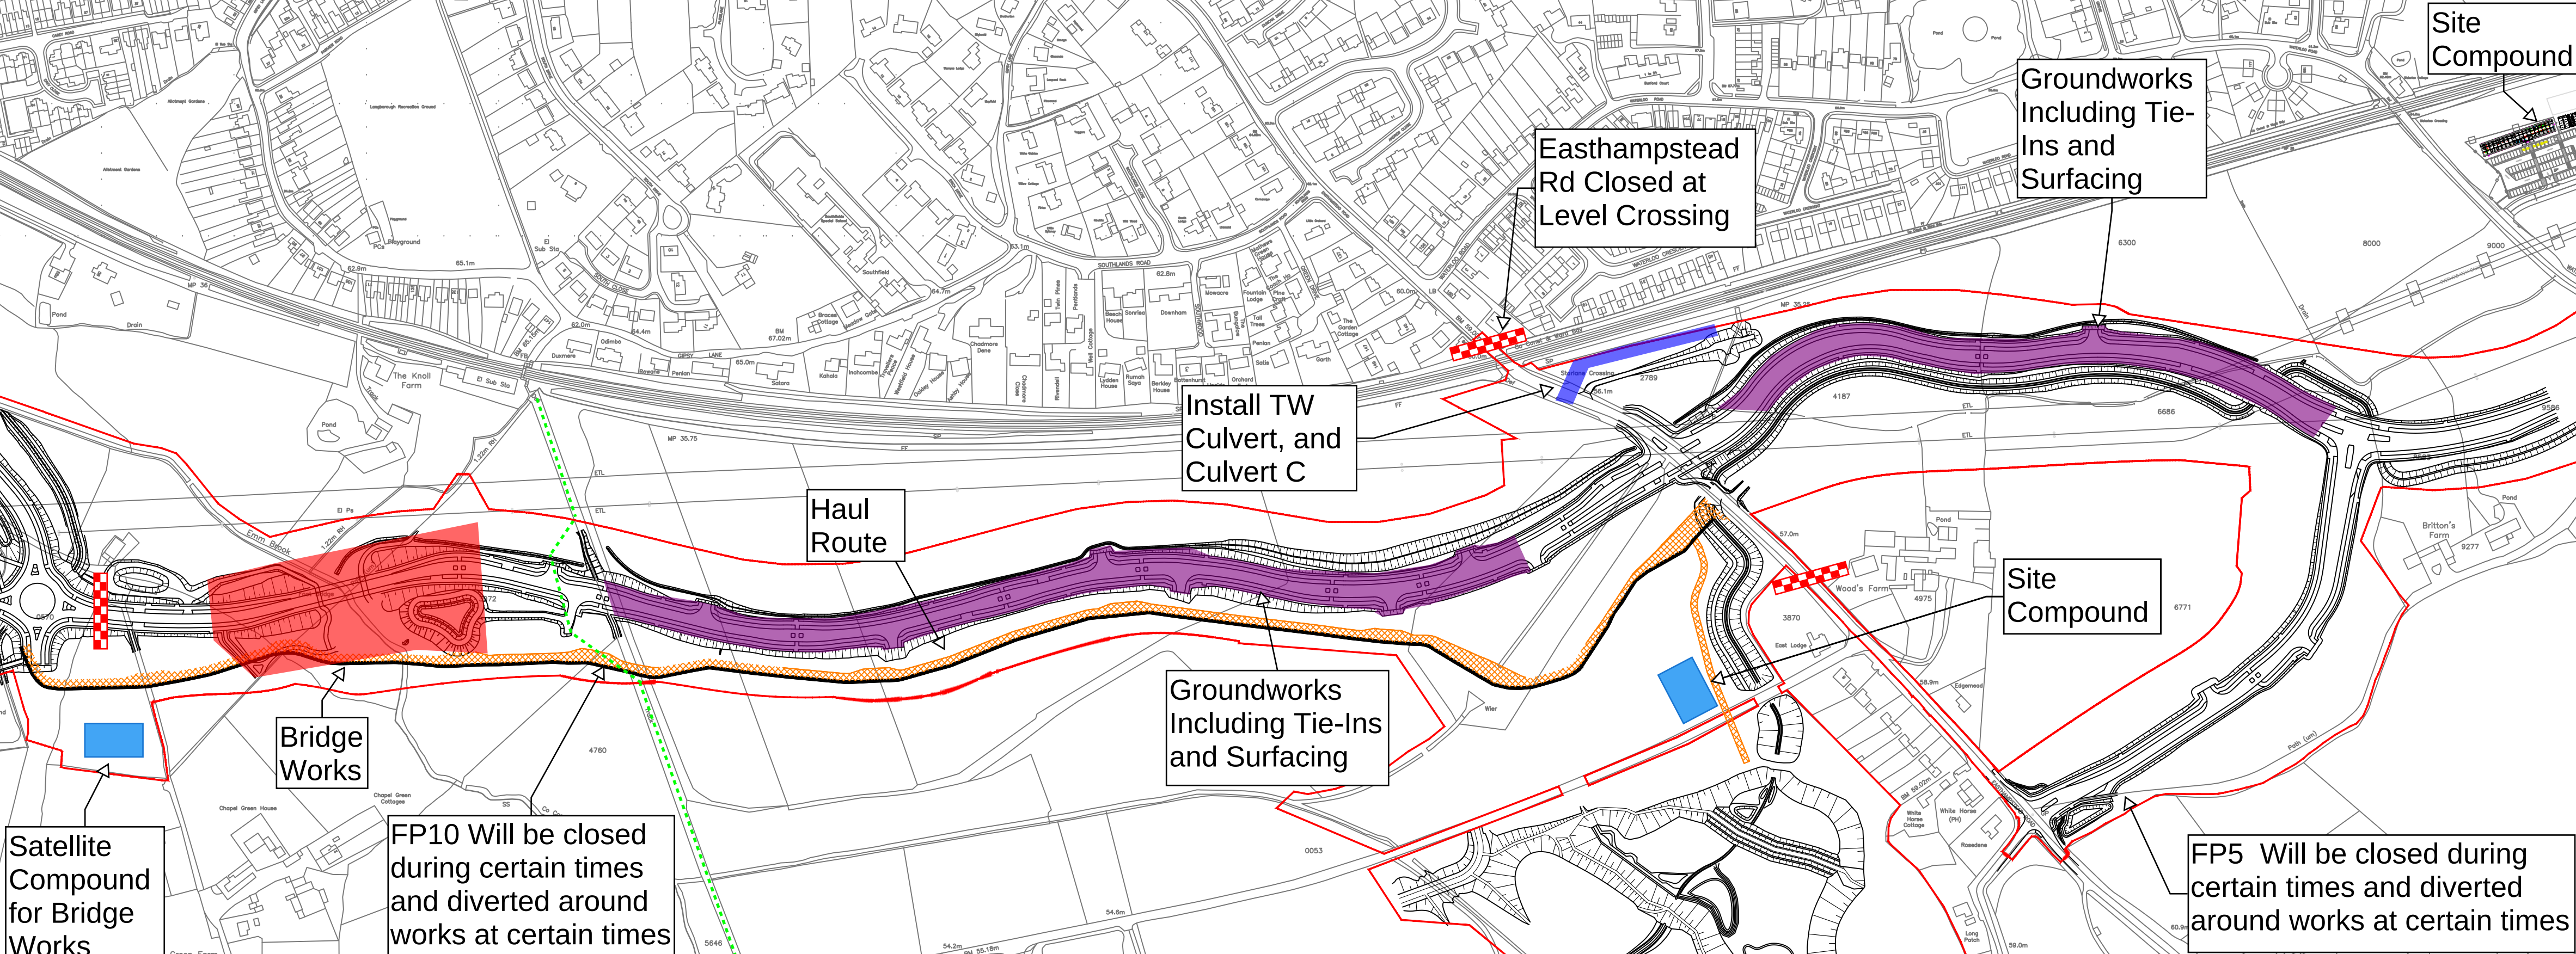

**Notes:**

This drawing is diagrammatic and for information purposes only.

This drawing is to be read in conjunction with the Balfour Beatty construction programme.

Actual locations of haul routes, diversions, and stockpiles may vary due to site and construction constraints.

NOT TO SCALE

DO NOT SCALE

REV    DATE    BY    DESCRIPTION    CHK    APP

DRAWING STATUS:

DESIGNER:

CONTRACTOR:

Balfour Beatty

CLIENT:



**WOKINGHAM**  
BOROUGH COUNCIL

Shute End, Wokingham, Berkshire RG40 1BN  
Tel: (0118) 974 6000 Web: www.wokingham.gov.uk

PROJECT:

South Wokingham Distributor Road

TITLE:

South Wokingham Distributor Road / Western Gateway 1 - Phasing Drawing - Sheet 5 of 8

SCALE @ A1: NTS    CHECKED:    APPROVED:

PROJECT NO:    DESIGNED:    DRAWN: BH    DATE: 14/11/24

DRAWING NO: WMHP-BB-SRWG1-SK-PM-0014    REV: P02



Phase 2 - Bridge Backfill Works, Earthworks, Groundworks, CLOSE EASTHAMPSTEAD RD

Spring 2026

DO NOT SCALE

- NOTES:
1. This drawing is diagrammatic and for information purposes only.
  2. This drawing is to be read in conjunction with the Balfour Beatty construction programme.
  3. Actual locations of haul routes, diversions, and stockpiles may vary due to site and construction constraints.



Site Compound

Easthampstead Rd Closed at Level Crossing

Offline Earthworks

Haul Route

Groundworks Including Tie-Ins and Surfacing

Site Compound

Offline Earthworks and Bridge Backfill

FP10 Open on Final Design Alignment

Satellite Compound for Bridge Works

**Notes:**

This drawing is diagrammatic and for information purposes only.

This drawing is to be read in conjunction with the Balfour Beatty construction programme.

Actual locations of haul routes, diversions, and stockpiles may vary due to site and construction constraints.

NOT TO SCALE

Balfour Beatty



Shute End, Wokingham, Berkshire RG40 1BN  
Tel: (0118) 974 6000 Web: www.wokingham.gov.uk

South Wokingham Distributor Road

South Wokingham Distributor Road / Western Gateway 1 - Phasing Drawing - Sheet 6 of 8

|             |                          |           |                |
|-------------|--------------------------|-----------|----------------|
| SCALE @ A1: | NTS                      | CHECKED:  | APPROVED:      |
| PROJECT NO: | DESIGNED:                | DRAWN: BH | DATE: 14/11/24 |
| DRAWING NO: | WMHP-BB-SRWG1-SK-PM-0015 | REV:      | P02            |



**Spring - Summer 2026**

NOTES:

1. This drawing is diagrammatic and for information purposes only.
2. This drawing is to be read in conjunction with the Balfour Beatty construction programme.
3. Actual locations of haul routes, diversions, and stockpiles may vary due to site and construction constraints.

## Install Footbridge

Goundworks  
Including Tie-Ins  
and Surfacing.  
11kV Diversion

Easthampstead  
Rd Closed at  
Level Crossing

Site  
Compound

Site  
Compound

**Notes:**

**This drawing is diagrammatic and for information purposes only.**

**This drawing is to be read in conjunction with the Balfour Beatty construction programme.**

**Actual locations of haul routes, diversions, and stockpiles may vary due to site and construction constraints.**

**NOT TO SCALE**

## Balfour Beatty



Shute End, Wokingham, Berkshire RG40 1BN  
Tel: (0118) 974 6000 Web: [www.wokingham.gov.uk](http://www.wokingham.gov.uk)

PROJECT:

South Wokingham Distributor Road

|        |
|--------|
| TITLE: |
|--------|

South Wokingham Distributor Road / Western  
Gateway 1 - Phasing Drawing - Sheet 7 of 8

SCALE @ A1:

1:  
NTS

CHECKED:

PROJECT NO.:

DESIGNED:

|                                |  |
|--------------------------------|--|
| 4. <b>AN:</b><br>5. <b>AN:</b> |  |
|--------------------------------|--|

14/11/24

DRAWING No:

WMHP-BB-SRWG1-SK-PM-0016

P02



Phase 2 - If Required

Summer - Autumn 2026

DO NOT SCALE

- NOTES:
1. This drawing is diagrammatic and for information purposes only.
  2. This drawing is to be read in conjunction with the Balfour Beatty construction programme.
  3. Actual locations of haul routes, diversions, and stockpiles may vary due to site and construction constraints.



Site Compound

Groundworks Including Tie-Ins and Surfacing

Open FP25 to New Design Alignment

Groundworks Including Tie-Ins and Surfacing

Site Compound

Notes:

This drawing is diagrammatic and for information purposes only.

This drawing is to be read in conjunction with the Balfour Beatty construction programme.

Actual locations of haul routes, diversions, and stockpiles may vary due to site and construction constraints.

NOT TO SCALE

|   |      |           |             |           |     |  |
|---|------|-----------|-------------|-----------|-----|--|
|   |      |           |             |           |     |  |
| REV   | DATE | BY        | DESCRIPTION | CHK       | APP |  |
| DRAWING STATUS:   |      |           |             |           |     |  |
| DESIGNER:   |      |           |             |           |     |  |
| CONTRACTOR:   |      |           |             |           |     |  |
| <div><div><div><div>Balfour Beatty</div></div></div></div>   |      |           |             |           |     |  |
| CLIENT:   |      |           |             |           |     |  |
| <div><div><div><div><div><div></div><div><div>WOKINGHAM</div><div>BOROUGH COUNCIL</div></div></div></div><div><div>Shute End, Wokingham, Berkshire RG40 1BN</div><div>Tel: (0118) 974 6000 Web: <a href="http://www.wokingham.gov.uk">www.wokingham.gov.uk</a></div></div></div></div></div> |      |           |             |           |     |  |
| PROJECT:   |      |           |             |           |     |  |
| South Wokingham Distributor Road   |      |           |             |           |     |  |
| TITLE:   |      |           |             |           |     |  |
| South Wokingham Distributor Road / Western Gateway 1 - Phasing Drawing - Sheet 8 of 8   |      |           |             |           |     |  |
| SCALE @ A1:   |      | CHECKED:  |             | APPROVED: |     |  |
| NTS   |      |           |             |           |     |  |
| PROJECT NO:   |      | DESIGNED: |             | DATE:     |     |  |
|   |      | BH        |             | 14/11/24  |     |  |
| DRAWING NO:   |      |           |             | REV:      |     |  |
| WMHP-BB-SRWG1-SK-PM-0017   |      |           |             | P02       |     |  |



| ID | Name                         | Start     | Dur  | Finish    | 2024 |     |     |     |     |     |     |     |     |     |     |     | 2025 |     |     |     |     |     |     |     |     |     |     |     | 2026 |     |     |     |     |     |     |     |  |  |  |  | 2027 | |
|---|
|    |                              |           |      |           | Jul  | Aug | Sep | Oct | Nov | Dec | Jan | Feb | Mar | Apr | May | Jun | Jul  | Aug | Sep | Oct | Nov | Dec | Jan | Feb | Mar | Apr | May | Jun | Jul  | Aug | Sep | Oct | Nov | Dec | Jan | Feb | |
|    |                              |           |      |           | -2   | -1  | 1   | 2   | 3   | 4   | 5   | 6   | 7   | 8   | 9   | 10  | 11   | 12  | 13  | 14  | 15  | 16  | 17  | 18  | 19  | 20  | 21  | 22  | 23   | 24  | 25  | 26  | 27  | 28  | 29  | 30  | |
| 16 | CENTRAL SECTION (Spine Road) | 27 Aug 24 | 550d | 16 Nov 26 | |