


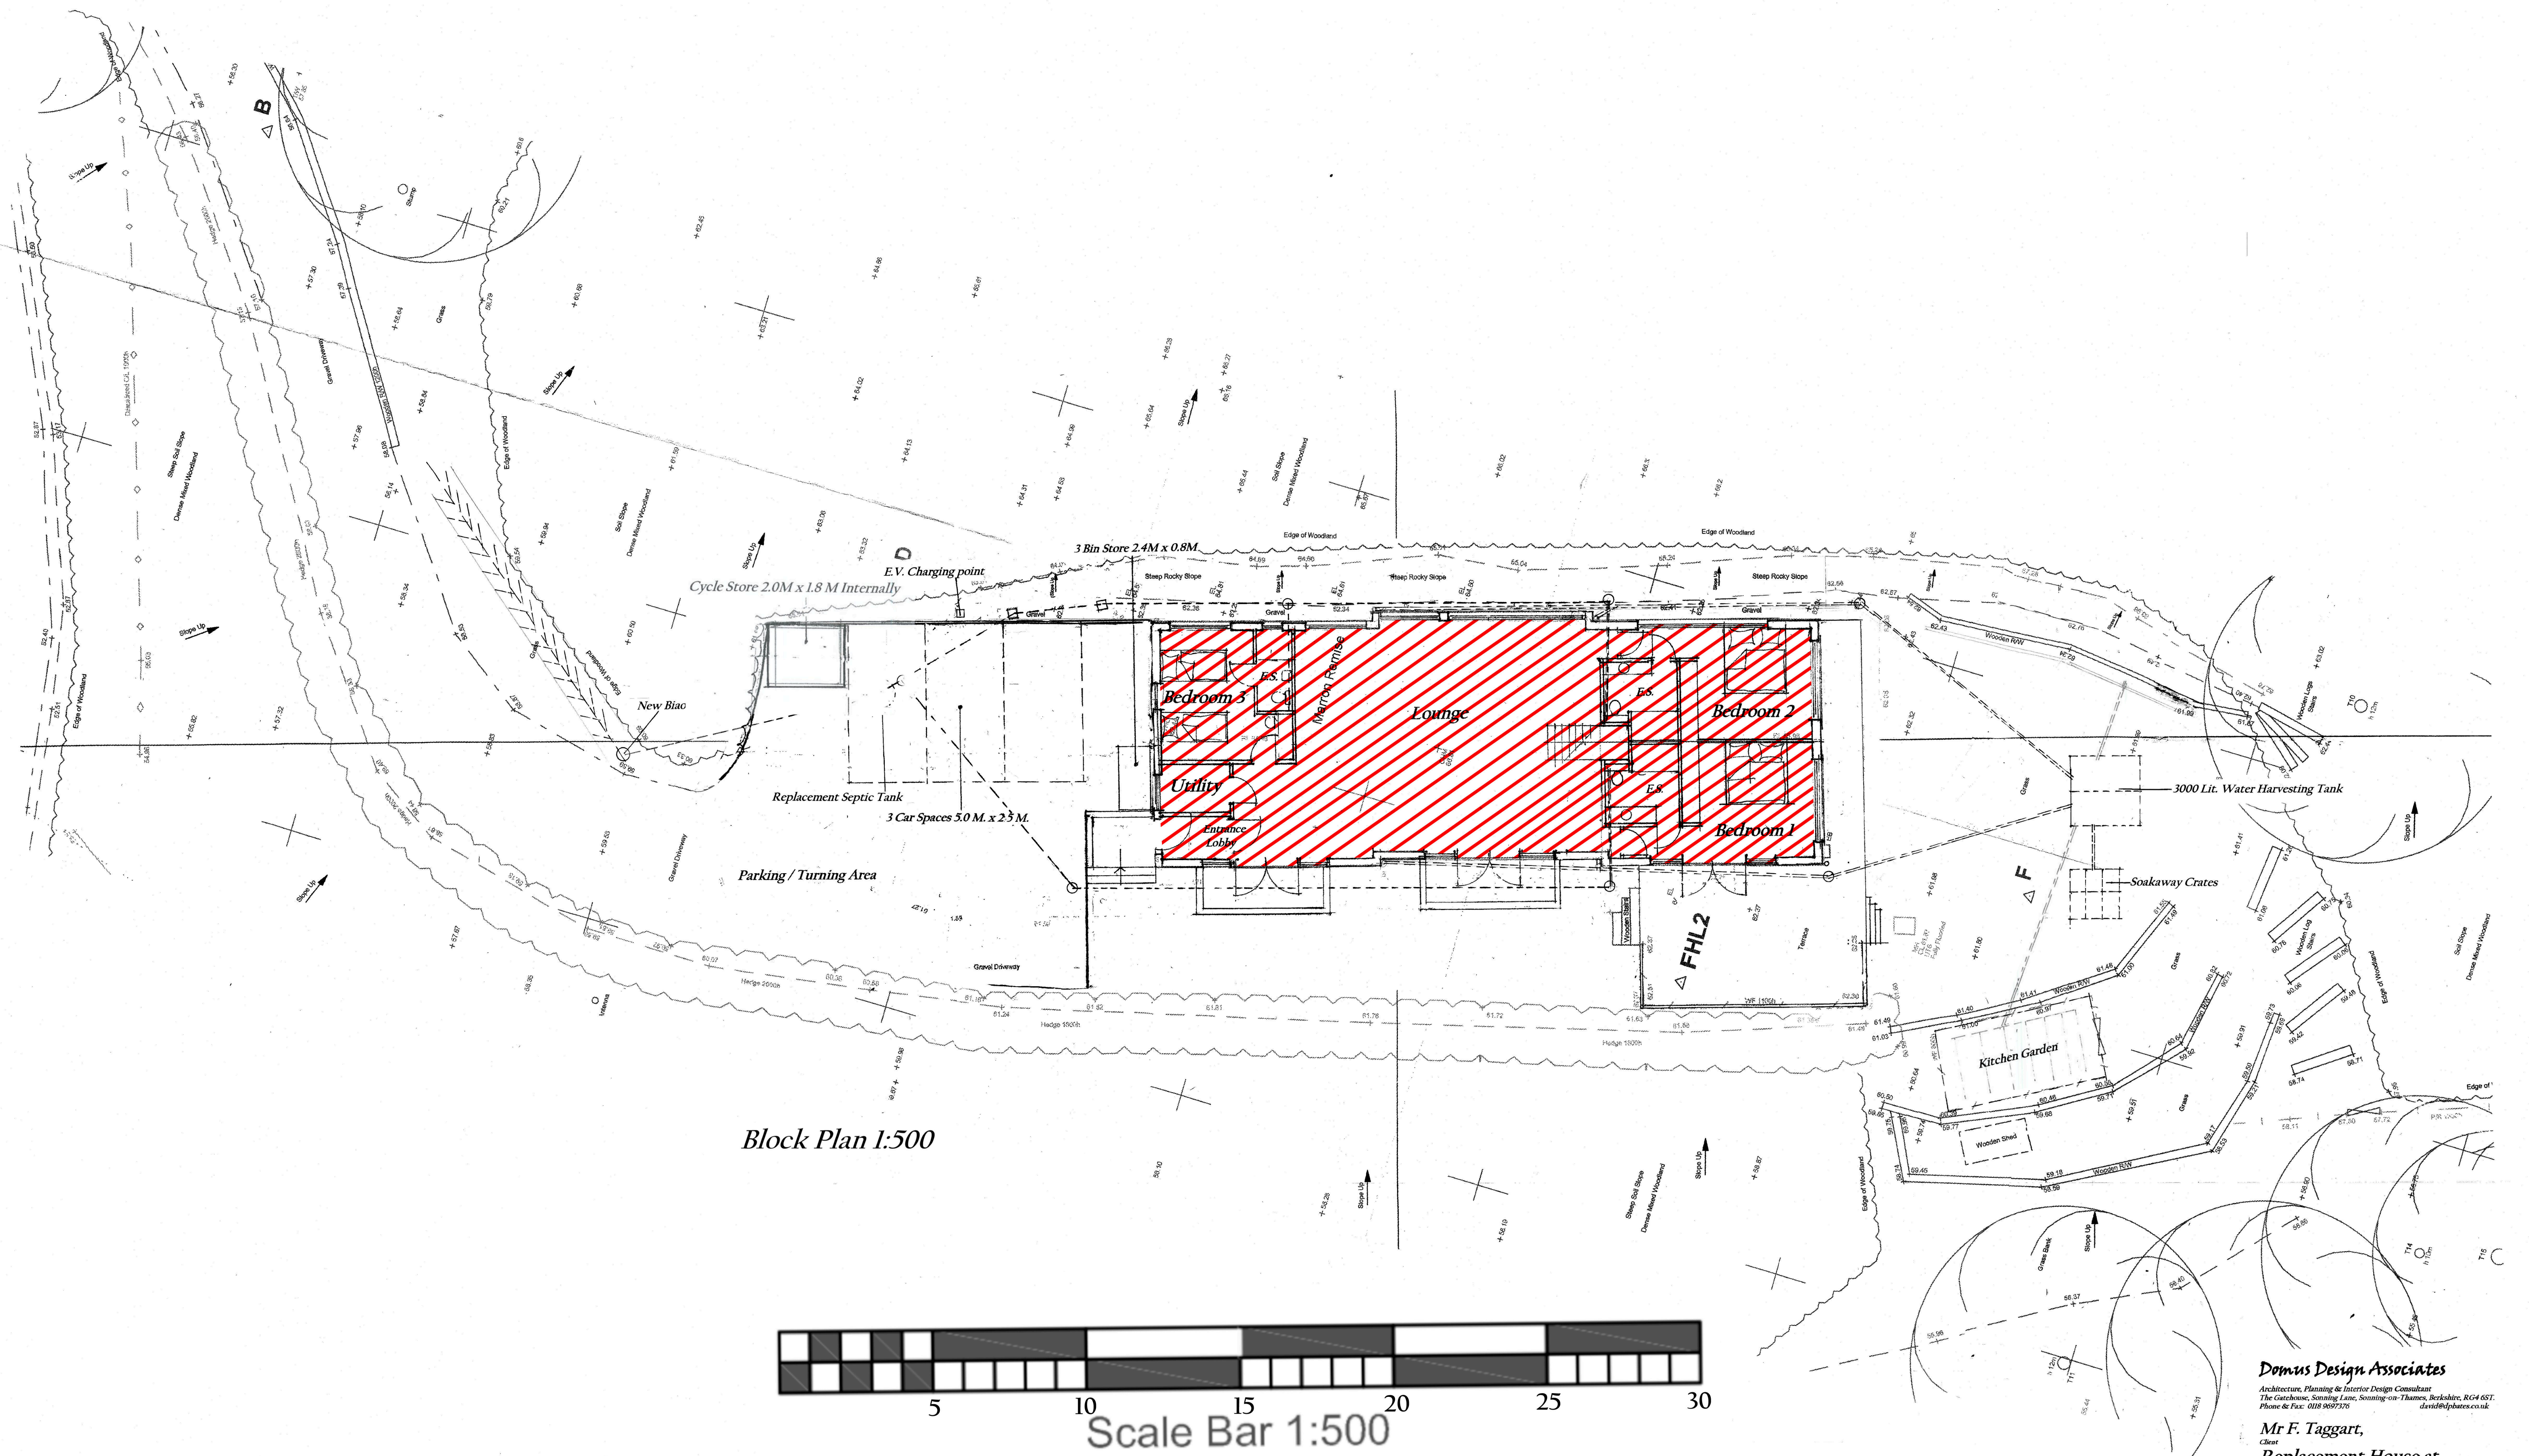

Domus Design Associates
Architecture, Planning & Interior Design Consultants
The Coachhouse, Sponning Lane, Sponning-on-Thames, Berkshire, RG4 6ST.
Phone & Fax: 0188 9697376
david@ddphases.co.uk

Mr F. Taggart,
Client
Replacement House at
Marron Remise,
Kentons Lane,
Wargrave,
RG10 8PD.
Project:
January 2025
Date:
D.P.Bates 0118 969 7376
Drawn:
Block Plan

Dwg Title:
1:500
Scale:
TKL/2/5A
Dwg. No.