
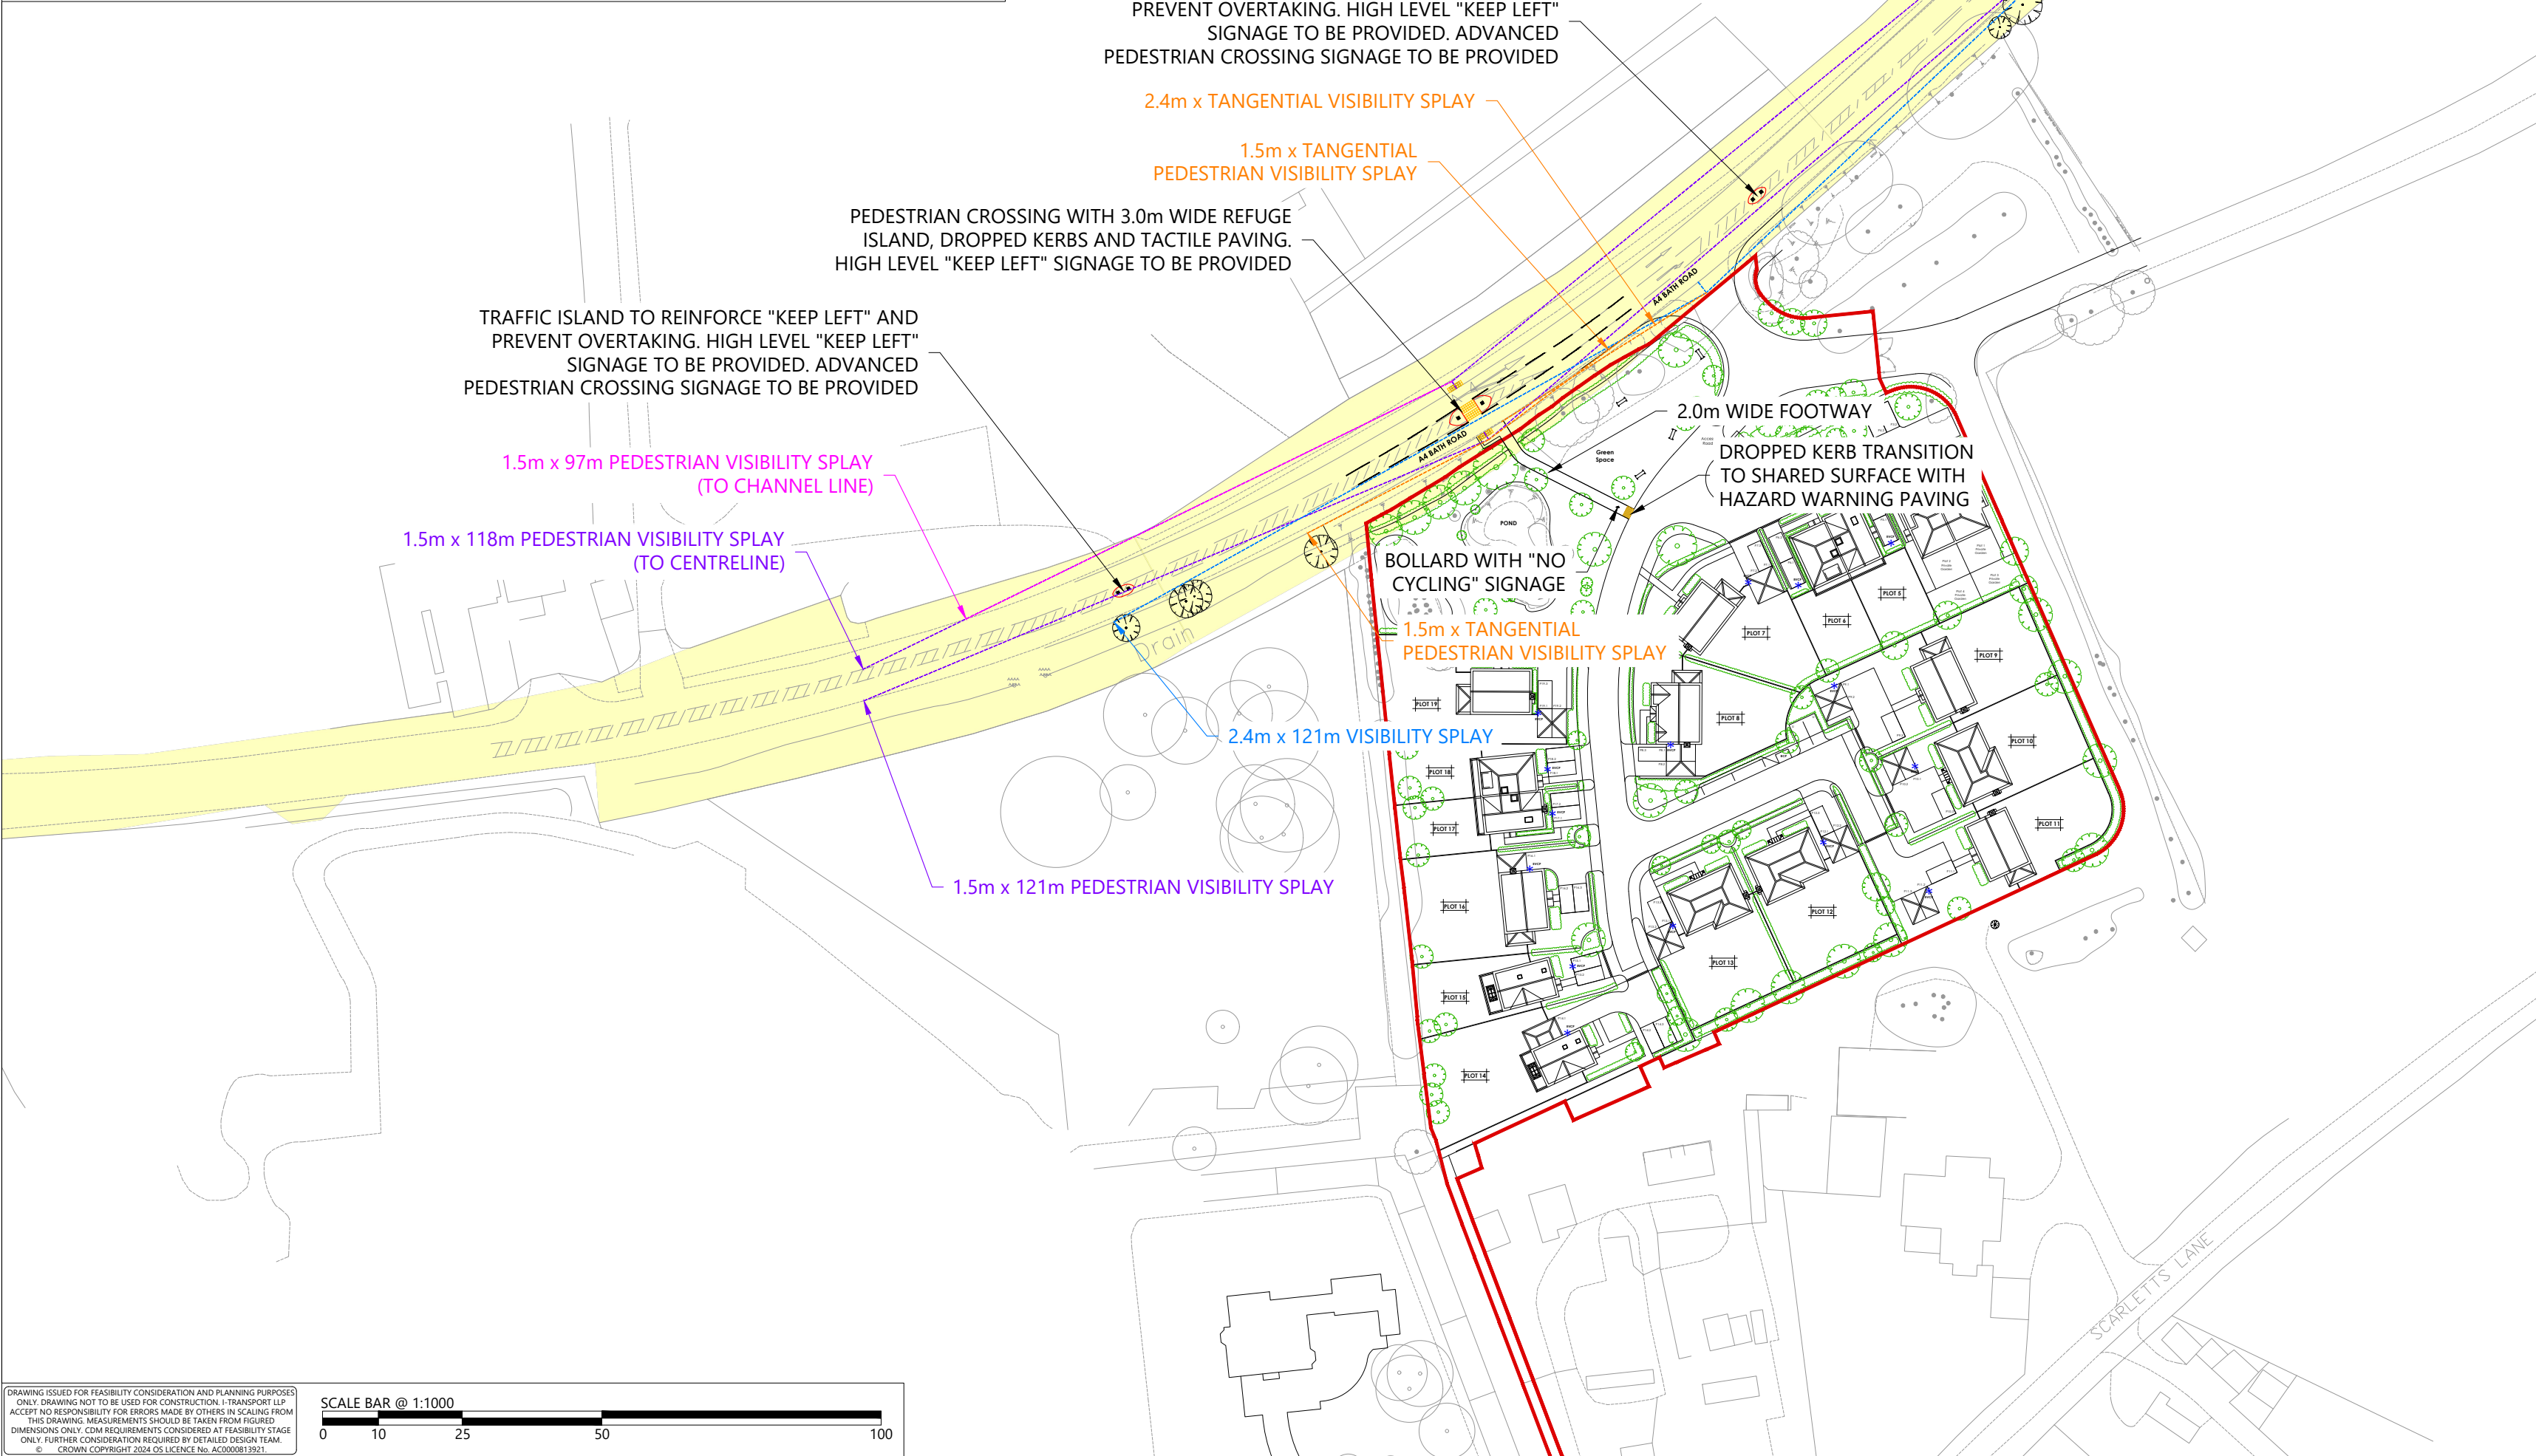


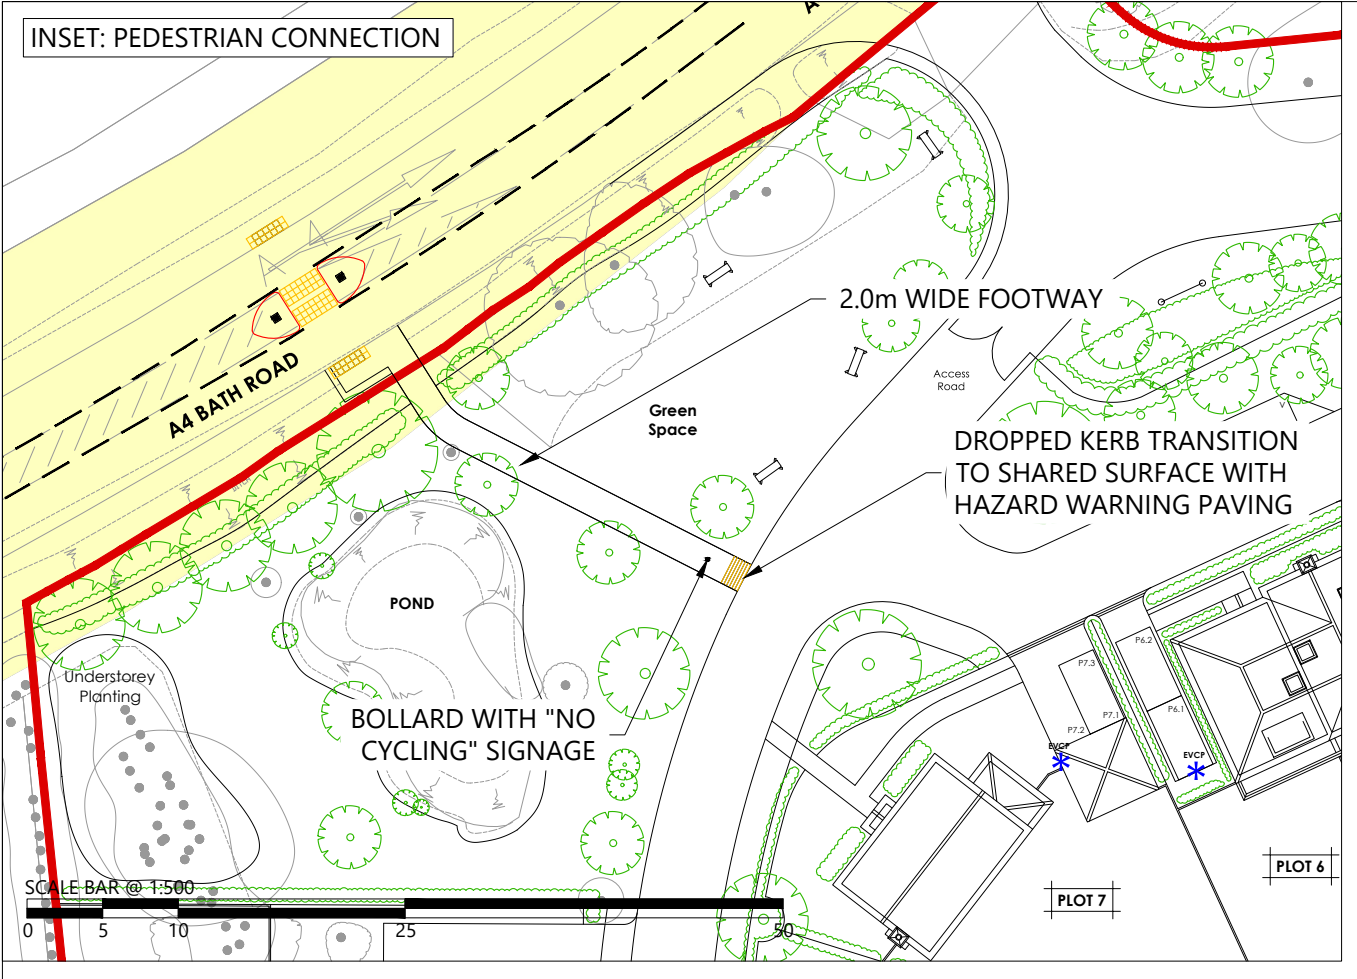

KEY:

— SITE BOUNDARY

— HIGHWAY BOUNDARY

|     |          |    |                                      |       |     |
|-----|----------|----|--------------------------------------|-------|-----|
| F   | 19.12.25 | JD | ARRANGEMENT UPDATED                  | BB    | TW  |
| E   | 01.12.25 | JD | ARRANGEMENT UPDATED                  | BB    | TW  |
| D   | 11.09.25 | MM | SITE LAYOUT UPDATED                  | TE/BB | TW  |
| C   | 31.07.25 | MM | SITE LAYOUT UPDATED                  | BB    | TW  |
| B   | 30.06.25 | JD | RSA COMMENTS INCORPORATED            | BB    | TW  |
| A   | 28.05.25 | MM | PEDESTRIAN VISIBILITY SPLAYS UPDATED | BB    | TW  |
| REV | DATE     | BY | DESCRIPTION                          | CHK   | APD |

STATUS: FOR INFORMATION



The Square, Basing View,  
Basingstoke, Hampshire, RG21 4EB  
www.i-transport.co.uk

Tel: 01256 898366

|                                 |  |                  |           |
|---------------------------------|--|------------------|-----------|
| TITLE:                          |  |                  |           |
| POTENTIAL PEDESTRIAN CONNECTION |  |                  |           |
| PROJECT:                        |  |                  |           |
| LADDS GARDEN CENTRE, BATH ROAD  |  |                  |           |
| CLIENT:                         |  |                  |           |
| WESTBOURNE HOMES                |  |                  |           |
| DRAWN:                          |  | CHECKED:         | APPROVED: |
| JD                              |  | BB               | TW        |
| PROJECT No:                     |  | SCALE @ A2:      | DATE:     |
| ITB210007                       |  | 1:1000 AND 1:500 | 02.05.25  |
| DRAWING No:                     |  |                  | REV:      |
| ITB210007-GA-004                |  |                  | F         |