


Large Refuse Vehicle (4 axle)
Overall Length 11.347m
Overall Width 2.500m
Overall Body Height 3.751m
Min Body Ground Clearance 0.304m
Track Width 2.500m
Lock to lock time 6.00s
Wall to Wall Turning Radius 11.330m

F	02.03.26	JD	VEHICLE TRACKS AMENDED	BB	TW
E	19.12.25	JD	SITE LAYOUT UPDATED	BB	TW
D	11.09.25	MM	SITE LAYOUT UPDATED	TE/BB	TW
C	24.07.25	MM	SITE LAYOUT UPDATED	BB	TW
B	10.06.25	MM	SWEEP PATHS UPDATED	BB	TW
A	03.06.25	MM	SITE LAYOUT AND SWEEP PATHS UPDATED	BB	TW

REV	DATE	BY	DESCRIPTION	CHK	APD
-----	------	----	-------------	-----	-----

STATUS: FOR INFORMATION

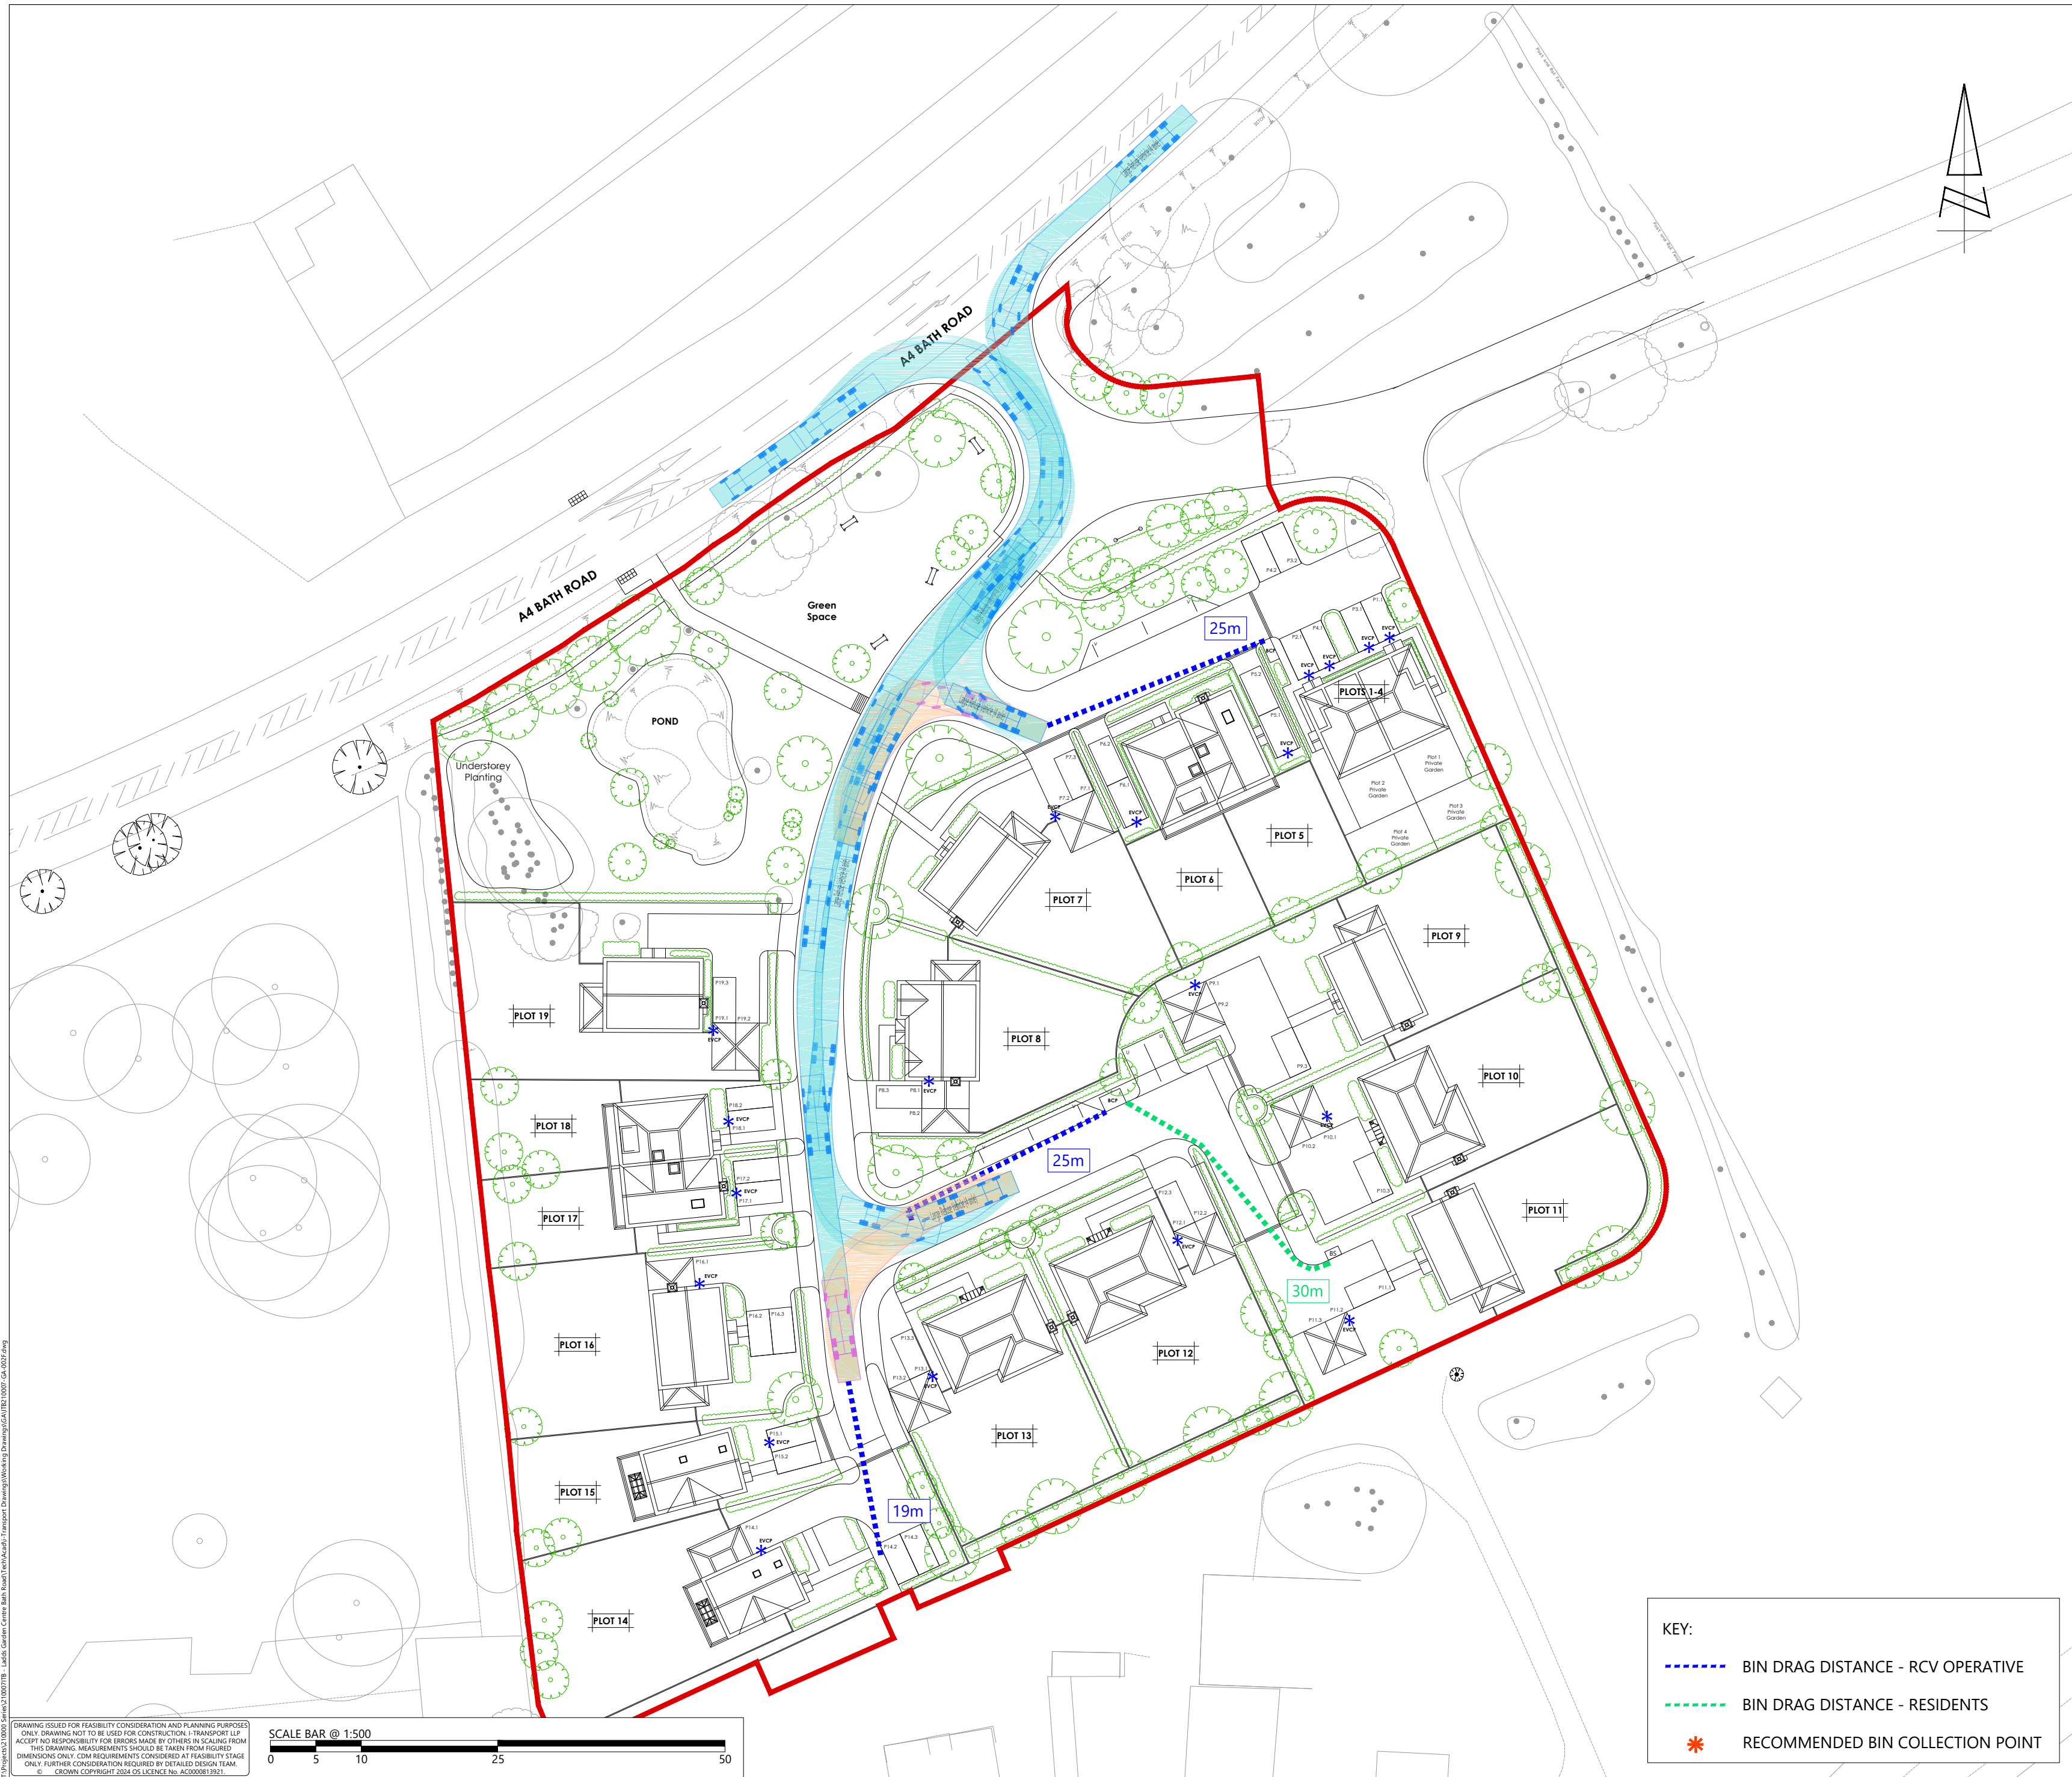

The Square, Basing View,
Basingstoke, Hampshire, RG21 4EB
www.i-transport.co.uk
Tel: 01256 898366

TITLE: SITE LAYOUT REVIEW - SWEEP PATH ANALYSIS - REFUSE VEHICLE

PROJECT: LADDS GARDEN CENTRE, BATH ROAD


CLIENT: WESTBOURNE HOMES

DRAWN: JD	CHECKED: BB	APPROVED: TW
-----------	-------------	--------------

PROJECT No: ITB210007	SCALE @ A2: 1:500	DATE: 02.05.25
-----------------------	-------------------	----------------

DRAWING No: ITB210007-GA-002	REV: F
------------------------------	--------

DRAWING ISSUED FOR FEASIBILITY CONSIDERATION AND PLANNING PURPOSES
ONLY. DRAWING NOT TO BE USED FOR CONSTRUCTION. I-TRANSPORT LLP
ACCEPTS NO RESPONSIBILITY FOR ERRORS MADE BY OTHERS IN SCALING FROM
THIS DRAWING. MEASUREMENTS SHOULD BE TAKEN FROM FIGURED
DIMENSIONS ONLY. COM REQUIREMENTS CONSIDERED AT FEASIBILITY STAGE
ONLY. FURTHER CONSIDERATION REQUIRED BY DETAILED DESIGN TEAM.
© CROWN COPYRIGHT 2024. OS LICENCE No. AC0000813921.

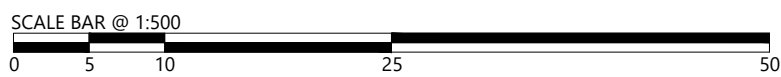

- KEY:
- BIN DRAG DISTANCE - RCV OPERATIVE
 - BIN DRAG DISTANCE - RESIDENTS
 - * RECOMMENDED BIN COLLECTION POINT