

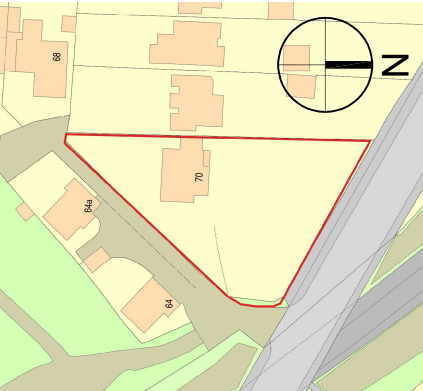
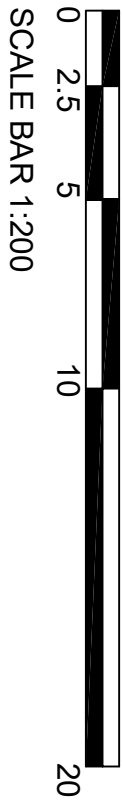


Contractors and consultants are not to scale
dimensions from this drawing

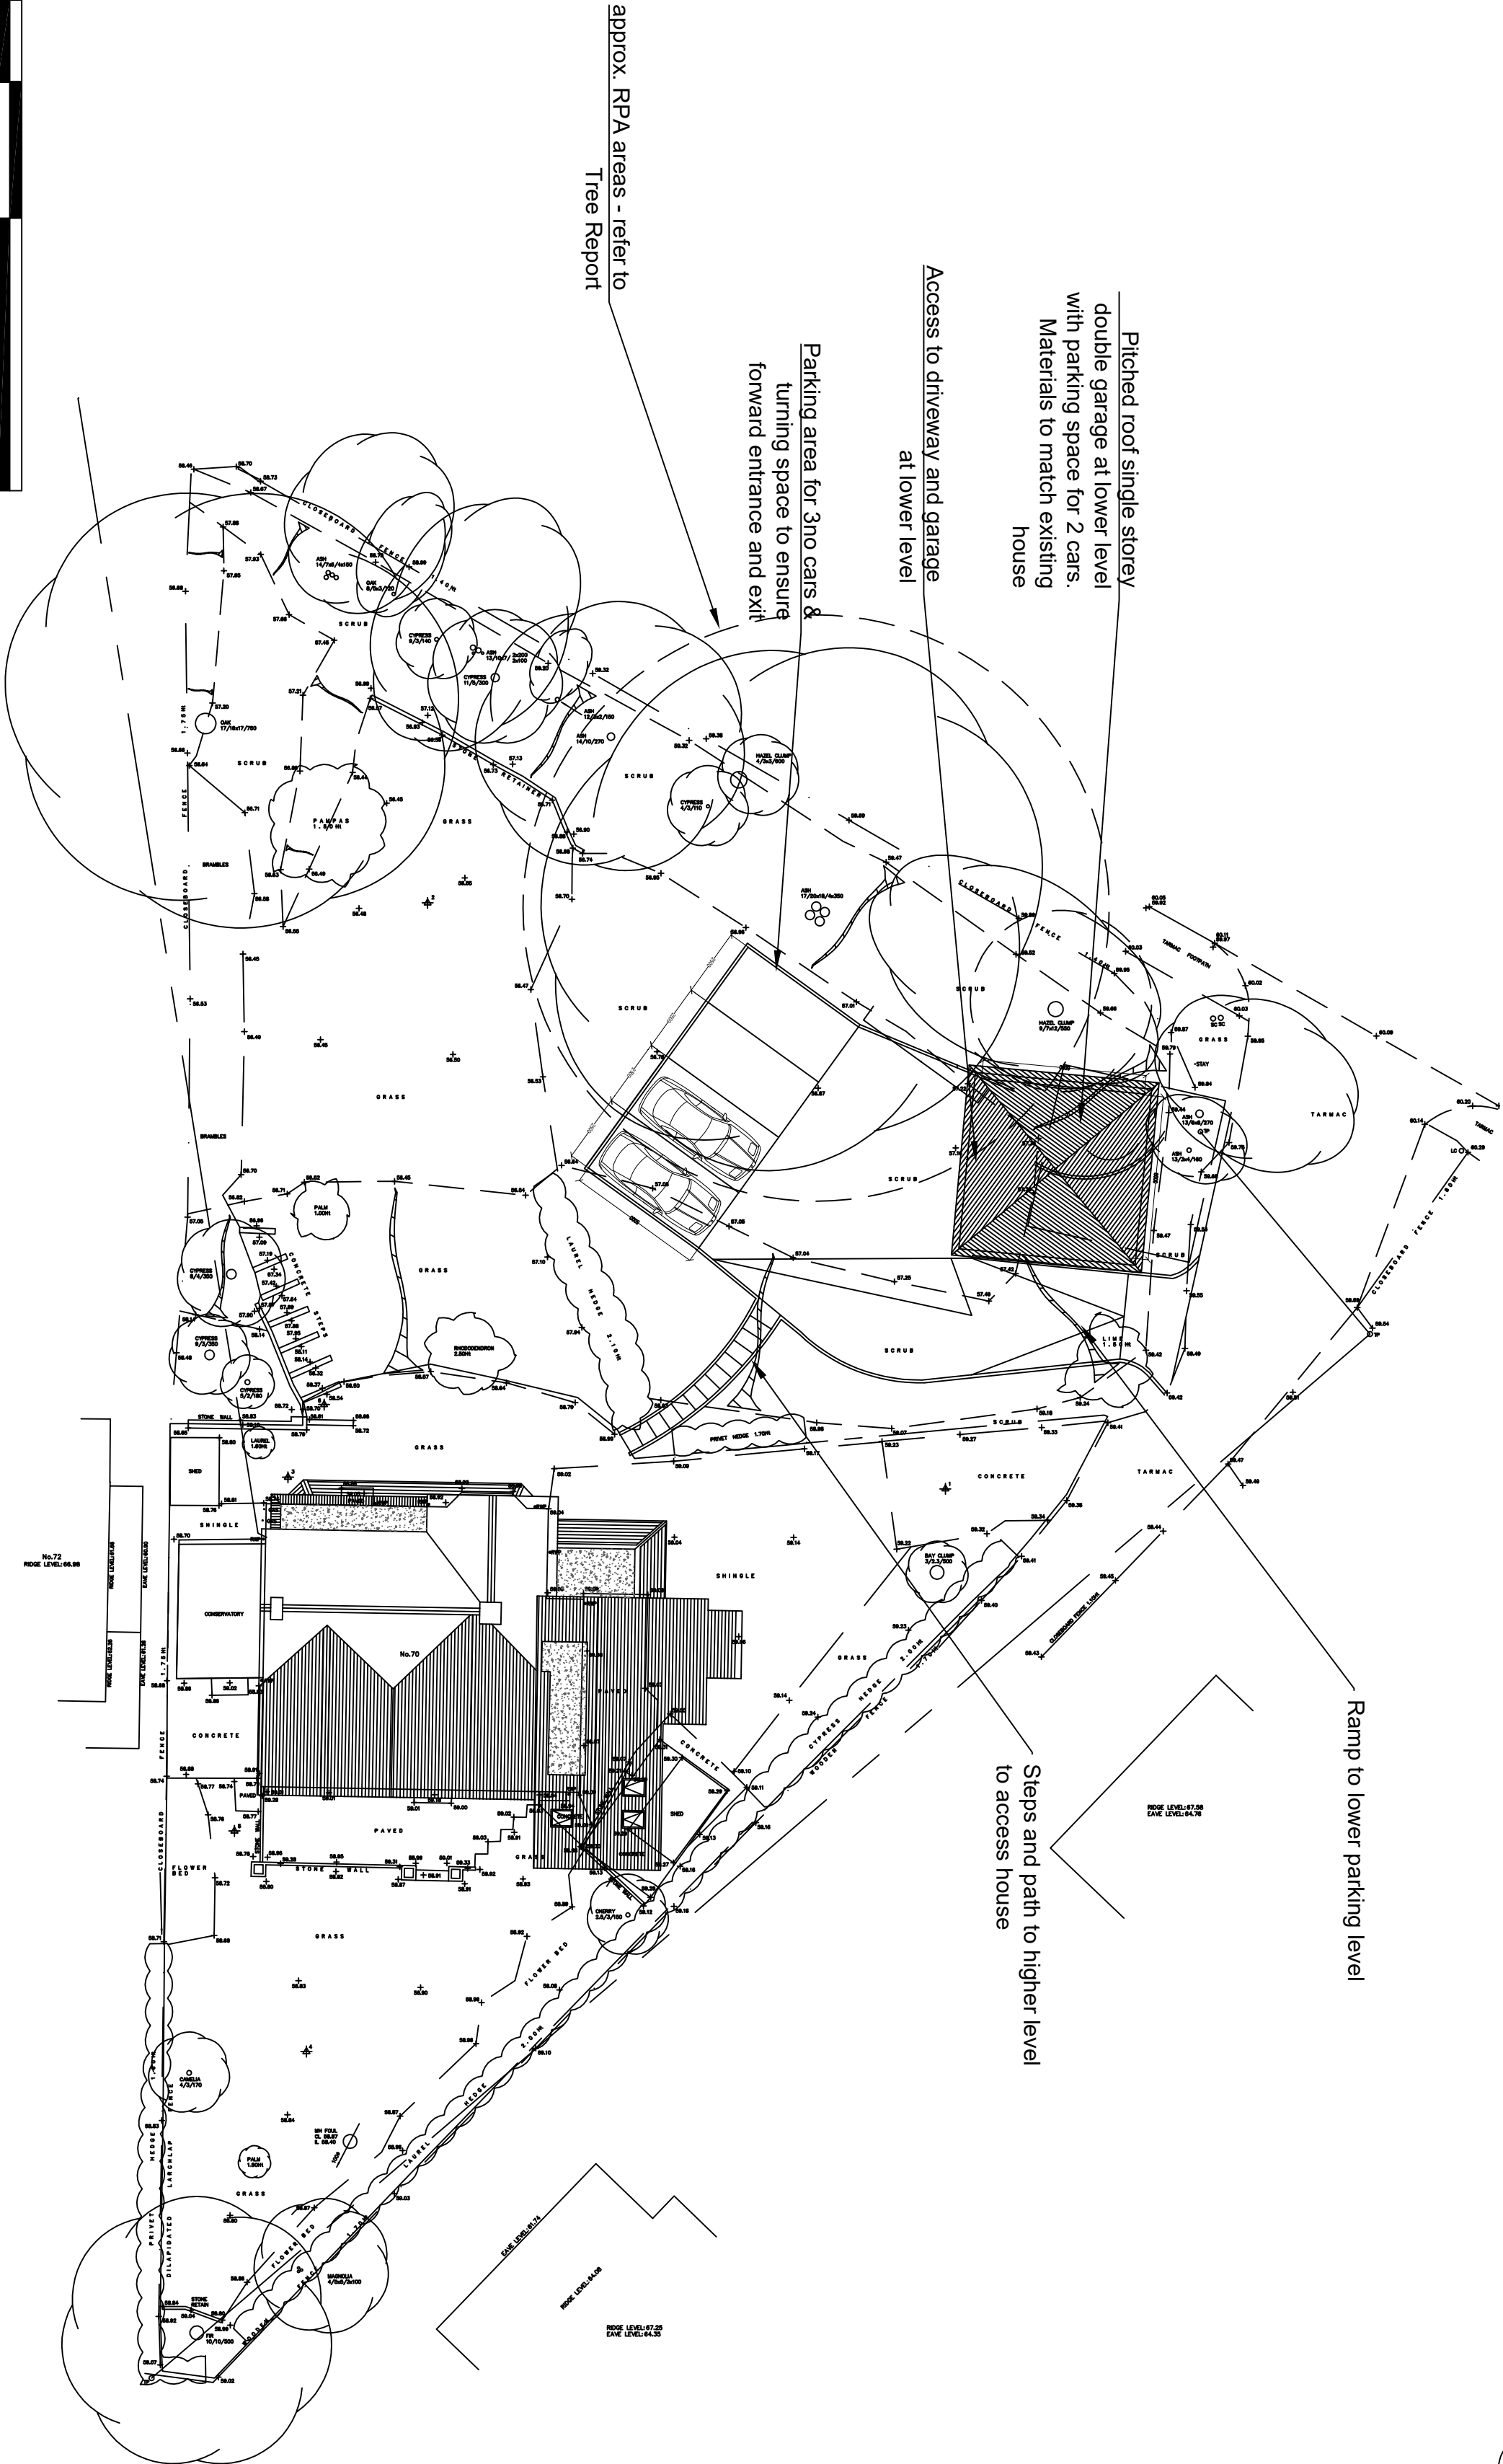

Location plan (not to scale)

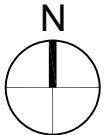

SCALE BAR 1:200

Client
R. Joyce

Project
20 Reading Road

Description
Proposed site plan

Revision	Date	Description
F	16-06-25	Planning application
E	12-06-25	Garage updated
D	11-06-25	Garage & parking updated
C	07-06-25	Garage & parking updated
B	23-01-25	Pre-application submission
A	06-01-25	For information
-	05-11-24	