


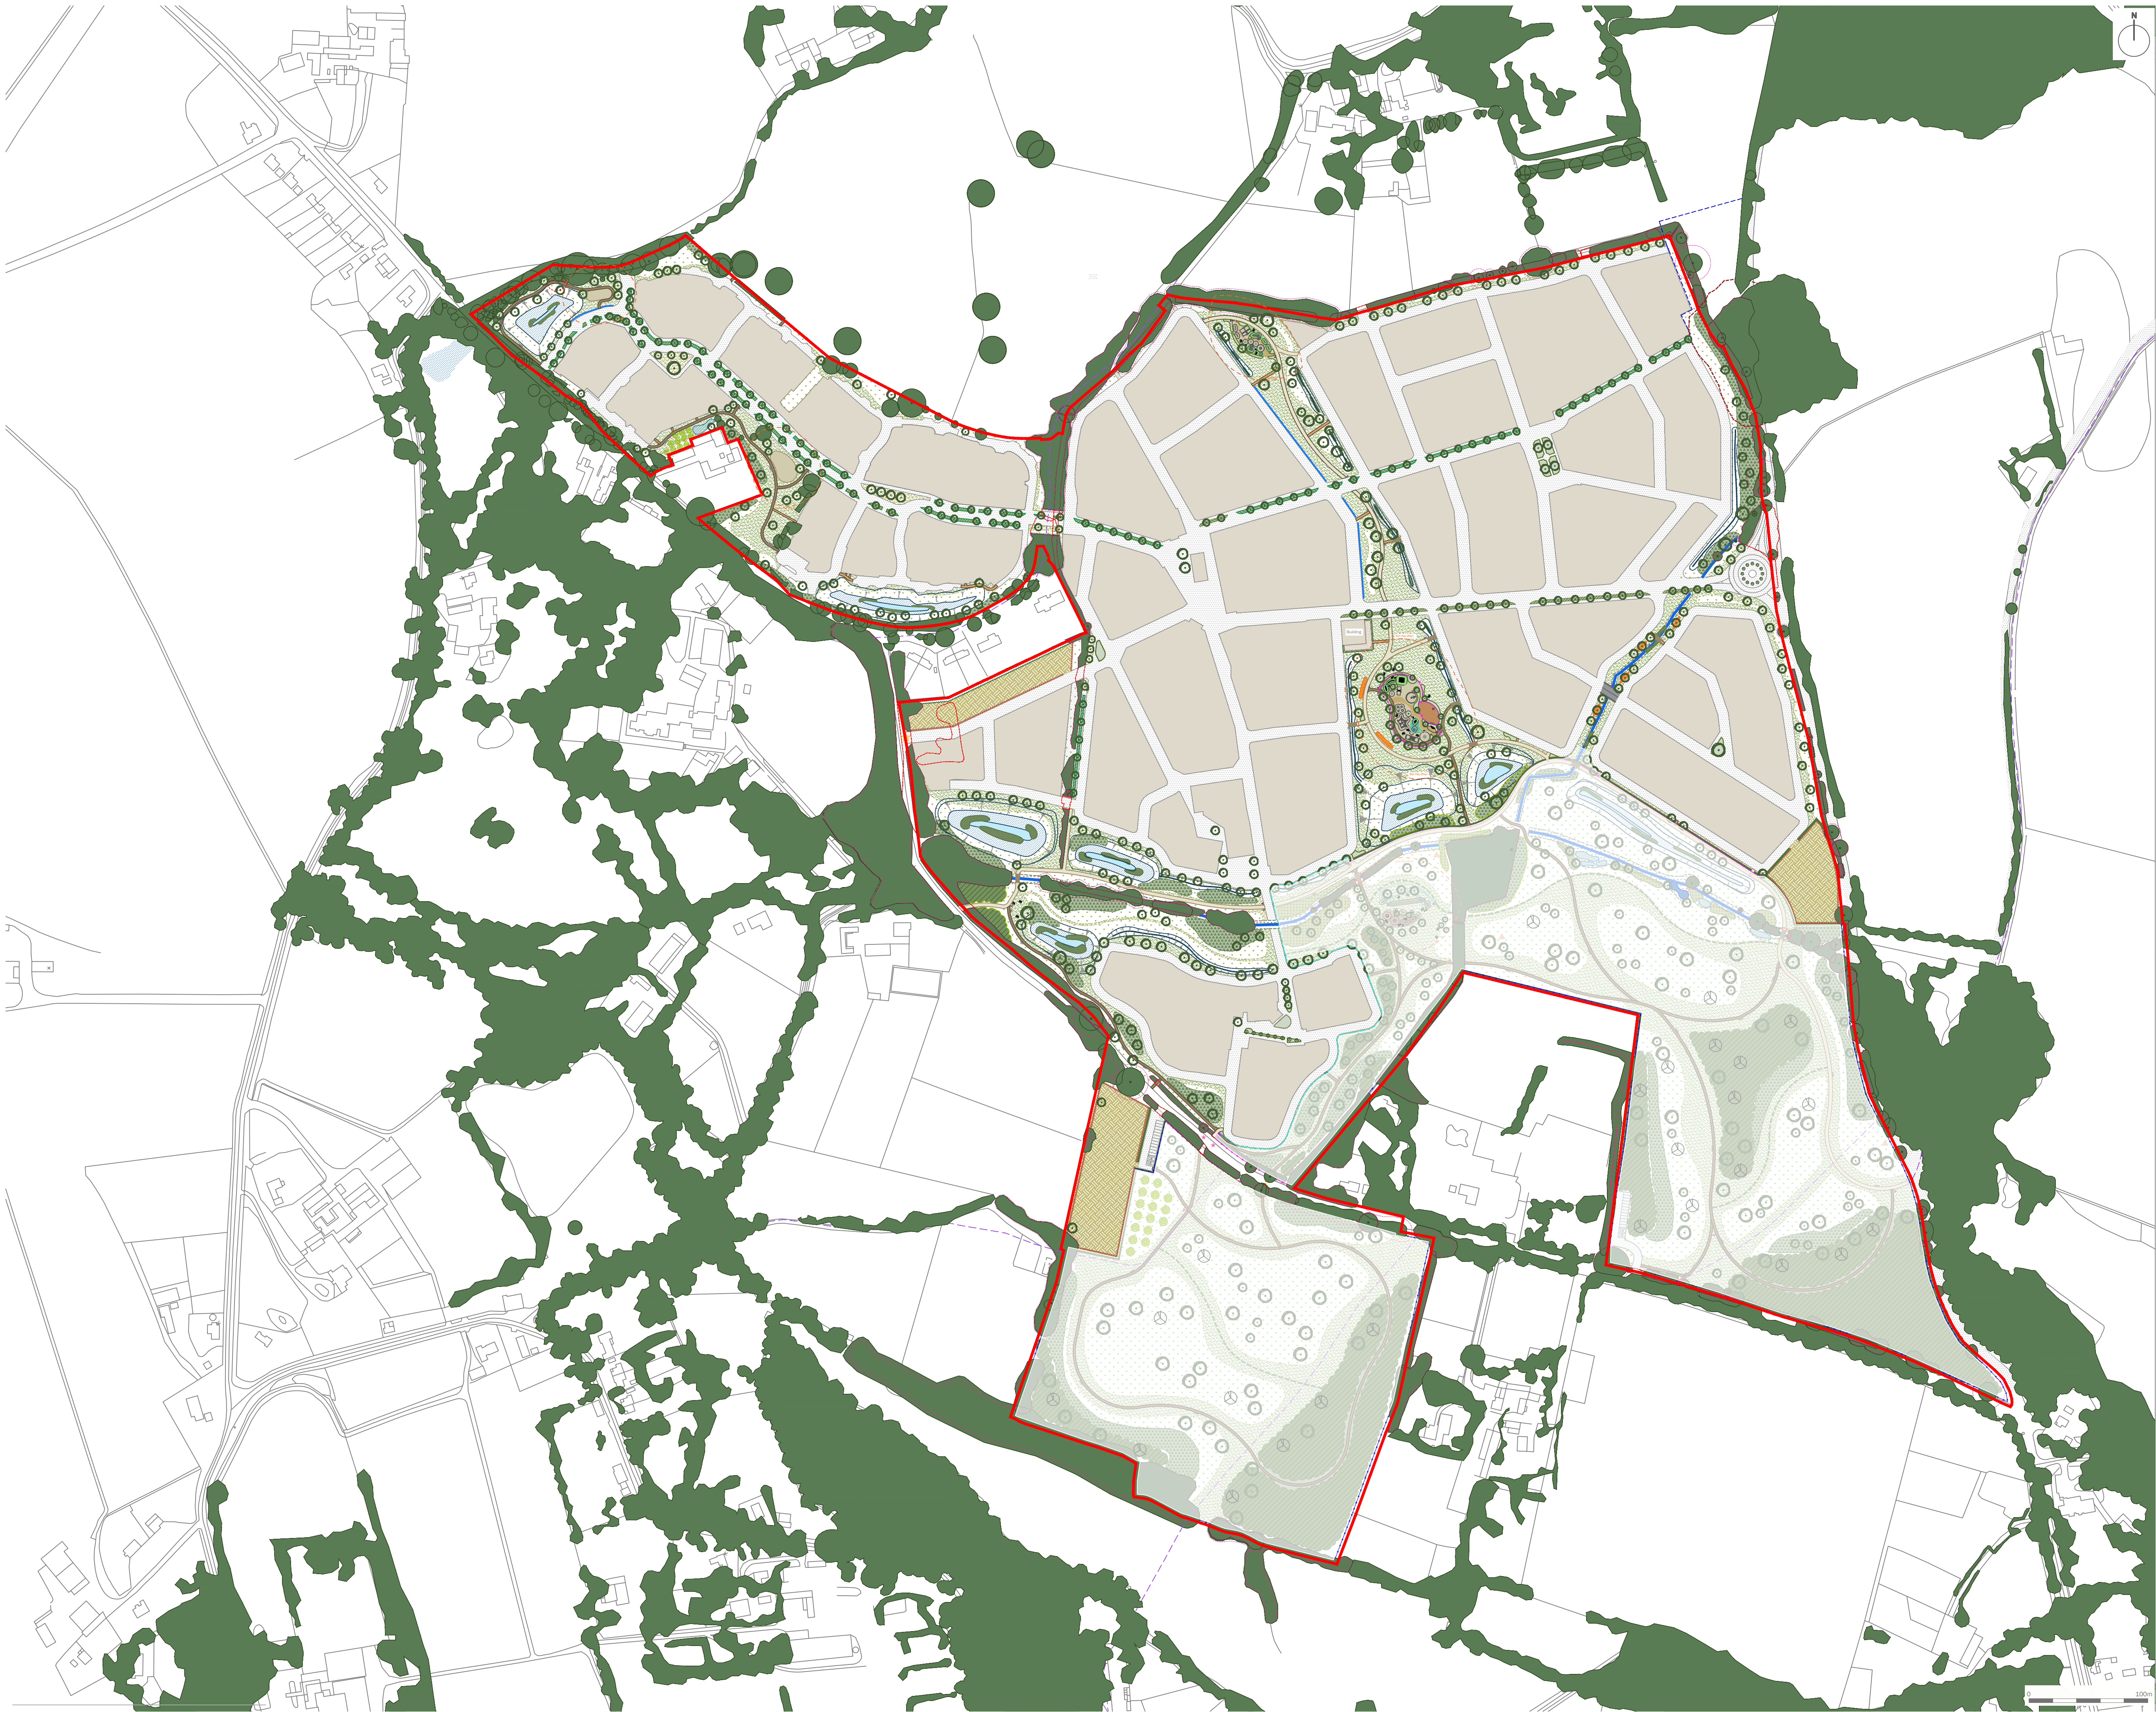

Site Boundary

This drawing is to be read in conjunction with all other drawings and specifications within the package.
These drawings have been prepared for design development and costing purposes only.
All dimensions in millimeters unless otherwise specified.
Do not scale off this drawing, written dimensions to be taken only.
All base plans used are provided to the client and architect, except where otherwise expressly agreed in writing. EDP shall have no responsibility or liability for any loss direct or consequential.
This drawing must not be copied in whole or part without prior written consent from EDP.

purpose of issue **PLANNING**

b	Minor update to red line	24/07/2024	NWa
a	Changes to key, boundary types and further areas of planting added.	18/06/2024	JOn
-	Original (draft)	19/04/2024	NWa
rev	description	date	by

client

Lightwood Strategic

project title

Priors Farm, South Wokingham

drawing title

Hard and Soft Landscape Strategy - Parks and Gardens

SHEET 1 of 5

date	24 JULY 2024	drawn by	NWa
drawing number	edp7438_d037b	checked	HMc
scale	1:2500 @ A1	QA	RBa



Registered office: 01285 740427 - www.edp-uk.co.uk - info@edp-uk.co.uk