

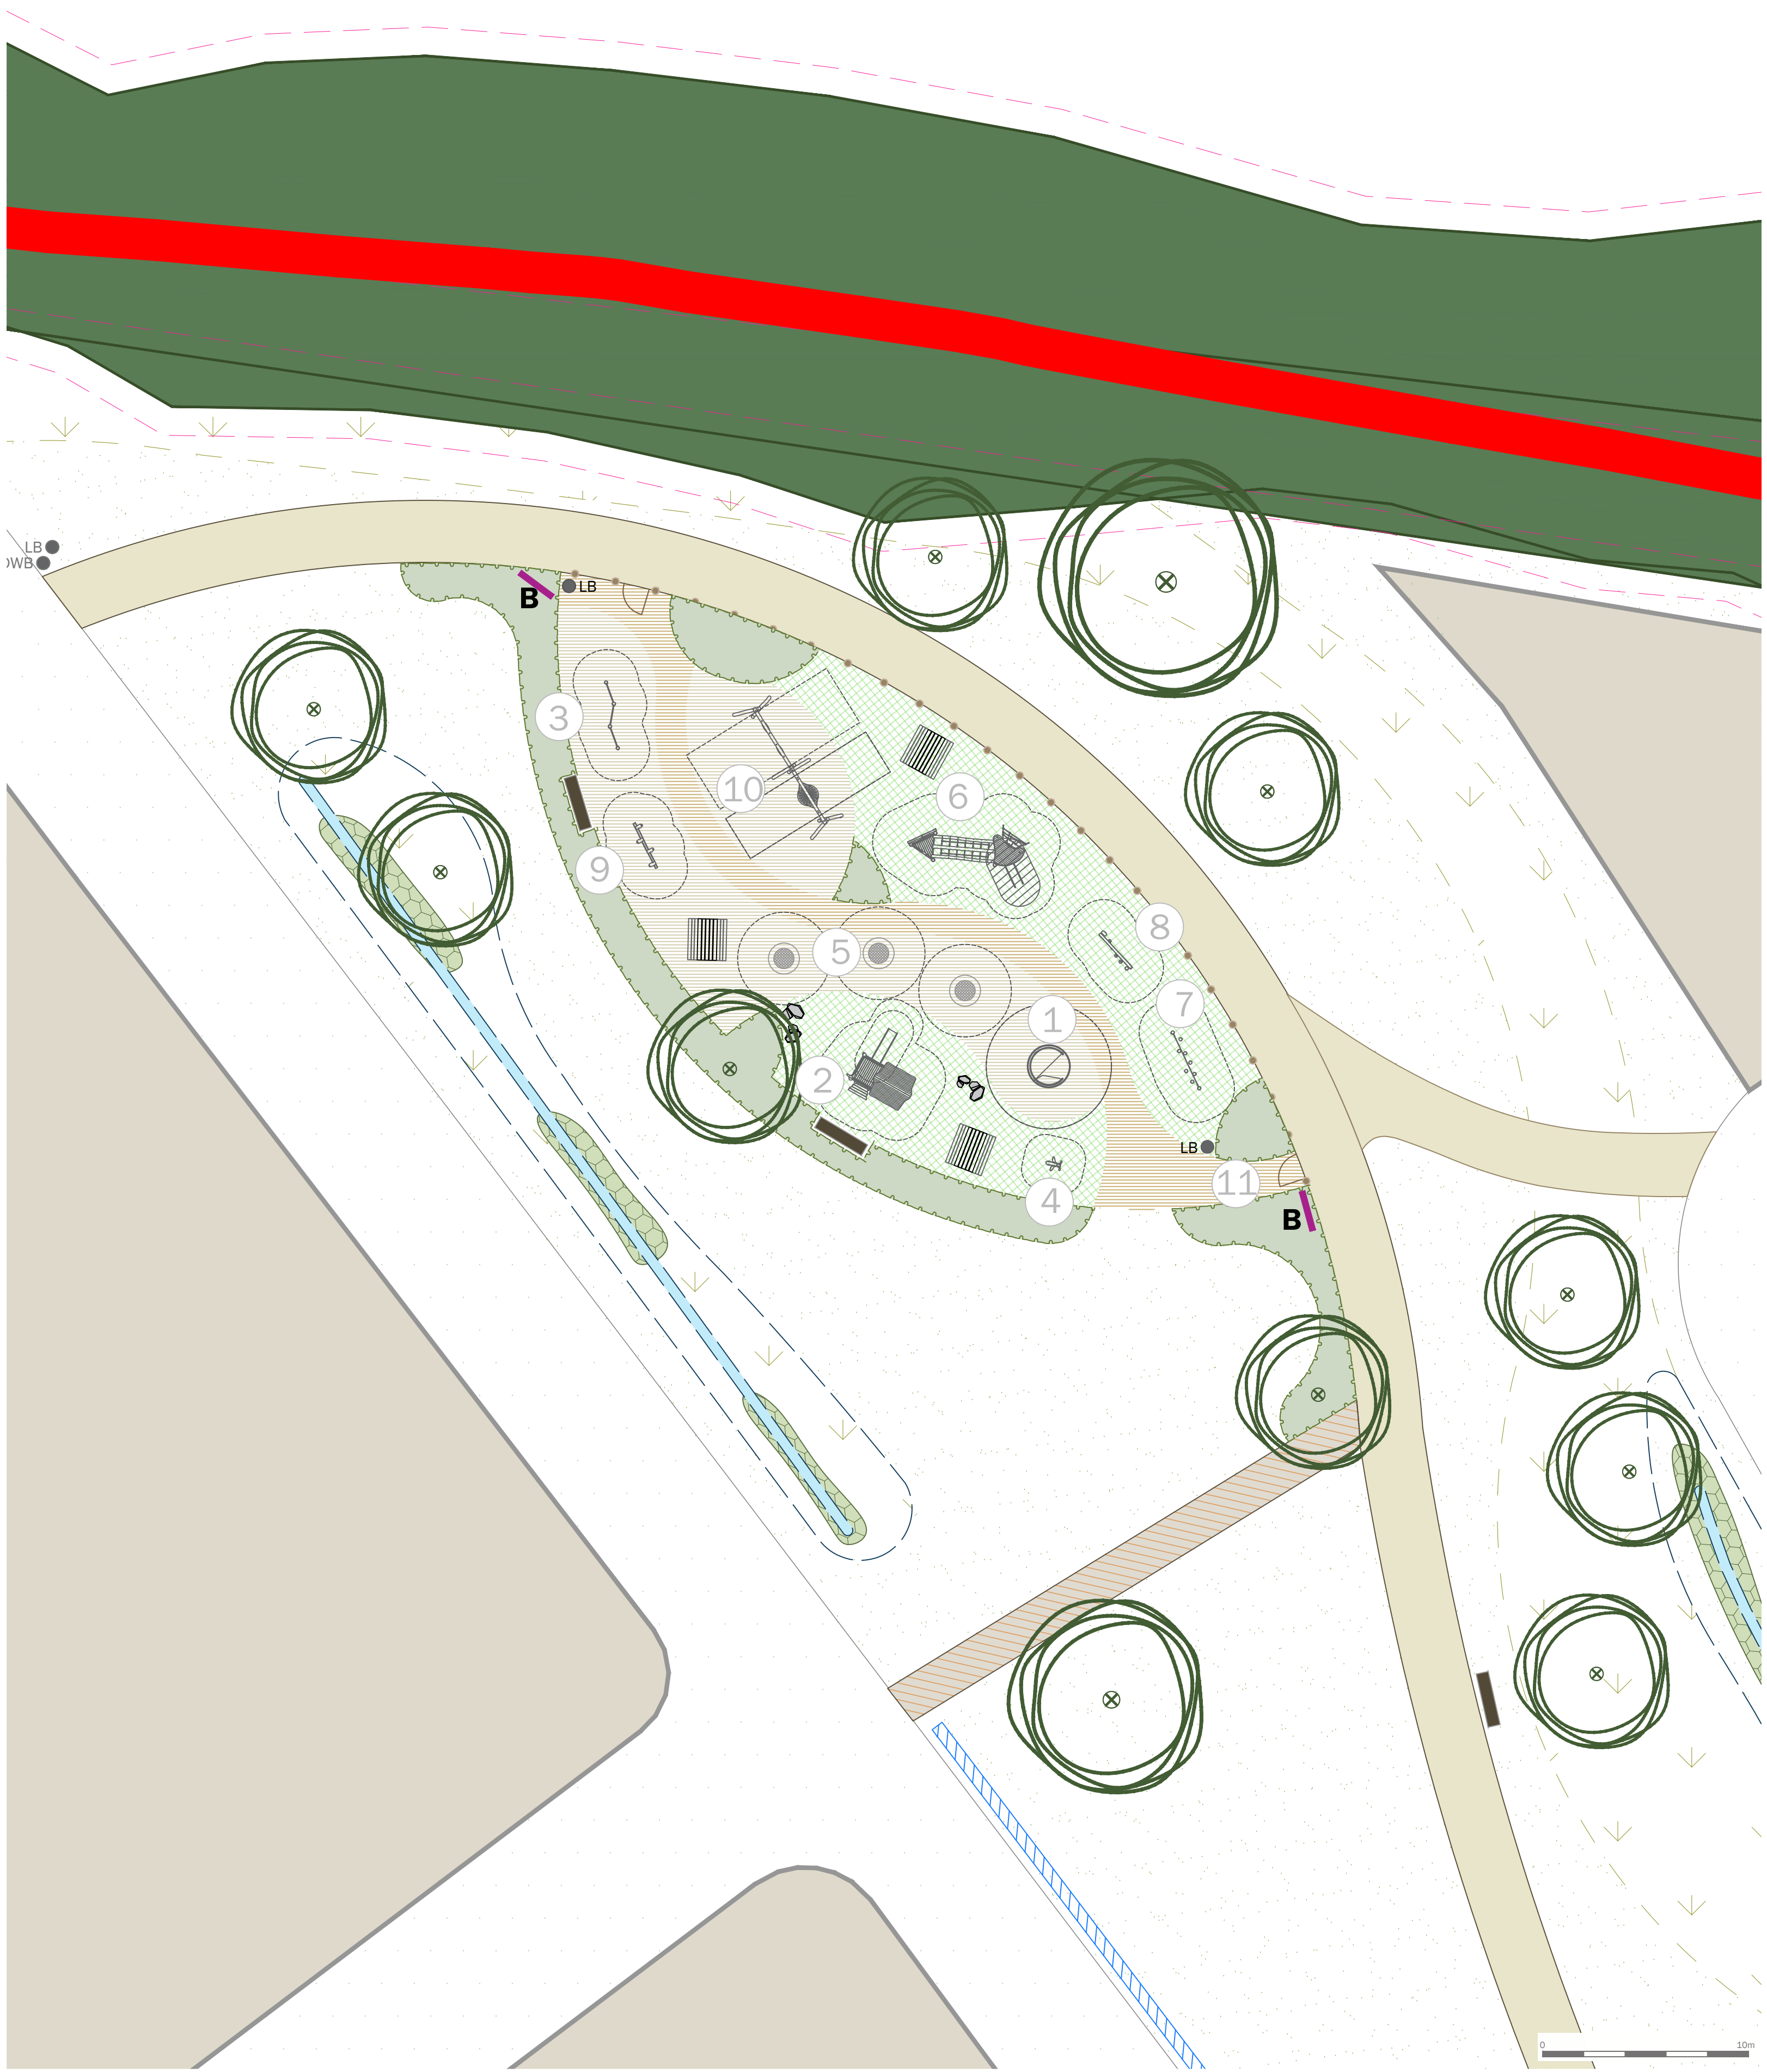


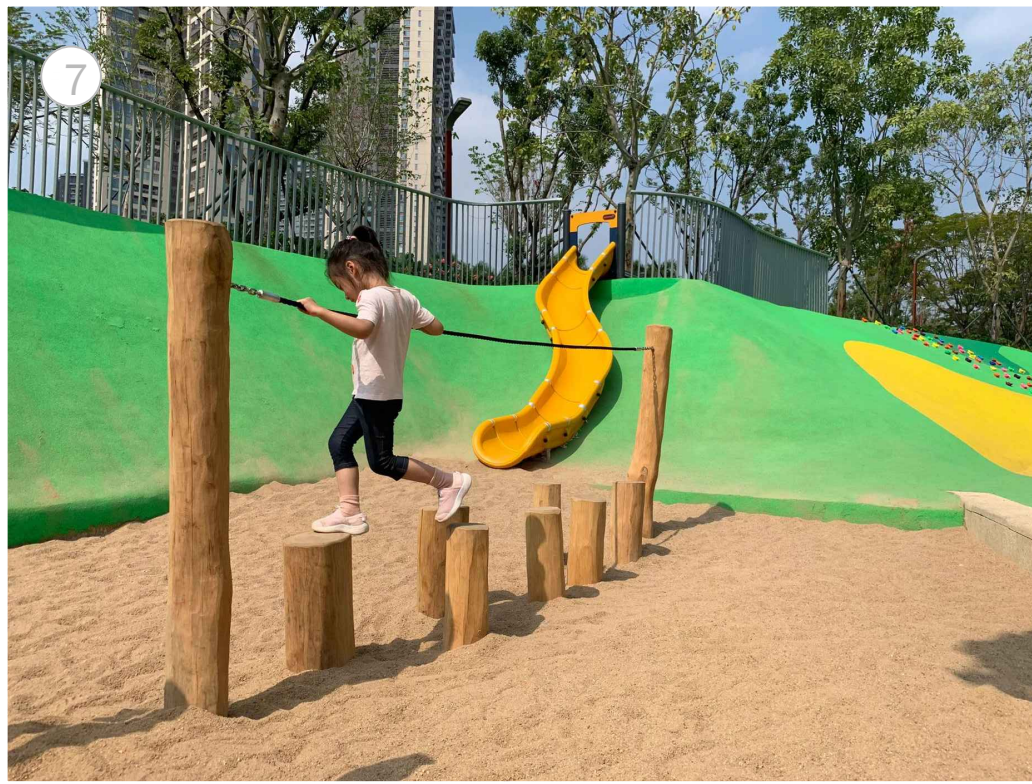

- Site Boundary
- Existing Vegetation to be Retained
Refer to the Arboricultural Report
- Proposed Ornamental Shrub Planting
- Proposed Marginal/Aquatic Planting
- Proposed Bulb Planting
- Proposed Amenity Grass
- Proposed Species-Rich Meadow Grass
- Proposed Swale
- Proposed Play Mounding
- Proposed Tiger Mulch
Varying Colours TBC
- Proposed Grass Safety Surface
Grays Matta Tiles (Grass Retention) or similar approved
- Proposed Resin Footpath
2m wide with metal edge
- Proposed Buff Tarmac Footpath
3m wide with pin kerb
- Proposed Play Boulders
- Proposed Timber Post
- Proposed Notice Board
- Proposed Litter and Dog Waste Bins
- Proposed Timber Bench
- Proposed Timber Picnic Table

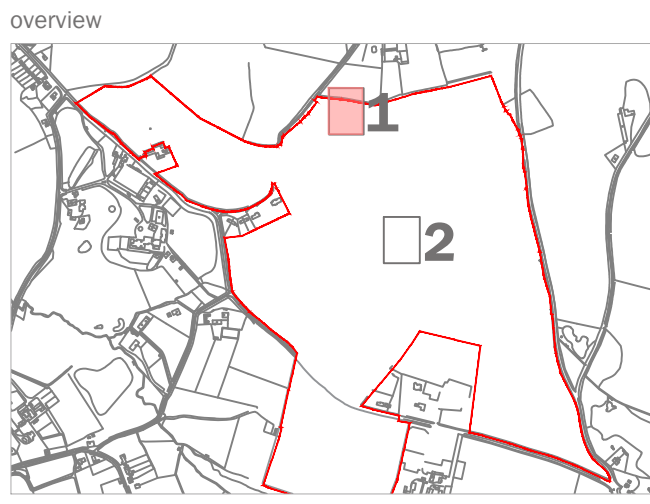

This drawing is to be read in conjunction with all other drawings and specifications within the package. These drawings have been prepared for design development and costing purposes only. All dimensions in millimetres unless otherwise specified. Do not scale off this drawing, written dimensions to be taken only. All base plans used are provided to the client and architect, except where otherwise expressly agreed in writing. EDP shall have no responsibility or liability for any loss direct or consequential. This drawing must not be copied in whole or part without prior written consent from EDP.

purpose of issue PLANNING			
b	Minor updates to internal QA comments	24/07/2024	JOn
a	Changes to drawing style (hatches) and arrangement of play elements.	17/06/2024	JOn
-	Original (draft)	19/04/2024	NWa
rev	description	date	by

client
Lightwood Strategic


project title
Priors Farm, South Wokingham

drawing title
Detailed Play Area Design

date **24 JULY 2024** drawn by **NWa**
drawing number **edp7438_d040b** checked **HMc**
scale **1:200 @ A1** QA **RBa**



Registered office: 01285 740427 - www.edp-uk.co.uk - info@edp-uk.co.uk

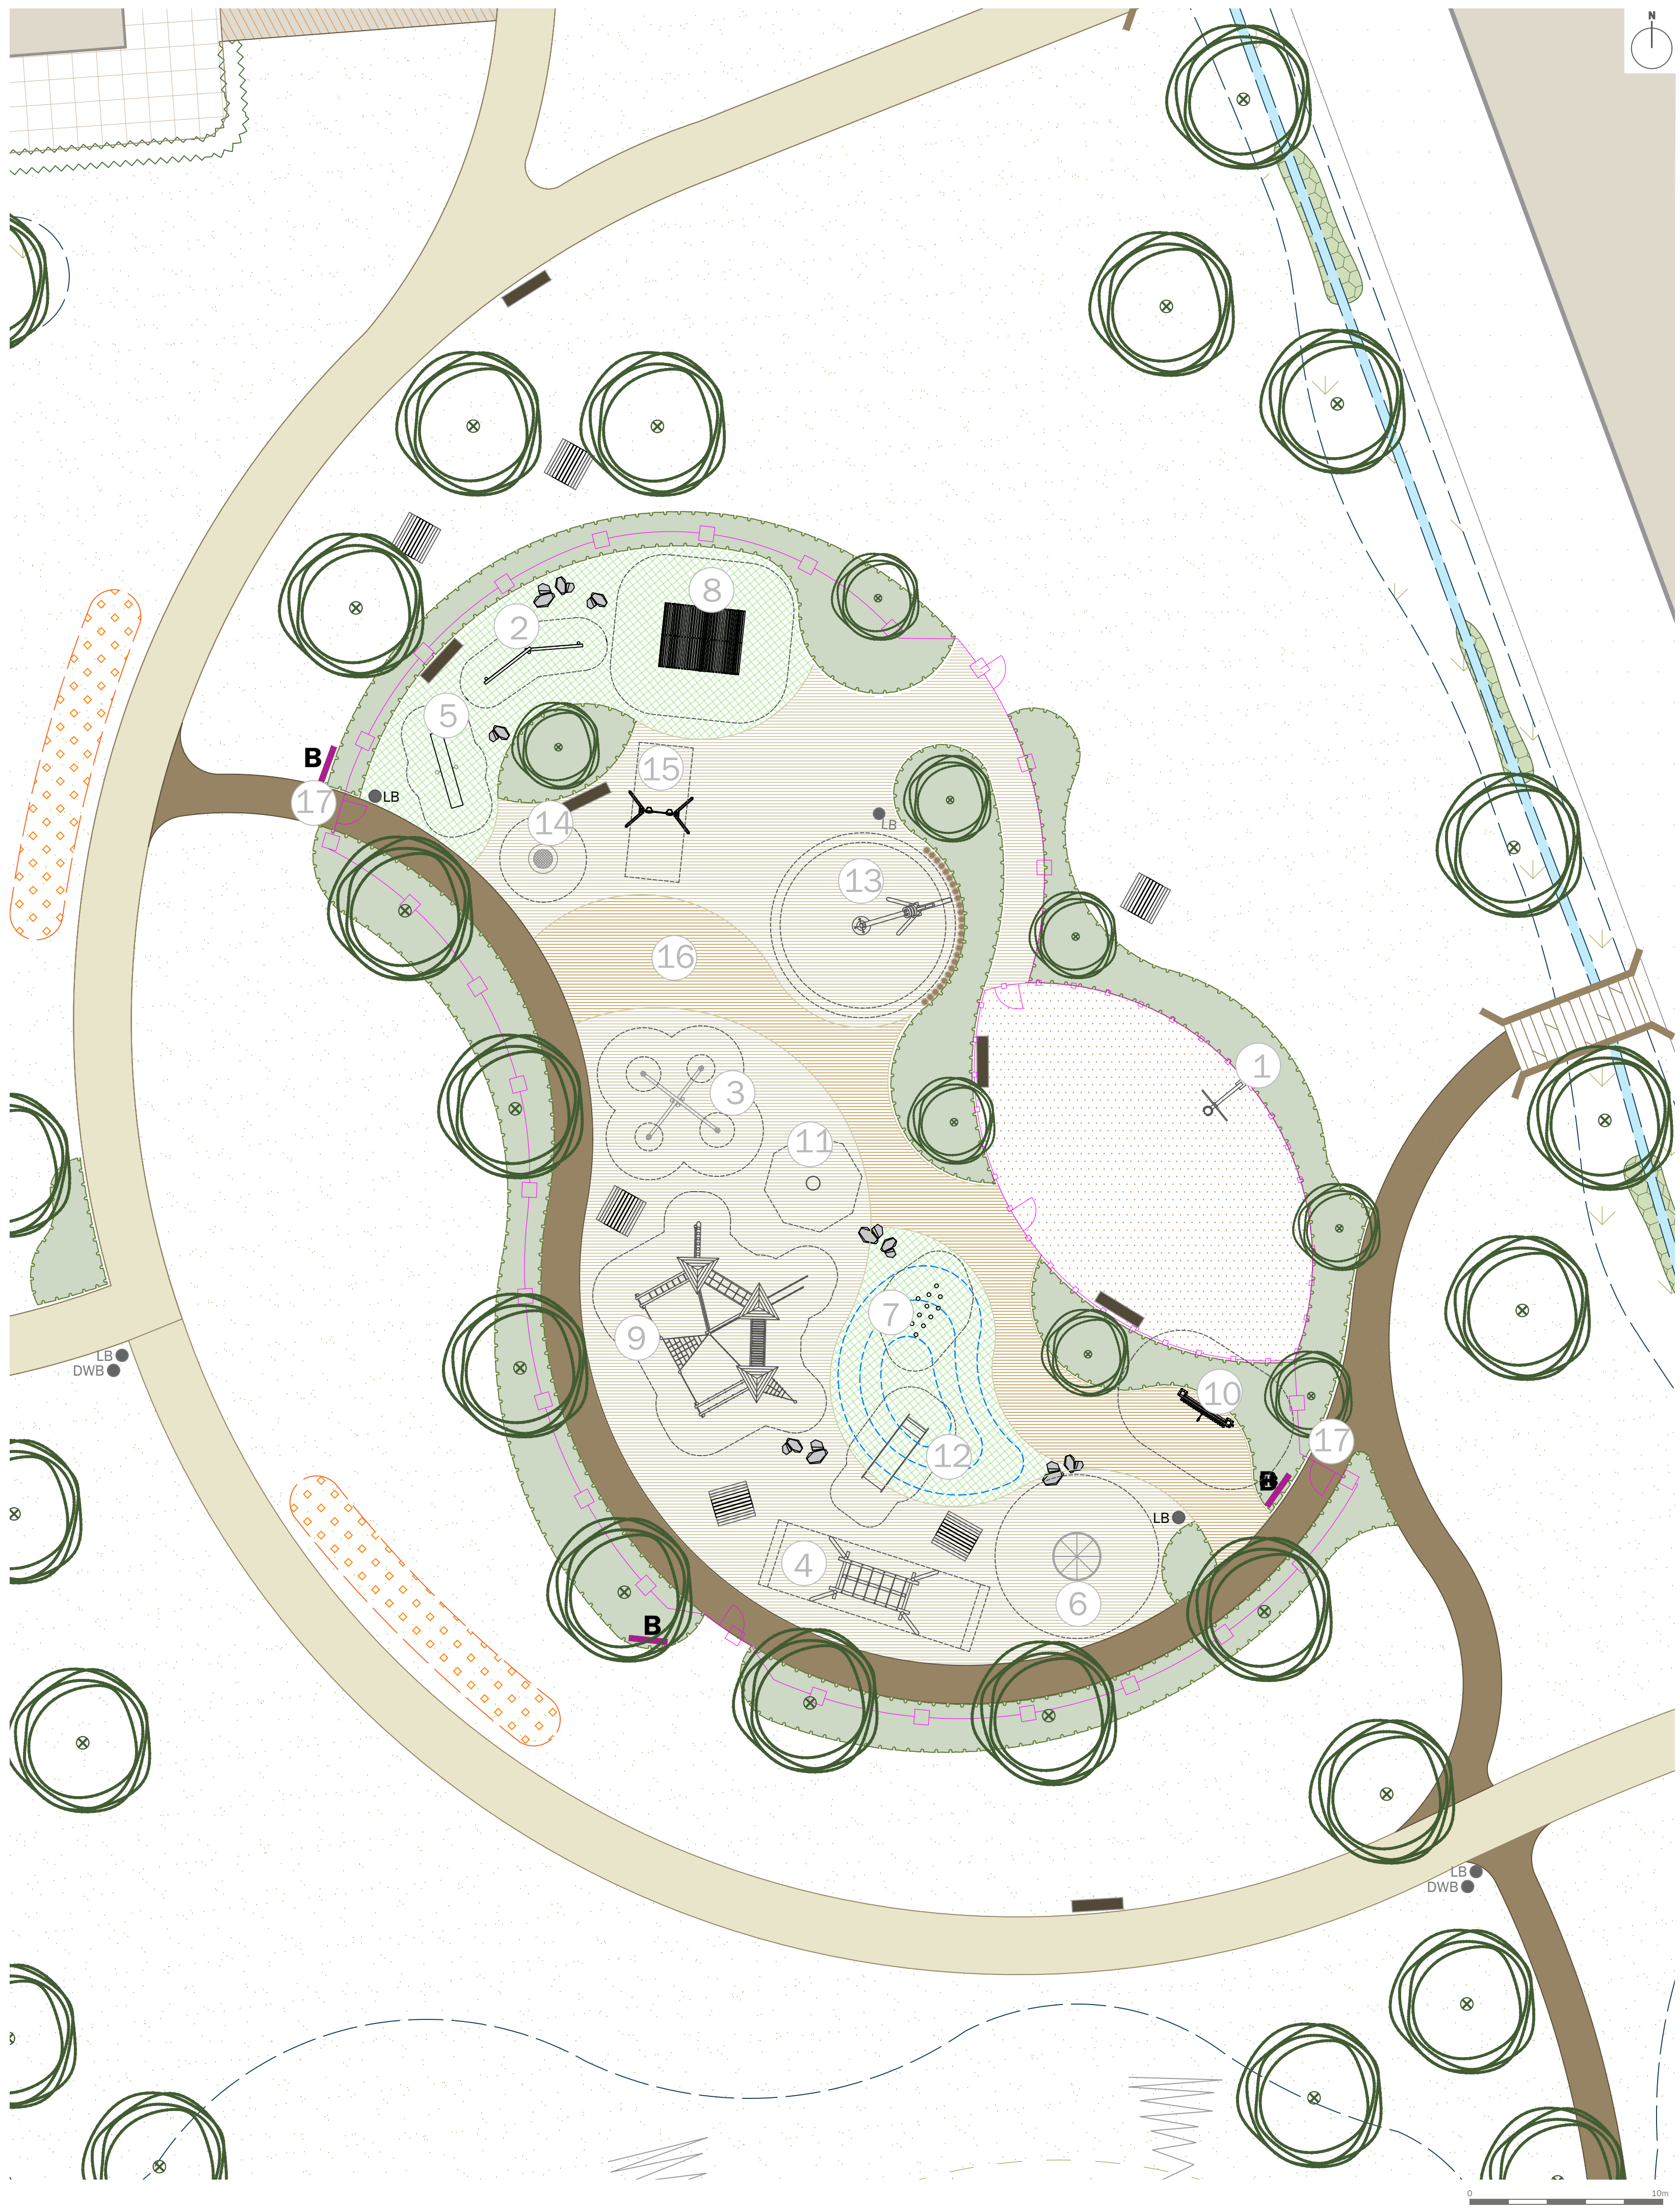

-



the environmental
dimension partnership