



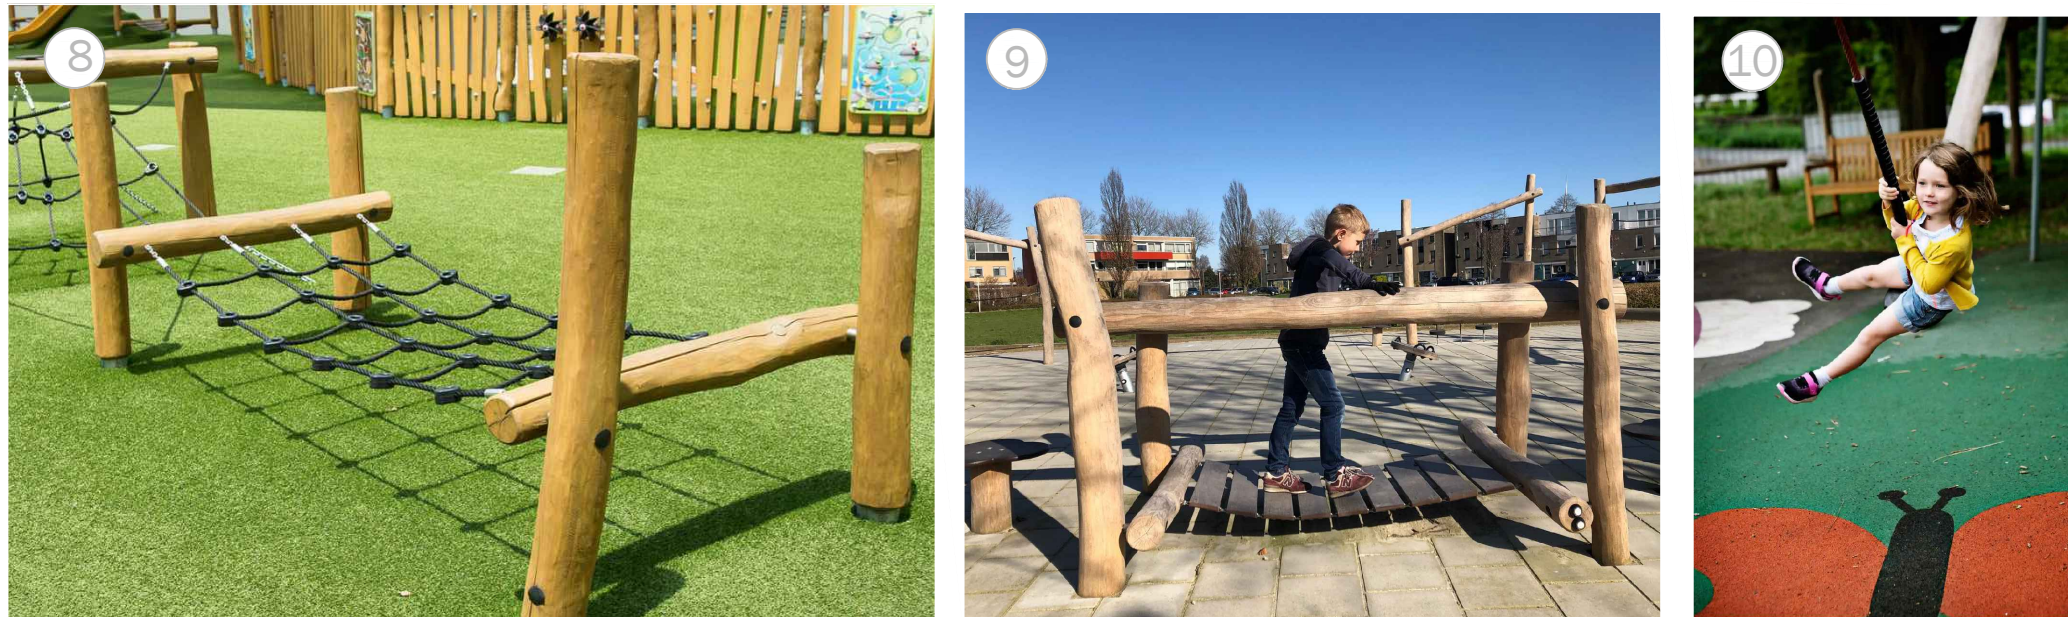

For SANG planting plan refer to EDP drawing edp7438_d036

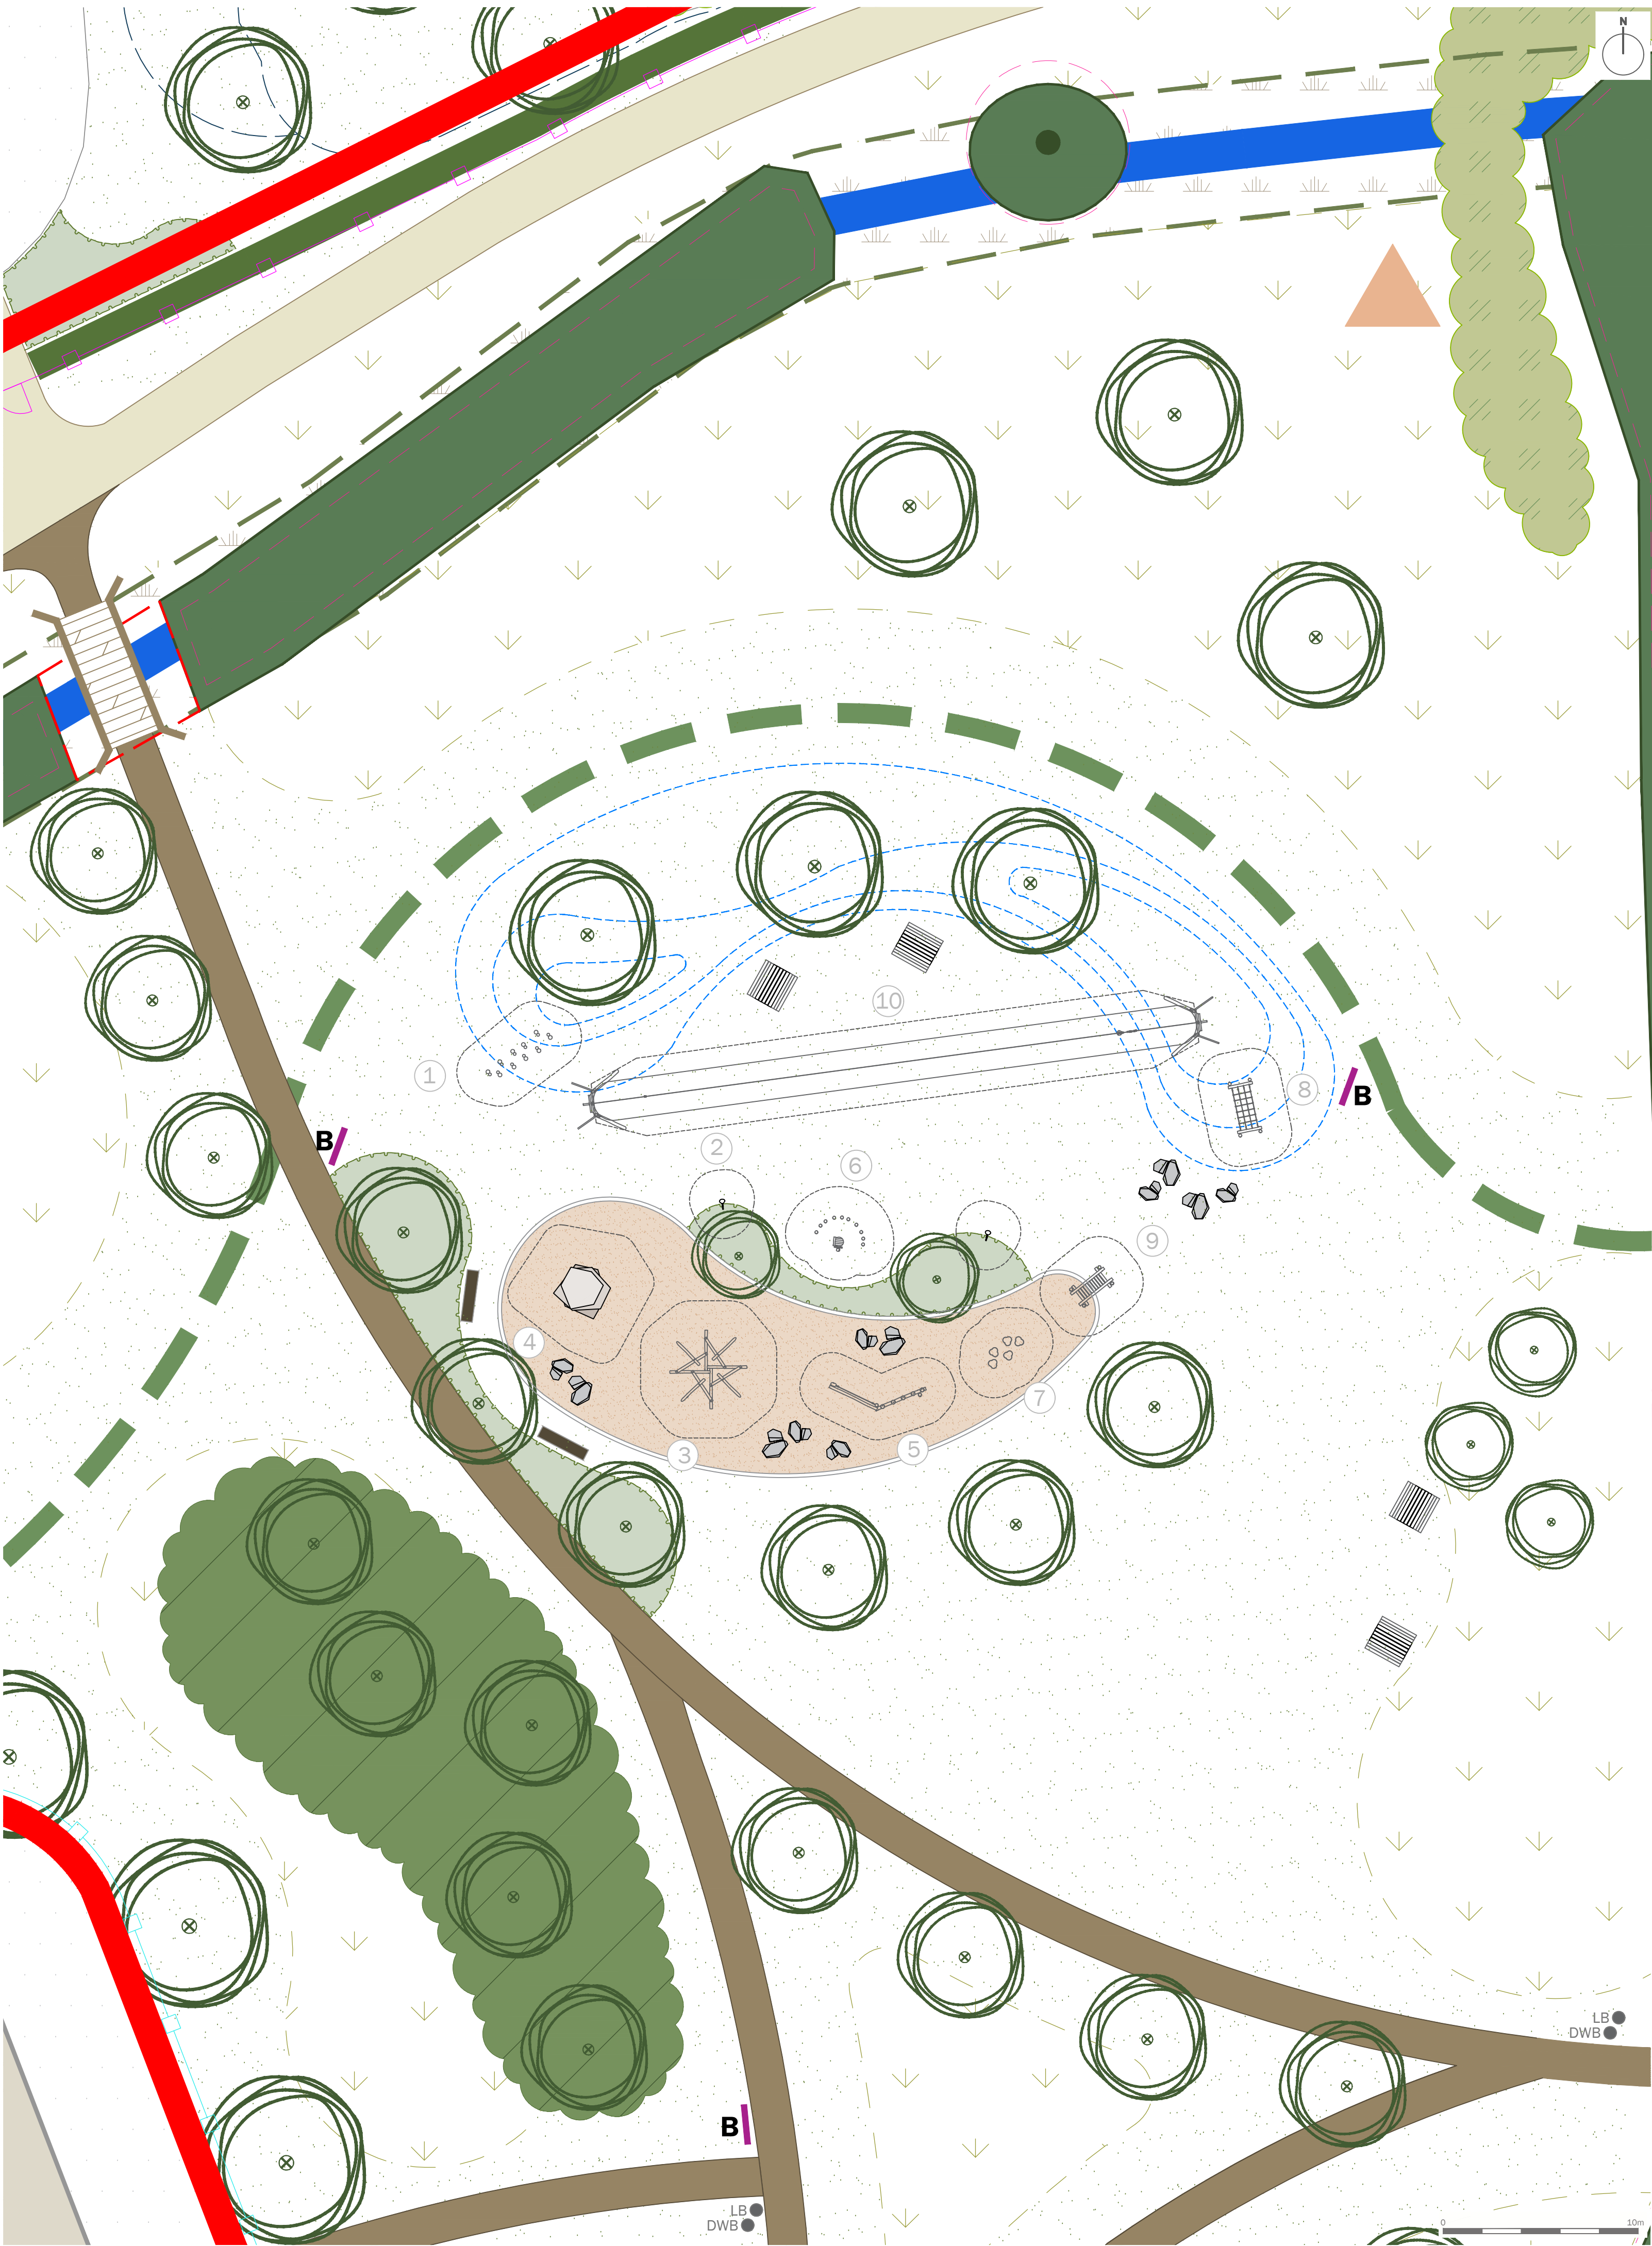

- SANG Boundary**
- Existing Vegetation to be Retained**
Refer to the Arbicultural Report
- Existing Stream Corridor**
- Existing Grassland to be Retained**
To be Oversown with a Species Rich Meadow Mix
- Proposed Tree Planting**
- Proposed Native Hedge**
- Proposed Native Shrub Planting Along Watercourse**
- Proposed Ornamental Shrub Planting**
- Proposed Amenity Grass**
- Proposed Species-Rich Meadow Grass**
- Proposed Play Mounding**
- Proposed Gravelsafe**
Gravelsafe by CED Stone or similar approved
- Proposed Informal Grass Path**
- Proposed Self-Binding Gravel Footpath**
2m wide with timber edge
- Proposed Play Boulders**
- Proposed Notice Board**
- Proposed Litter and Dog Waste Bins**
- Proposed Timber Bench**
- Proposed Timber Picnic Table**
- Proposed Timber Deck Bridge**
- Proposed Ecological Feature**



This drawing is to be read in conjunction with all other drawings and specifications within the package. These drawings have been prepared for design development and costing purposes only. All dimensions in millimeters unless otherwise specified. Do not scale off the drawing, written dimensions to be taken only. All base plans used are provided by the client and architect, except where otherwise expressly agreed in writing. EDP shall have no responsibility or liability for any loss direct or consequential. This drawing must not be copied in whole or part without prior written consent from EDP.

purpose of issue: **PLANNING**

Original	17/06/2024	JOn
rev / description	date	by


client: **Lightwood Strategic**

project title:

Priors Farm, South Wokingham

drawing title: **SANG Detailed Play Area Design**

date	17 JUNE 2024	drawn by	JOn
drawing number	edp7438_d041	checked	HMc
scale	1:200 @ A1	QA	

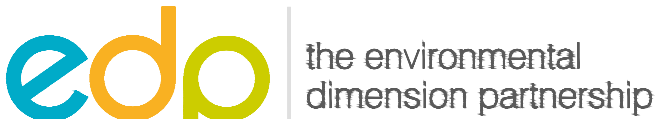

Registered office: 01285 740427 - www.edp-uk.co.uk - info@edp-uk.co.uk