REVISIONS

A	29/08/01	DOOR AND ROOM NO.S (INCL. FD RATINGS) ADDED
B	12/11/01	NORTH STAIRCASE OMITTED, EAST TACK ROOM CHANGED TO STAFFROOM. CLOAKROOM PROVIDED IN CORRIDOR

NEW SECTION OF DIAMOND TOPPED BLUE PAVIOURS AFTER CELLAR FILLED

DEMOLISH VICTORIAN BRICK CHIMNEY

REMOVE EXISTING DISUSED FEATURES

NEW MANHOLE

EX-MH

RENEW GULLEY

DRAINAGE CHANNEL

RWP/ TG

TG/ RWP

250x120mm BLUE DIAMOND TOPPED PAVIOURS

DEMOLISH EXTENSION AND FILL IN CELLAR, FORM NEW REAR WALL WITH NEW WINDOW

FORM NEW ENTRANCE C.L.

FALL

DG1

DG2

TACK ROOMS, HALLWAY & STAIR LOOBY, NEW REINFORCED CONCRETE FLOOR FINISHED BLUE & RED TILES TO MATCH EXISTING

STABLES G01

SEE SEPARATE DRAWING FOR STABLES REFURBISHMENT

150x75mm YELLOW BRICK HERRING BONE FLOOR FINISH

DG5

DG3

DG4

SLOTTED TOP DRAINAGE CHANNEL OUTLETS BOTH ENDS

NEW REINFORCED CONCRETE FLOOR SCREED (BY FALLS FINISHED BLUE 100x100mm CHAMFERED TILES AS DESCRIBED EXCEPT FOR PATHWAY YELLOW HERRINGBONE (SEE ABOVE)

WC4

DG7

WC3

NEW LOADBEARING BRICK WALL

100 SVP

TACK G10

G11

MINI KITCHEN

HW

2000

456

G11 STAFF G08

NEW LOADBEARING BRICK WALL

DG8

1900

240

750

RE-SET EXISTING DECORATIVE METAL GRILLES FLUSH WITH SCREED (USE AS DUCTS OR AS REQ. M&E)

CORRIDOR G09

DG14 FD30S

G SVP

G RWP

TG SEALED COVER

REPLACE EXISTING DECORATIVE METAL GRILLES FLUSH WITH SCREED (USE AS DUCTS OR AS REQ. M&E)

NEW STUD AND TIMBER PARTITIONS TO TACK ROOMS (RE-USE EXISTING TIMBER)

GARAGES G02

NEW REINFORCED CONCRETE FLOOR WITH SEALED SCREED FINISH SET TO SLIGHT FALL TOWARDS DOORS

DG21

DG20

DG19

RWP/ TG

NEW DOORS TO MATCH EXISTING

BLUE 250x120mm DIAMOND TOPPED PAVIOURS, REPLACE MISSING AND DAMAGED ONES.

NEW REINFORCED CONCRETE FLOOR SCREEDED OR SEALED

G07

DG9

GARDENERS G06

DG10

REMOVE EXISTING PARTITIONS

WYP

WG2

SEALED/ SCREED

STORE G05

DG11 FD30S

GARDENERS WC/ STORE

DG12

WG1

DG13 FD30S

ENTRANCE HALL G04

RWP/ TG

DG15 FD30S

DG16

EX-MH

POE ELECTRICALS

GARDENERS G03

NEW REINFORCED CONCRETE FLOOR SCREEDED OR SEALED

EXISTING SLIDING DOORS TO BE REMOVED AND PIER REBUILT TO ORIGINAL DIMENSIONS

DG18

DG17

RWP/ TG

BLUE 250x120mm DIAMOND TOPPED PAVIOURS REPLACE MISSING & DAMAGED ONES

NEW REINFORCED CONCRETE FLOOR WITH BRICK FINISH AS EXISTING

NEW REINFORCED CONCRETE FLOOR TO ENTRANCE HALL, STAIR HALL OR SMALL STORE, FINISHED BLUE 100x100mm CHAMFERED TILES WITH RECESSED JOINTS SET OUT 115x115mm EXCEPT STORE, TO BE SEALED SCREED

THIS WALL REDUCES TO 150mm THICK ABOVE 1600. TAKE DOWN UPPER PART AND BUILD TO FULL WIDTH ALL THE WAY UP. REPAIR LOWER PART AS NECESSARY

REMOVE OLD TIMBER POST AND FORM NEW PIER

REMOVE EXISTING WALL AND INSERT LINTOL TO ENGINEER'S REQUIREMENTS

LARGE SECTION OF MISSING PAVIOURS

MH No. 1 APPROX 2m DEEP

EX-MH

EX-MH

A

B

B

A

DRAINAGE CHANNEL

HOLE IN CONCRETE SLAB ABOVE OLD CISTERN (TO BE FILLED)

INVESTIGATE STRUCTURES THIS SIDE OF CHANNEL TO SEE IF THERE ARE OTHER CISTERNS TO BE FILLED

THIS AREA TO BE GRAVEL FINISHED AS OTHER SURROUNDING AREAS

APPROVED

10 DEC 2001 5474

THIS DRAWING SHOULD NOT BE SCALED.

ALL DIMENSIONS TO BE CHECKED ON SITE PRIOR TO CONSTRUCTION.

ANY DISCREPANCIES BETWEEN DIMENSIONED DRAWINGS AND SITE DIMENSIONS SHOULD BE REPORTED TO THE DESIGNERS IMMEDIATELY

RODS TO BE MADE OF ALL JOINERY AND METALWORK TO BE SUBMITTED PRIOR TO FABRICATION.

ROBIN MOORE EDE & ASSOCIATES

46 ALBEMARLE ST, LONDON W1S 4JN
TEL : 020 7629 6910
FAX : 020 7409 1742
E-MAIL : rme@centrenet.co.uk

Job CULHAM COURT
HENLEY ON THAMES
RG9 3DL

Title STABLE BLOCK
GROUND FLOOR


Date 08.2001
Drawn CB **Check** .
Scale 1:50


Dwg no 526 – 101 **Rev** B

9 17/6/02

REVISIONS

A	29/08/01	ROOM AND DOOR NUMBERS (INCL. FD RATING) ADDED. VELUX DIMS. CHANGED
B	07/09/01	DORMER WINDOW MOVED. STAIR UPDATED
C	20/09/01	MINI KITCHEN AND HOT WATER CYLINDER ADDED IN STAFF F12
D	15/11/01	NORTH STAIRCASE OMITTED, 2 FLATS PROVIDED, EAST STAIRCASE LOBBIED

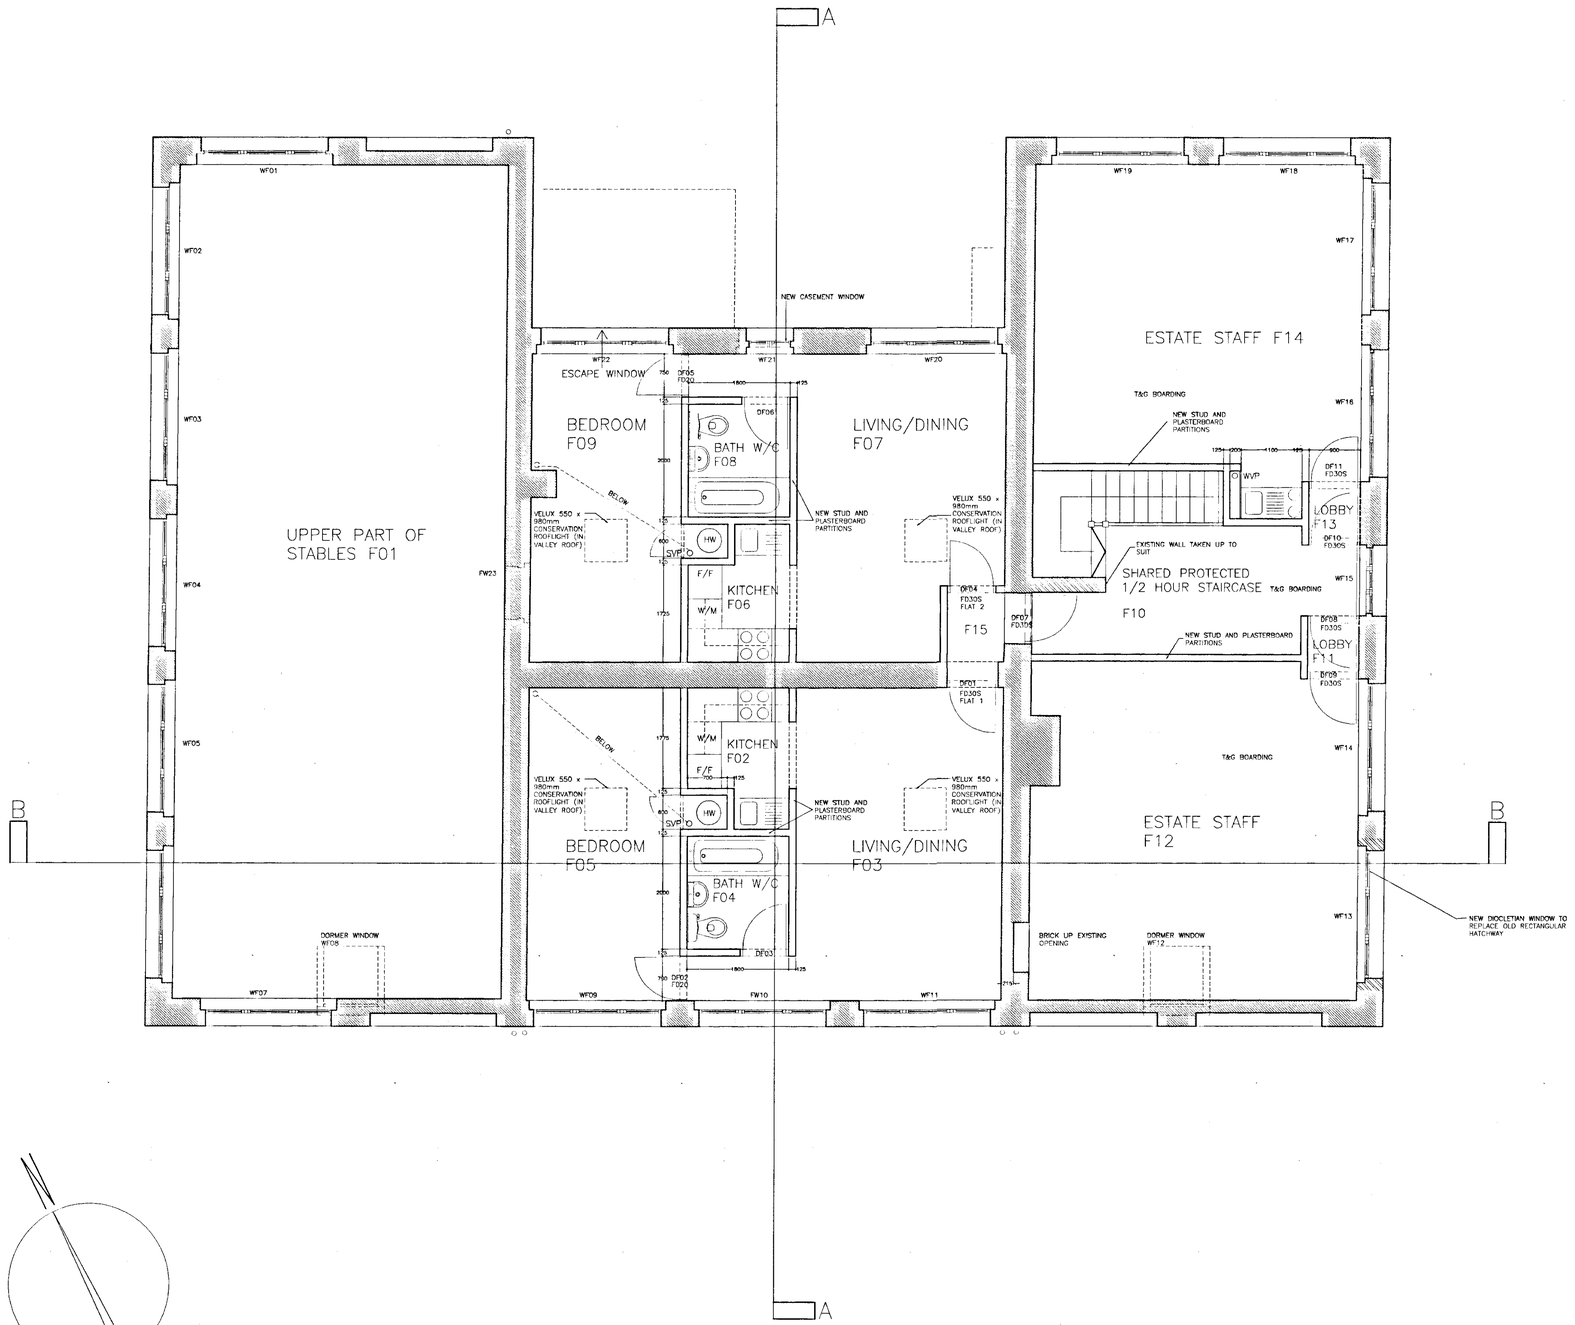

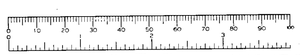

APPROVED

10.DEC.2001 5474

THIS DRAWING SHOULD NOT BE SCALED.

ALL DIMENSIONS TO BE CHECKED ON SITE PRIOR TO CONSTRUCTION.

ANY DISCREPANCIES BETWEEN DIMENSIONED DRAWINGS AND SITE DIMENSIONS SHOULD BE REPORTED TO THE DESIGNERS IMMEDIATELY

RODS TO BE MADE OF ALL JOINERY AND METALWORK TO BE SUBMITTED PRIOR TO FABRICATION.


ROBIN MOORE EDE & ASSOCIATES

46 ALBEMARLE ST, LONDON W1S 4JN
TEL : 020 7629 6910
FAX : 020 7409 1742
E-MAIL : rme@centrenet.co.uk


Job	CULHAM COURT HENLEY ON THAMES RG9 3DL
Title	STABLE BLOCK FIRST FLOOR PLAN
Date	08.2001
Drawn	CB **Check** .
Scale	1:50
Dwg no	526 – 102 **Rev** D

17/12/02

REVISIONS		
A	29/08/01	DETAIL ADDED, CEILING REVISED, VELUX DIMS. CHANGED
B	26.11.01	SECTIONS ALTERED TO CORRESPOND WITH REVISED PLANS.

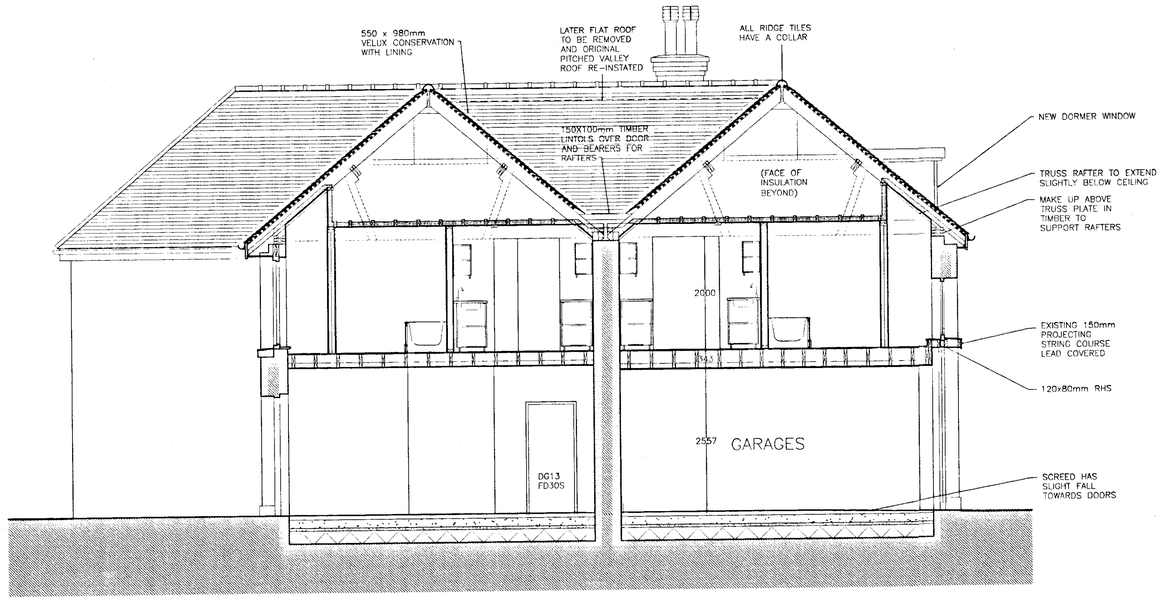



SECTION A – A

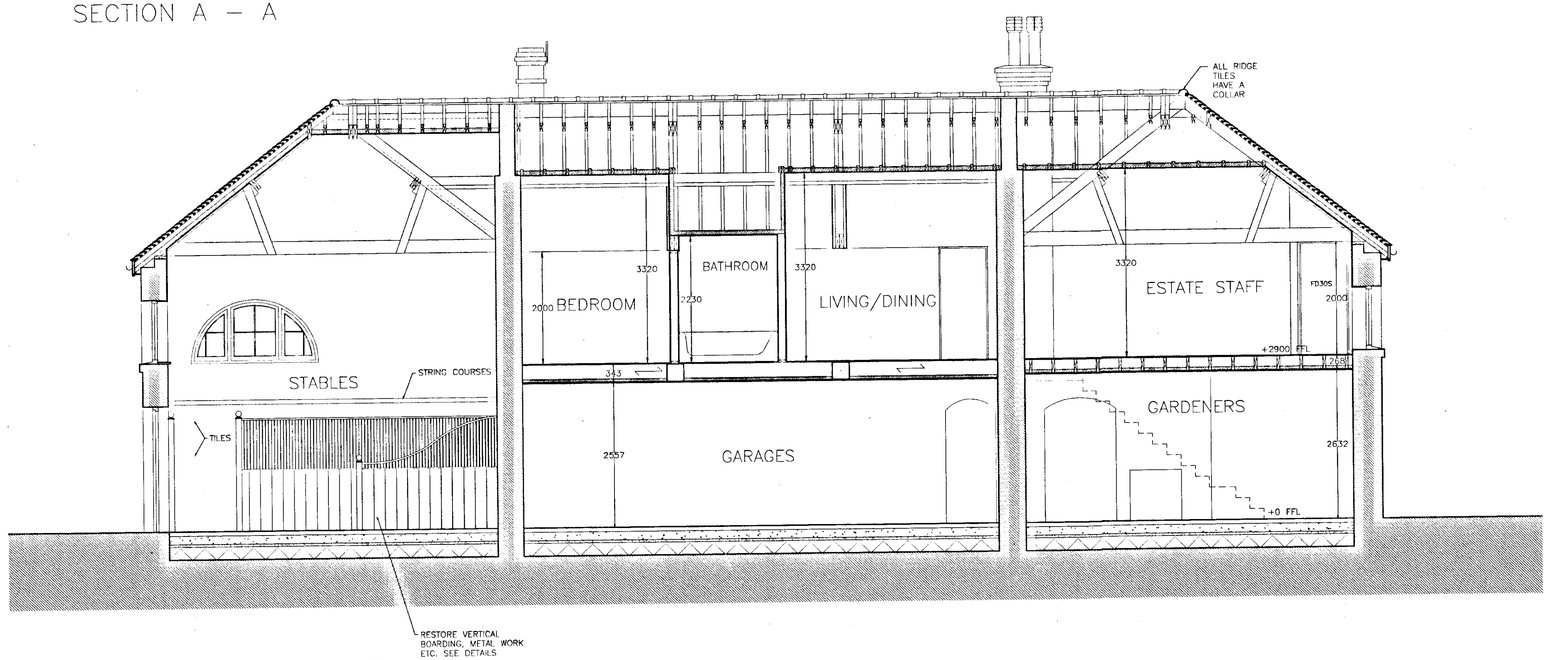


SECTION B – B

TYPICAL VELUX DETAIL

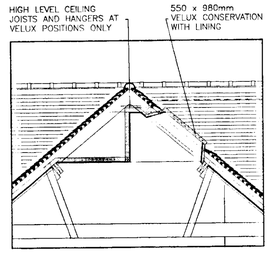

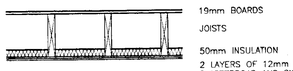

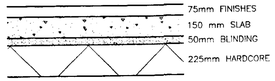

APPROVED

16 DEC 2001 5474

THIS DRAWING SHOULD NOT BE SCALED.

ALL DIMENSIONS TO BE CHECKED ON SITE PRIOR TO CONSTRUCTION.

ANY DISCREPANCIES BETWEEN DIMENSIONED DRAWINGS AND SITE DIMENSIONS SHOULD BE REPORTED TO THE DESIGNERS IMMEDIATELY

RODS TO BE MADE OF ALL JOINERY AND METALWORK TO BE SUBMITTED PRIOR TO FABRICATION.


ROBIN MOORE EDE & ASSOCIATES

46 ALBEMARLE ST, LONDON W1S 4JN


TEL : 020 7629 6910
FAX : 020 7409 1742
E-MAIL : rme@centrenet.co.uk

Job	CULHAM COURT HENLEY ON THAMES RG9 3DL
Title	STABLE BLOCK SECTIONS
Date	08.2001
Drawn	CB Check .
Scale	1:50
Dwg no	526 – 103 Rev B


10 DEC 2001 • 5474

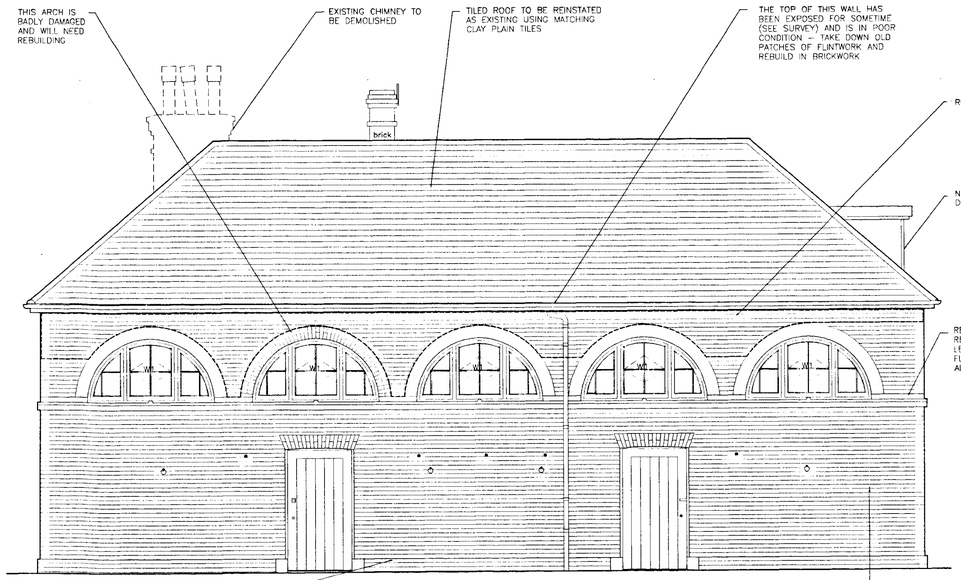

NORTH WEST ELEVATION

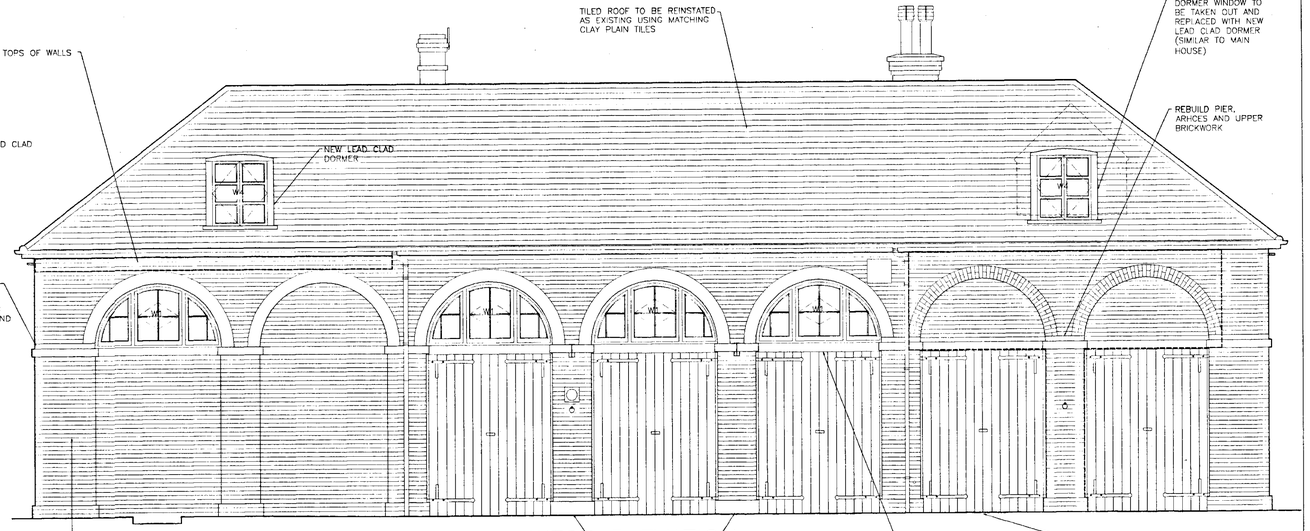

SOUTH WEST ELEVATION

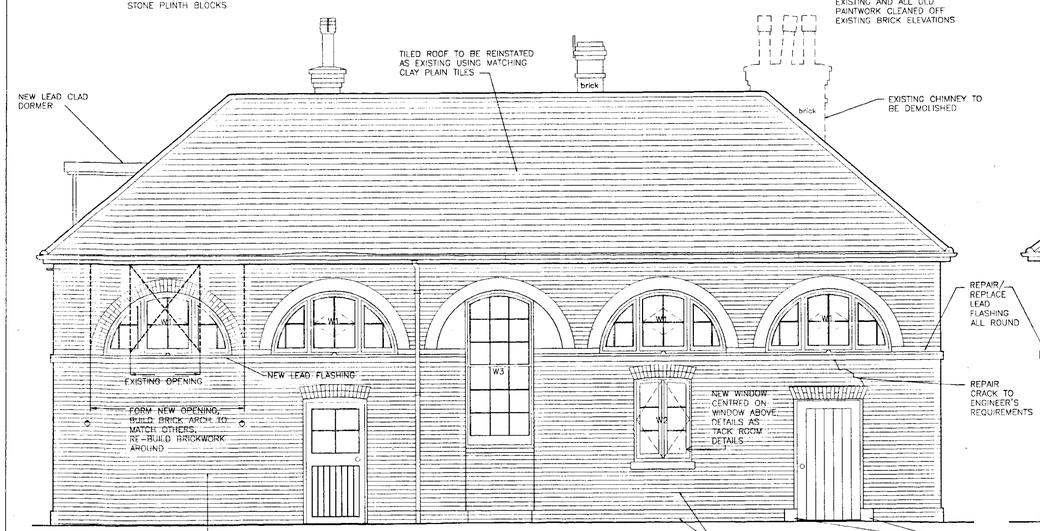

SOUTH EAST ELEVATION

EXISTING DOORS AND WINDOWS TO BE REPLACED WITH NEW TO IDENTICAL DESIGN JOINERY QUALITY HARDWOOD


WINDOWS

W1 DIOCLETIAN WINDOW WITH FIXED SIDE LIGHTS AND HORIZONTAL CENTRE HUNG CENTRE LIGHT (TELEFLEX GEAR IN STABLES)

W2 OUTWARD OPENING CASEMENTS

W3 DOUBLE HUNG VERTICAL SLIDING SASH WINDOW

W4 OUTWARD OPENING CASEMENTS IN DORMERS OPERATED BY TELEFLEX GEAR

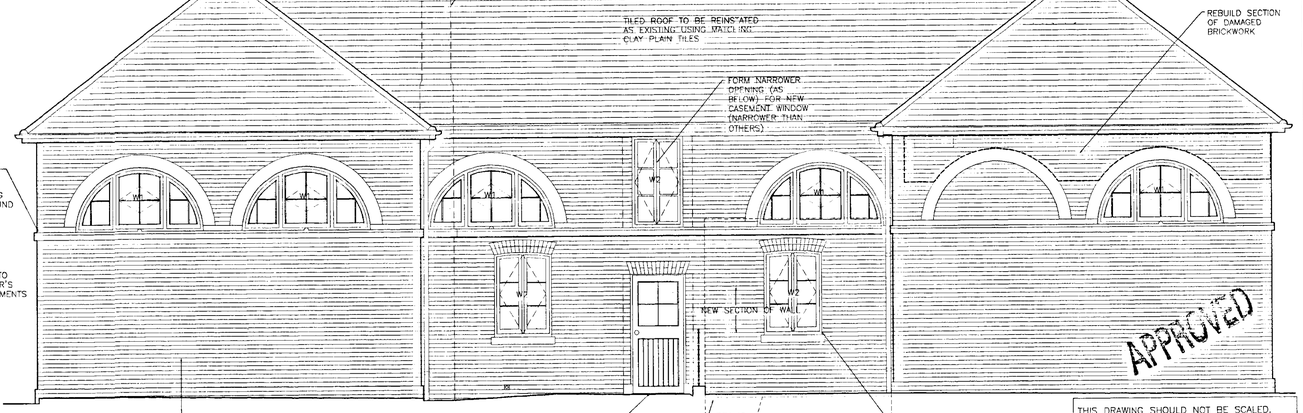

NORTH EAST ELEVATION

0 10 20 30 40 50 60 70 80 90 100

THIS DRAWING SHOULD NOT BE SCALED.

ALL DIMENSIONS TO BE CHECKED ON SITE PRIOR TO CONSTRUCTION.

ANY DISCREPANCIES BETWEEN DIMENSIONED DRAWINGS AND SITE DIMENSIONS SHOULD BE REPORTED TO THE DESIGNERS IMMEDIATELY

ROBIN MOORE EDE & ASSOCIATES

46 ALBEMARLE ST, LONDON W1X 3FE
TEL : 020 7629 6910
FAX : 020 7409 1742
E-MAIL : rme@centrenet.co.uk

Job CULHAM COURT
HENLEY ON THAMES
RG9 3DL

Title STABLE BLOCK ELEVATIONS

Date 08.2001

Drawn CB **Check** .

Scale 1:50

Dwg no 526 – 104 **Rev** A


REVISIONS


A 29/08/01 WALLS TO BE REBUILT INDICATED

17/6/02

REVISIONS

A	07.09.01	DORMER CEILINGS ADDED
B	16.11.01	CEILING LAYOUT ALTERED AND LOCATIONS OF VELUX WINDOWS ALTERED TO SUIT.

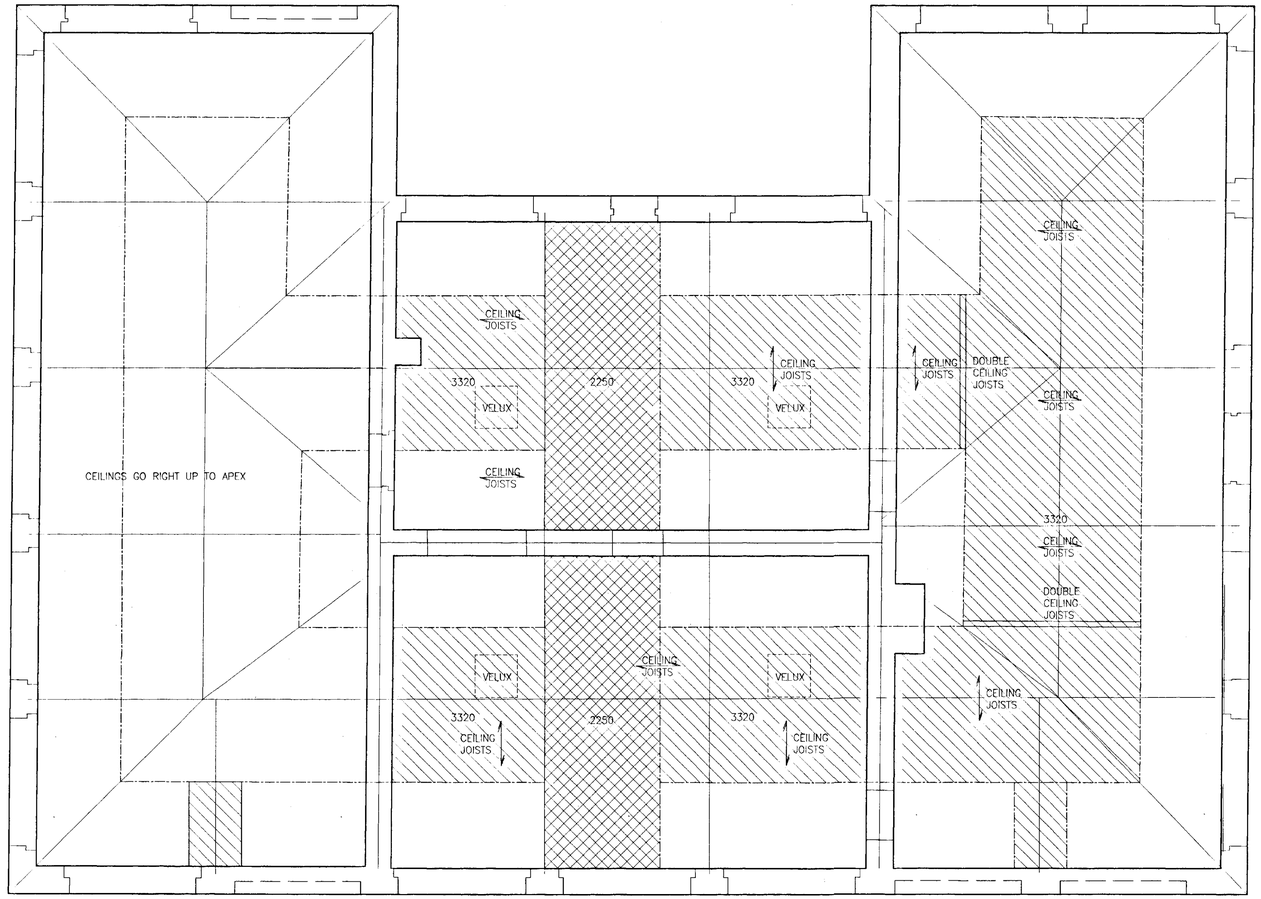

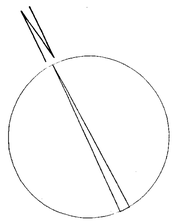



APPROVED
10.DEC.2001 • 5474

THIS DRAWING SHOULD NOT BE SCALED.

ALL DIMENSIONS TO BE CHECKED ON SITE PRIOR TO CONSTRUCTION.

ANY DISCREPANCIES BETWEEN DIMENSIONED DRAWINGS AND SITE DIMENSIONS SHOULD BE REPORTED TO THE DESIGNERS IMMEDIATELY

RODS TO BE MADE OF ALL JOINERY AND METALWORK TO BE SUBMITTED PRIOR TO FABRICATION.

ROBIN MOORE EDE & ASSOCIATES


46 ALBEMARLE ST, LONDON W1S 4JN
TEL : 020 7629 6910
FAX : 020 7409 1742
E-MAIL : rme@centrenet.co.uk


Job	CULHAM COURT HENLEY ON THAMES RG9 3DL
Title	STABLE BLOCK CEILING PLAN
Date	08.2001
Drawn	CB **Check** .
Scale	1:50
Dwg no	526 – 105 **Rev** B

1/50.

ALL LEVELS ARE IN METRES RELATED TO AN ORDNANCE SURVEY BENCH MARK LOCATED ON A BRICK WALL OF HIGHWAY COTTAGE , ASTON LANE , ASTON (value 38.82m)

sh	sill to head height
fs	floor to sill height
u/s	underside height
t/s	topside height
dh	door height
f/b	floorboard direction
conc	concrete
rl	roof light
cup'd	cupboard
fp	fireplace
svp	soil and vent pipe
rwp	rain water pipe
(3.17)	room height
←	roof slope

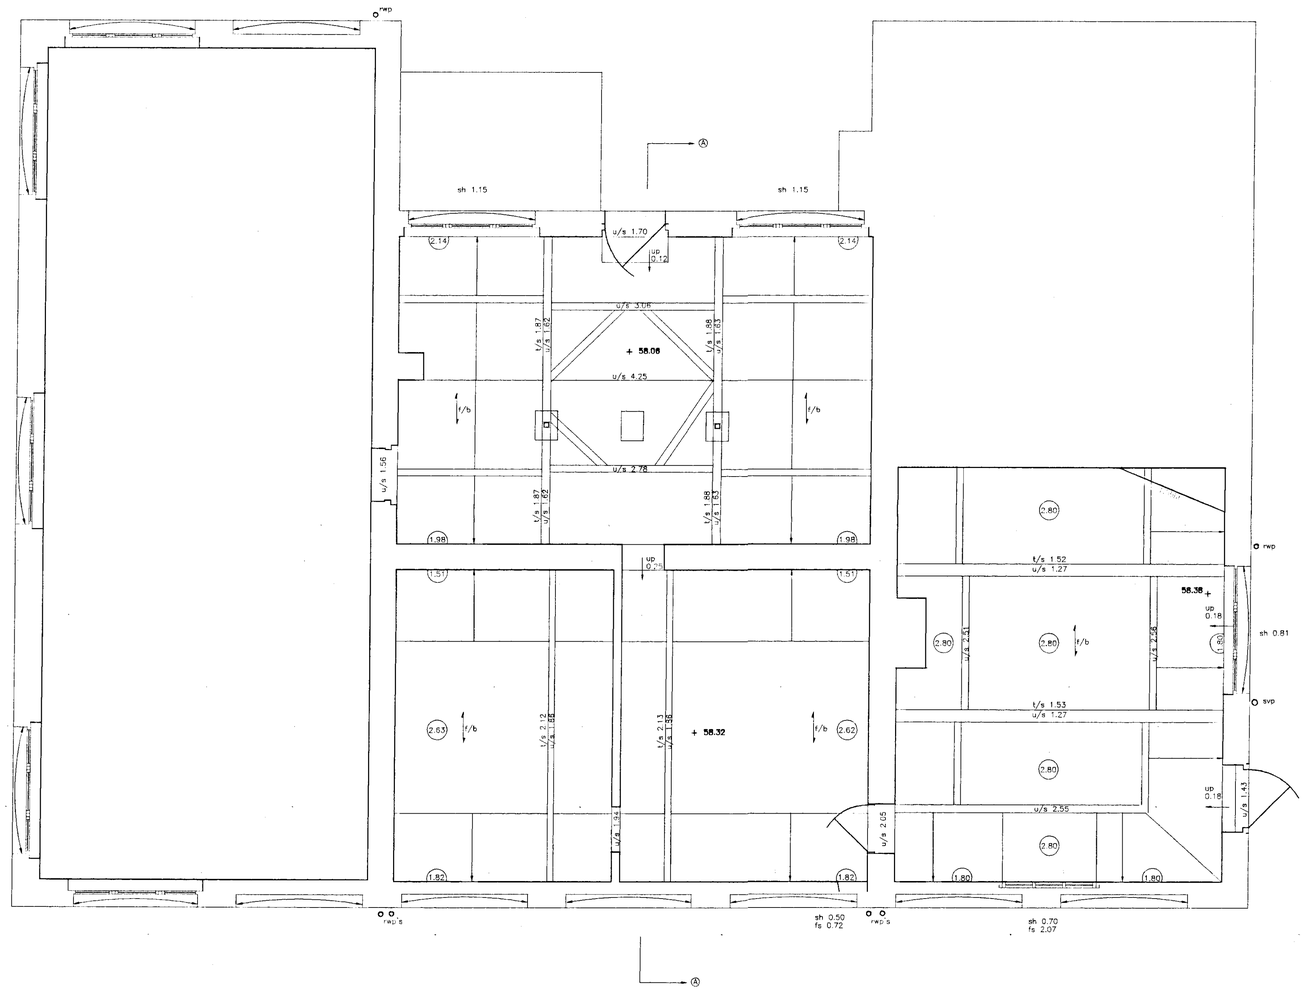

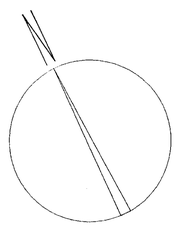



REVISIONS

APPROVED

10.DEC.98 5474

THIS DRAWING SHOULD NOT BE SCALED.

ALL DIMENSIONS TO BE CHECKED ON SITE PRIOR TO CONSTRUCTION.


ANY DISCREPANCIES BETWEEN DIMENSIONED DRAWINGS AND SITE DIMENSIONS SHOULD BE REPORTED TO THE DESIGNERS IMMEDIATELY

ROBIN MOORE EDE & ASSOCIATES

46 ALBERMARLE ST, LONDON W1 3FE
TEL : 0171-629-6910
FAX 0171-409-1742

Job	CULHAM COURT HENLEY ON THAMES BERKSHIRE
Title	STABLE BLOCK (SURVEY) FIRST FLOOR PLAN
Date	JUNE 1998
Drawn	Check
Scale	1:50
Dwg no	496 – S01 Rev .

REVISIONS

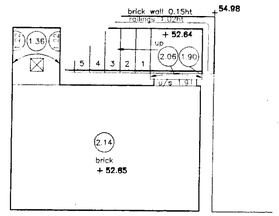



BASEMENT FLOOR PLAN

1/50.

ALL LEVELS ARE IN METRES RELATED TO AN ORDNANCE SURVEY BENCH MARK LOCATED ON A BRICK WALL OF HIGHWAY COTTAGE , ASTON LANE , ASTON (value 38.82m)

sh	sill to head height
fs	floor to sill height
u/s	underside height
t/s	topside height
dh	door height
fb	floorboard direction
conc	concrete
rl	roof light
cup'd	cupboard
fp	fireplace
svp	soil and vent pipe
rwp	rain water pipe
(3.17)	room height
	roof slope

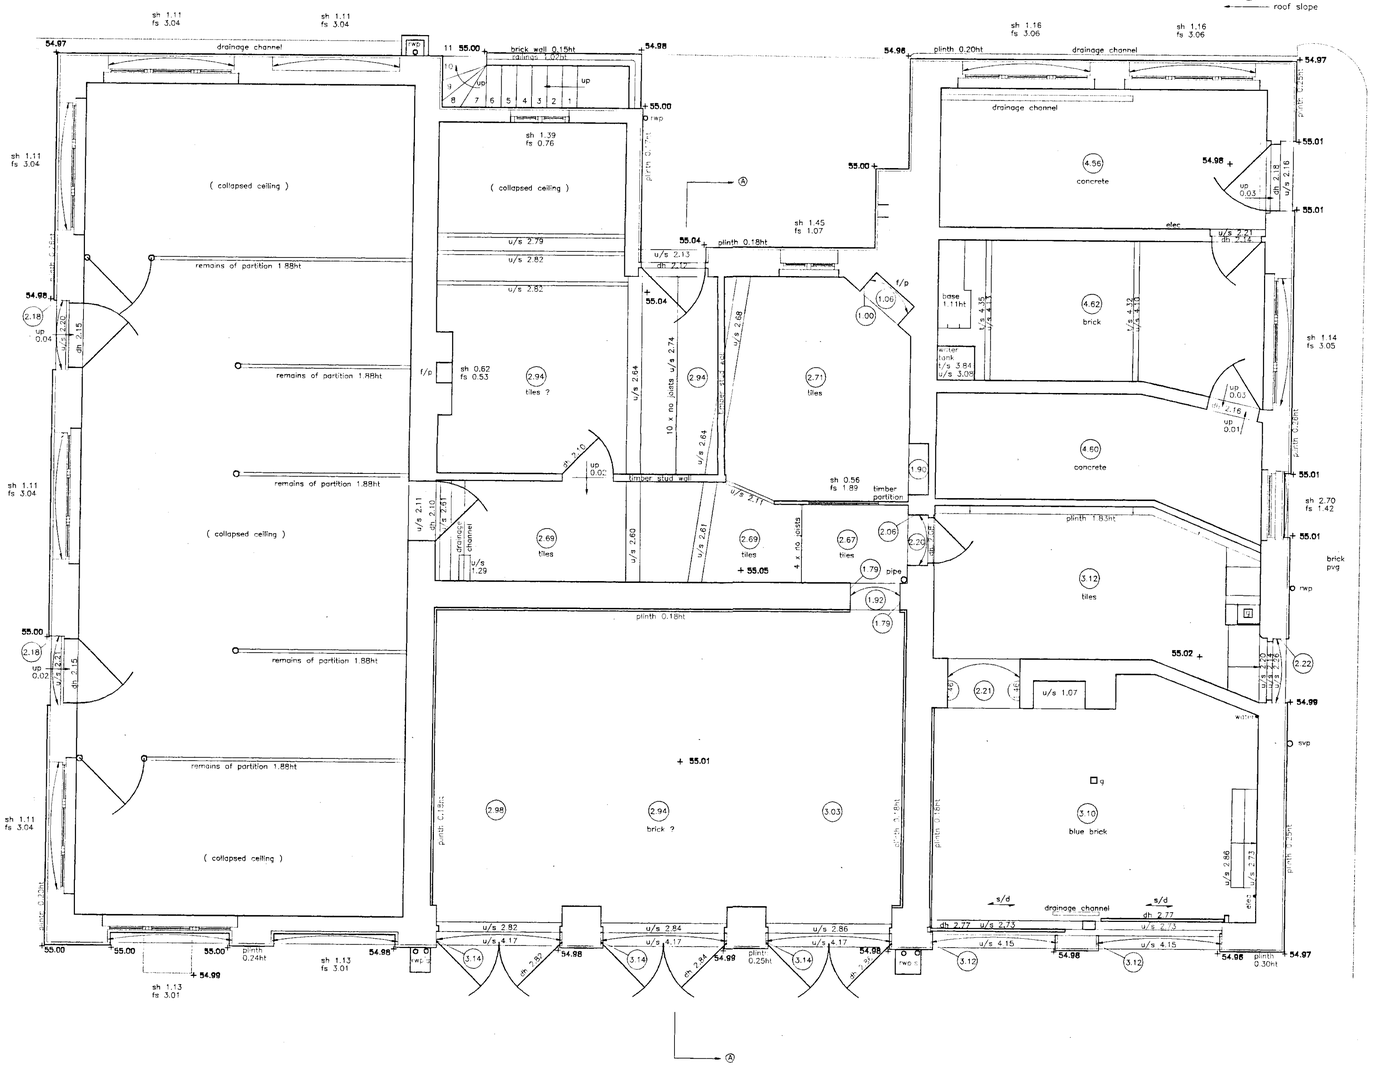

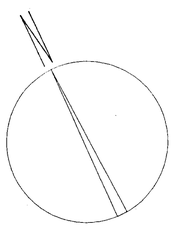



APPROVED

10.DEC.2001 5474

THIS DRAWING SHOULD NOT BE SCALED.

ALL DIMENSIONS TO BE CHECKED ON SITE PRIOR TO CONSTRUCTION.

ANY DISCREPANCIES BETWEEN DIMENSIONED DRAWINGS AND SITE DIMENSIONS SHOULD BE REPORTED TO THE DESIGNERS IMMEDIATELY


ROBIN MOORE EDE & ASSOCIATES

46 ALBERMARLE ST. LONDON W1 3FE
TEL : 0171-629-6910
FAX 0171-409-1742


Job	CULHAM COURT HENLEY ON THAMES BERKSHIRE
Title	STABLE BLOCK (SURVEY) GROUND FLOOR
Date	JUNE 1998
Drawn	Check
Scale	1:50
Dwg no	496 - S010 Rev




NORTH WEST ELEVATION

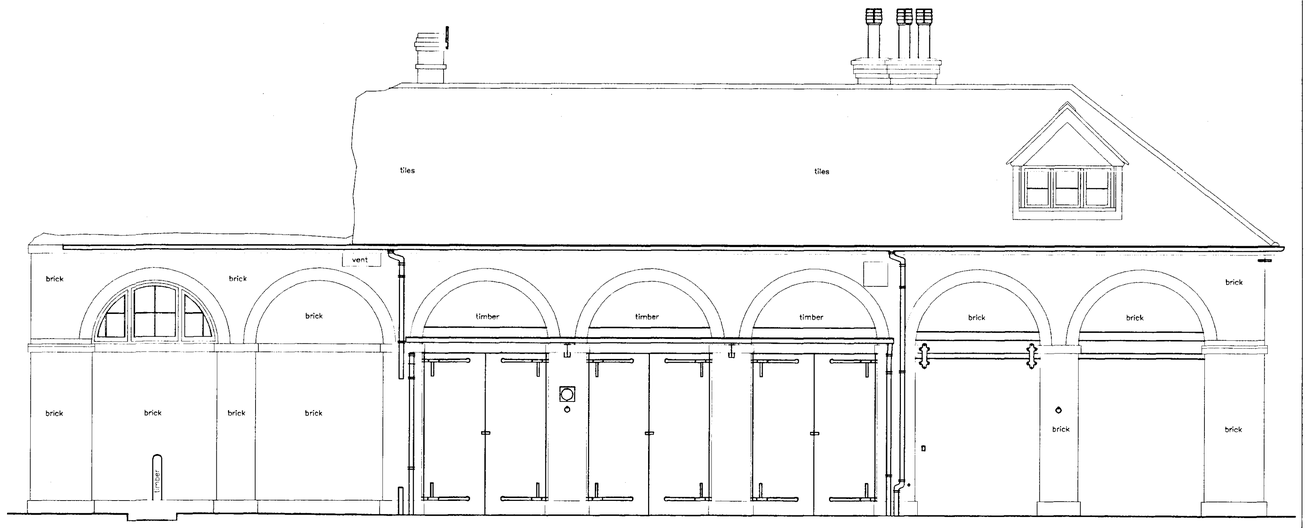

SOUTH WEST ELEVATION

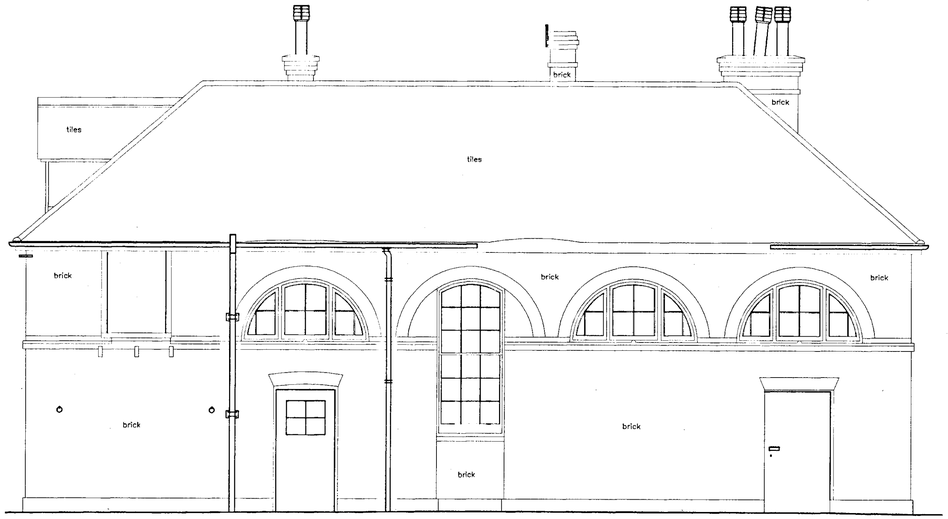

SOUTH EAST ELEVATION

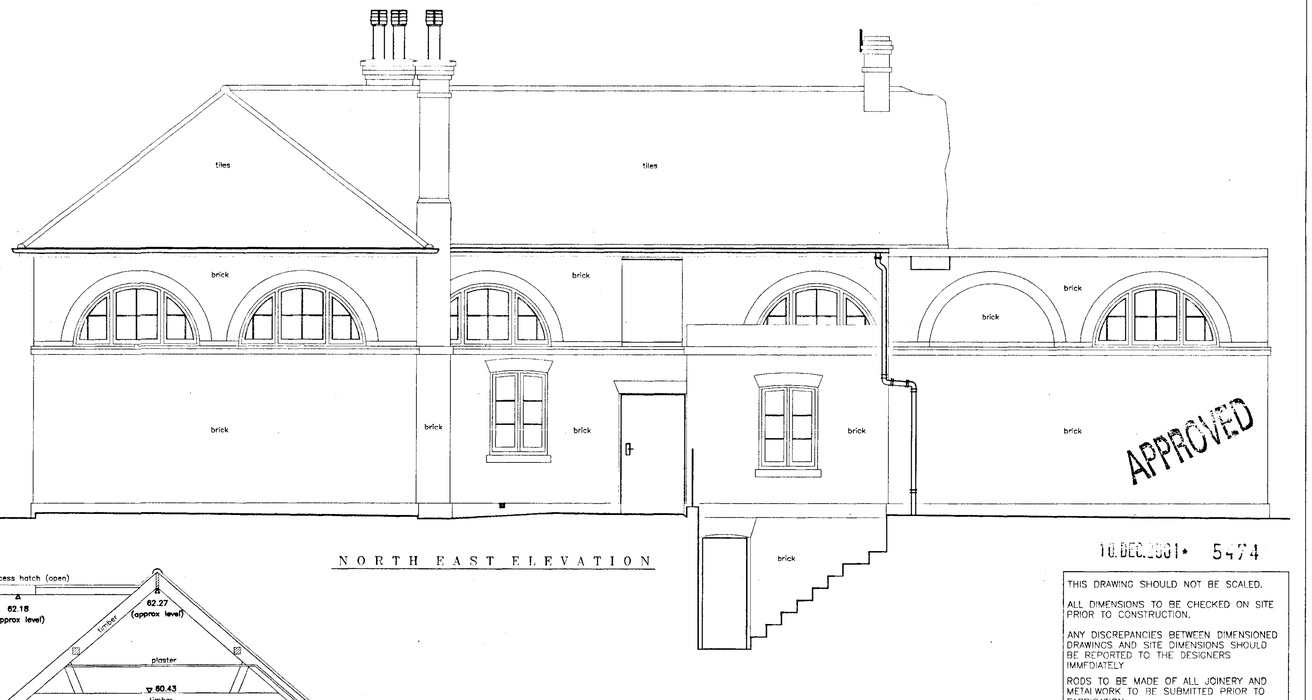
tiles
tiles
brick
brick
brick
brick
brick
brick
brick
brick
brick