

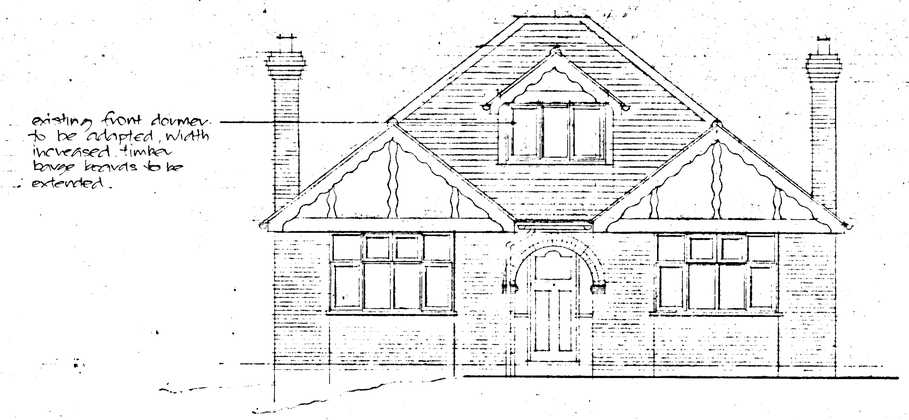



FRONT ELEVATION

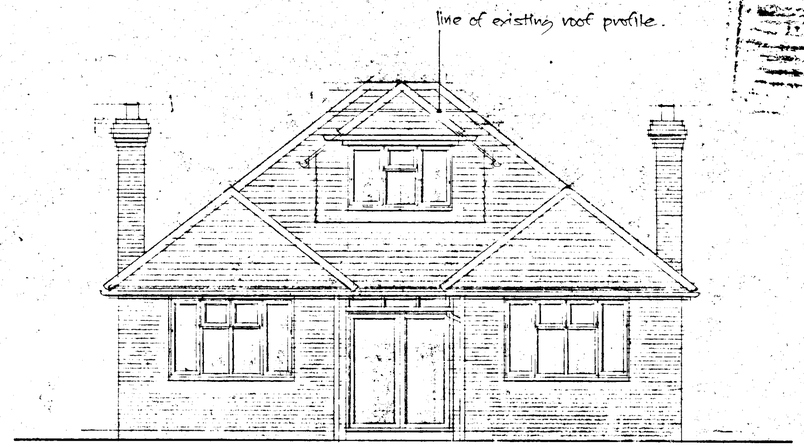

REAR ELEVATION

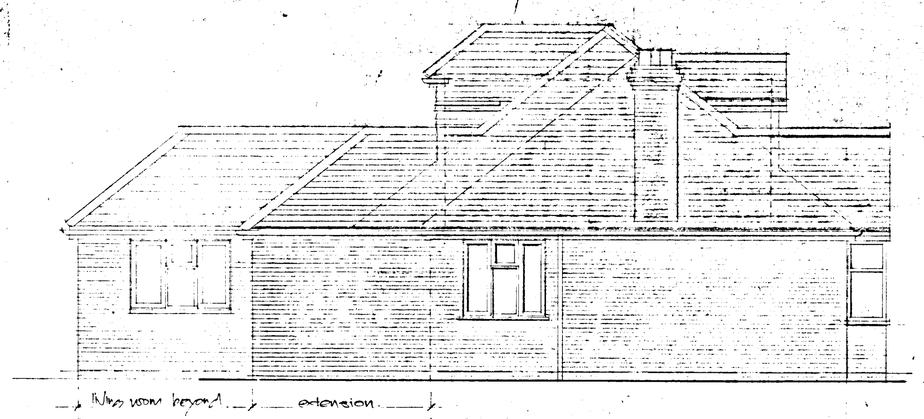

ELEVATION FACING No 56

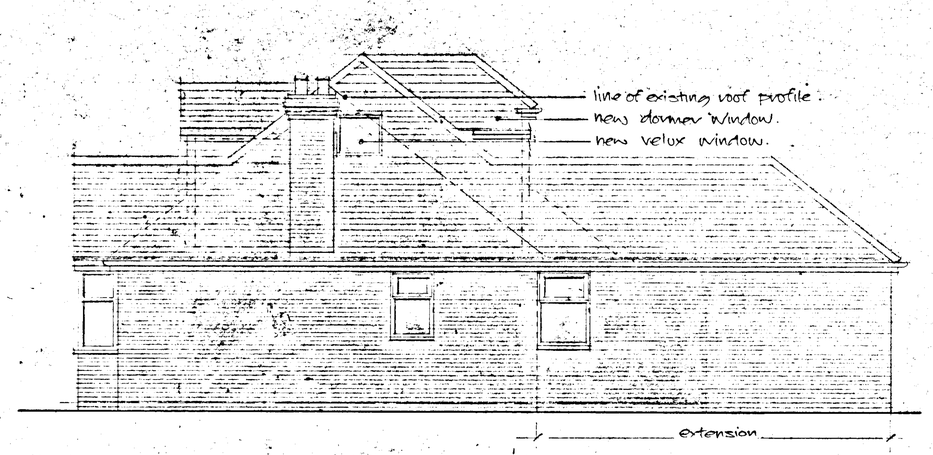

ELEVATION FACING No 52

NOTES

Do not scale to ascertain dimensions

Any error or omission shall be reported before proceeding with the work

Figured dimensions and levels should be verified by the Contractor on site before construction

Copyright for all designs and drawings in whole or in part shall remain with the Company in accordance with The Copyright Act

Finishes:

Roof & new rear dormer: roof tiles, hips etc all to match existing

Walls: facing, brickwork to new extension to match existing.

Windows & doors to match existing pattern.

14 JAN 2002 5546

NO	REVISION	DATE
A	TP amendments	8/1/02

Roger L Hammond
Architectural Designer

2 Weald Rise,
Harrow Weald,
Harrow,
HA3 7DG.

Tel/Fax: 0181 954 7037

APPROVED

CLIENT
MR & MRS FINDLAY

PROJECT
54 CULVER LANE
EARLEY
BERKSHIRE

DETAIL
ELEVATIONS AS PROPOSED
Amended Plan - revised


SCALE 1:50	DRAWN
DATE 25/7/00	APPROVED
JOB NO 00/105	DRAWING NO /04 A

14 JAN 2002


8/1/02

sweet chestnut
10m high, 10m from house.

3 no 4m apple trees.

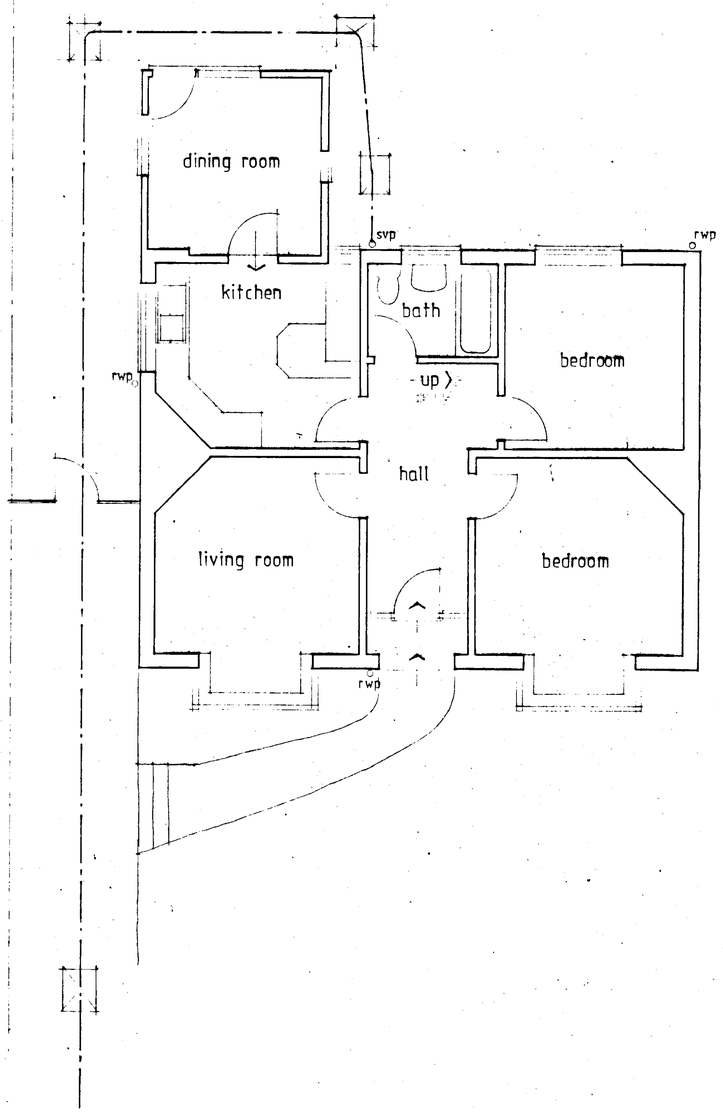

GROUND FLOOR PLAN

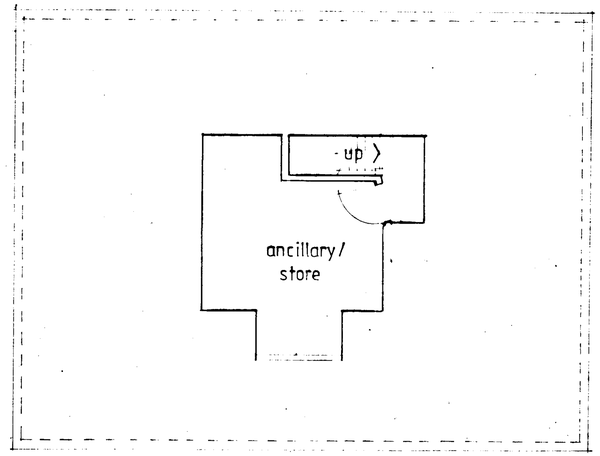

FIRST FLOOR PLAN

NOTES

Do not scale to ascertain dimensions

Any error or omission shall be reported to ... before proceeding with the work

Figured dimensions and levels should be verified by the Contractor on site before construction

Copyright for all designs and drawings in whole or in part shall remain with the Company in accordance with The Copyright Act

14.JAN.2002 · 5546

NO	REVISION	DATE

Roger I. Hammond
Architectural Designer

2 Weald Rise
Harrow Weald
Harrow
HA3 7DG

Tel/Fax: 0181 954 7037

APPROVED

CLIENT
MR & MRS FINDLAY

PROJECT
54 CULVER LANE
EARLEY
BERKSHIRE

DETAIL
FLOOR PLANS
AS EXISTING

SCALE 1:50	DRAWN
DATE 25/7/00	APPROVED
JOB NO 00/103	DRAWING NO / 01


NOTES

Do not scale for accurate dimensions


Any error or omission shall be reported before proceeding with the work

Figured dimensions and levels should be verified by the Contractor on site before construction


Copyright for all designs and drawings in whole or in part shall remain with the Company in accordance with The Copyright Act

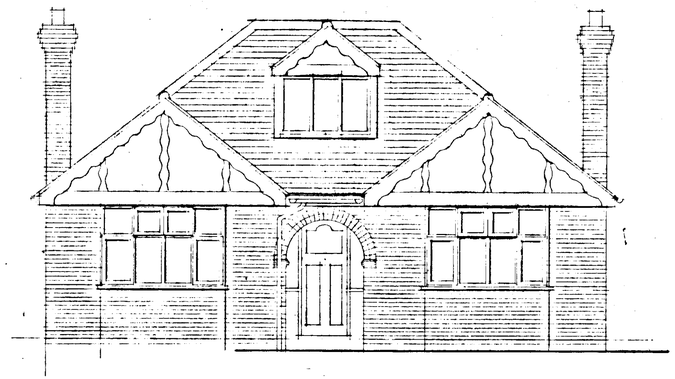


FRONT ELEVATION

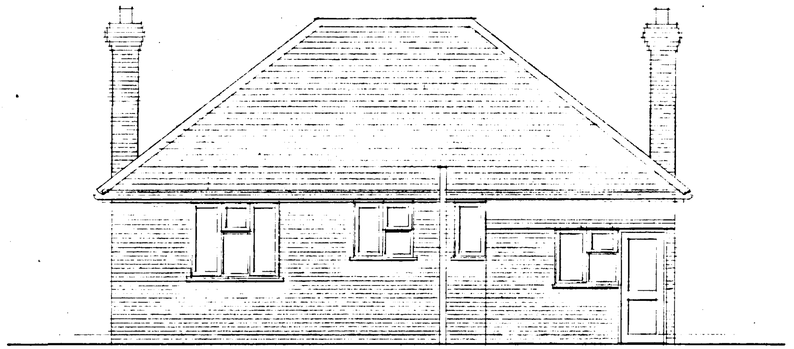

REAR ELEVATION

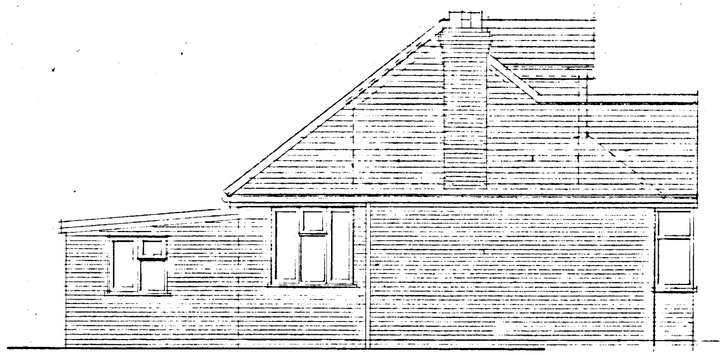

ELEVATION FACING No 56

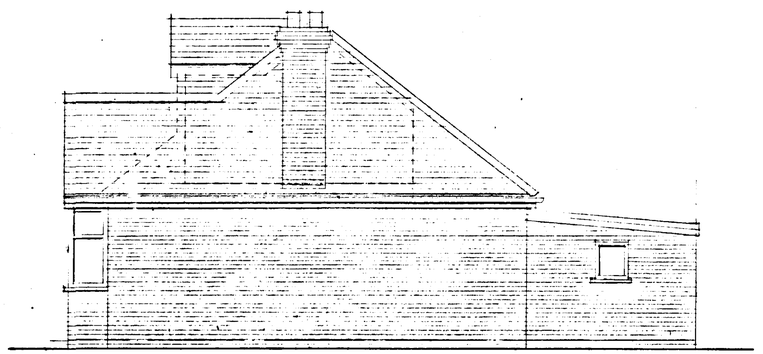

ELEVATION FACING No 52

14.JAN.2002 • 5546

NO	REVISION	DATE

Roger L Hammond
Architectural Designer

2 Weald Rise
Harrow Weald
Harrow
HA3 7DG

Tel/Fax: 0181 954 7037


APPROVED

CLIENT
MR & MRS FINDLAY


PROJECT
54 CULVER LANE
EARLEY
BERKSHIRE

DETAIL
ELEVATIONS
AS EXISTING

SCALE 1:50	DRAWN
DATE 25/7/00	APPROVED
JOB NO 00/10.5	DRAWING NO /02

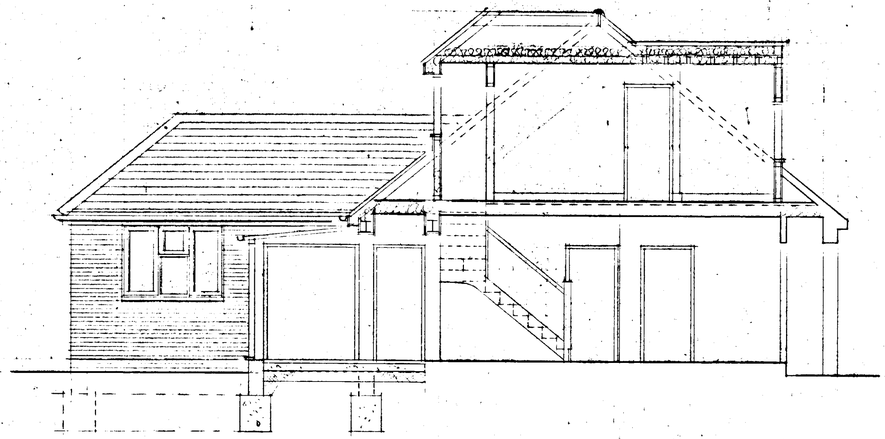

SECTION A-A

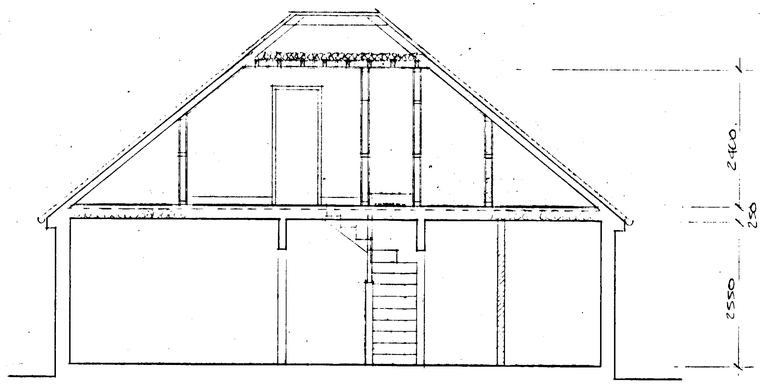

SECTION B-B

NOTES

Do not scale to ascertain dimensions

Any error or omission shall be reported to the Surveyors before proceeding with the work

Figured dimensions and levels should be verified by the Contractor on site before construction

Copyright for all designs and drawings in whole or in part shall remain with the Company in accordance with The Copyright Act

14.JAN.2002 5546

NO	REVISION	DATE

Roger L Hammond
Architectural Designer

2 Weald Rise,
Harrow Weald,
Harrow,
HA3 7DG.

Tel/Fax: 0181 954 7037

APPROVED


CLIENT
MR & MRS FINDLAY

PROJECT
54 CULVER LANE
EARLEY
BERKSHIRE


DETAIL
SECTIONS
AS PROPOSED

SCALE	DRAWN
1:50	RH
DATE	APPROVED
JOB NO	DRAWING NO
00/105	/05


existing front dormer to be adapted, width increased timber brace beards to be extended.

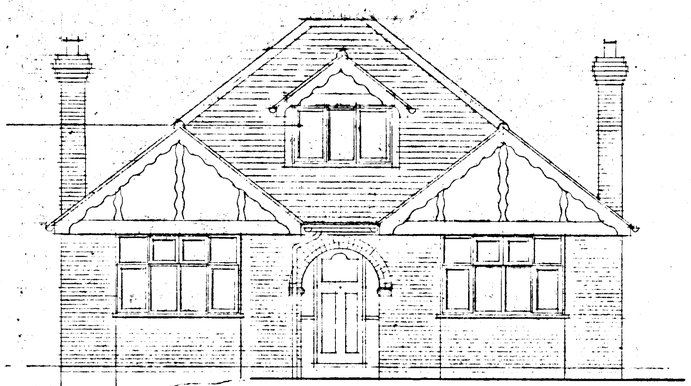

FRONT ELEVATION

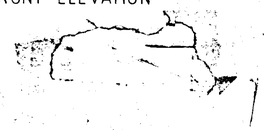

line of existing roof profile.

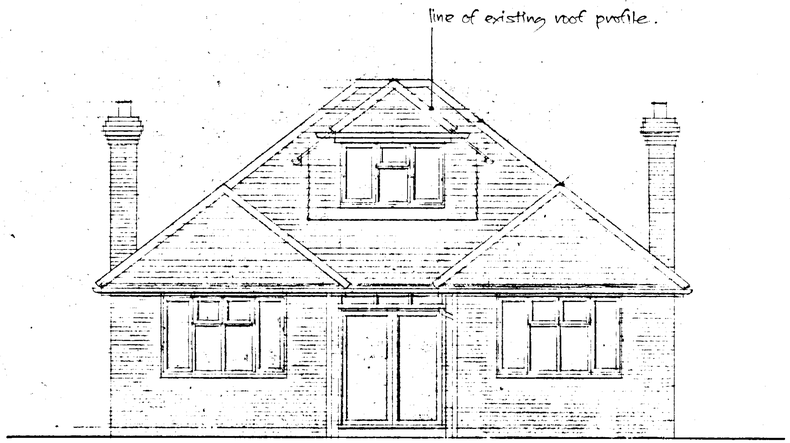

REAR ELEVATION

NOTES

Do not scale to ascertain dimensions.

Any error or omission shall be reported before proceeding with the work

Figured dimensions and levels should be verified by the Contractor on site before construction


Copyright for all designs and drawings in whole or in part shall remain with the Company in accordance with The Copyright Act

Finishes:-


Roof & new rear dormer:- roof tiles, hips etc all to match existing

Walls:- facing, brickwork to new extension to match existing.

Windows & doors to match existing pattern.

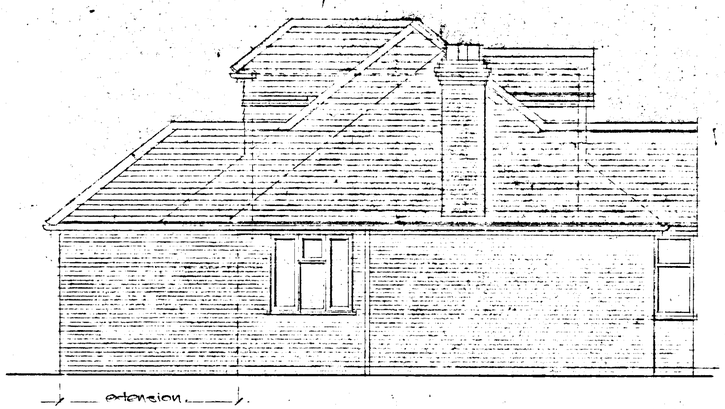

ELEVATION FACING No 56

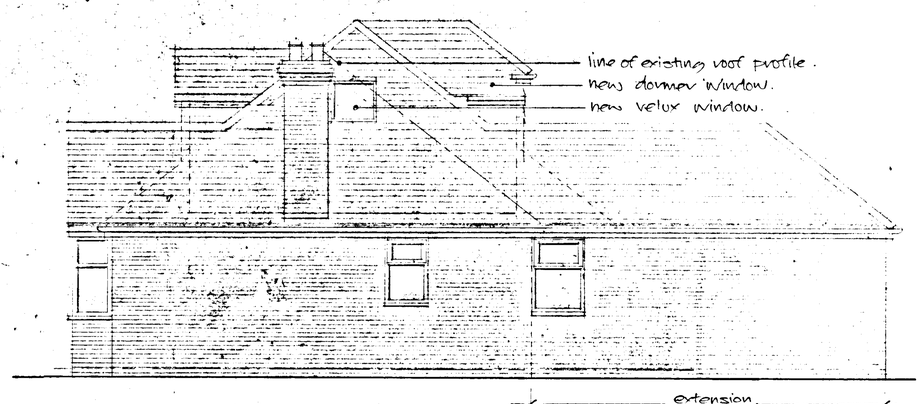

ELEVATION FACING No 52

14.JAN.2002 • 5546

NO	REVISION	DATE

Roger L Hammond
Architectural Designer

2 Weald Rise,
Harrow Weald,
Harrow,
HA3 7DG.

Tel/Fax: 0181 954 703

Superceded


CLIENT
MR & MRS FINDLAY

PROJECT
54 CULVER LANE
EARLEY
BERKSHIRE


DETAIL
ELEVATIONS
AS PROPOSED

SCALE 1:50	DRAWN
DATE 25/7/00	APPROVED
JOB NO 00/105	DRAWING NO /04

⊕ sweet chestnut
10m high, 10m from house.

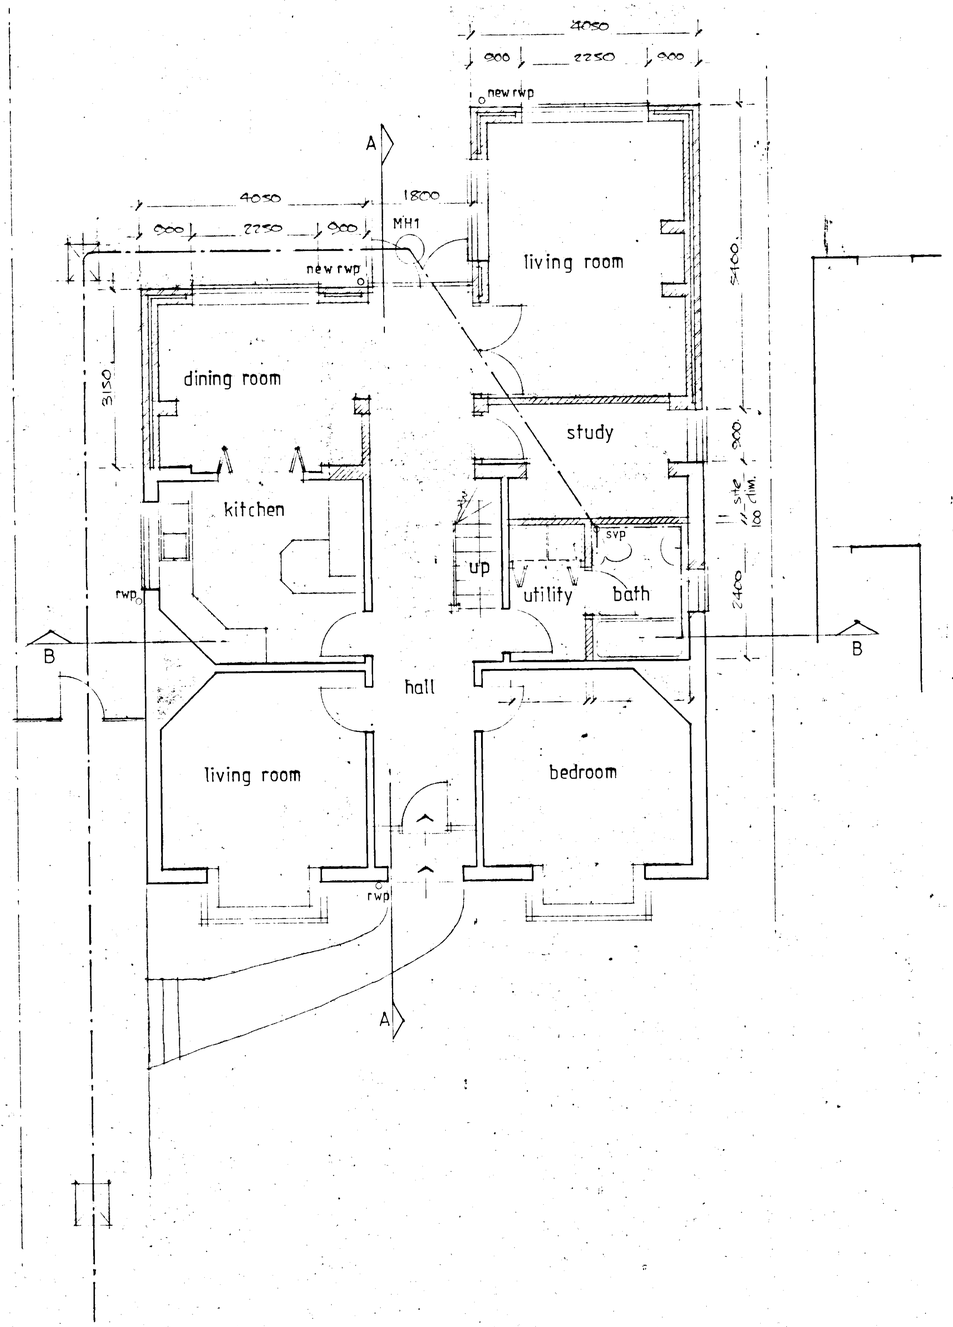

GROUND FLOOR PLAN

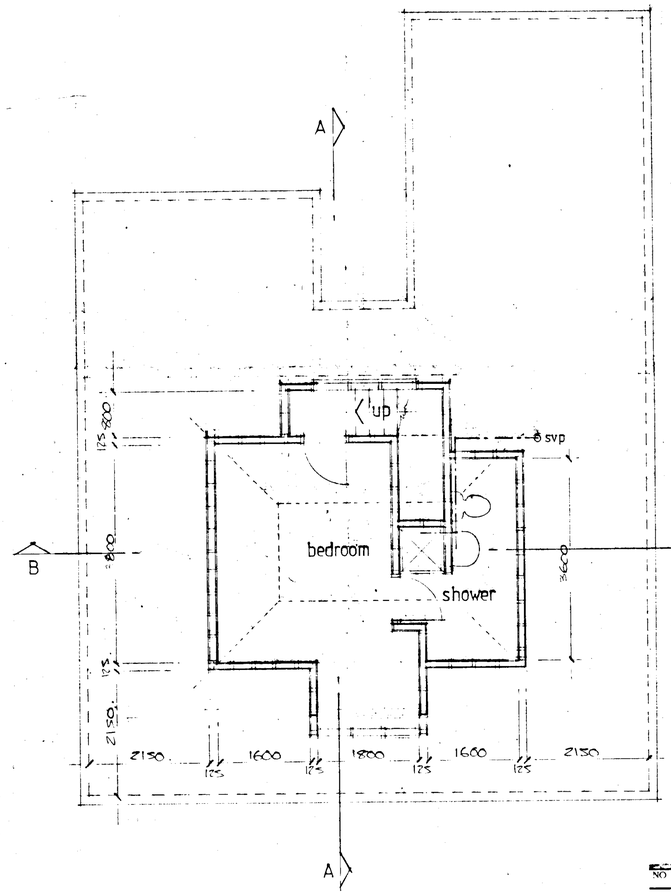

FIRST FLOOR PLAN

NOTES

Do not scale to ascertain dimensions

Any error or omission shall be reported to me before proceeding with the work

Figured dimensions and levels should be verified by the Contractor on site before construction

Copyright for all designs and drawings in whole or in part shall remain with the Company in accordance with The Copyright Act

14 JAN 2002 · 5546

NO	REVISION	DATE

Roger L Hammond
Architectural Designer
2 Weald Rise,
Harrow Weald,
Harrow,
HA3 7DG.
Tel/Fax: 0181 954 7037

APPROVED

CLIENT
MR & MRS FINDLAY

PROJECT
54 CULVER LANE
EARLEY
BERKSHIRE

DETAIL
FLOOR PLANS
AS PROPOSED

SCALE	1:50	DRAWN	
DATE	25/7/00	APPROVED	
JOB NO	00/105	DRAWING NO	/ 03

-0 19/4/02