



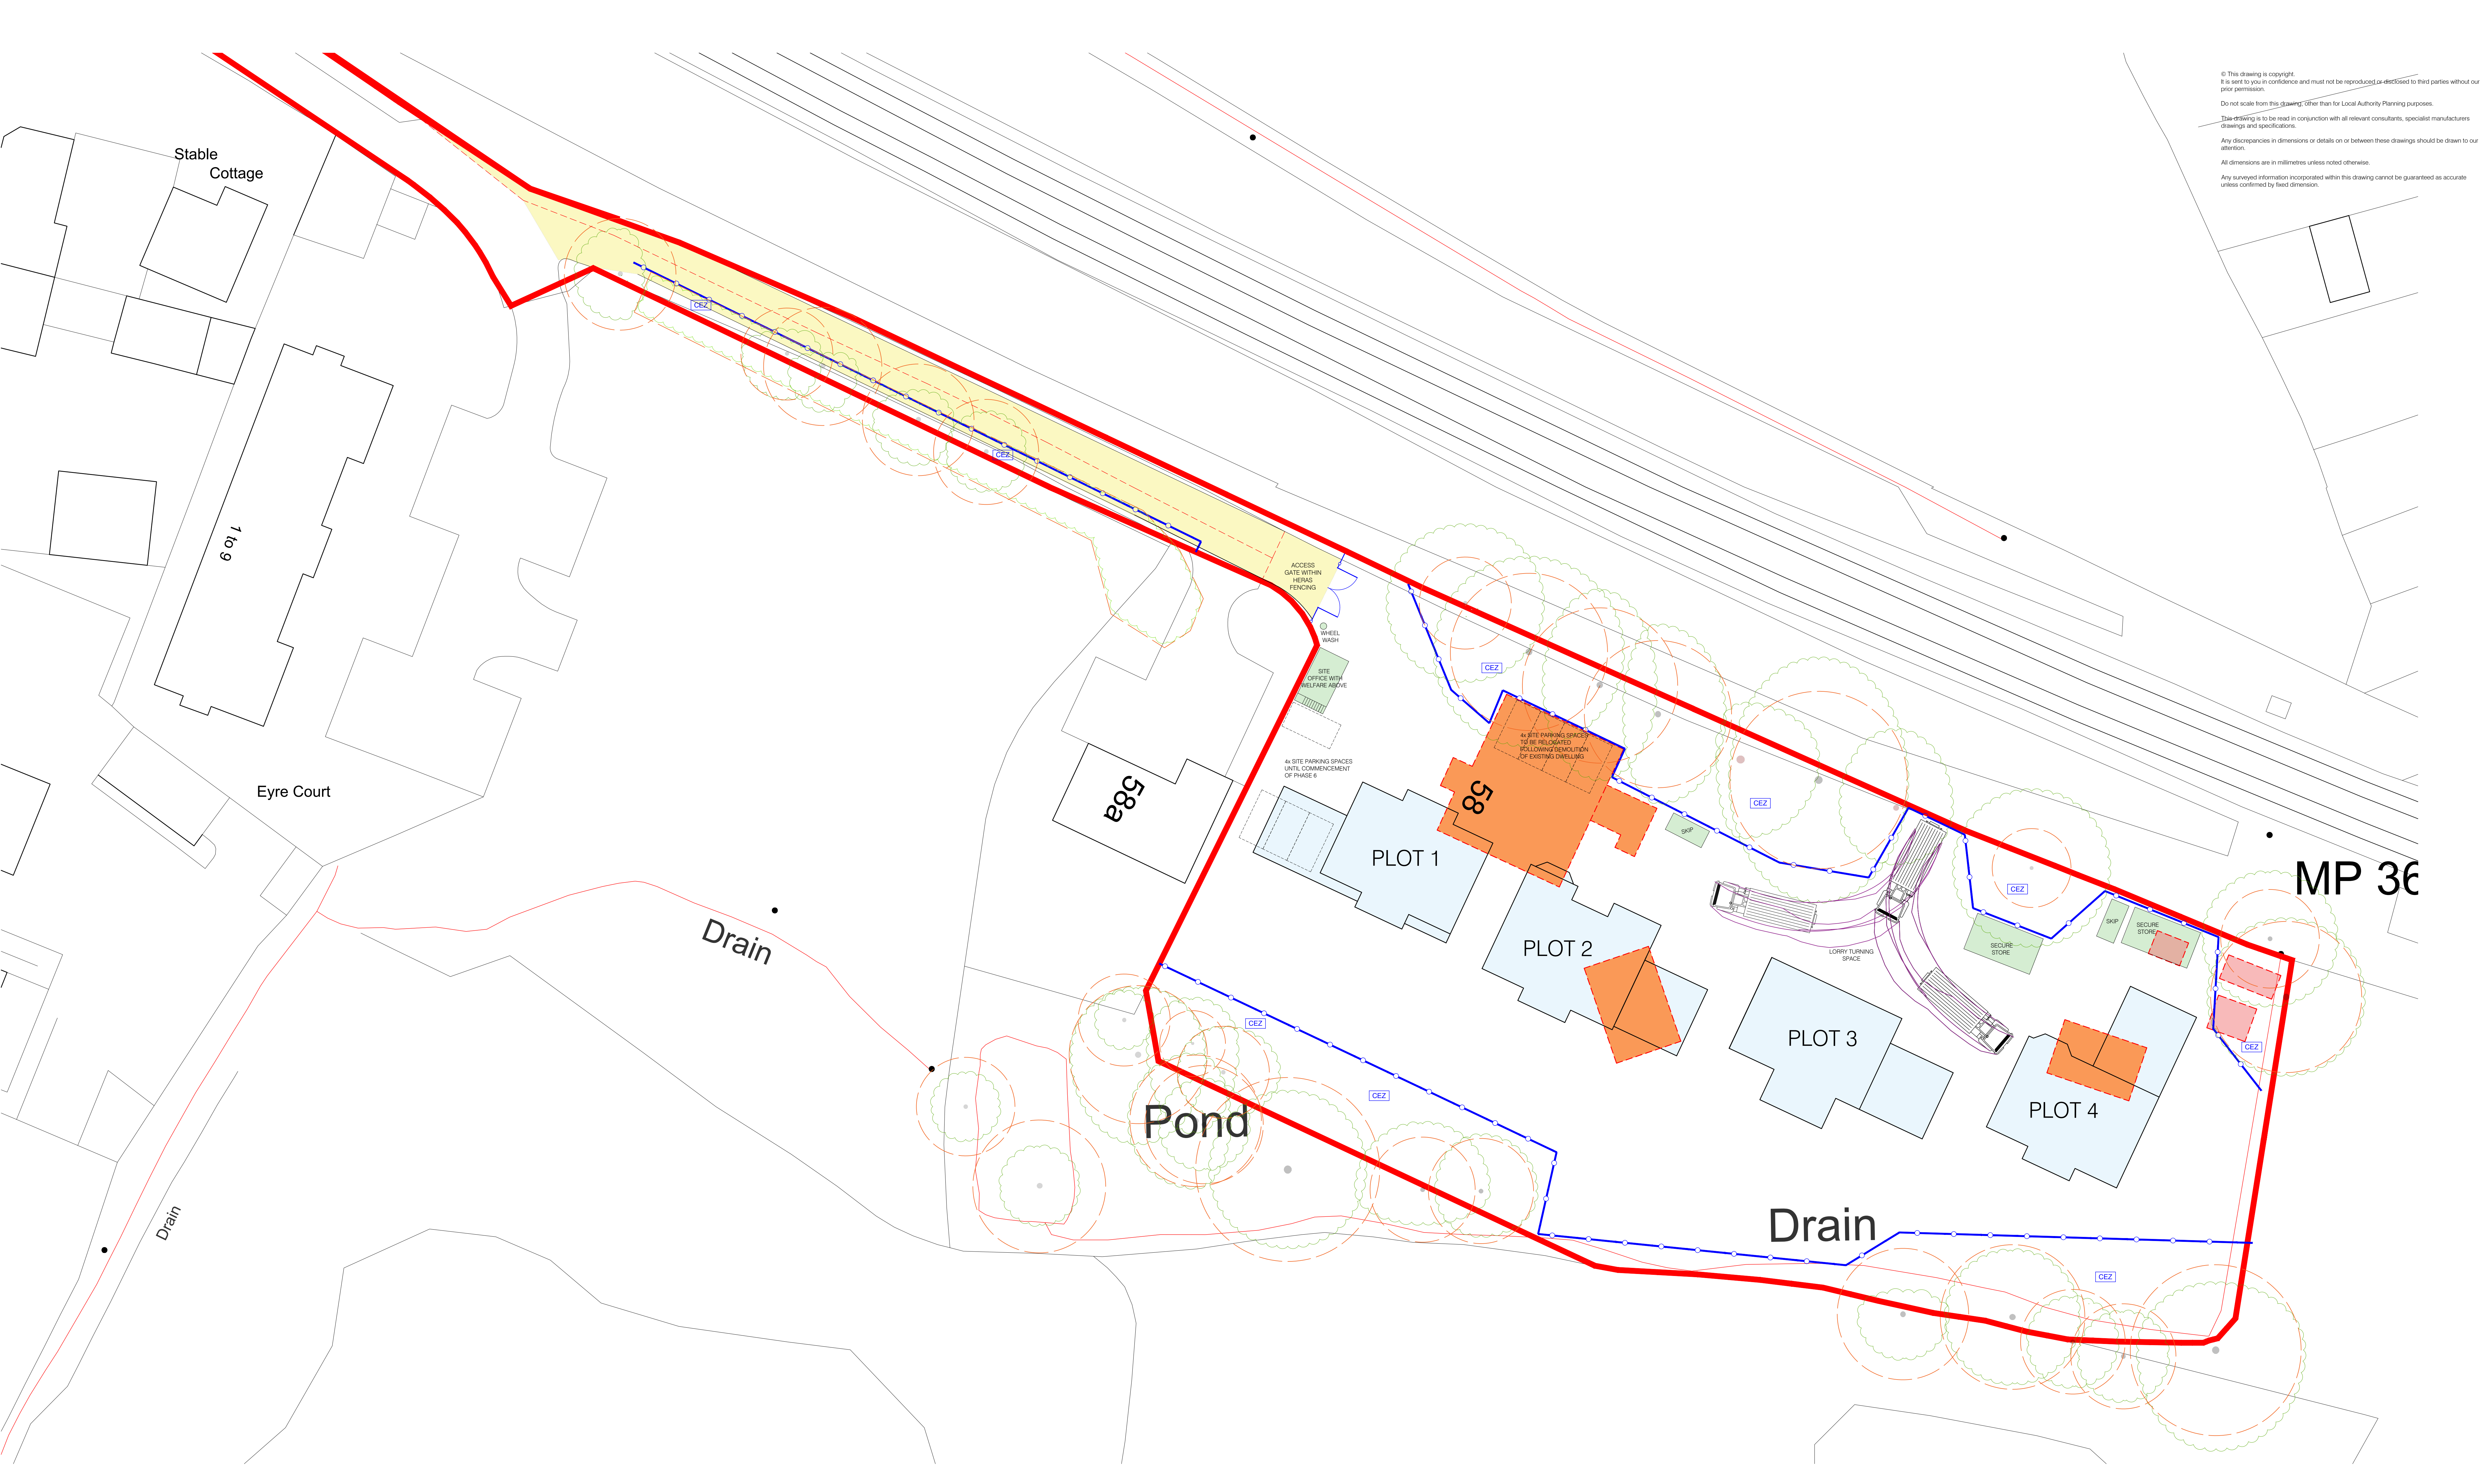

© This drawing is copyright.
It is sent to you in confidence and must not be reproduced or disclosed to third parties without our prior permission.
Do not scale from this drawing. Other than for Local Authority Planning purposes.
This drawing is to be read in conjunction with all relevant consultants, specialist manufacturers drawings and specifications.
Any discrepancies in dimensions or details on or between these drawings should be drawn to our attention.
All dimensions are in millimetres unless noted otherwise.
Any surveyed information incorporated within this drawing cannot be guaranteed as accurate unless confirmed by field dimension.

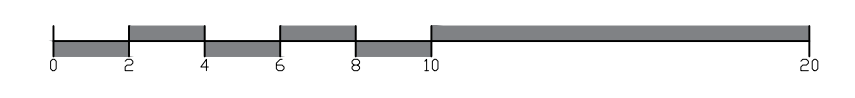

- Existing to be Demolished

Root Protection Area

Temporary Protective Barriers

Construction Exclusion Zone
- Phase 1- Widen access road

Phase 2- Demolish outbuilding to north east corner of the site

Phase 3- Erect Temporary Tree Protective Barriers

Phase 4- Set up site storage, welfare, skips etc

Phase 5- Demolish dwelling and all other outbuildings

Phase 6- Erect 4no. new dwellings

REV	DATE	DESCRIPTION	INITIAL	CHECKED
PLANNING				
CLIENT: Blueking Holdings Limited				
PROJECT: 58 Fichampstead Road, Wokingham, Berkshire, RG40 2NS				
TITLE: Construction Management Plan				
SCALE: 1:200@A0	DATE: 11.03.26			
DRAWN: AS	PROJECT NO: 25-1234			
		C.01		