


PROPOSED ACCESS ARRANGEMENT

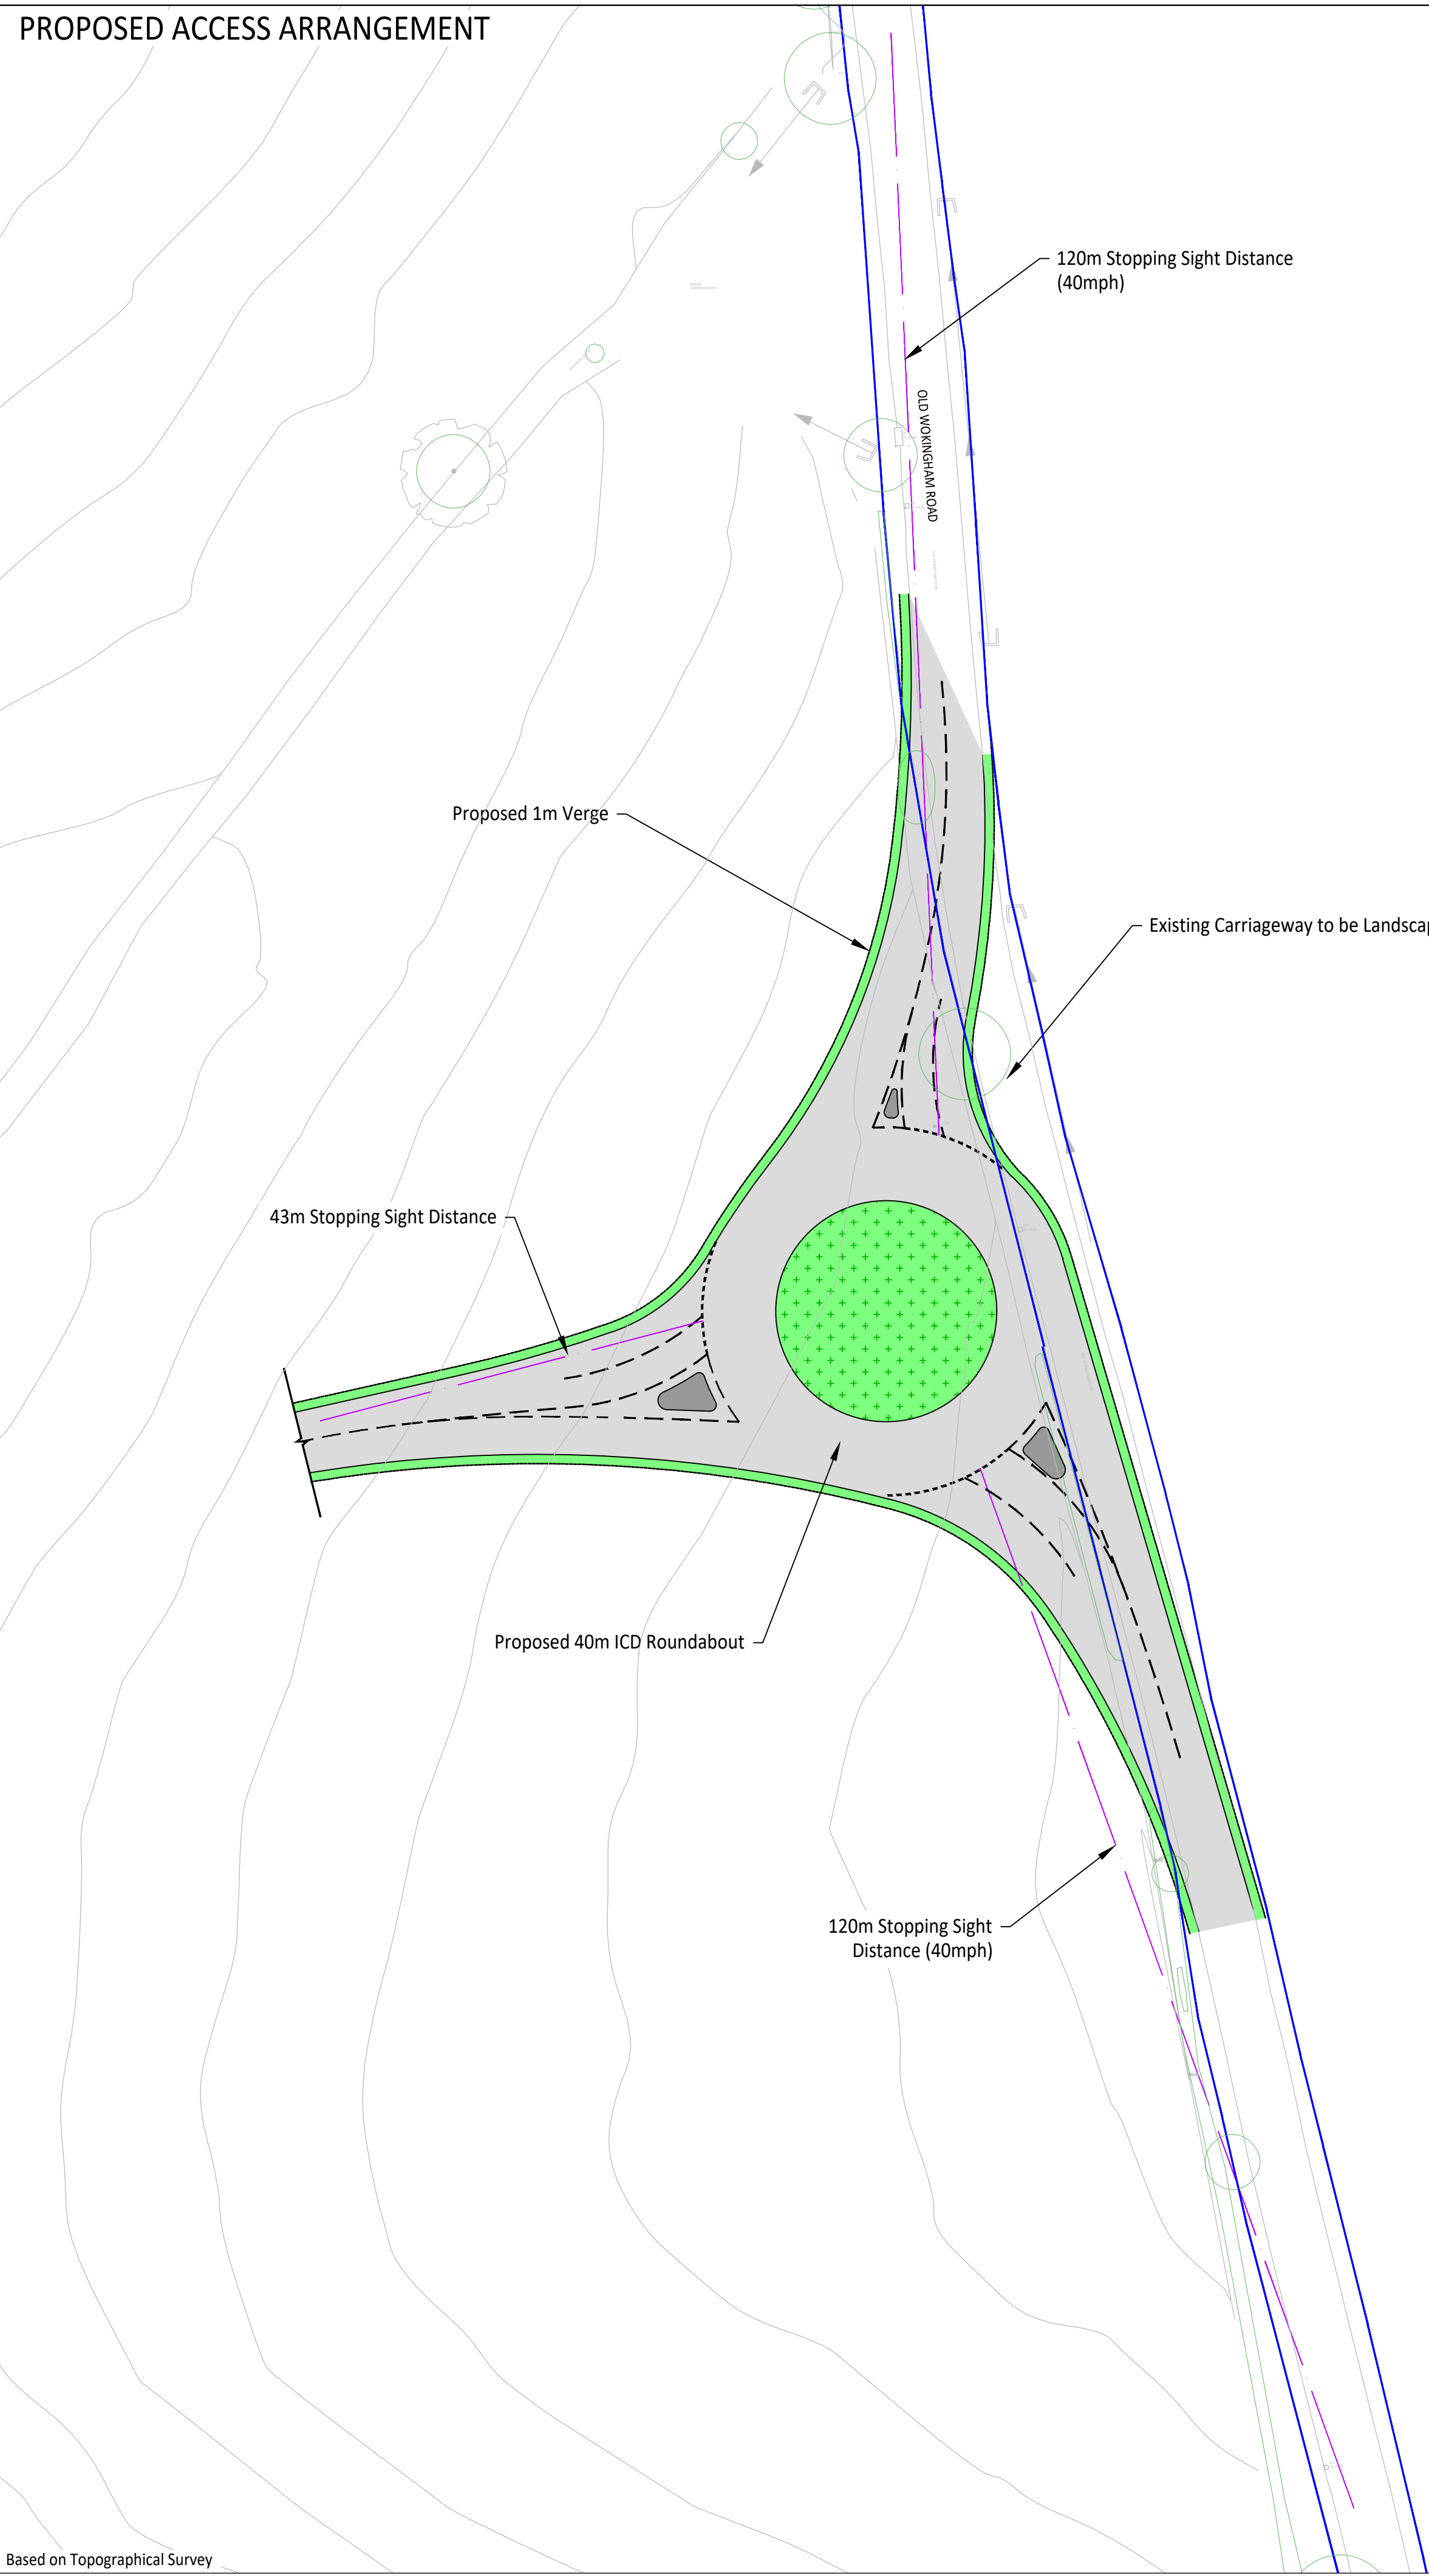

Based on Topographical Survey

LAND BOUNDARIES ASSESSMENT



Based on OS Base

© ABLEY LETCHFORD PARTNERSHIP LTD.
This drawing should not be reproduced without consent.

- KEY
- Redline Boundary
 - Ancient Highway Boundary
 - Wokingham / Bracknell District Boundary Line
 - Wokingham Council
 - Bracknell Forest Council

Notes:

- All Land Boundaries Are Shown Based on OS Base
- Ancient Highway Boundary Has been Interrupted Based Upon BFC Advice
- Roundabout Design is Shown Drawn to Topographical Survey

P5	11.25	Design Hatched, Minor Amendments	TDM	JO
P4	09.25	Access Arm Realigned to Suit Masterplan	TDM	NB
P3	06.25	Potential 4th Arm Added	TDM	NB
P2	05.25	Access Road Realigned	TDM	NB
P1	01.25	First Issue	TDM	NB

Rev	Date	Description	Drawn	Checked
-----	------	-------------	-------	---------



www.ableyletchford.co.uk

Client

LIGHTWOOD

Project
SOUTH WOKINGHAM SDL
EXTENSION

Title
PROPOSED SITE ACCESS
OLD WOKINGHAM ROAD

Status
FOR INFORMATION

Scale	Date	Drawn	Checked
1:500 @ A1	JAN 2025	TDM	NB

Drawing No	Revision
A218-041	P5