
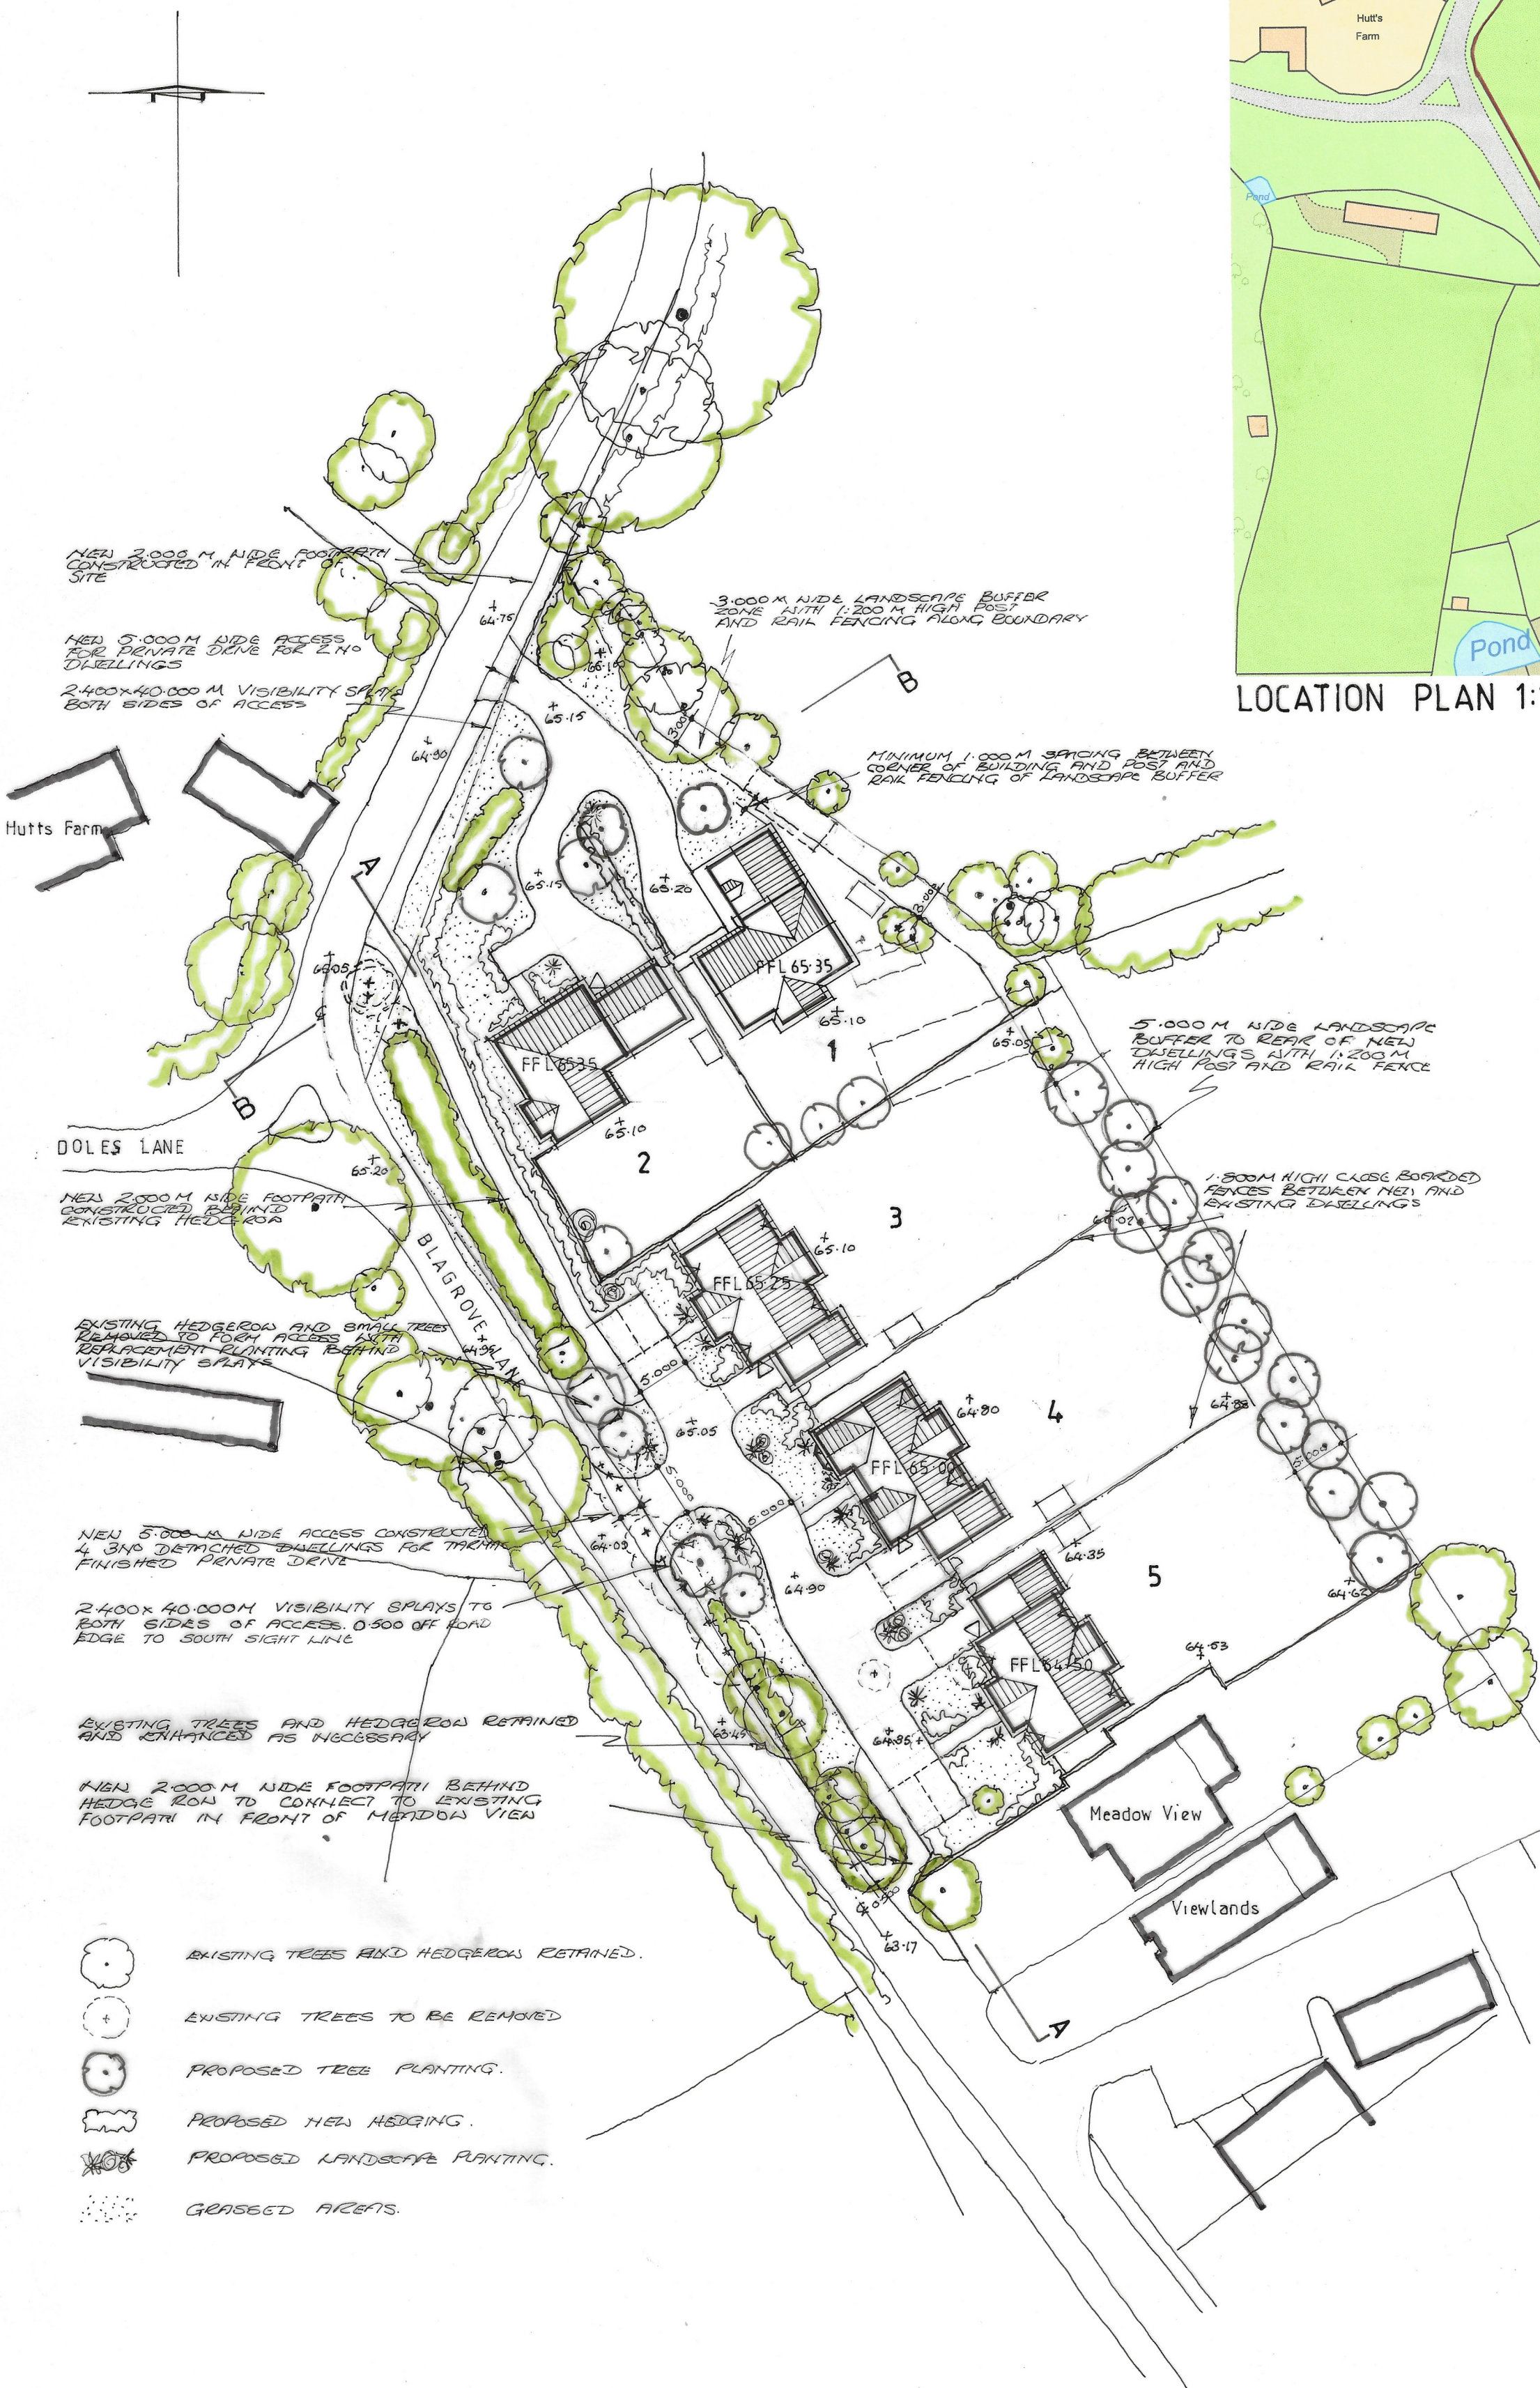


Notes

All dimensions and levels on site are to be checked prior to commencement of work.

This drawing is the copyright of Paul Edwards Architecture

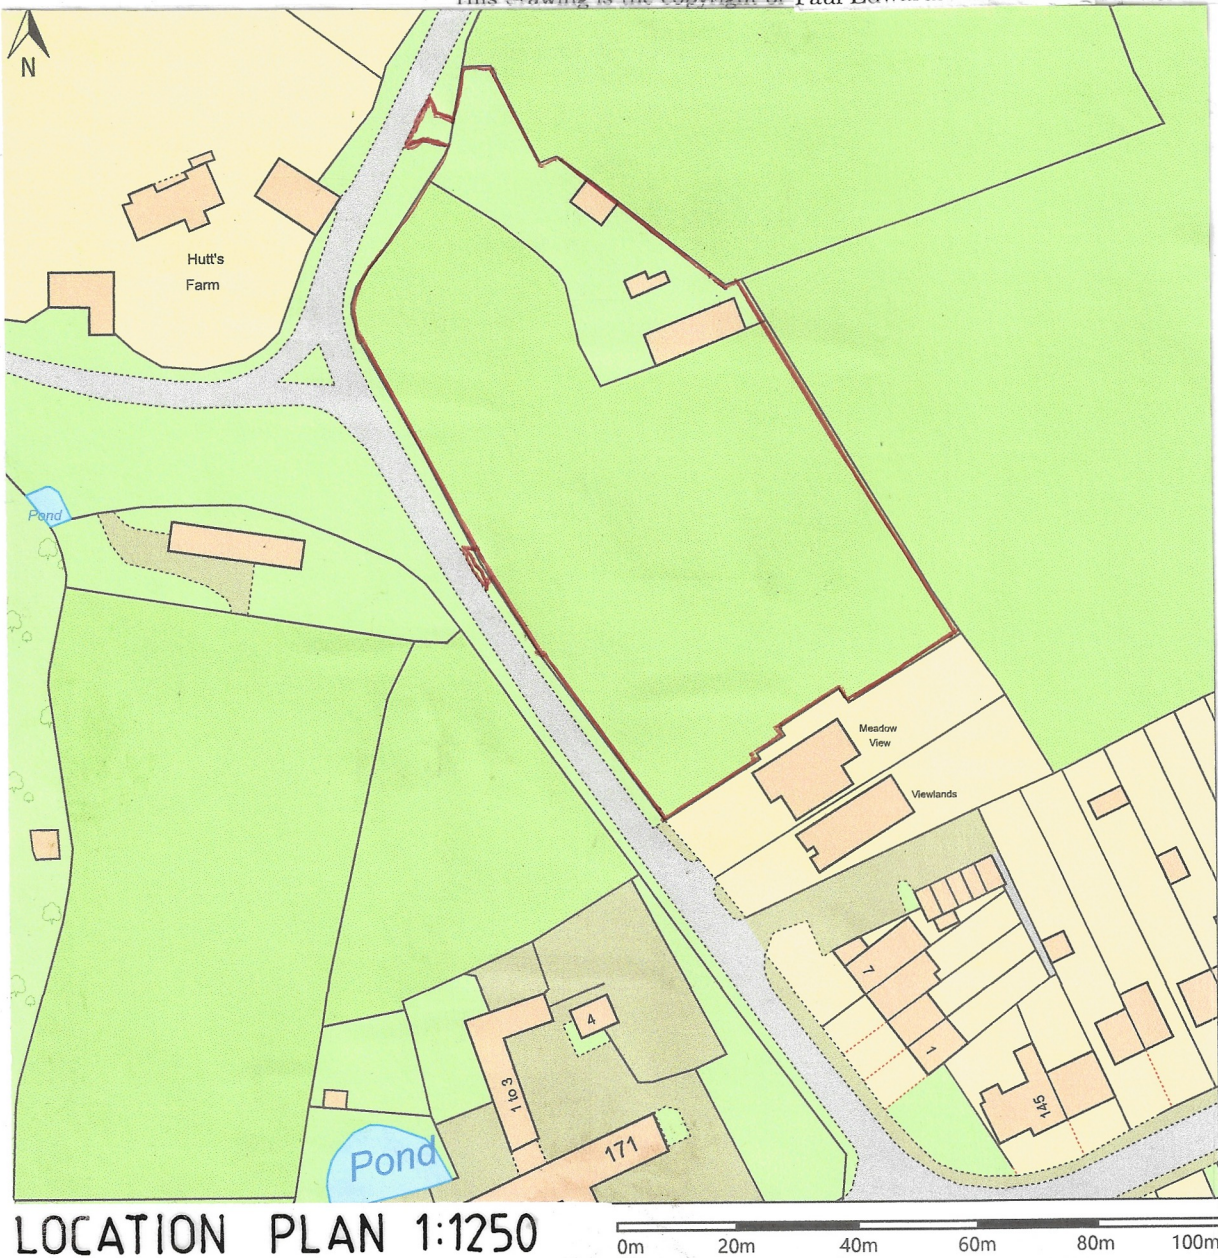

SITE AREA = 0.708 ha = 1.750 acres  
1 No 5 bedroom detached house  
4 No 4 bedroom detached houses

- ▽ ELECTRIC VEHICLE CHARGING POINT
- LOCKABLE CYCLE STORE

- C : DWELLING ON PLOT 1 MOVED WESTWARD 13:02:26 AND 3.000M WIDE BUFFER ZONE ADDED ALONG NORTHWEST BOUNDARY
- B : SIGHT LINE AMENDED TO ACCESS 30:10:25 FOR PLOTS 1 AND 2 EV CHARGING POINTS AND CYCLE STORES ADDED.
- A : FOOTPATH AMENDED WITHIN SITE AND 16:07:25 PARKING SPACES FOR PLOTS 2 AND 3 AMENDED

Project  
**Proposed detached houses**  
**Land adjacent Meadow View**  
**Blagrove Lane**  
**WOKINGHAM**  
**Berks**

Client  
**Mr R Ward**

Drawing

SITE PLANS

|                |           |
|----------------|-----------|
| Scale          | Date      |
| As shown at A2 | July 2025 |



Paul Edwards Architecture

12 Sandy Lane, Barkham, Wokingham, Berks RG41 4DB  
Tel: 01189772925 Mob: 07831837415 E-mail: paul@paulledwardsarchitecture.co.uk

Job 2695 Dwg. 07C