


Hori scale 1:200
Vert scale 1:50

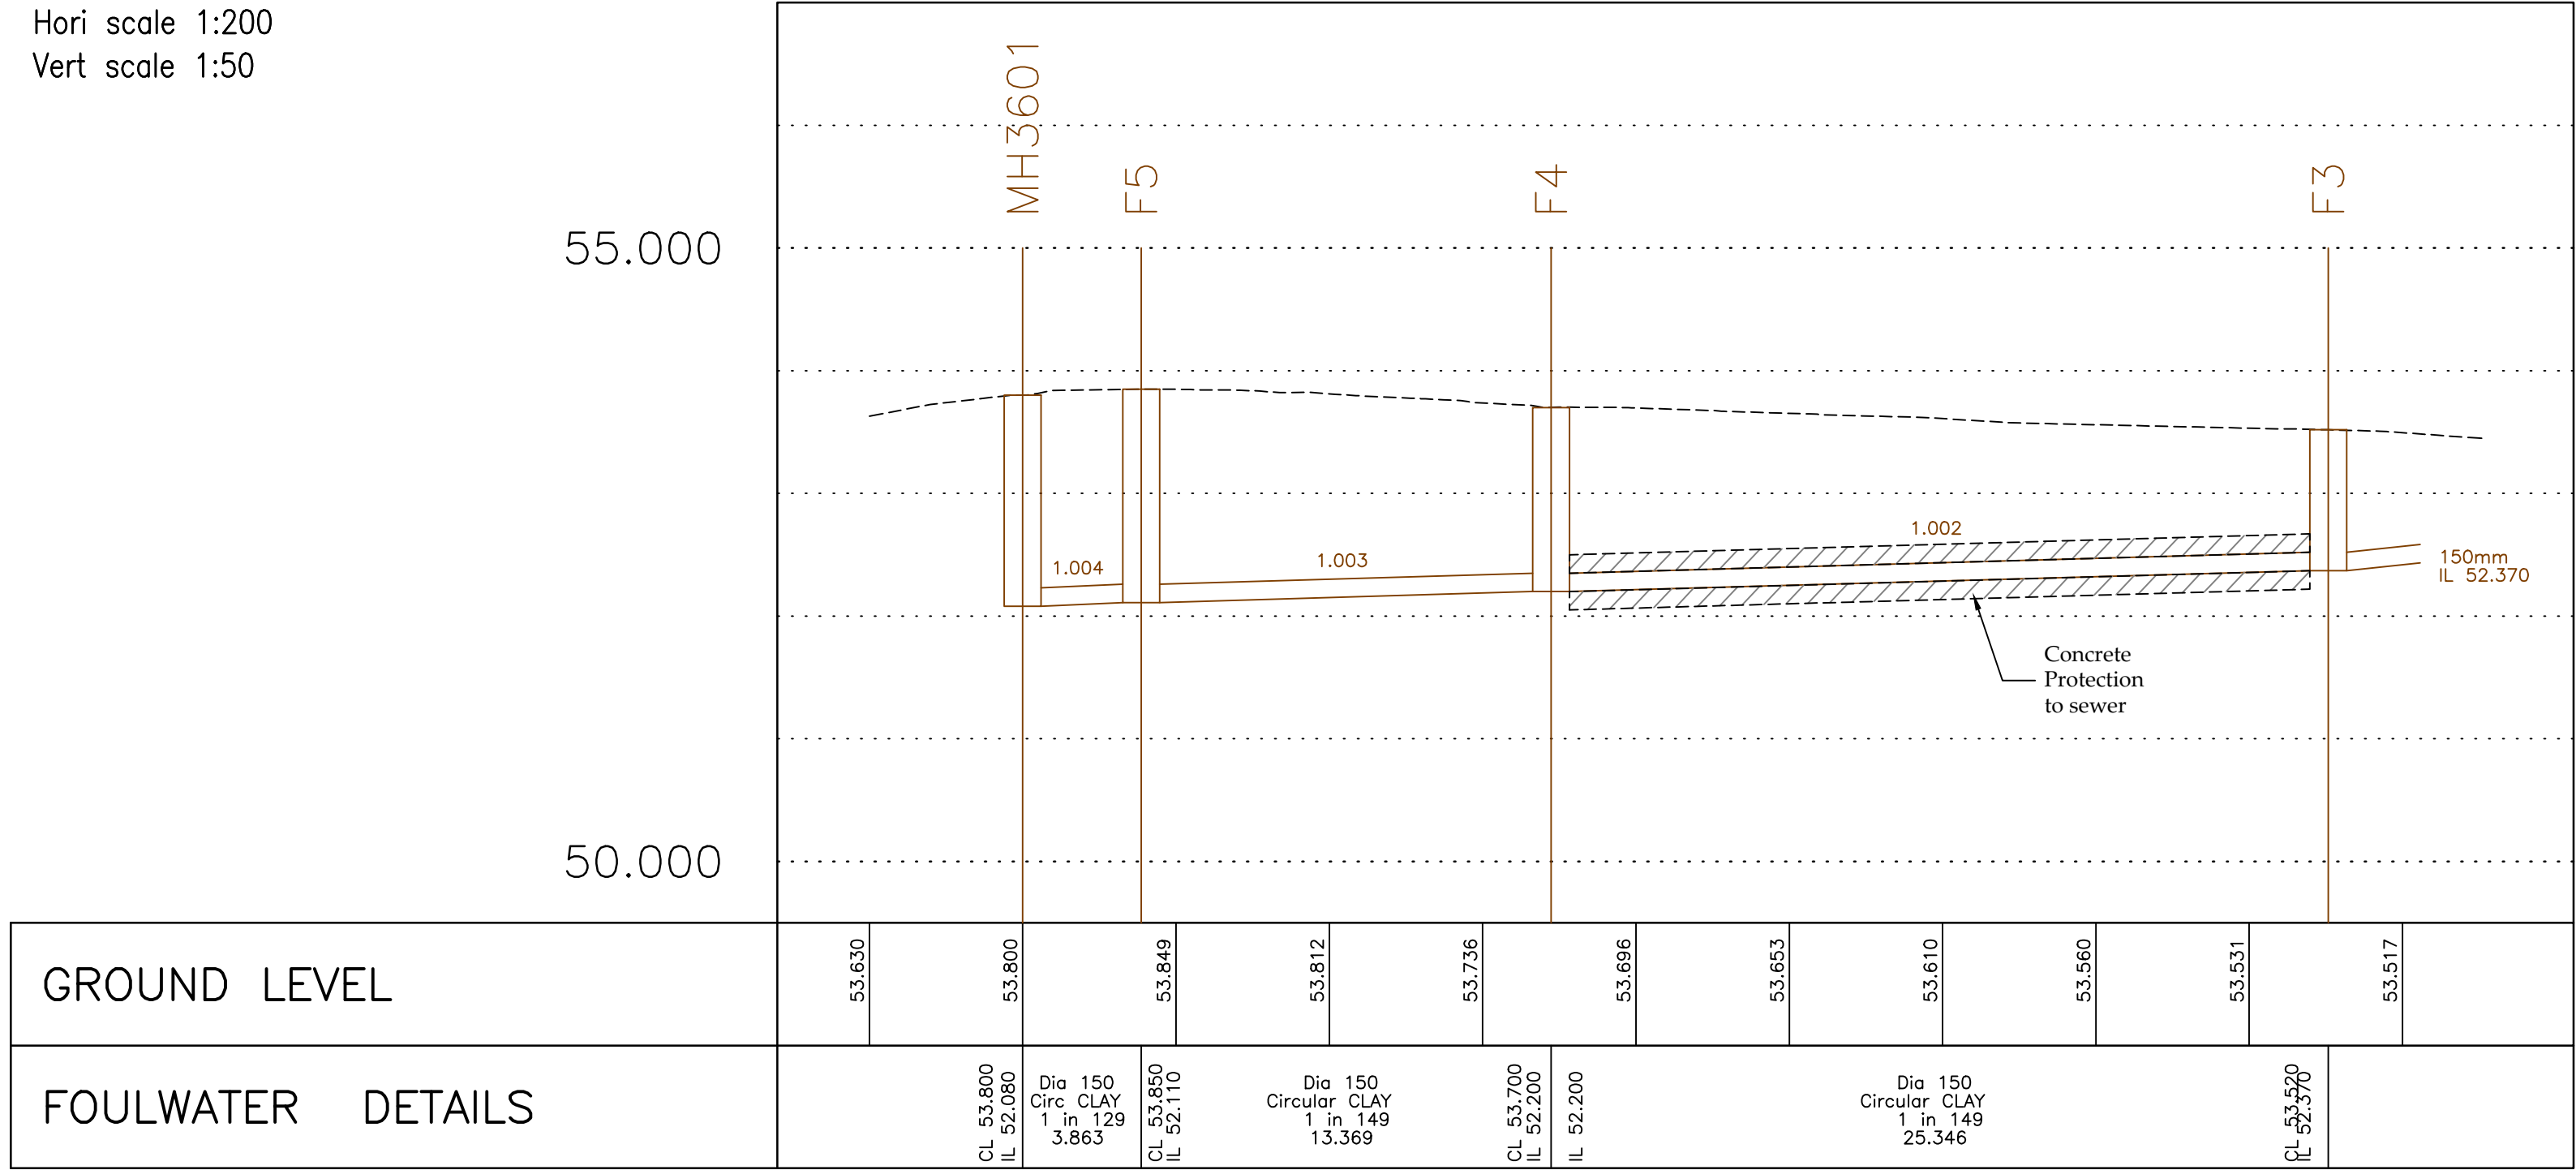


NOTE:
All adoptable drainage works to be carried out in accordance with "Design and Construction guidance for foul and surface sewers offered for adoption under the Code for Adoption Agreements" and "Thames Water local Practices"

- ADOPTABLE DRAINAGE NOTES**
- All adoptable drainage works to be in accordance with the Sewerage Sector Guidance (SSG)
 - All adoptable drainage to be either:-
Vitrified Clayware to BS 65 and BS EN 295.
OR
Concrete to BS 5911 Part 100 Class M loading and flexibly jointed (Class 3 Sulphate resistant cement).
Contractor to confirm the approval for the type of pipe and bedding being used with the adopting Authority prior to any construction commencing.
 - All precast concrete units are to be to BS 5911 (Class 3 Sulphate resistant cement).
 - All manhole covers and frames are to be to BS EN 124 and kite marked (refer to schedule for load class) and badged 'FW' or 'SW' as appropriate.
 - All gully grates and frames to be to BS EN 124 Class D400
 - Where foul and surface water sewers cross and there is less than 100mm clearance short lengths of both runs are to be encased in concrete.
 - All gully connections are to be made via pre-formed junctions.

- Notes:**
- Do not scale from this drawing.
 - All dimensions are in m unless otherwise specified.
 - In case of any discrepancies in drawings or details refer to engineer for clarification. Unilateral decisions by the contractor will not be accepted.
 - This drawing is to be read in conjunction with all related Architects, Consultants & Sub-Contractors drawings and specifications.
 - The Contractor is to ensure that all design drawings and information are read concurrently and any discrepancies or omissions reported directly to Aventus Design.
 - The Contractor must check the levels of all existing drainage outfalls prior to construction of any drainage, unless otherwise agreed, to ensure the proposed design may be achieved. Any discrepancies must be reported immediately to Aventus Design.
 - Sulphates have been determined as class 1 (DS-x) for design purposes in accordance with BRE Special Digest 1 (2001). Buried Concrete to be in accordance with ACEC Site Class AC-x.
 - All adoptable highway works to be in accordance with the Local Authorities Specifications.
 - All adoptable drainage works to be in accordance with the Water Authorities standard guidelines for connections etc.
 - Formation to road/hardstanding to be proof rolled and any soft spots in subgrade of road/Hardstanding areas are to be excavated and replaced with well compacted sub-base or free draining granular material to Department of Transport Specification for Highway Works Part 2' Table 6/1 Class 1 (General Granular Fill) and compacted in accordance with Table 6/4.

Hori scale 1:200
Vert scale 1:50

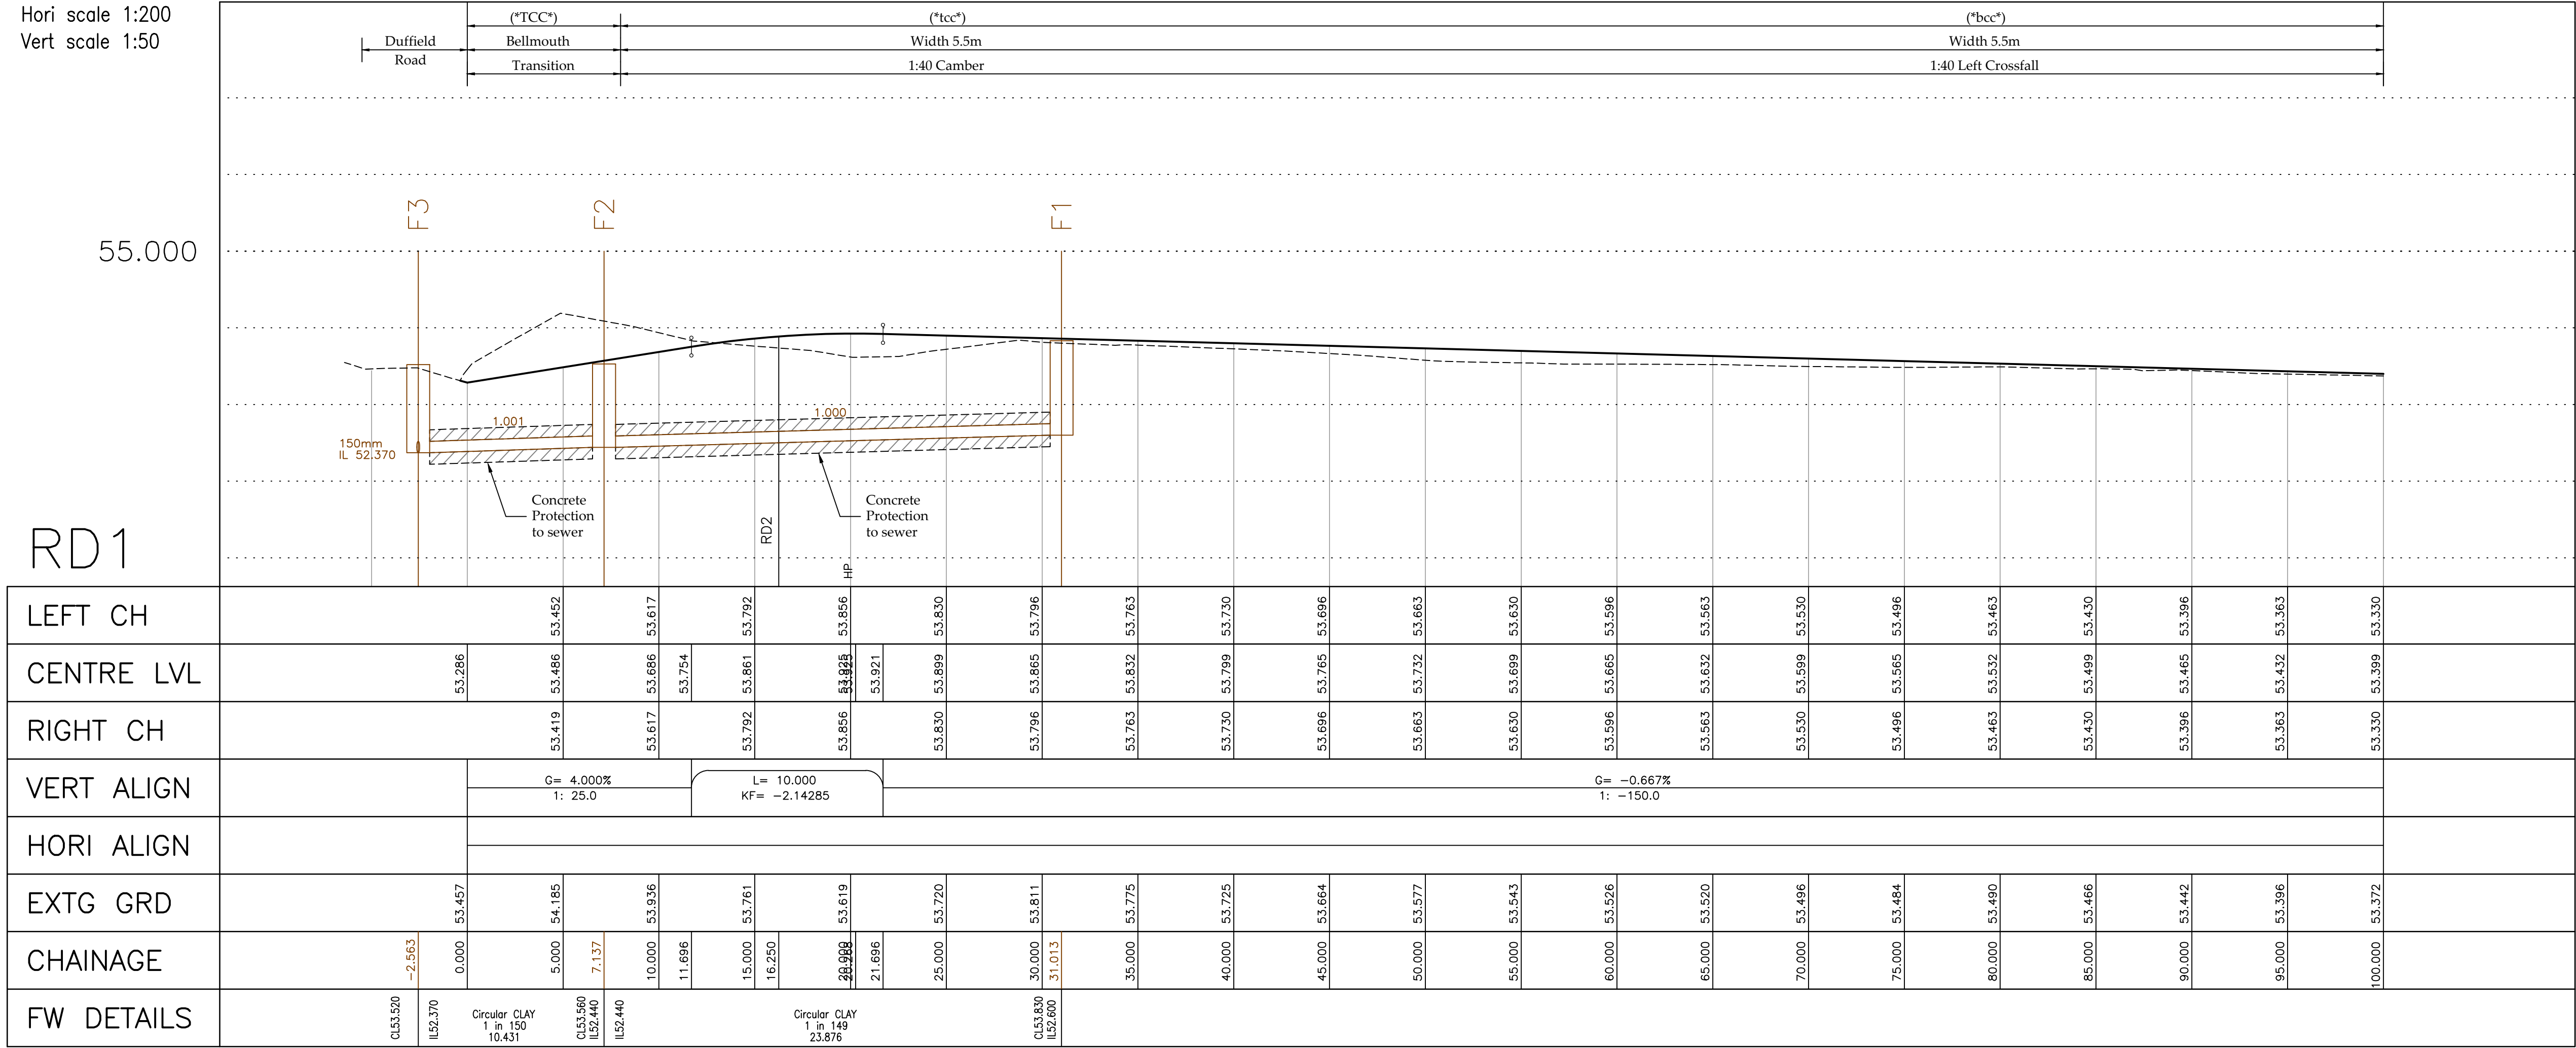

CDM REGULATIONS 2015
Aventus Design have considered and where reasonably practicable avoided foreseeable risks in the preparation of the design shown on this and related drawings. Significant risks which remain and associated control measures are identified in the Risk Register and should be given particular attention by the main contractor on site.
RISKS RELATING TO THIS DRAWING:
RISK NUMBERS ? & ? on Risk Register
NOTE: The Risk Register records only those elements considered unusual, difficult to manage or outside the anticipated expertise of a competent contractor.

Drawing Status: **PRELIMINARY ISSUE**

A	23.09.25	Site Access moved 1.5m northwest.	CU	SU
REV.	DATE	DESCRIPTION	CHK	APP
Aventus Design Ltd Unit 5 - Leaches Farm Business Centre Bicester Road Kingswood Aylesbury Bucks HP18 0RF Tel: 01296 770066 Aventus DESIGN Civil & Structural Engineers Email: mail@aventusdesign.co.uk Web: www.aventusdesign.co.uk				
Client: Sonning Golf Club				
Site: Sonning Golf Club, Duffield Road, Sonning RG4 6GJ				
Title: Long Sections 1 of 2				
Drawing no. H1515 - 425				
Issue: A	Scale: 1:200/50 @ A1	Checked: -	Date: -	
	Dwn: S.U.	Date: Aug 25	Approve: -	Date: -

50mm
100mm
150mm
200mm
250mm
ORIGINAL SIZE - A1