




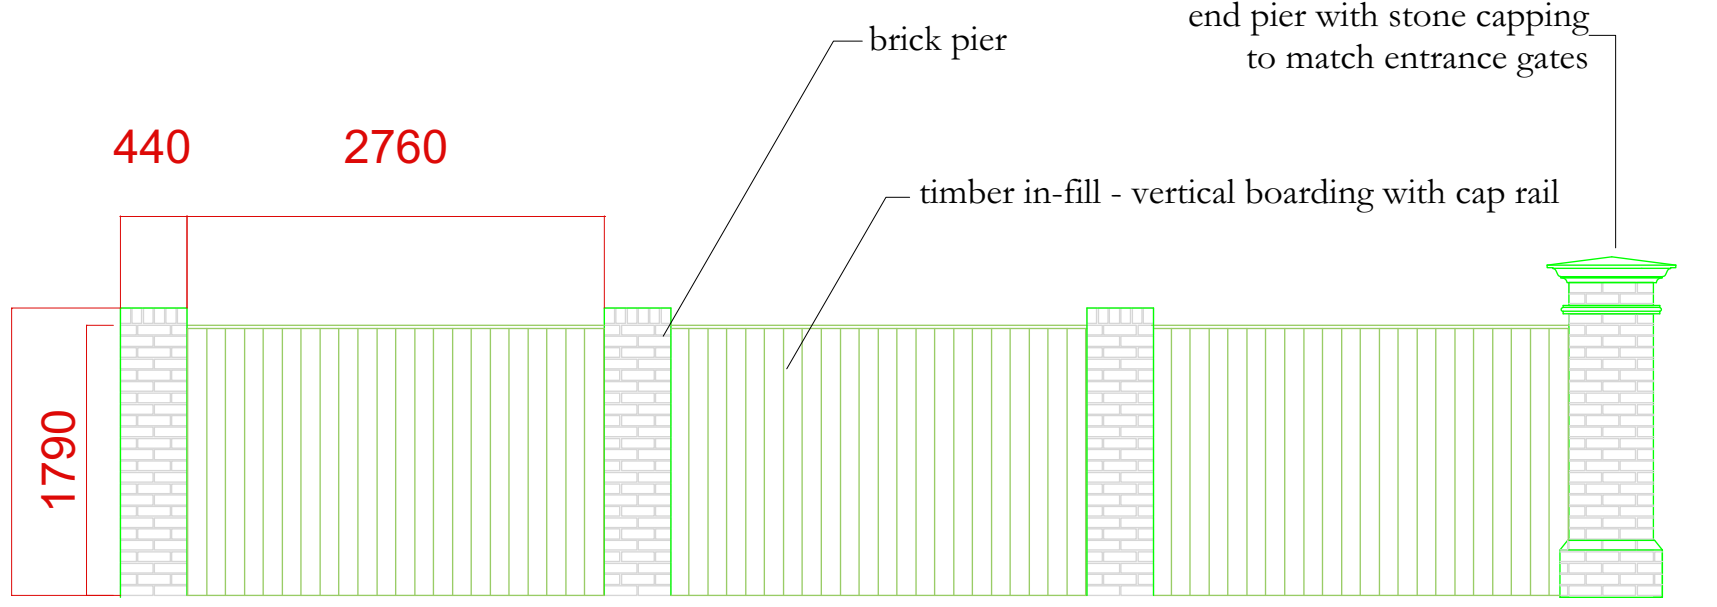

ELEVATION OF PROPOSED BOUNDARY WALL

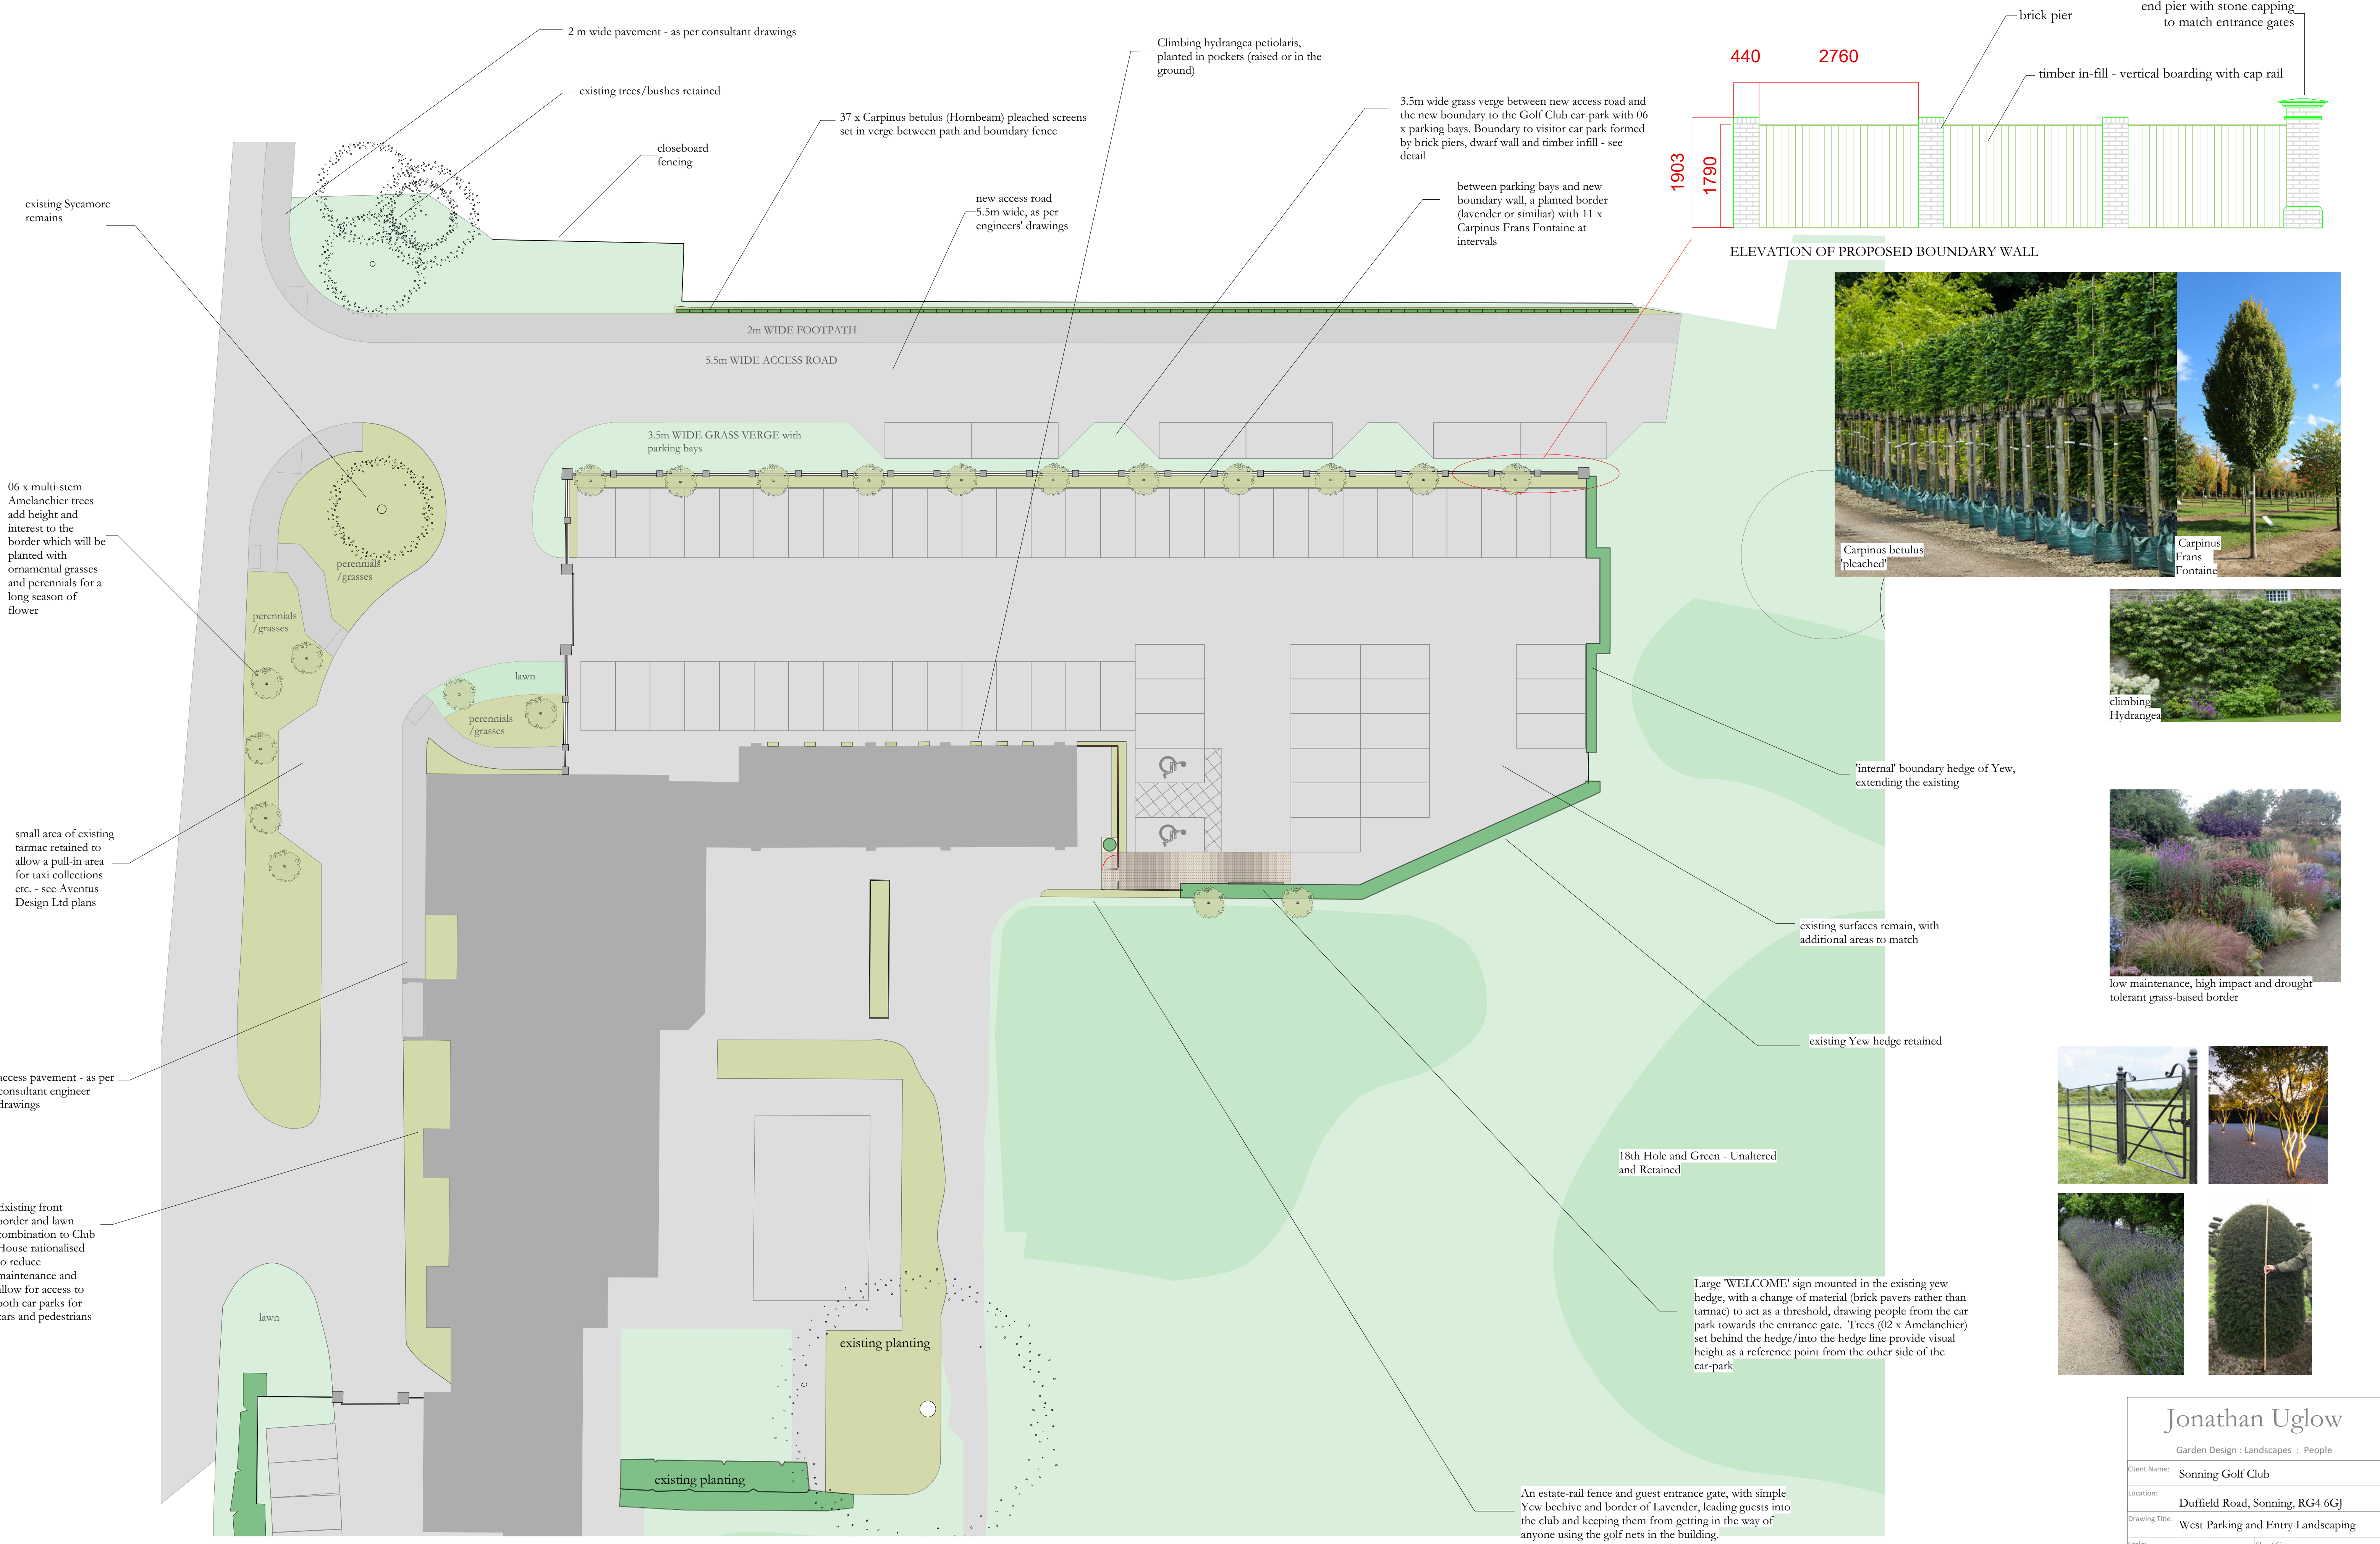

Soft Landscape:
330 m2 of additional planting - mix of ornamental grasses and perennials, planted at 4 x 2lr plants/m2 - total 1,320 plants.
11 x Carpinus 'Frans Fontaine' trees, planted at 12/14 cmg
37 x Carpinus betulus pleached trees, planted at 12/14 cmg
09 x Amelanchier lamarchii multi-stem trees, planted at 2-3m height
01 x Taxus 'Beehive' - 1.2m high at planting

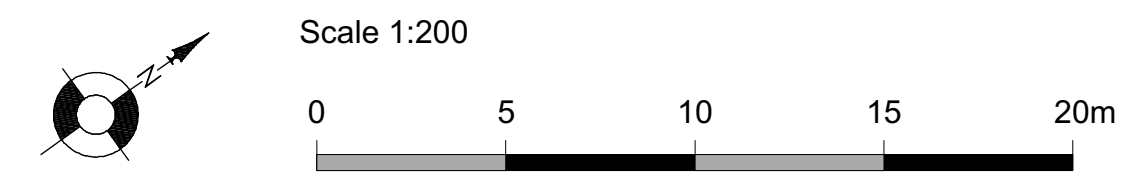

Jonathan Uglow			
Garden Design : Landscapes : People			
Client Name:	Sonning Golf Club		
Location:	Duffield Road, Sonning, RG4 6GJ		
Drawing Title:	West Parking and Entry Landscaping		
Scale:	1:200	Sheet Size:	A1
Drawn by:	JU	Date:	Sept 25
Drawing No:	SGC 001	Rev:	F
All measurements are taken from the survey and architectural drawings provided. The contractor is to verify all site dimensions. All work must comply with the current Building Regulations. No materials to be used or methods of workmanship employed that do not conform to the current relevant British Standard and Code of Practice.			