DO NOT SCALE FROM THIS DRAWING. VERIFY ALL DIMENSIONS BEFORE SETTING OUT, COMMENCING WORK OR MAKING ANY SHOP DRAWINGS. REPORT ANY DISCREPANCIES TO SUPERVISING OFFICER IMMEDIATELY.

© Copyright

READING ROAD

GAZELLE CLOSE

existing entrance closed

display area

flood lights on top

echelon parking

existing building demolished

pylon

overhead power cable

parking & planting as planning permission ref 98/67867/F

office parking

customer parking

customer parking

customer parking

wall

entrance

commercial parking

s/station

echelon parking

N

APPROVED

17 APR 2000 * 1291

0 10 20 30 40 50 60 70 80 90 100

DAY · TANNER PARTNERSHIP
ARCHITECTURE & PLANNING

CLIENT Winnersh Plant Hire Limited

JOB New offices & Workshop at 580 Reading Road, Winnersh

DRG SITE PLAN

SCALE 1:200 DRAWN DATE nov 99

11-13 DUKES RIDE
CROWTHORNE
BERKSHIRE
RG11 6LZ
01344 . 777143

55 CHURCH ST
CAVERSHAM
READING
RG4 8AX
0118 . 946 . 1242

1420 /01

~~DO NOT SCALE FROM THIS DRAWING~~ VERIFY ALL DIMENSIONS BEFORE SETTING OUT, COMMENCING WORK OR MAKING ANY SHOP DRAWINGS. REPORT ANY DISCREPANCIES TO SUPERVISING OFFICER IMMEDIATELY.

© Copyright

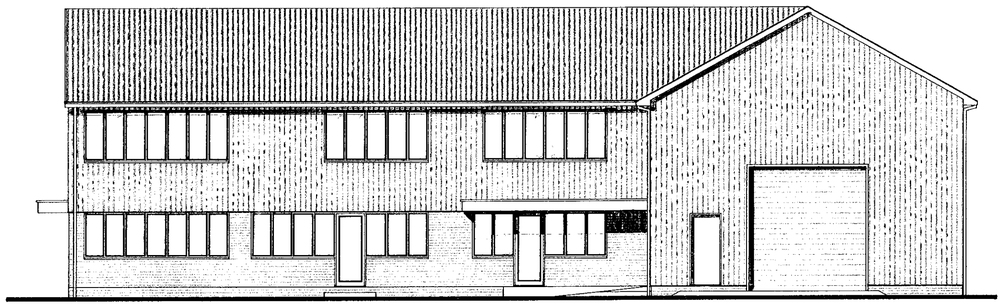

FRONT ELEVATION

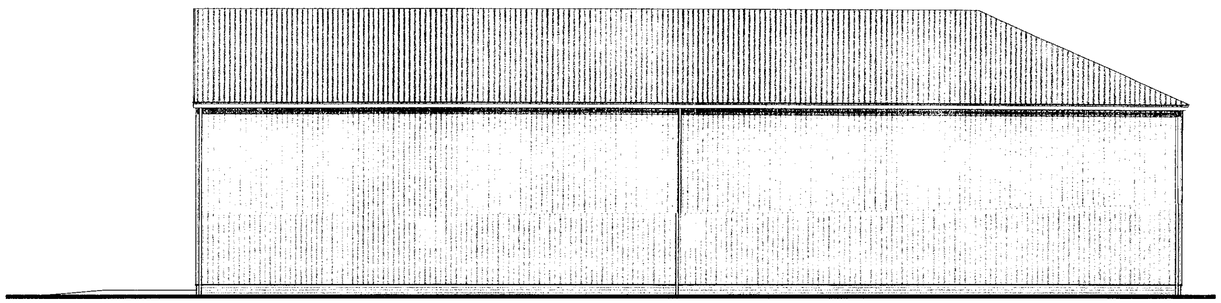

SIDE

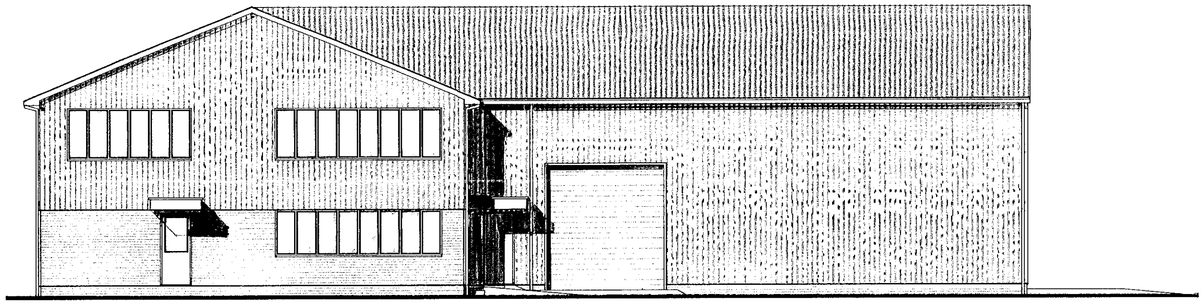

REAR

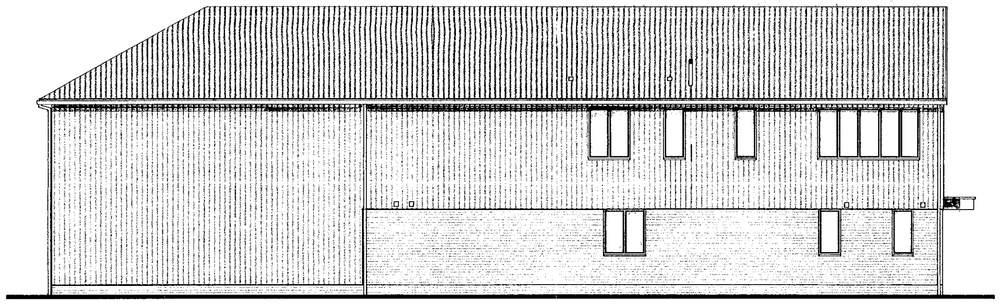

SIDE

APPROVED

17 APR 2000* 1291

DAY · TANNER PARTNERSHIP
ARCHITECTURE & PLANNING

11-13 DUKES RIDE
CROWTHORNE
BERKSHIRE
RG11 6LZ
01344 . 777143

55 CHURCH ST
CAVERSHAM
READING
RG4 8AX
0118 . 946 . 1242

CLIENT Winnersh Plant Hire Ltd

JOB New Offices and Workshop at 580 Reading Road, Winnersh

DRG PROPOSED ELEVATIONS

SCALE 1:100 DRAWN DATE Feb 00

1420 / 07

~~DO NOT SCALE FROM THIS DRAWING~~ VERIFY ALL DIMENSIONS BEFORE SETTING OUT, COMMENCING WORK OR MAKING ANY SHOP DRAWINGS. REPORT ANY DISCREPANCIES TO SUPERVISING OFFICER IMMEDIATELY.

© Copyright

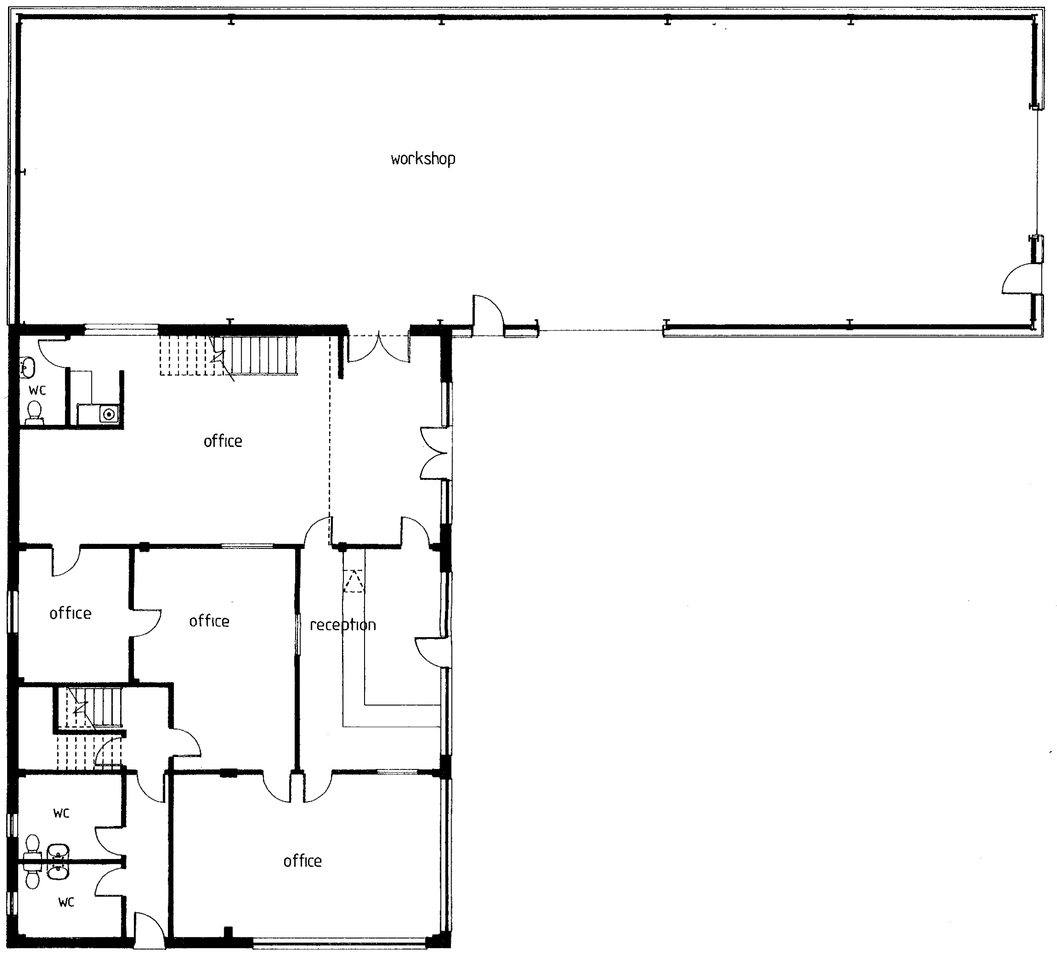

GROUND FLOOR PLAN

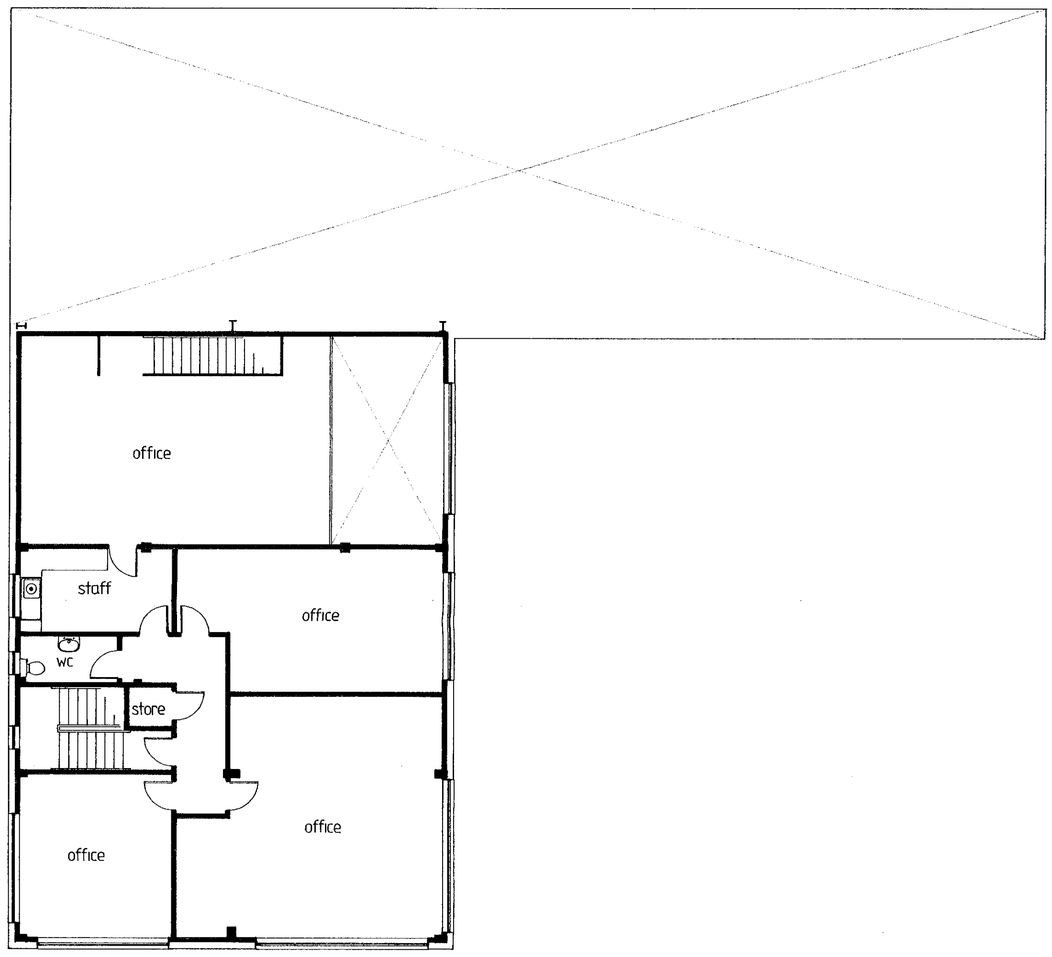

FIRST FLOOR

17 APR 2000* 1291

DAY · TANNER PARTNERSHIP
ARCHITECTURE & PLANNING

CLIENT Winnersh Plant Hire Ltd

JOB New Offices and Workshop at 580 Reading Road, Winnersh

DRG PROPOSED FLOOR PLANS

SCALE 1:100 DRAWN DATE Feb 00

11-13 DUKES RIDE
CROWTHORNE
BERKSHIRE
RG11 6LZ
01344 . 777143

55 CHURCH ST
CAVERSHAM
READING
RG4 8AX
0118 . 946 . 1242

1420 / 08