


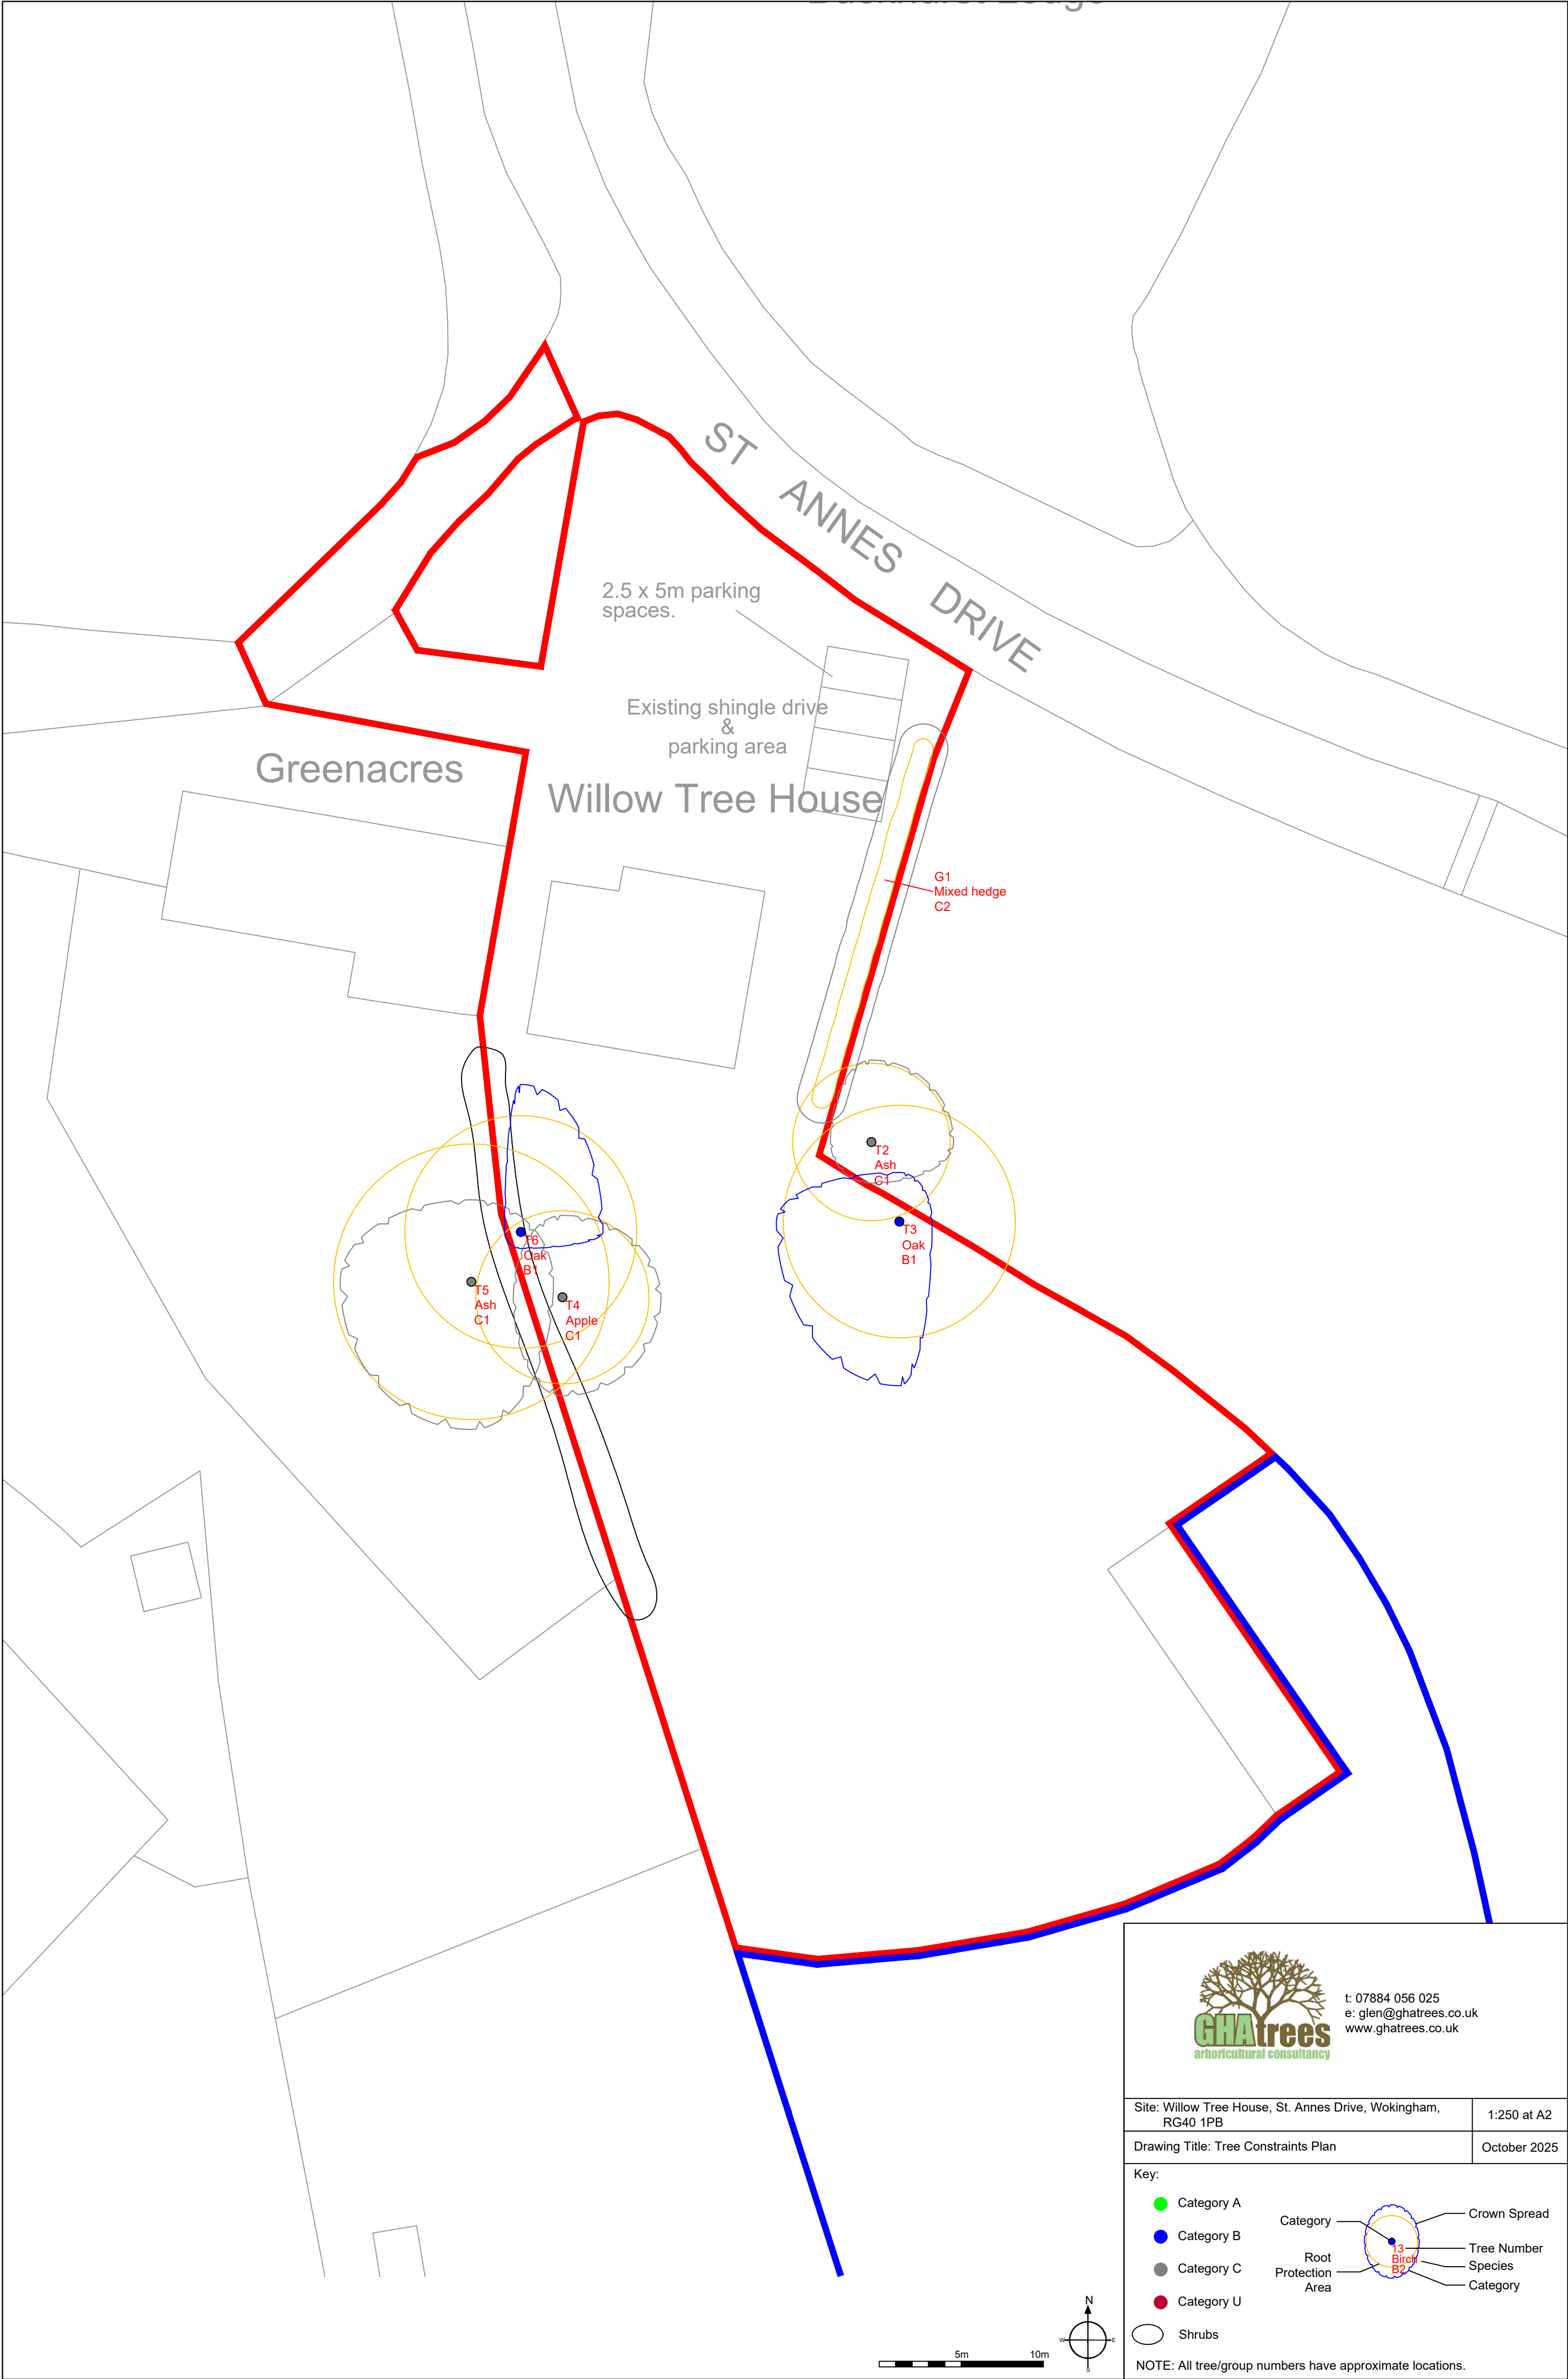

t: 07884 056 025  
e: glen@ghatrees.co.uk  
www.ghatrees.co.uk

|                                                               |              |
|---------------------------------------------------------------|--------------|
| Site: Willow Tree House, St. Annes Drive, Wokingham, RG40 1PB | 1:250 at A2  |
| Drawing Title: Tree Constraints Plan                          | October 2025 |

Key:

- Category A
- Category B
- Category C
- Category U

Category

Root Protection Area

Crown Spread

Tree Number

Species

Category

Shrubs

NOTE: All tree/group numbers have approximate locations.