


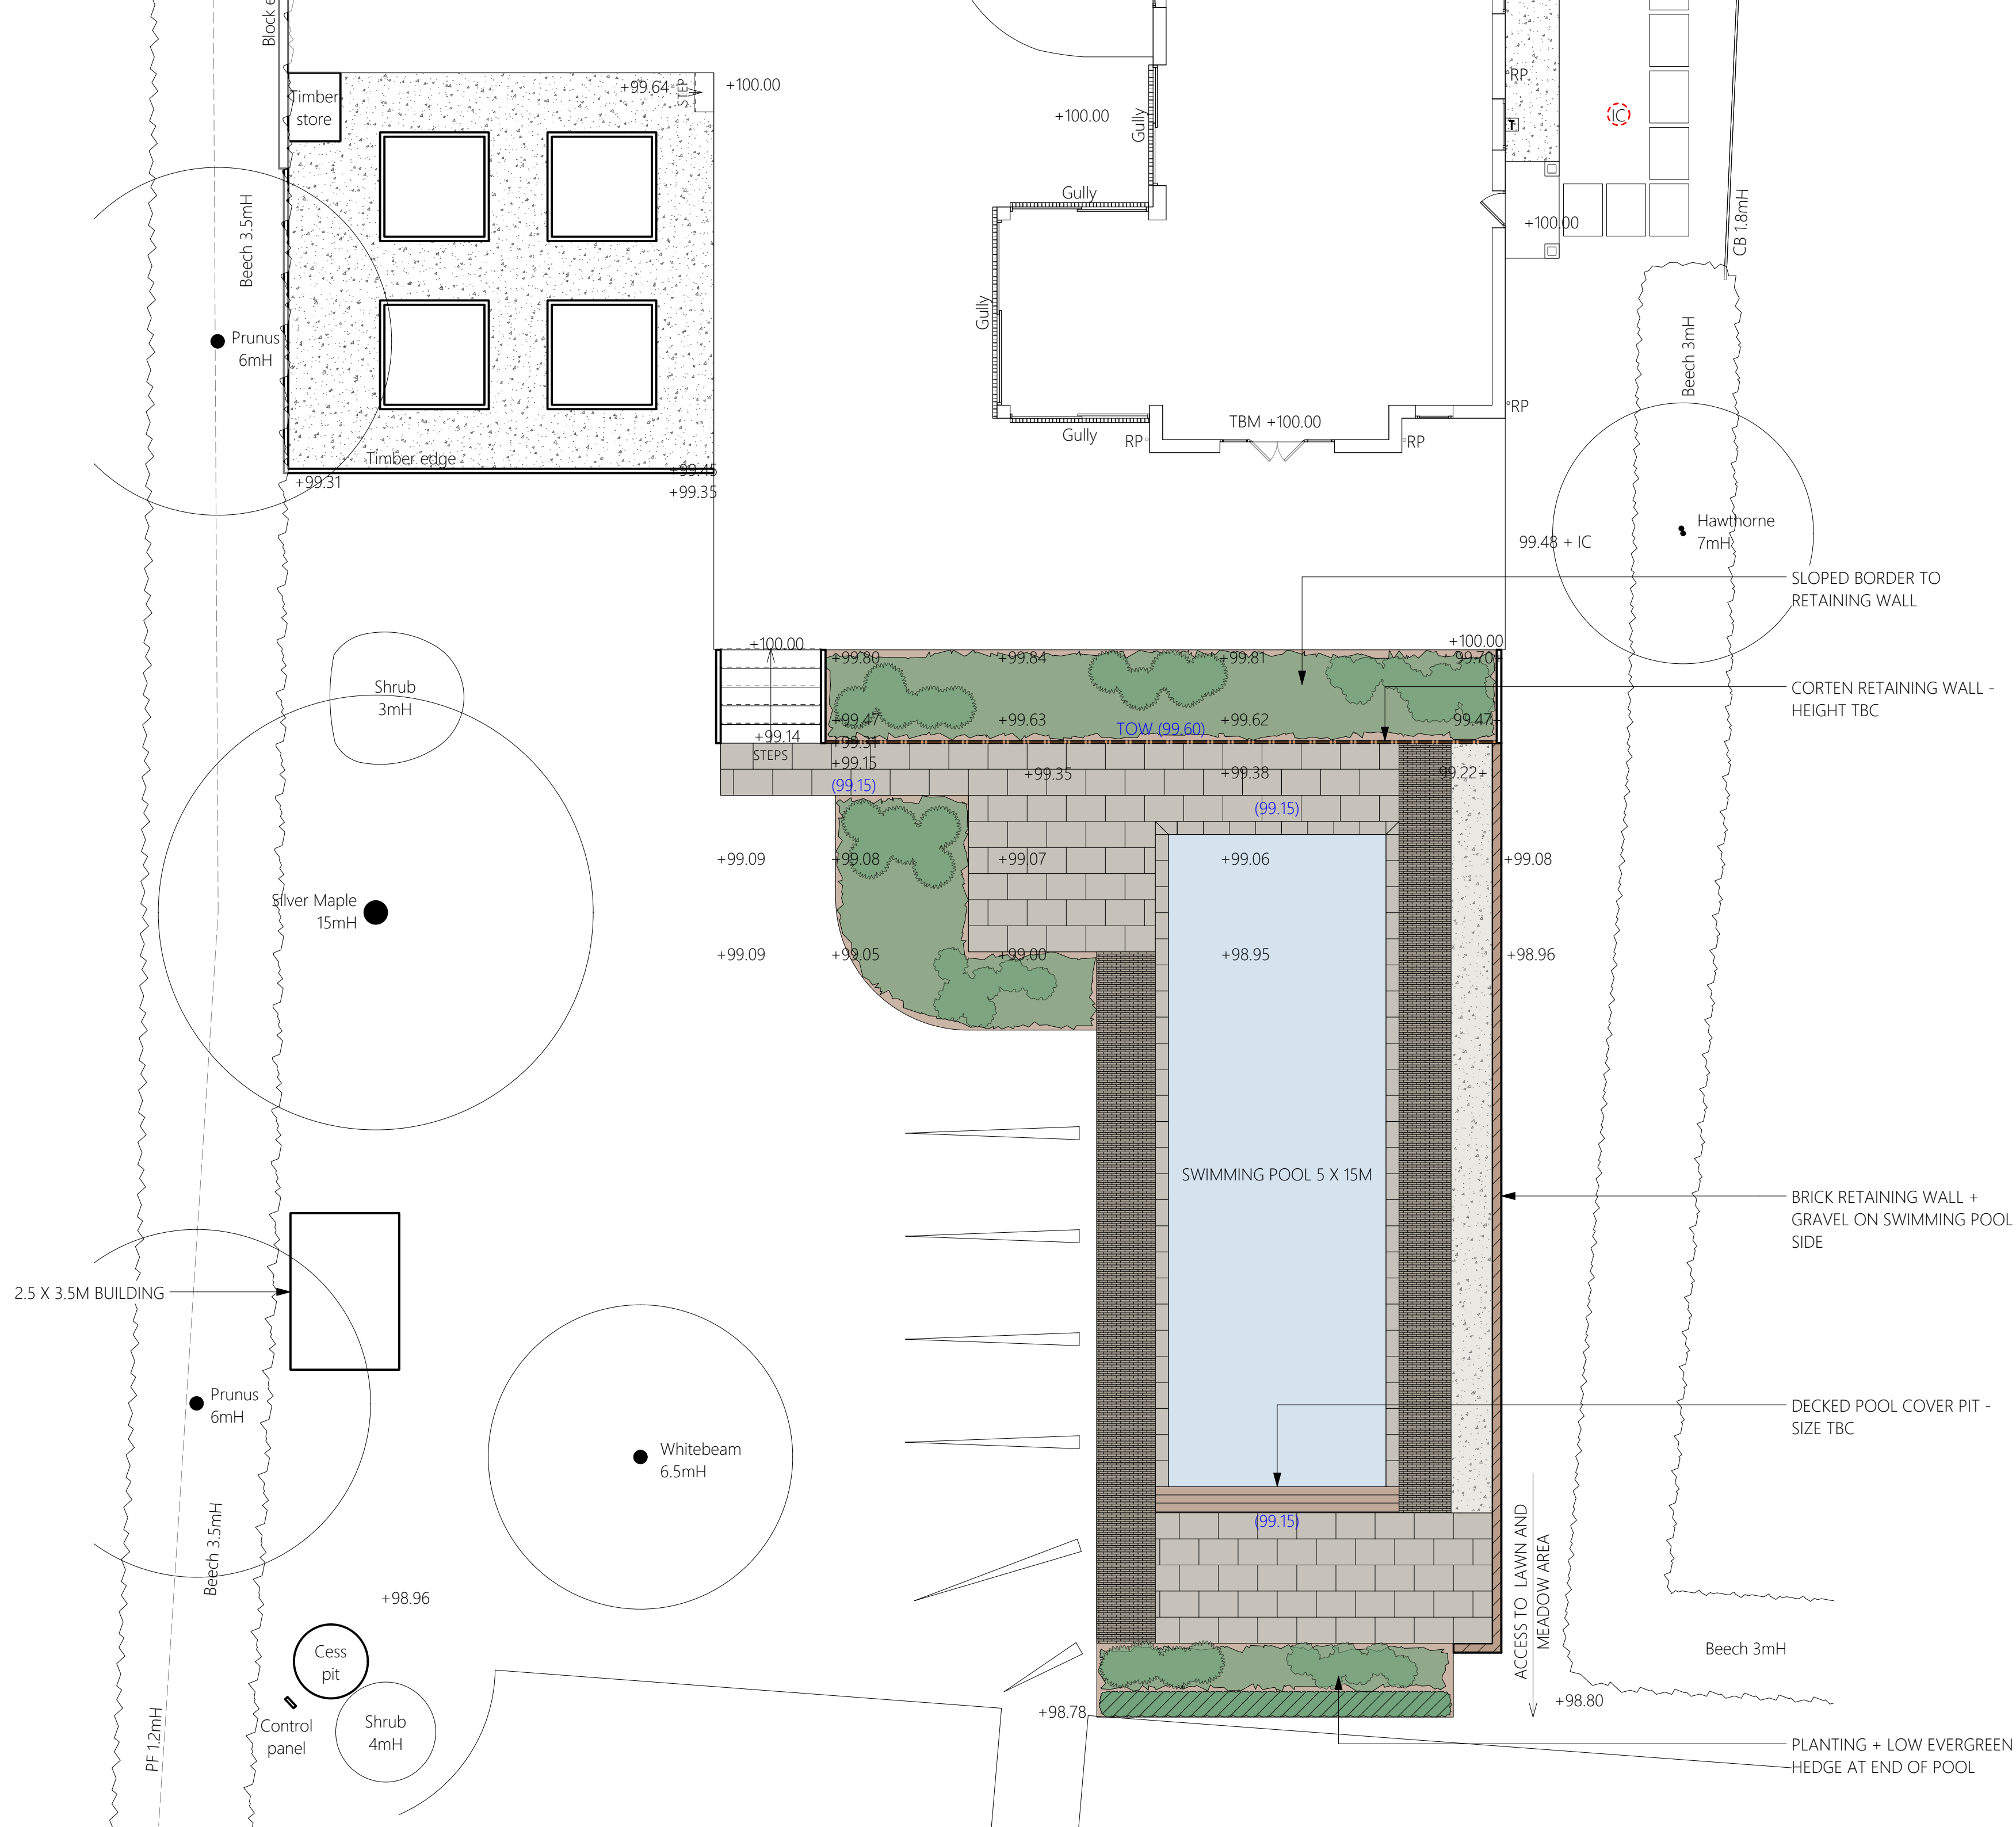

N

0123m

KEY

PAVING NEW TO MATCH EXISTING SLATE

GREY CLAY PAVERS 200 X 50 X 60MM

GRAVEL NEW TO MATCH EXISTING

CORTEN RETAINING WALL

NEW BRICK WALL

PLANTING PROPOSED

LOW EVERGREEN HEDGING

0.00

LEVELS EXISTING

(0.00)

LEVELS PROPOSED

PLANNING

A	16/03/2026	summerhouse added
revision	date	description
client		
Lisa and Mark Minns		
Mulberry House, Hatchgate Lane		
Cockpole Green RG10 8NE		
drawing title		
SWIMMING POOL LANDSCAPE PLAN		
date	drawn by	scale
03/11/2025	HS	1:100 @ ISO A2
job/drawing no	revision	file name
19666 - D201-A		MIN160326PL.vwx
The Big Plant Nursery, Wargrave Road, Twyford, Reading RG10 9PN		
0118 9341500 info@creative-landscape.co.uk www.creative-landscape.co.uk		

creative**landscape**

plants • design • landscape • maintenance