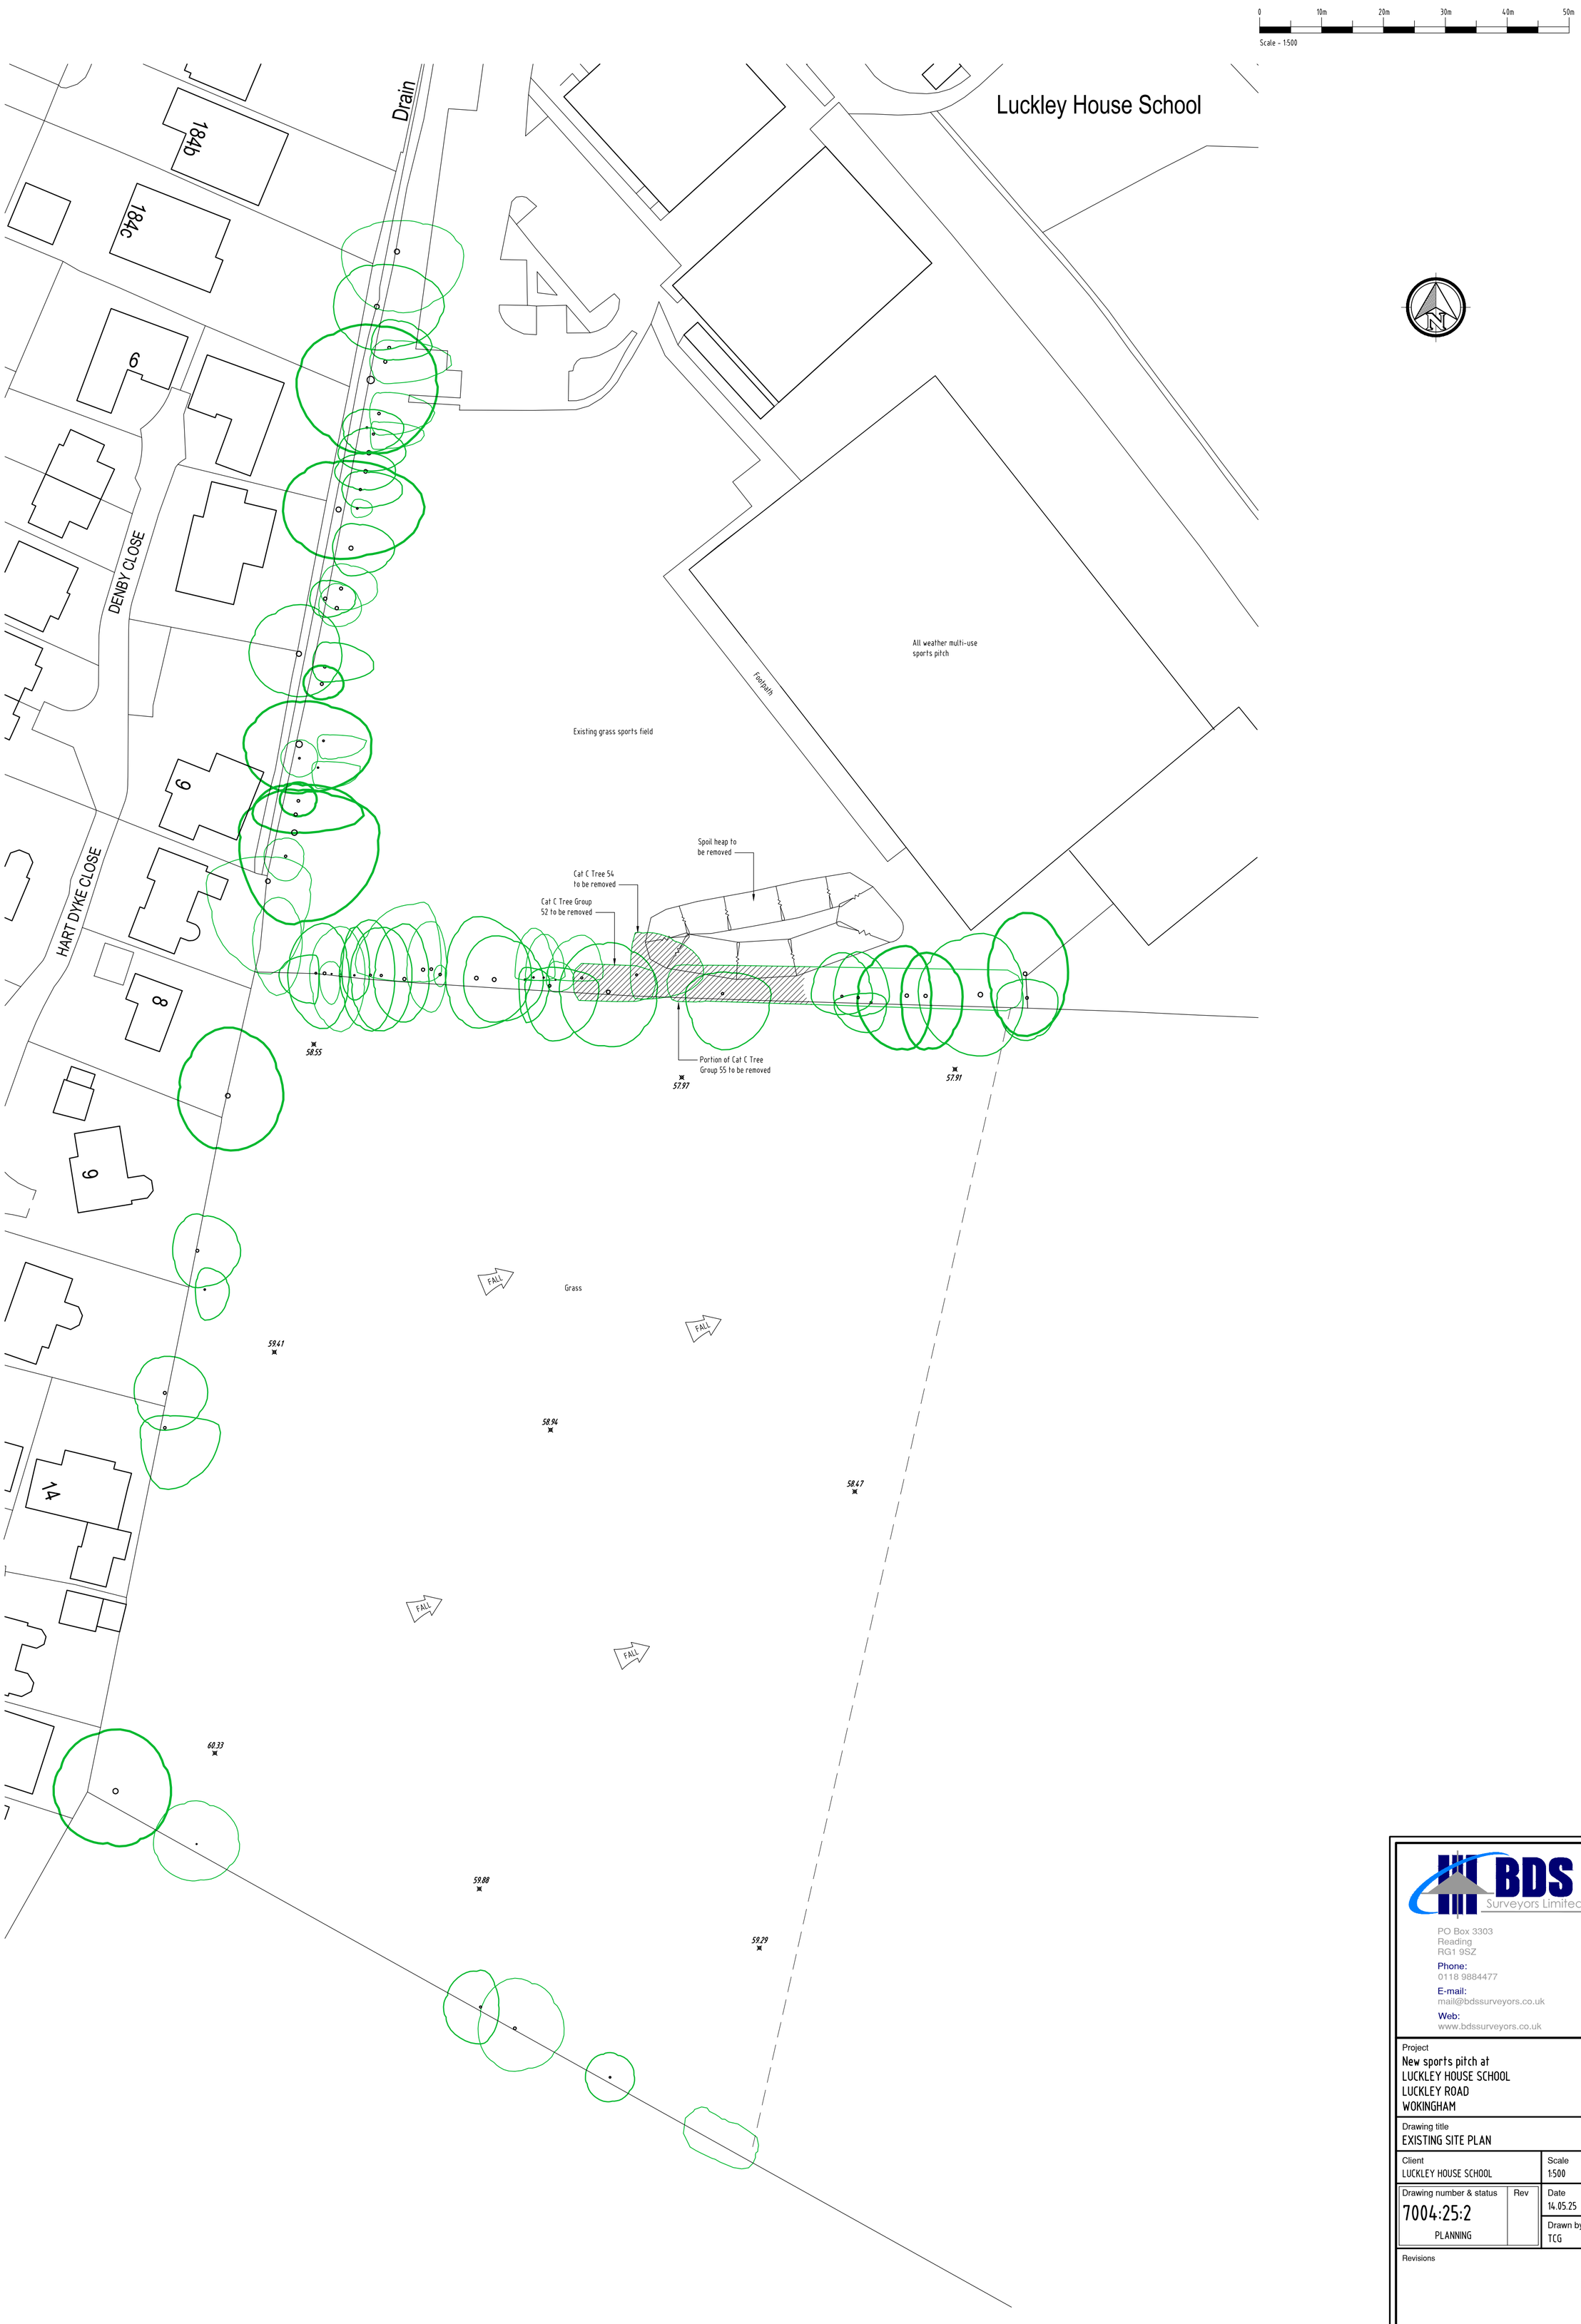

BDS Surveyors Limited
PO Box 3303
Reading
RG1 9SZ
Phone:
0118 9884477
E-mail:
mail@bdssurveyors.co.uk
Web:
www.bdssurveyors.co.uk

Project
New sports pitch at
LUCKLEY HOUSE SCHOOL
LUCKLEY ROAD
WOKINGHAM

Drawing title
EXISTING SITE PLAN

Client	Scale
LUCKLEY HOUSE SCHOOL	1:500

Drawing number & status	Rev	Date
7004:25:2 PLANNING		14.05.25
		Drawn by TCG

Revisions

Scale bar - each bar measures 10mm

Drawing Copyright© BDS Surveyors Ltd A1 594 x 841mm

Ordnance Survey, (c) Crown Copyright 2025. All rights reserved. Licence number 100022432