


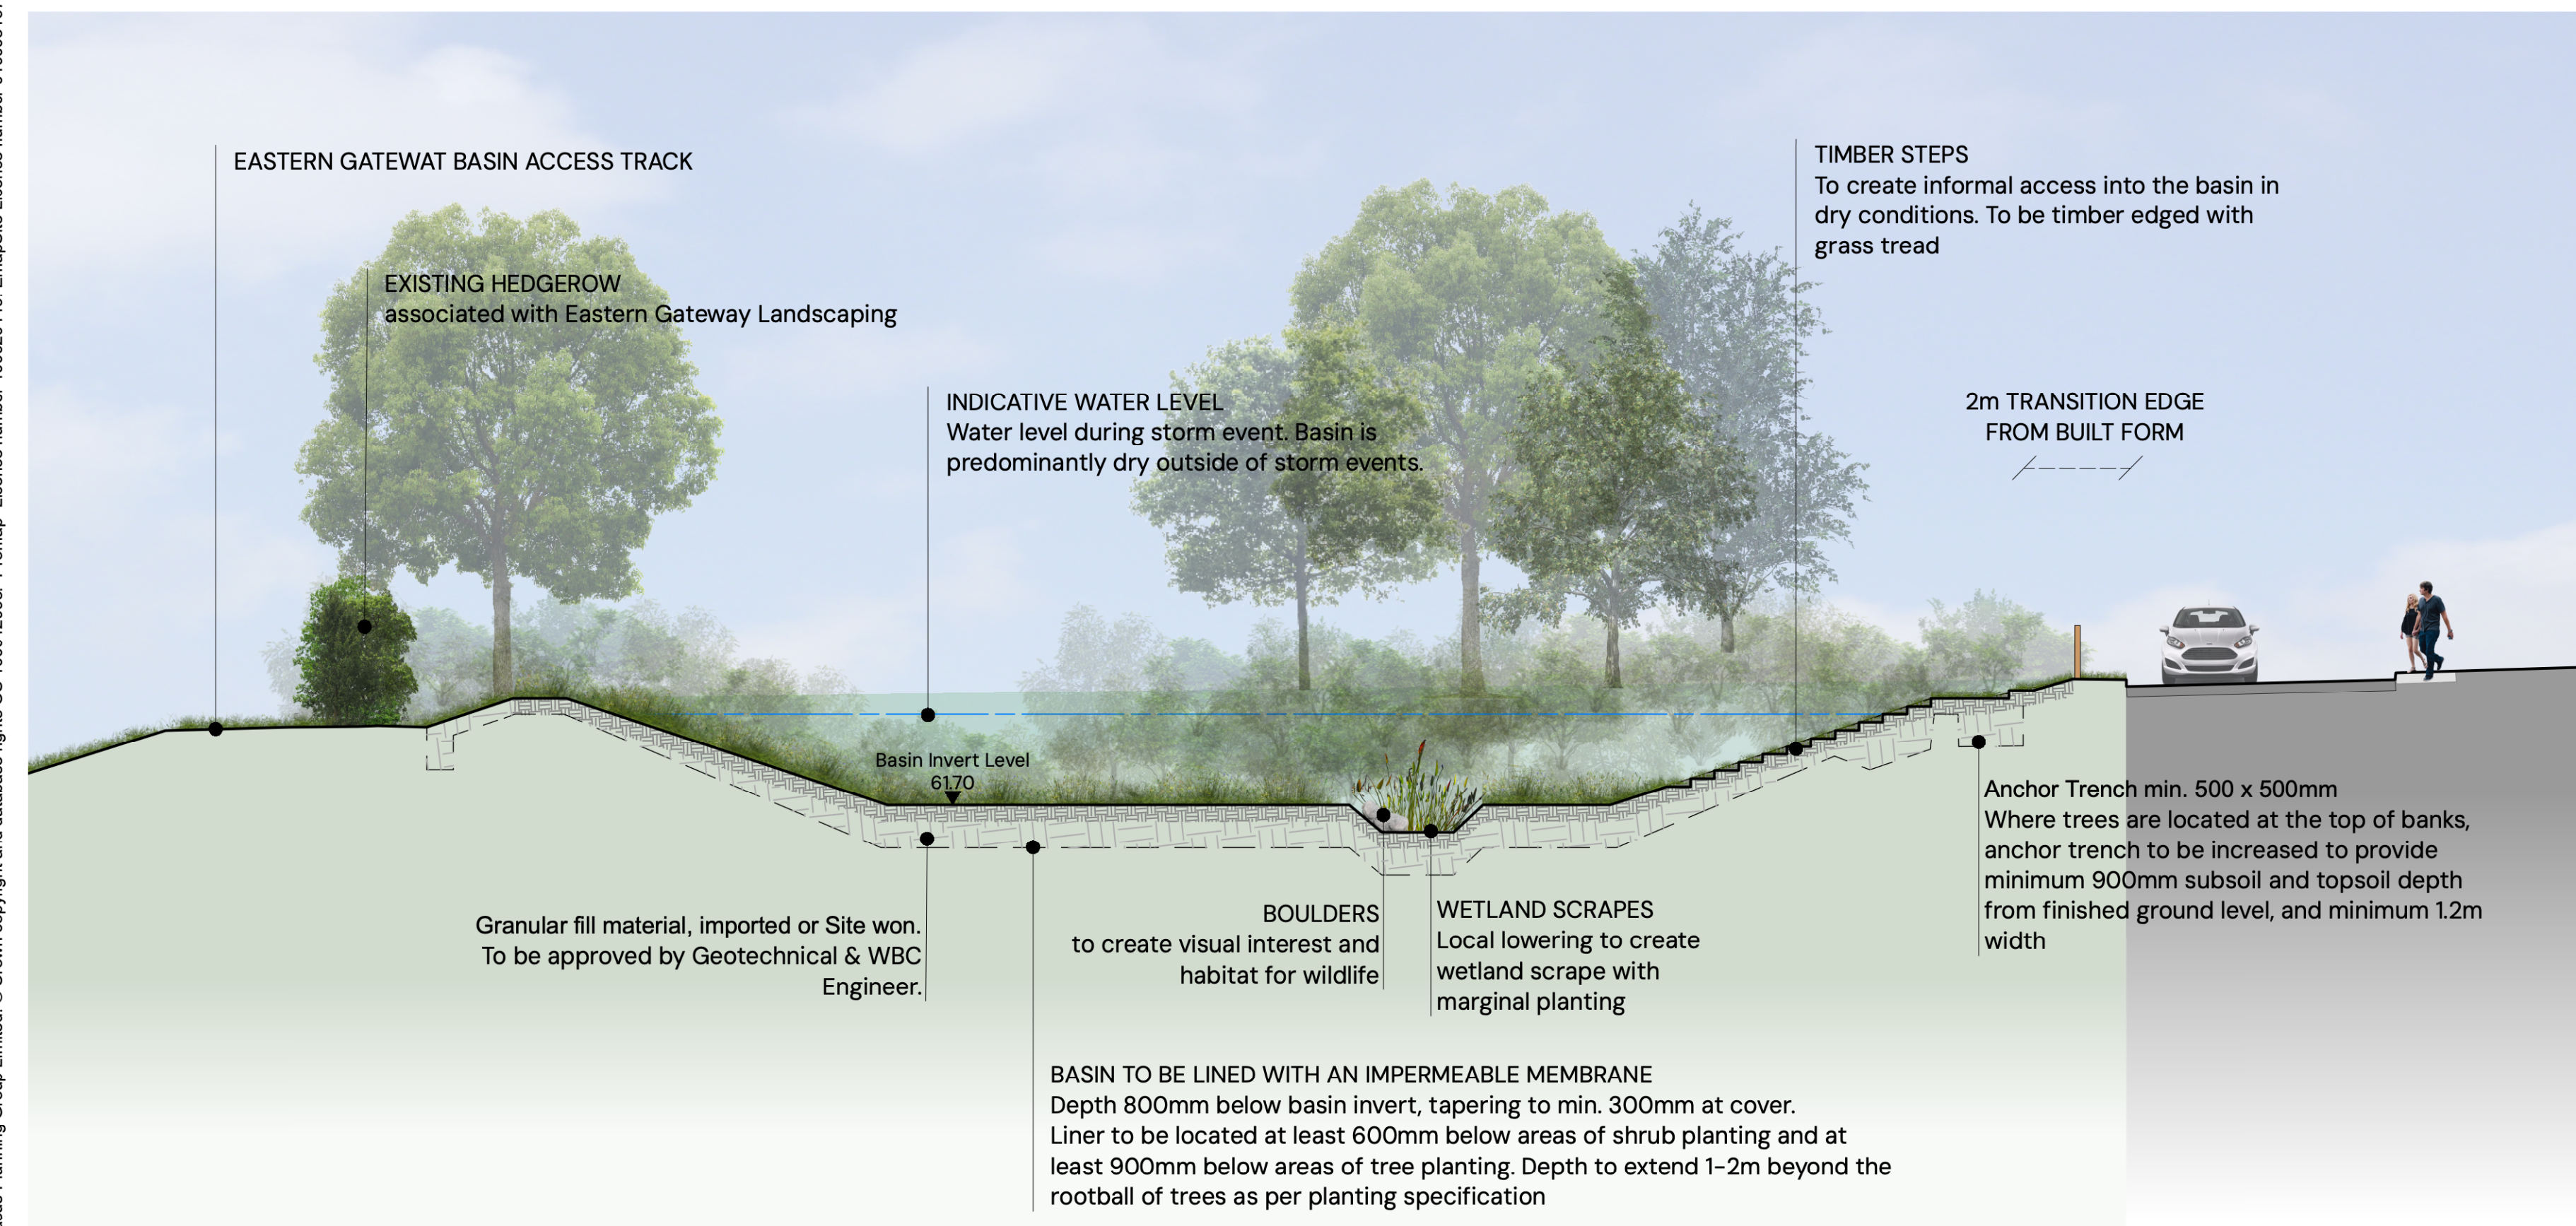

SECTION A-AA




SECTION B-BB



SITE LOCATION PLAN (NTS)

South Wokingham - R10 - BASIN SECTION

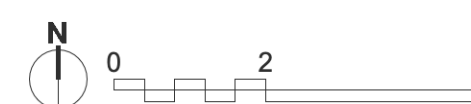

SUSGROUP.CO.UK | TEAM/DRAWN BY: VK | APPROVED BY: ASK | DATE: 01/05/2025 | SCALE: 1:100@A1 | DRWG: P24-2114_EN_12_01 | CLIENT: Miller Homes