





Front Elevation 1:100

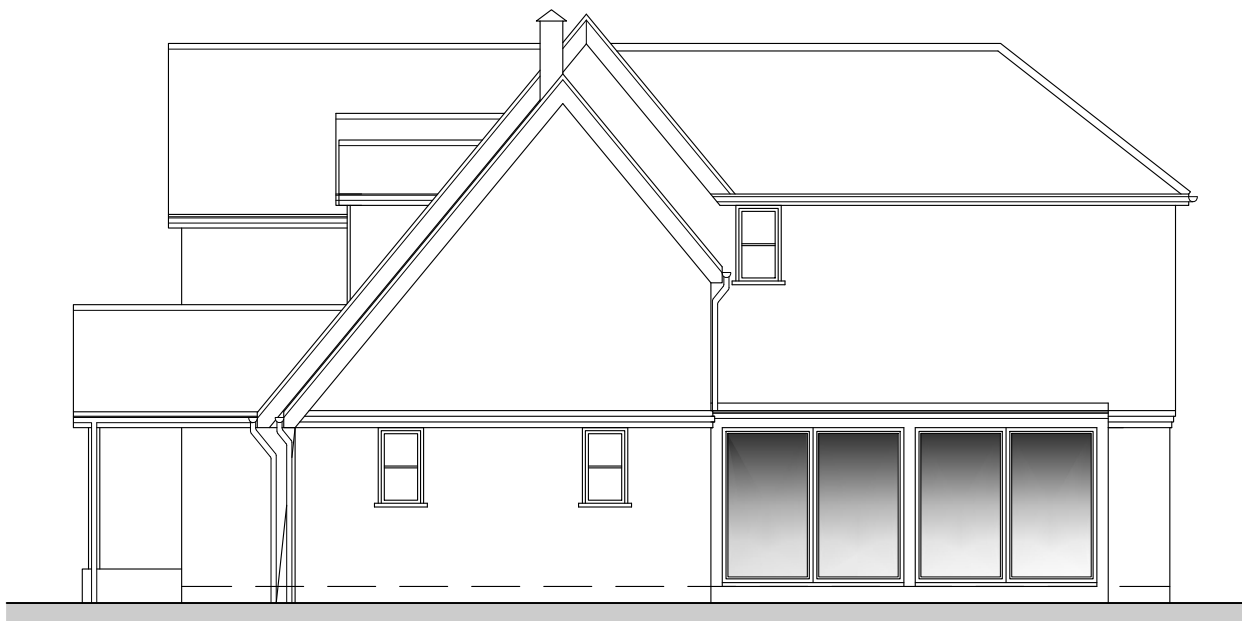


Side Elevation 1:100




Rear Elevation 1:100

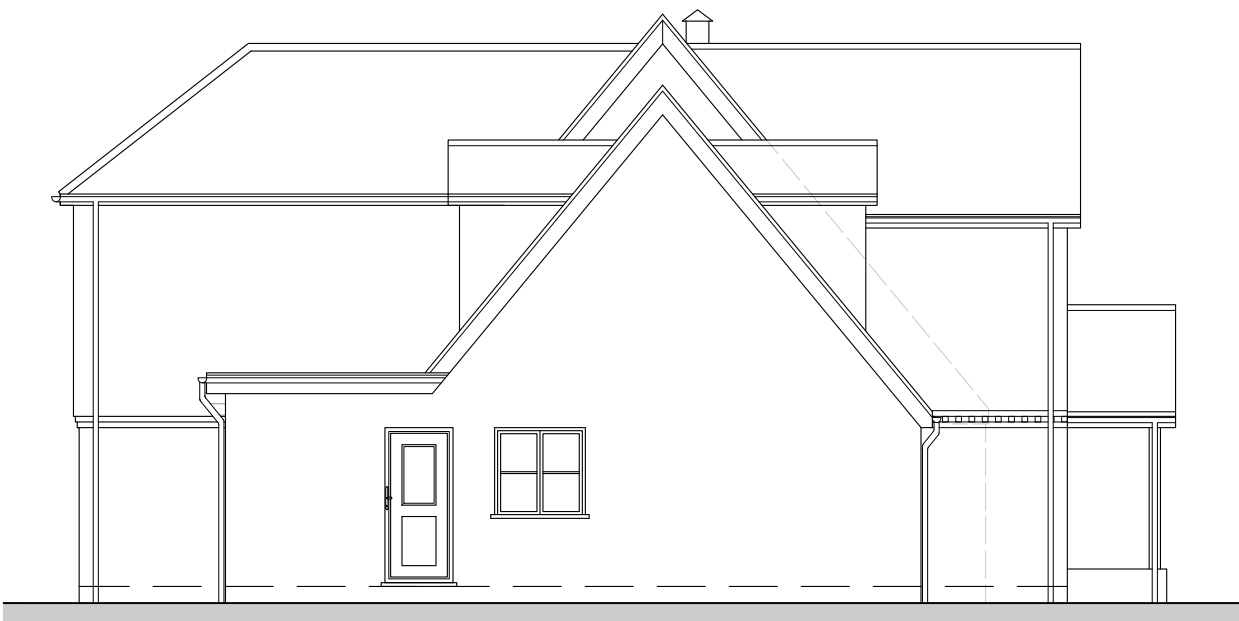

Side Elevation 1:100

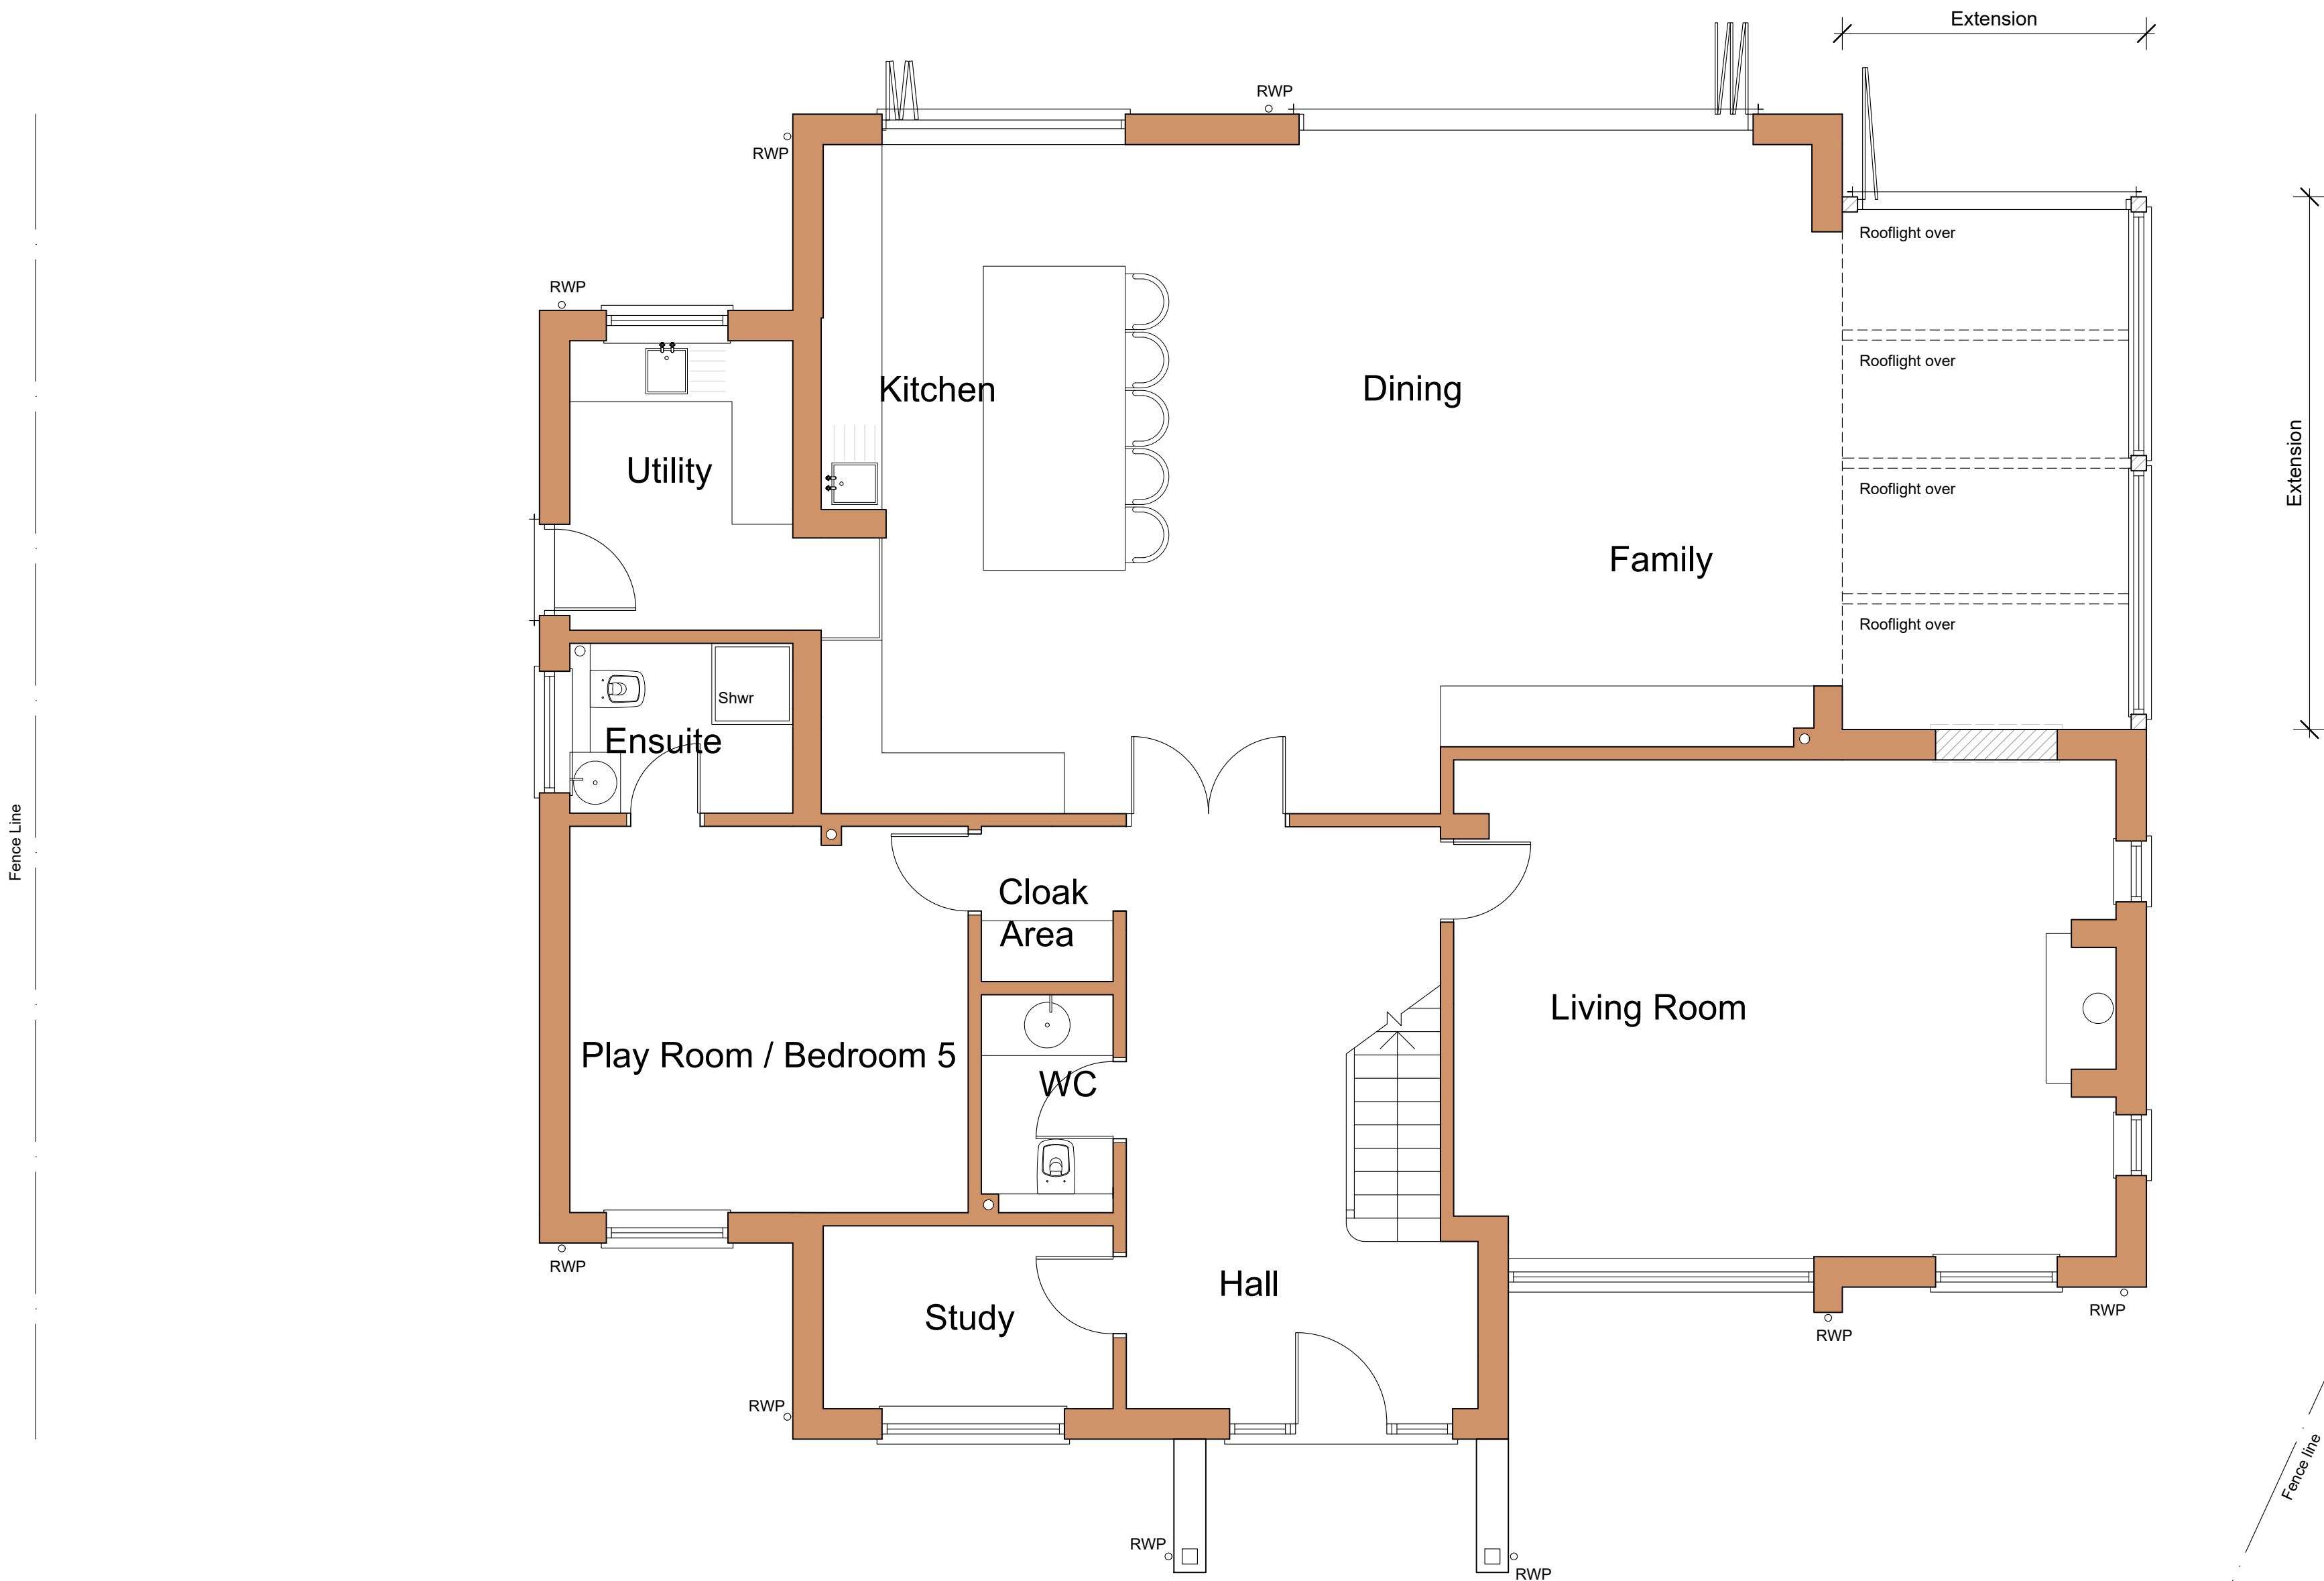

Ground Floor Plan 1:50

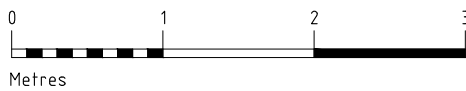

Rev	Notes	Date
	Mr. R. Kroonenburg client	
	Proposed Alterations To 412A Finchampstead Road, Finchampstead, RG40 3RA contract	
	Scheme Proposals Plans & Elevations title	
November 2025 date	As Shown @A1 scale	
HDFW contract ref	16 drawing	
 Architectural & Building Consultancy Unit 2 Howe Lane Farm - Maidenhead - SL6 3JP 01628 436827 - stuart@skddesign.co.uk - www.skddesign.co.uk		