


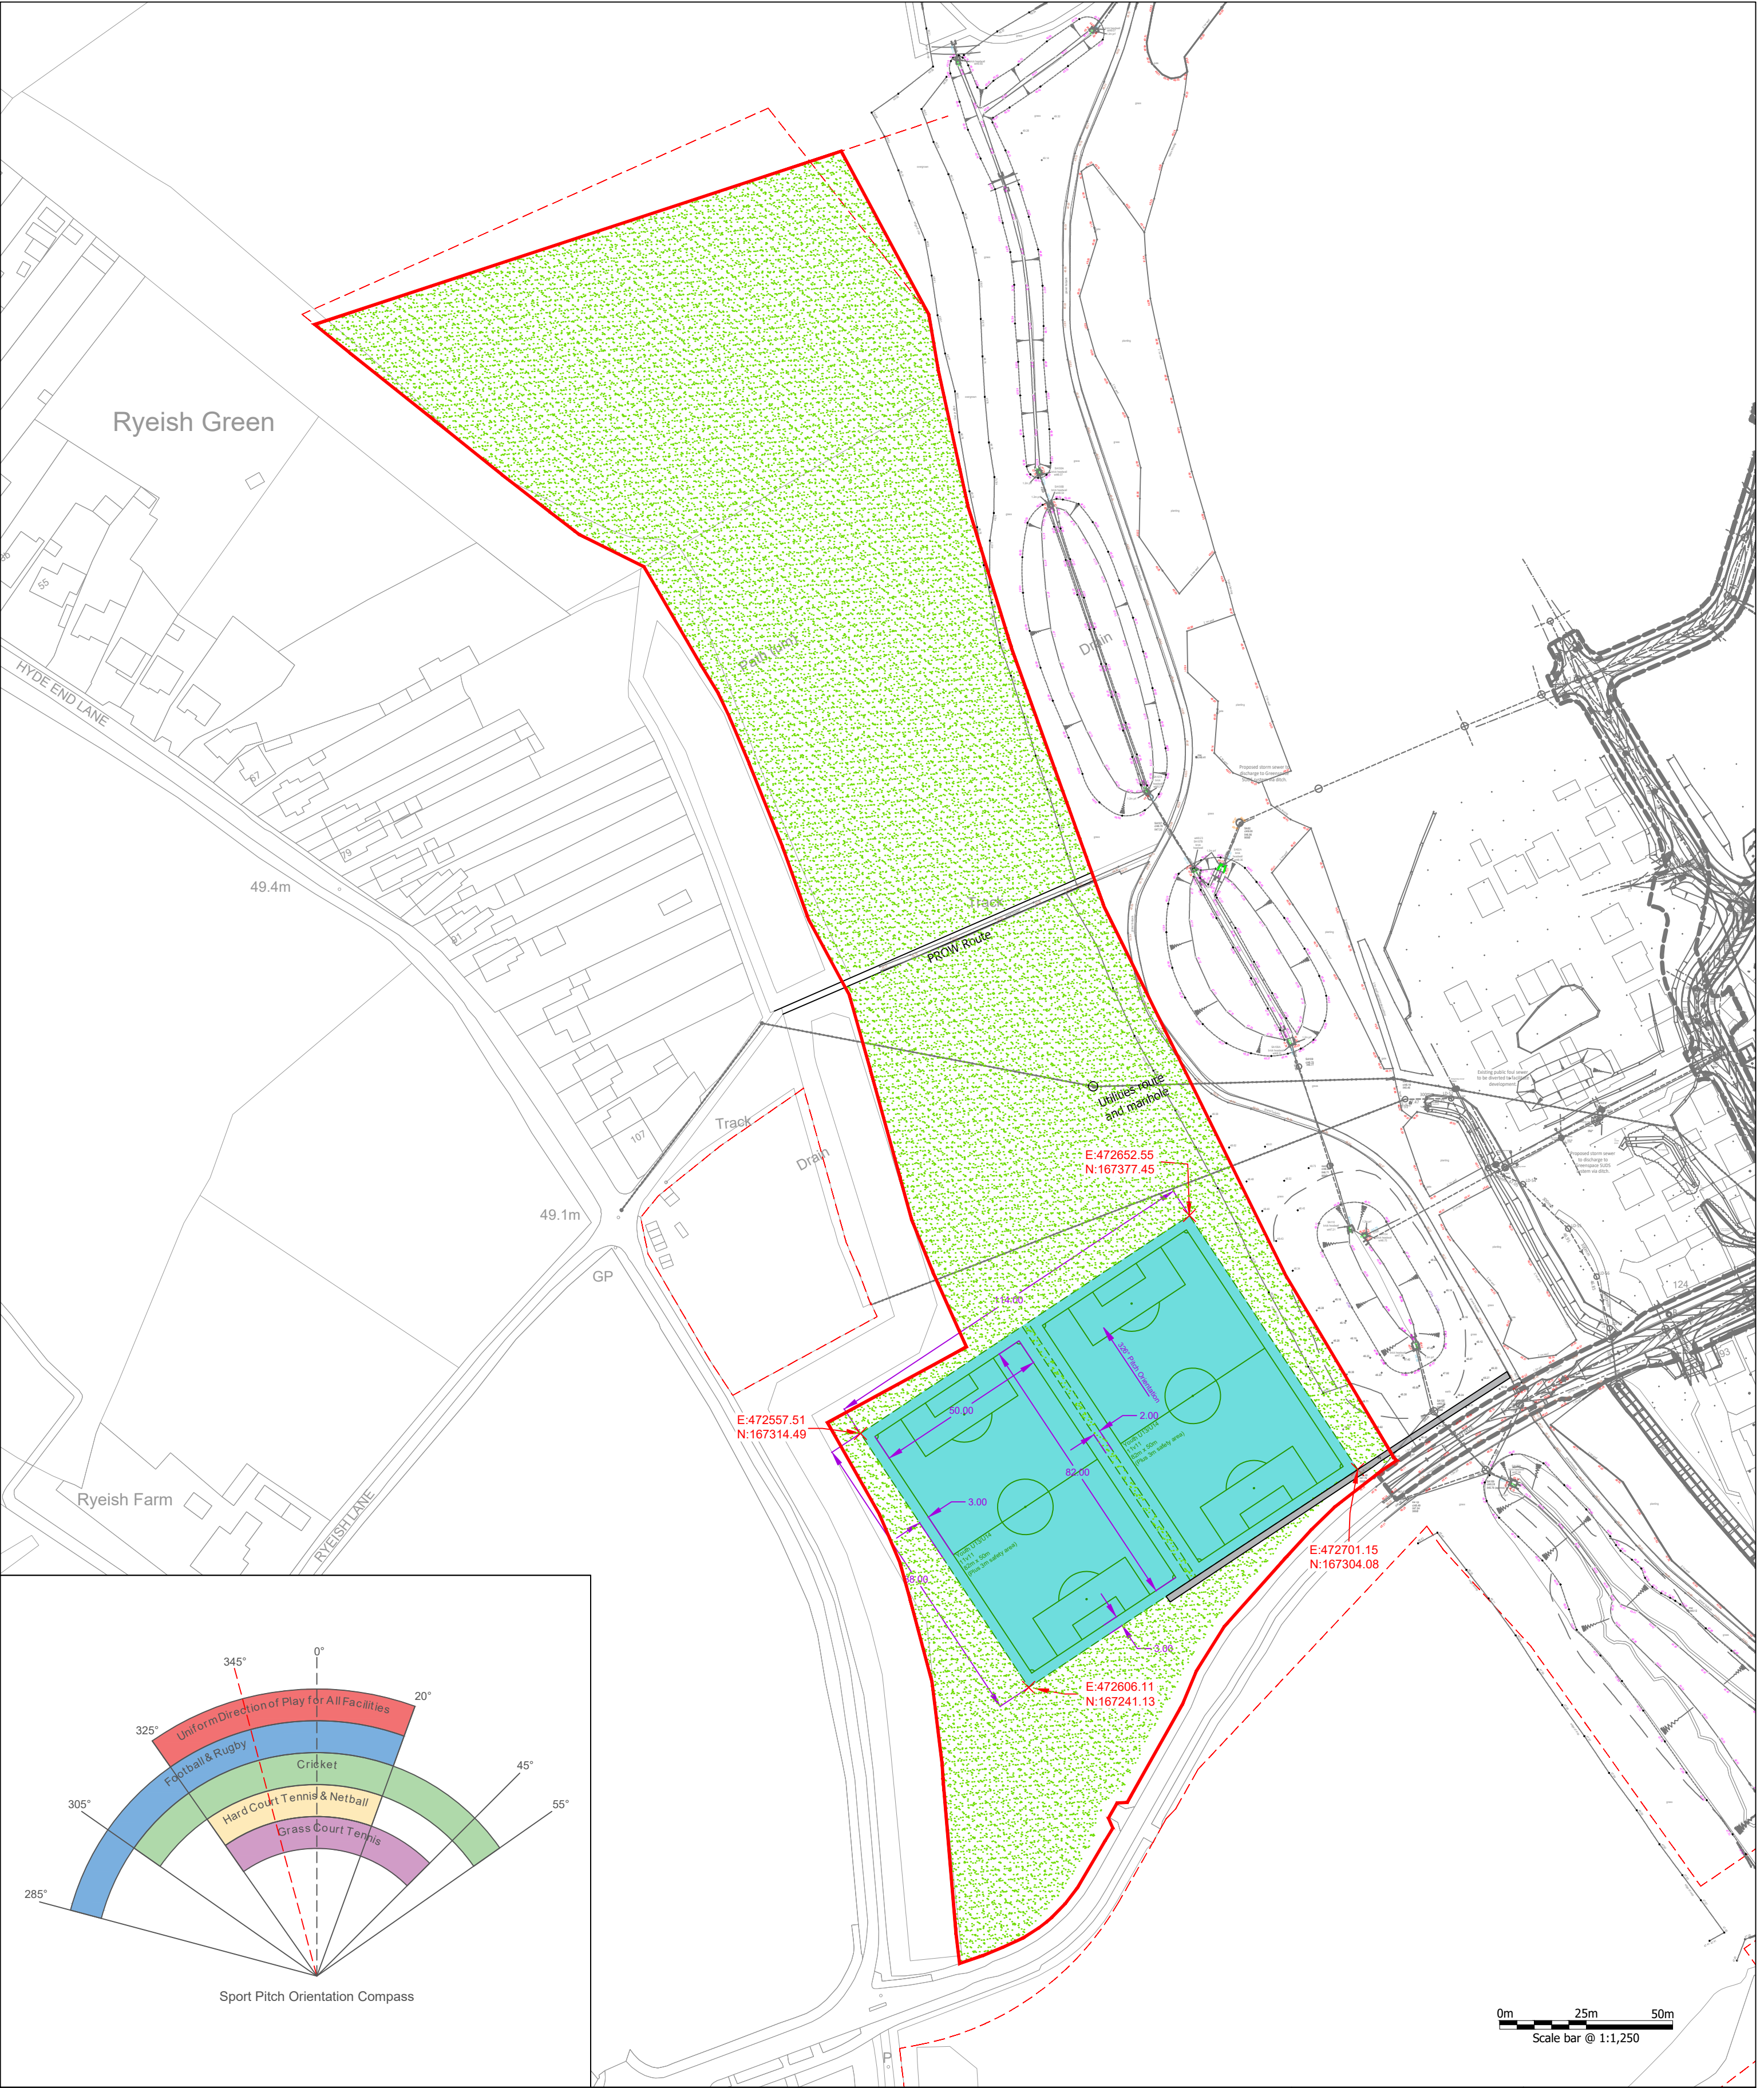

LEGEND

- SETTING OUT COORDINATE
- GRADED PLATEAU
- SPORTS PITCHES
- SAFETY MARGINS
- SITE BOUNDARY

NOTES

1) UNDERLAY: DRAWING PROVIDED BY THE CLIENT.
DRAWING REFERENCE 24262-RG-L-550-NORTHERN PITCHES GA.DWG

C1	28/07/25	FOOTPATH ADDED
P2	11/10/23	NORTHERN PITCHES REMOVED. RUNNING TRACK REMOVED. SCALE CHANGED TO 1:1250.
P2	15/10/22	NORTHERN YOUTH PITCH PLATEAU LOCATION AMENDED. COORDINATES UPDATED. RUNNING TRACK ADDED.
P1	04/10/22	RELEASED FOR COMMENT

CROWN COPYRIGHT RESERVED LICENCE NO. 100017556.
THIS DRAWING IS THE PROPERTY OF WHC LTD AND MAY NOT BE SCALED FROM OR REPRODUCED WITHOUT WRITTEN PERMISSION OF WHC LTD

TITLE

PITCH LAYOUT

CLIENT

ABLEY LETCHFORD PARTNERSHIP

SITE

SHINFIELD WEST
NORTHERN PITCHES

WHITE HORSE CONTRACTORS
CONSTRUCTED WITH INTEGRITY

THE SLATTER GROUP

Tel: 01865 736272
www.whitehorsecontractors.co.uk

DR. NO.	(ORIGINAL RETAINED BY WHC LTD)	REV
S22-075-001		C1
SCALE	1:1250_A2	DRAWN OM CHECKED JW