


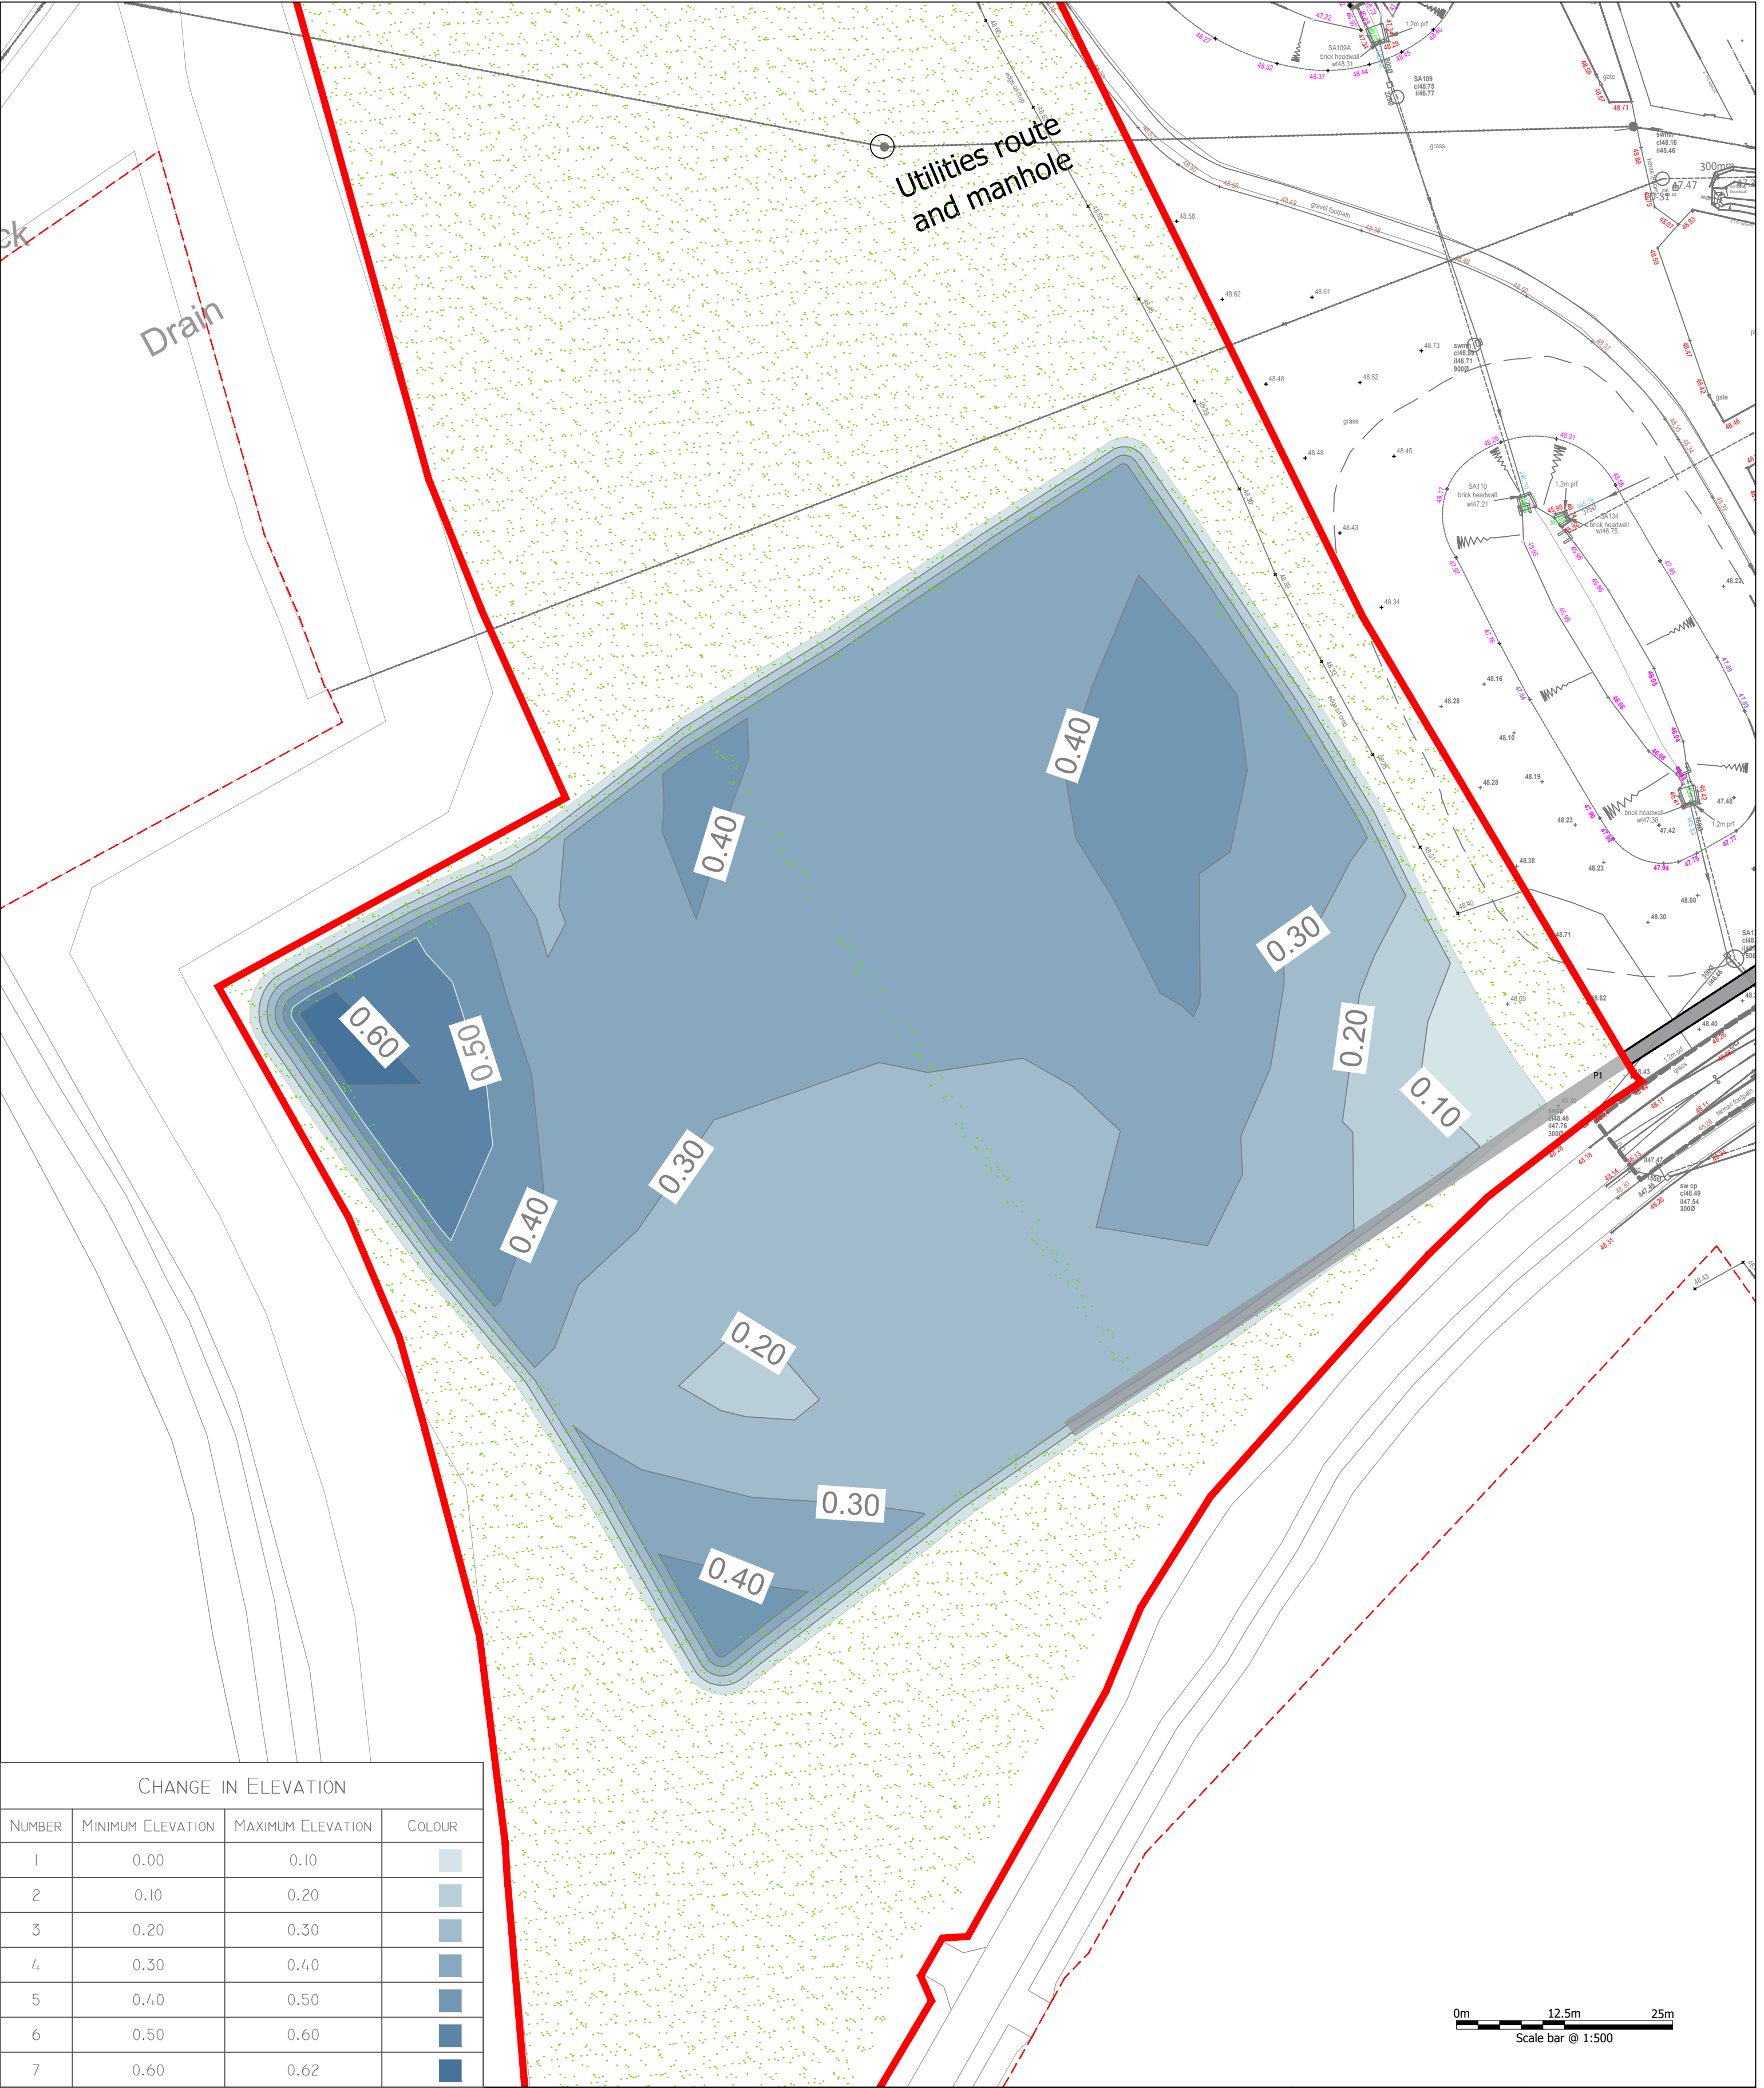

CHANGE IN ELEVATION			
NUMBER	MINIMUM ELEVATION	MAXIMUM ELEVATION	COLOUR
1	0.00	0.10	
2	0.10	0.20	
3	0.20	0.30	
4	0.30	0.40	
5	0.40	0.50	
6	0.50	0.60	
7	0.60	0.62	

LEGEND

- MAJOR CONTOURS - 50CM INTERVALS
- MINOR CONTOURS - 10CM INTERVALS
- SITE BOUNDARY

EARTHWORKS VOLUMES

1) YOUTH U13/U14 FOOTBALL PLATEAU (10032M²)
CUT = 0M³
FILL = 3562M³
NET = 3562M³ (IMPORT MATERIAL REQUIRED)

NOTES

1) UNDERLAY: DRAWING PROVIDED BY THE CLIENT.
DRAWING REFERENCE 24262-RG-L-550-NORTHERN PITCHES GA.DWG

C1	28/07/25	FOOTPATH ADDED
P2	11/10/23	NORTHERN PITCHES REMOVED. RUNNING TRACK REMOVED. SCALE CHANGED TO 1:500.
P2	15/10/22	NORTHERN YOUTH PITCH PLATEAU LOCATION AMENDED. EARTHWORKS RECALCULATED. RUNNING TRACK ADDED.
P1	04/10/22	RELEASED FOR COMMENT

CROWN COPYRIGHT RESERVED LICENCE NO. 100017556.
THIS DRAWING IS THE PROPERTY OF WHC LTD AND MAY NOT BE SCALED FROM OR REPRODUCED WITHOUT WRITTEN PERMISSION OF WHC LTD

TITLE

FORMATION LEVEL ISOPACHYTES

CLIENT

ABLEY LETCHFORD PARTNERSHIP

SITE

SHINFIELD WEST
NORTHERN PITCHES

WHITE HORSE CONTRACTORS
CONSTRUCTED WITH INTEGRITY

THE SLATTER GROUP

Tel: 01865 736272
www.whitehorsecontractors.co.uk

DR. NO.	S22-075-004	REV	C1
SCALE	1:500_A2	DRAWN	OM
		CHECKED	JW