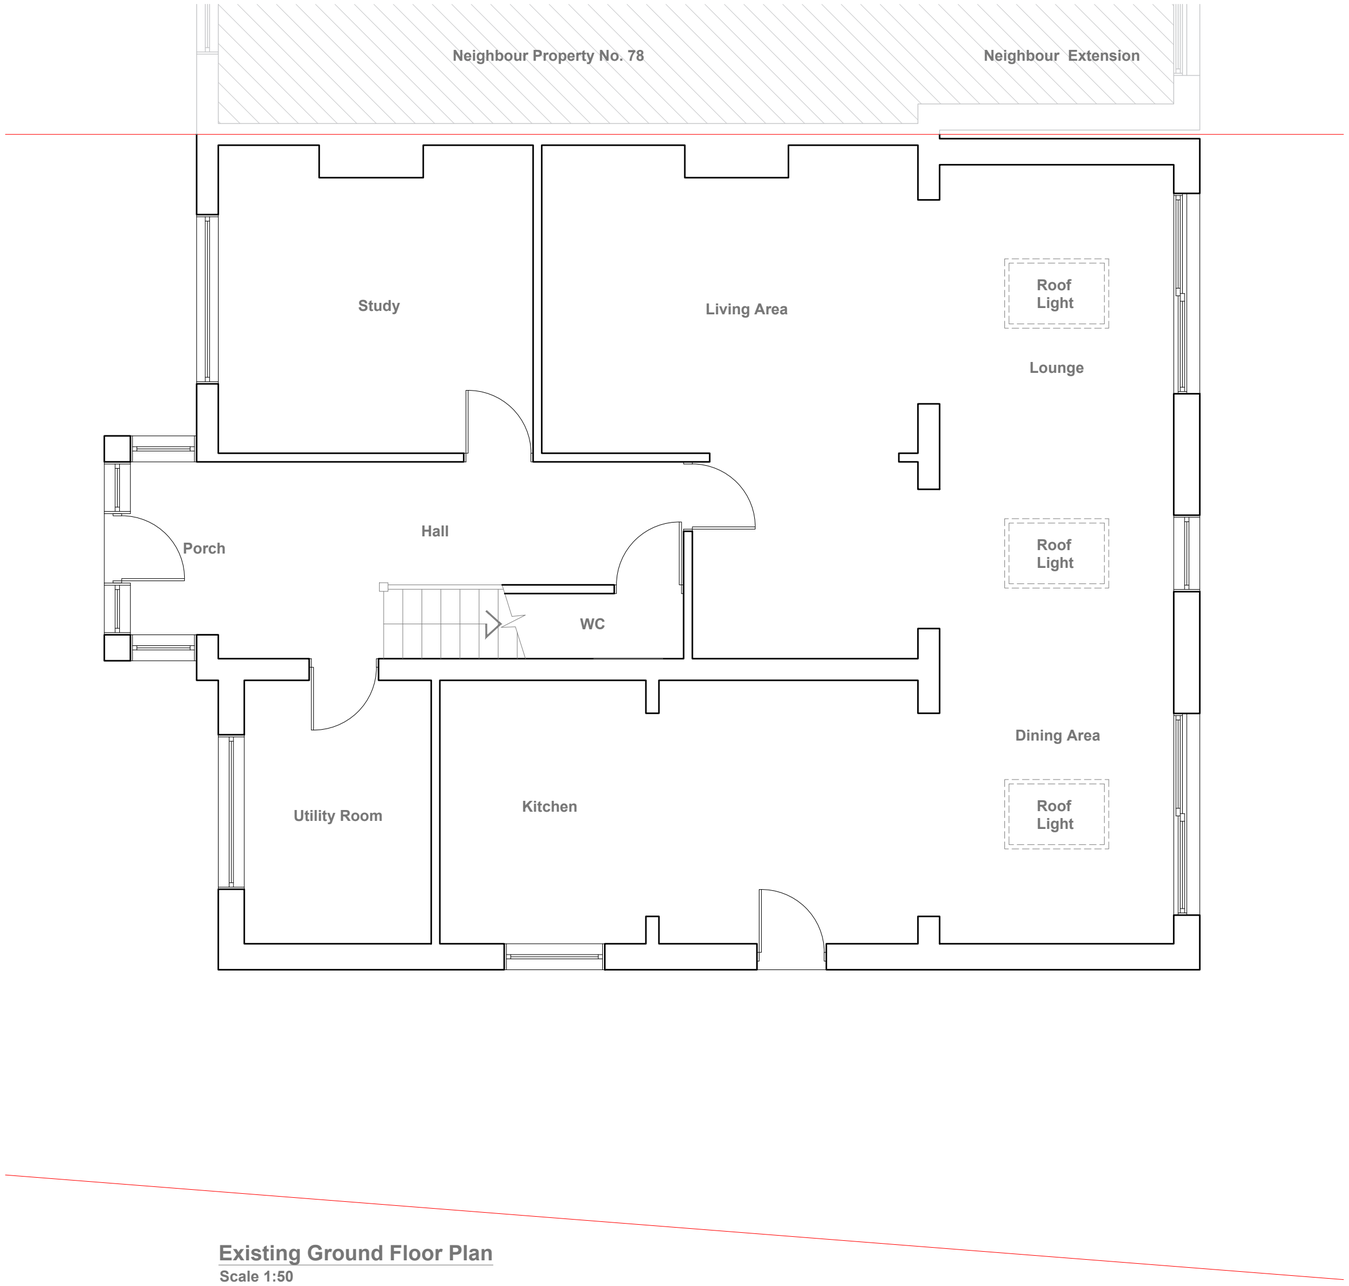

Existing Ground Floor Plan

Scale 1:50

1:50

0 1 2 5 Meter

Notes

All plans, sections & elevations are based on measured readings and scaled dimension.

Any discrepancies be reported immediately.

To be read in conjunction with Structural Engineers' drawings and Mechanical and Electrical drawings

All Materials To Match Existing

Revisions

Drawing name: Existing - Ground Floor Plan

Drawing no: 80 HH 01

Rev

Project: 80 Arbor Lane Winnersh Wokingham RG415JD

Scale: 1:50 @ A2

Status

SHIVAY DESIGNS & DEVELOPMENTS LTD
+44 7410377527 info@upcgrp.com

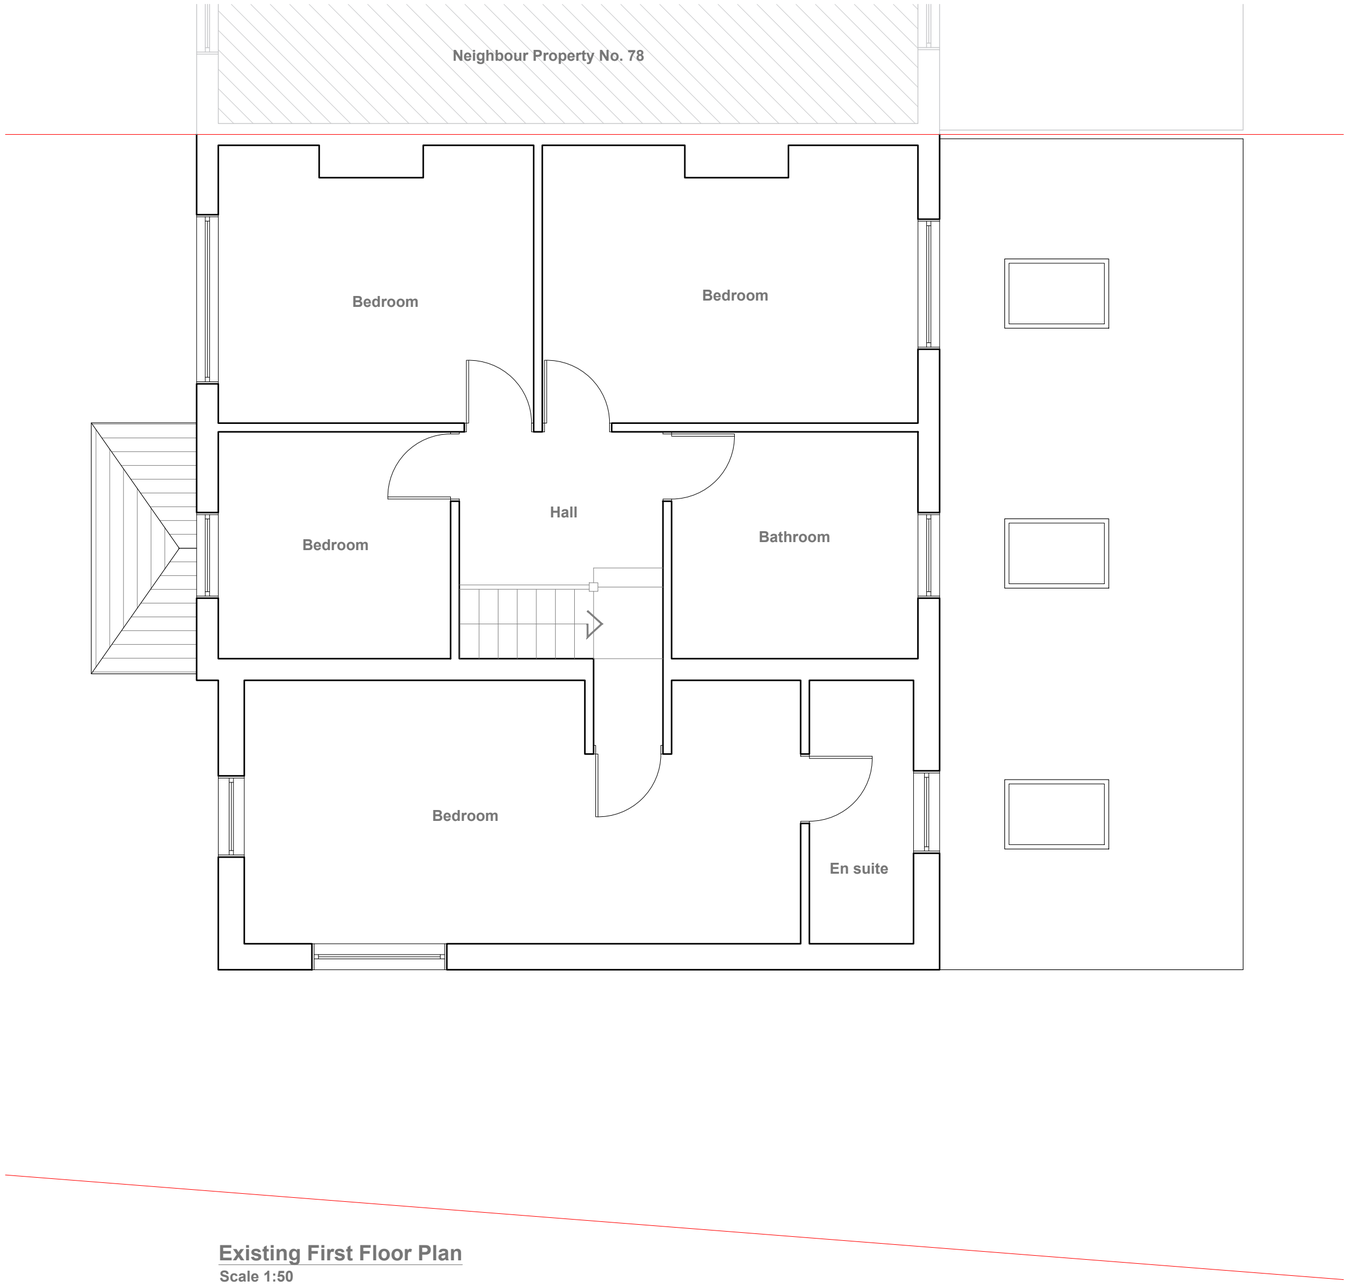

Existing First Floor Plan

Scale 1:50

1:50

0 1 2 5 Meter

Notes	Revisions	Drawing name	Drawing no	Rev
All plans, sections & elevations are based on measured readings and scaled dimension. Any discrepancies be reported immediately. To be read in conjunction with Structural Engineers' drawings and Mechanical and Electrical drawings All Materials To Match Existing		Existing - First Floor Plan	80 HH 02	
		Project 80 Arbor Lane Winnersh Wokingham RG415JD	SHIVAY DESIGNS & DEVELOPMENTS LTD +44 7410377527 info@upcgrp.com	
		Scale 1:50 @ A2 — Status		

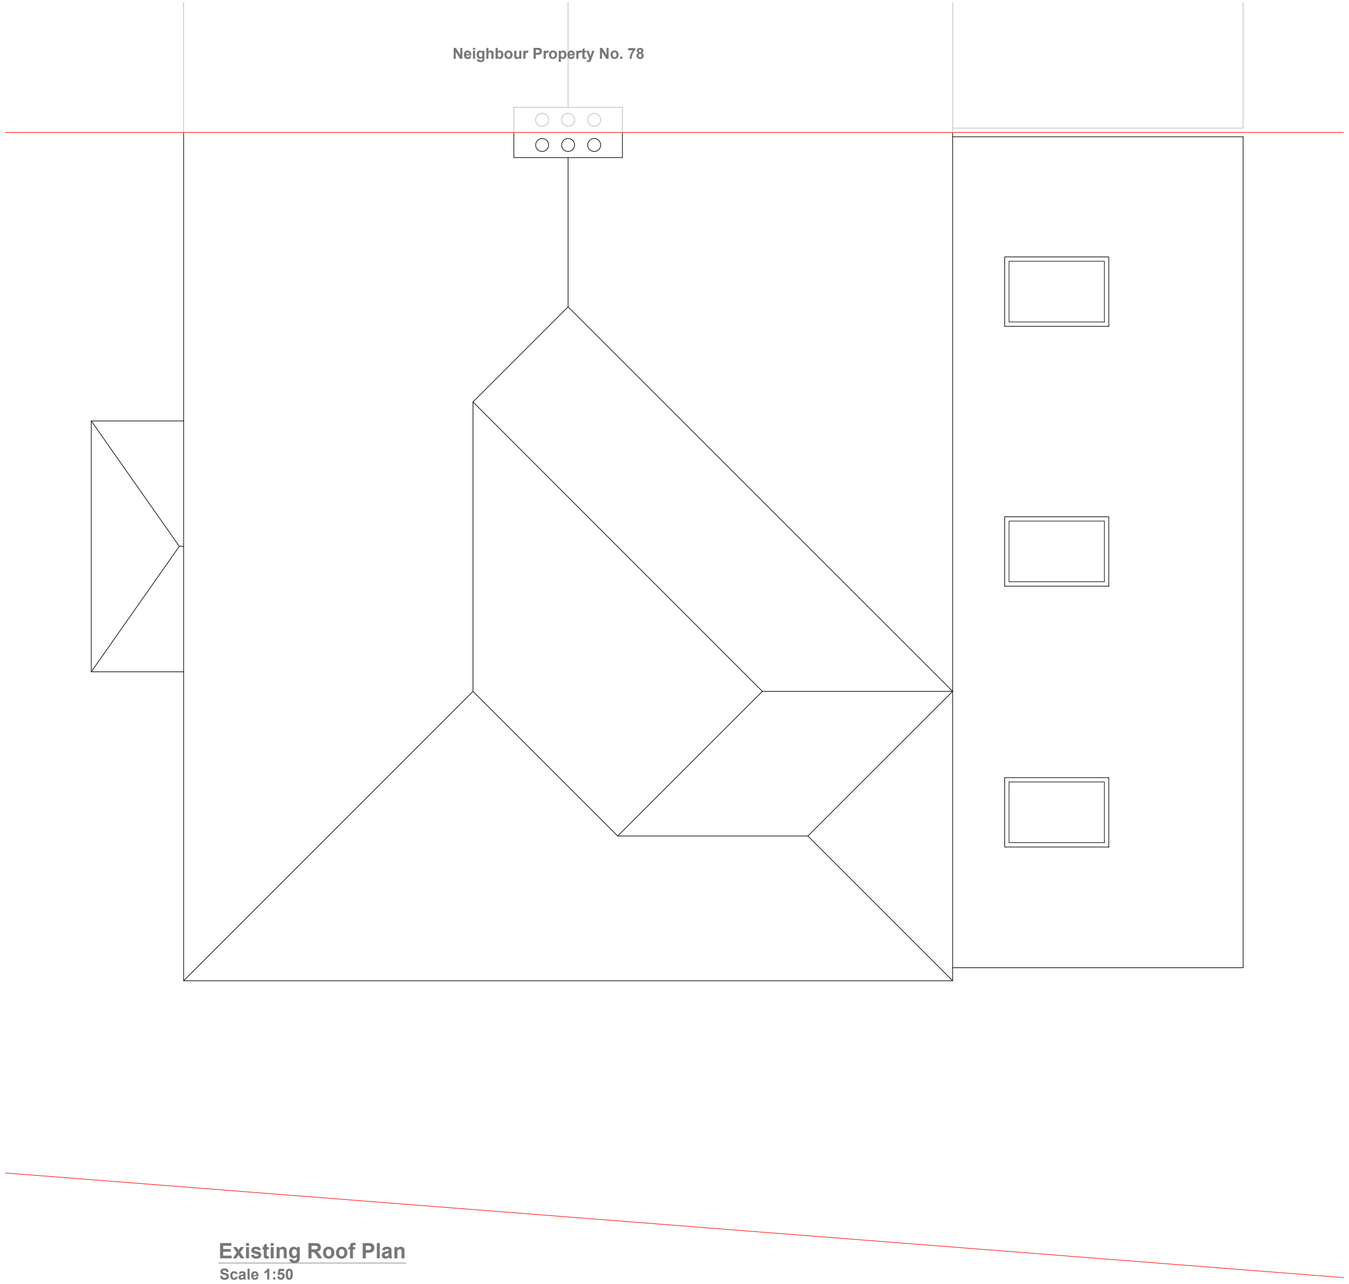

Existing Roof Plan

Scale 1:50

1:50

0 1 2 5 Meter

Notes	Revisions	Drawing name	Drawing no	Rev
All plans, sections & elevations are based on measured readings and scaled dimension. Any discrepancies be reported immediately. To be read in conjunction with Structural Engineers' drawings and Mechanical and Electrical drawings All Materials To Match Existing		Existing - Roof Plan	80 HH 03	
		Project 80 Arbor Lane Winnersh Wokingham RG415JD	SHIVAY DESIGNS & DEVELOPMENTS LTD +44 7410377527 info@upcgrp.com	
		Scale 1:50 @ A2	Status	

Existing Front Elevation
Scale 1:50

Existing Side Elevation
Scale 1:50

Existing Rear Elevation
Scale 1:50

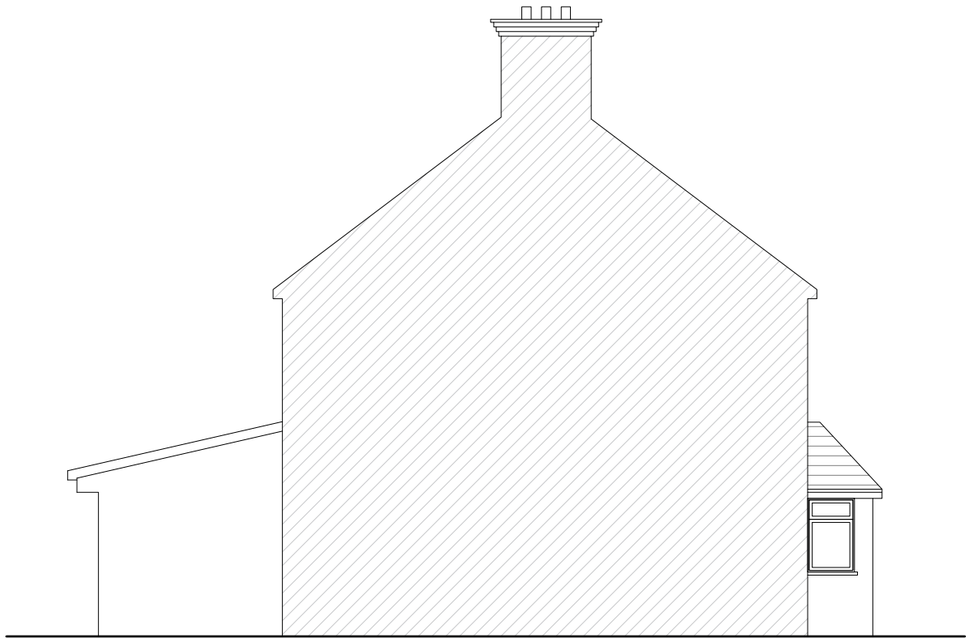

Existing Side Elevation
Scale 1:50

1:100

0 1 2 5 10 Meter

Notes	Revisions	Drawing name	Drawing no	Rev
All plans, sections & elevations are based on measured readings and scaled dimension. Any discrepancies be reported immediately. To be read in conjunction with Structural Engineers' drawings and Mechanical and Electrical drawings All Materials To Match Existing		Existing - Elevations	80 HH 04	
		Project 80 Arbor Lane Winnersh Wokingham RG415JD		
		Scale 1:100 @ A3	Status	

SHIVAY DESIGNS & DEVELOPMENTS LTD

+44 7410377527 info@upcgrp.com

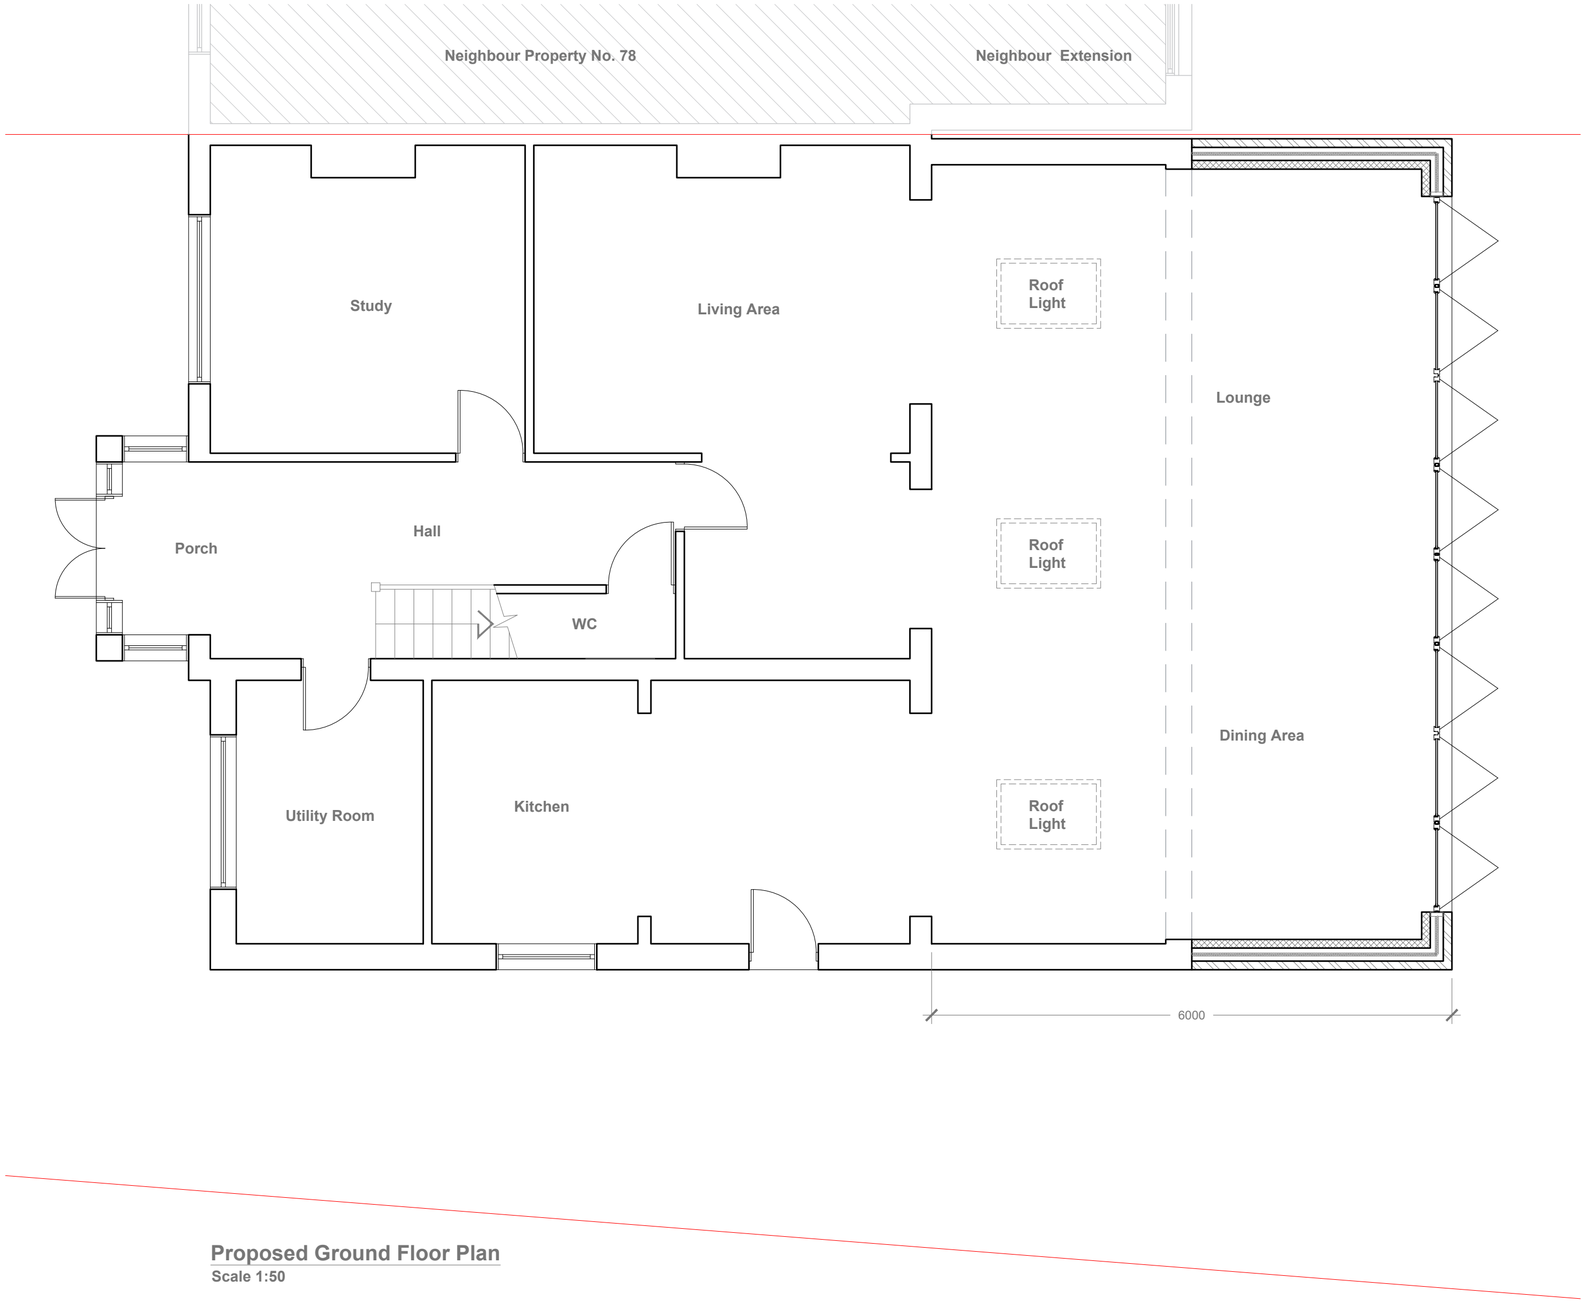

Proposed Ground Floor Plan

Scale 1:50

1:50 0 1 2 5 Meter

Notes	Revisions	Drawing name	Drawing no	Rev
All plans, sections & elevations are based on measured readings and scaled dimension. Any discrepancies be reported immediately. To be read in conjunction with Structural Engineers' drawings and Mechanical and Electrical drawings All Materials To Match Existing		Proposed - Ground Floor Plan	80 HH 05	
		Project: 80 Arbor Lane Winnersh Wokingham RG415JD	SHIVAY DESIGNS & DEVELOPMENTS LTD +44 7410377527 info@upcgrp.com	
		Scale: 1:50 @ A2 / Status		

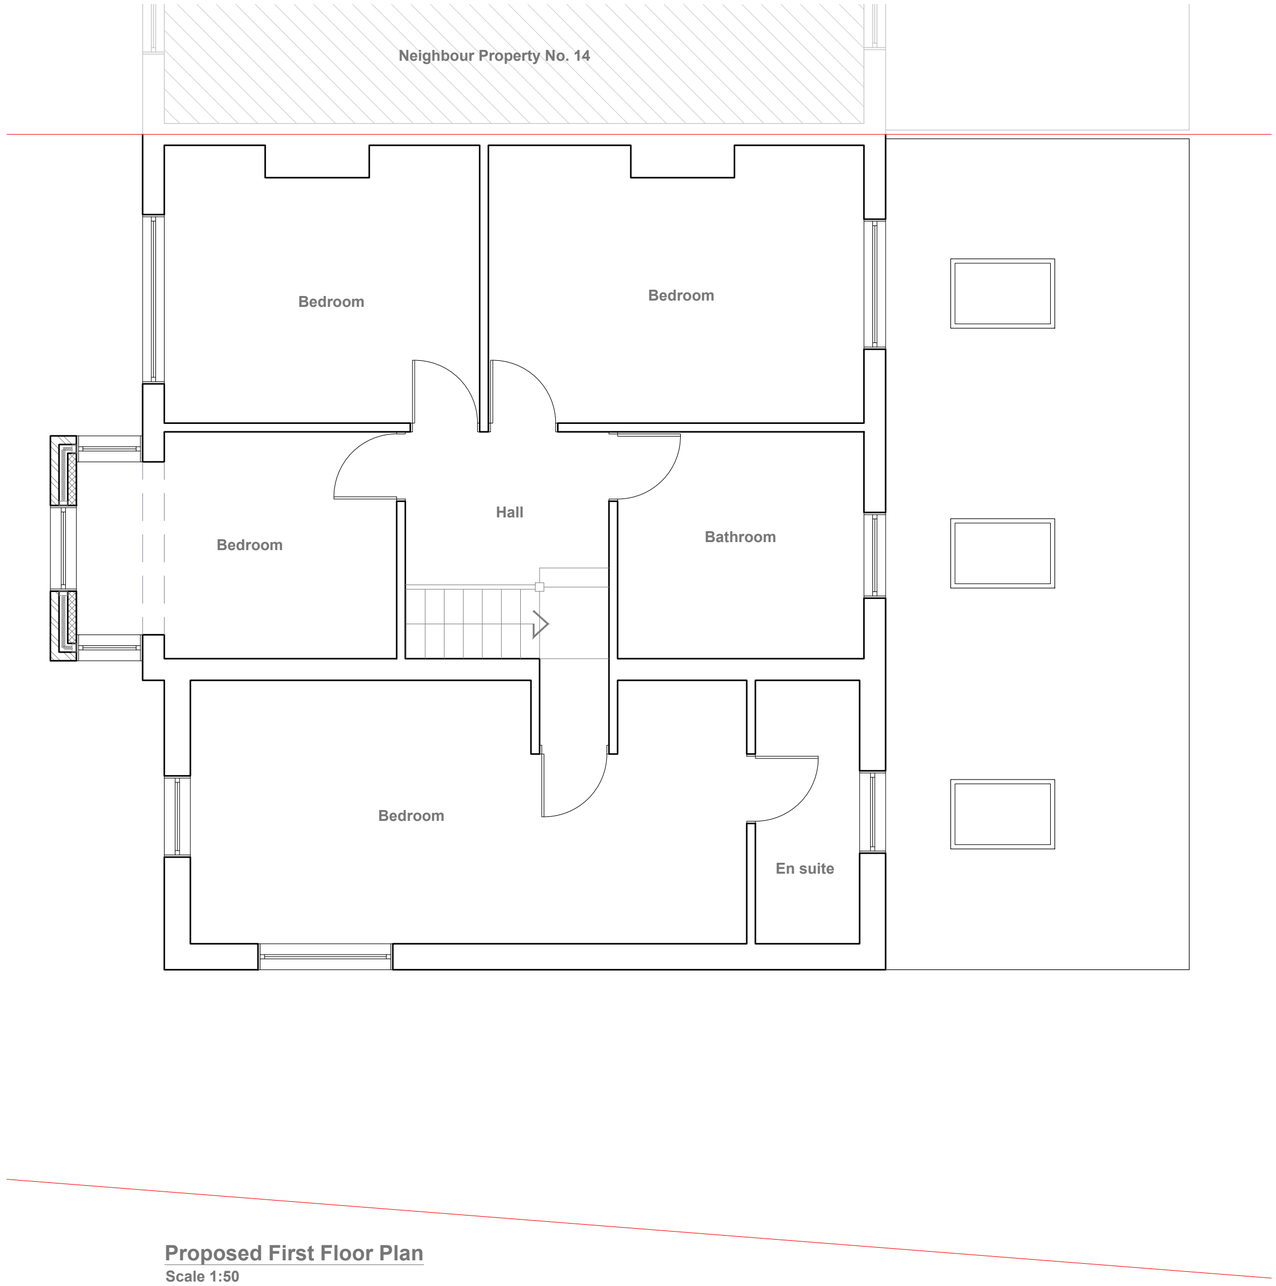

Proposed First Floor Plan

Scale 1:50

1:50

0 1 2 5 Meter

Notes	Revisions	Drawing name		Drawing no	Rev
All plans, sections & elevations are based on measured readings and scaled dimension. Any discrepancies be reported immediately. To be read in conjunction with Structural Engineers' drawings and Mechanical and Electrical drawings All Materials To Match Existing		Proposed - First Floor Plan		80 HH 06	
		Project 80 Arbor Lane Winnersh Wokingham RG415JD		SHIVAY DESIGNS & DEVELOPMENTS LTD +44 7410377527 info@upcgrp.com	
		Scale 1:50 @ A2	Status		

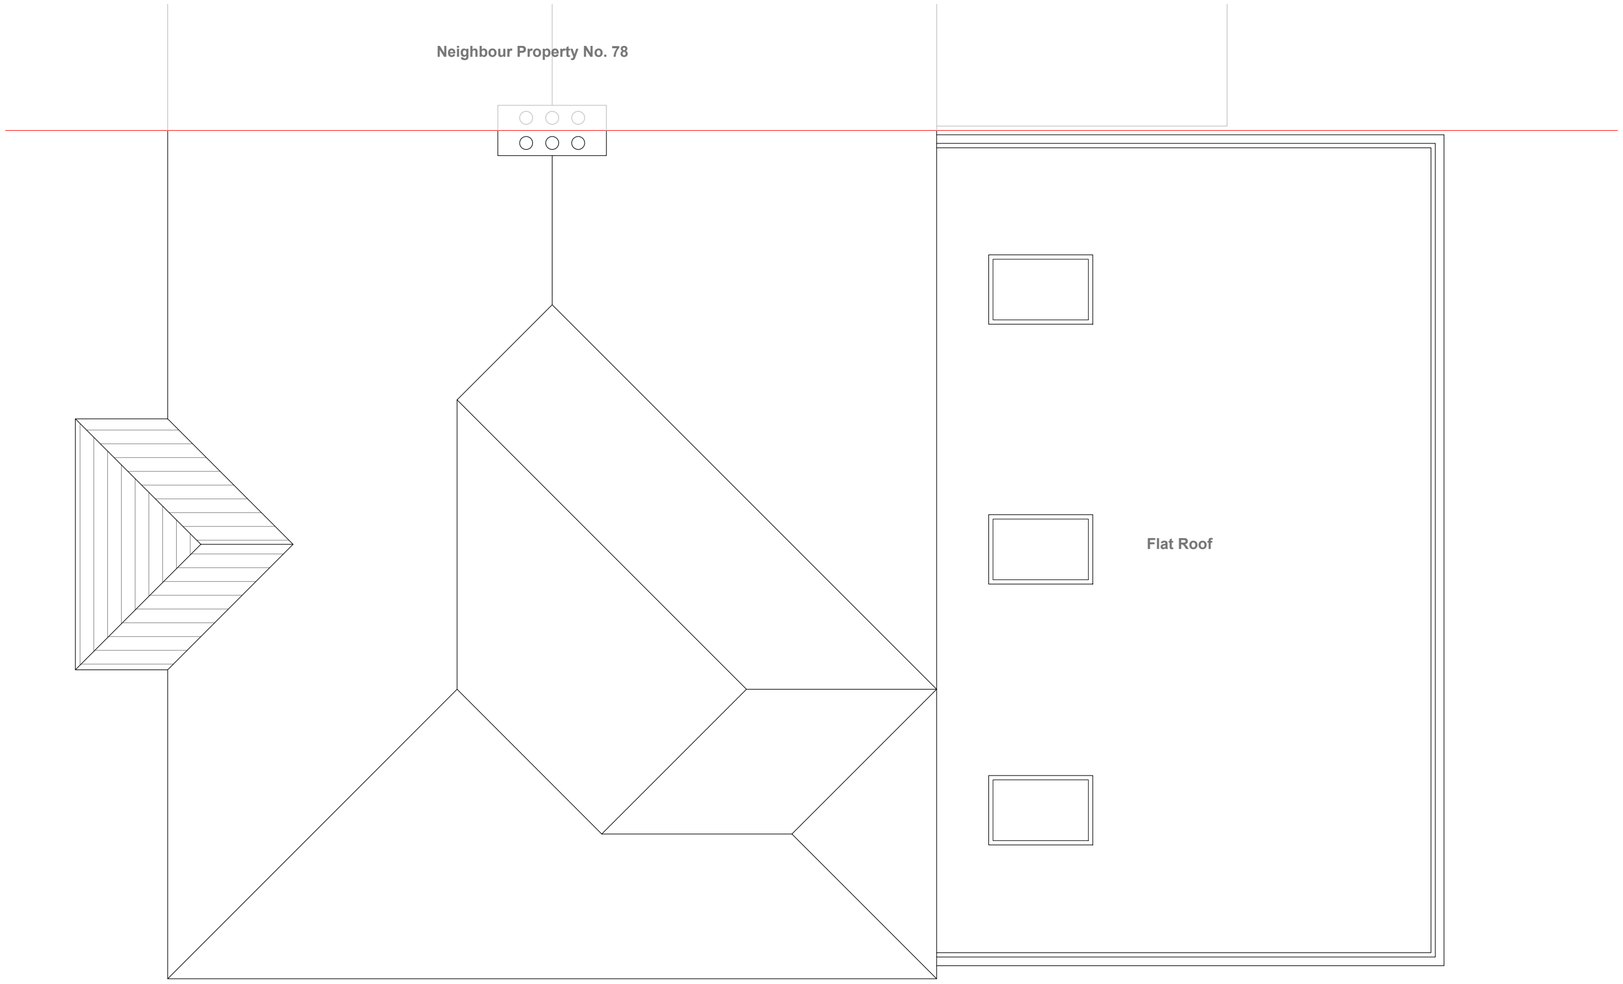

Proposed Roof Plan

Scale 1:50

1:50

0 1 2 5 Meter

Notes

All plans, sections & elevations are based on measured readings and scaled dimension.

Any discrepancies be reported immediately.

To be read in conjunction with Structural Engineers' drawings and Mechanical and Electrical drawings

All Materials To Match Existing

Revisions

Drawing name: Proposed - Roof Plan

Project: 80 Arbor Lane Winnersh Wokingham RG415JD

Scale: 1:50 @ A2

Status

Drawing no: 80 HH 07

Rev

SHIVAY DESIGNS & DEVELOPMENTS LTD
+44 7410377527 info@upcgrp.com

Proposed Front Elevation
Scale 1:50

Proposed Side Elevation
Scale 1:50

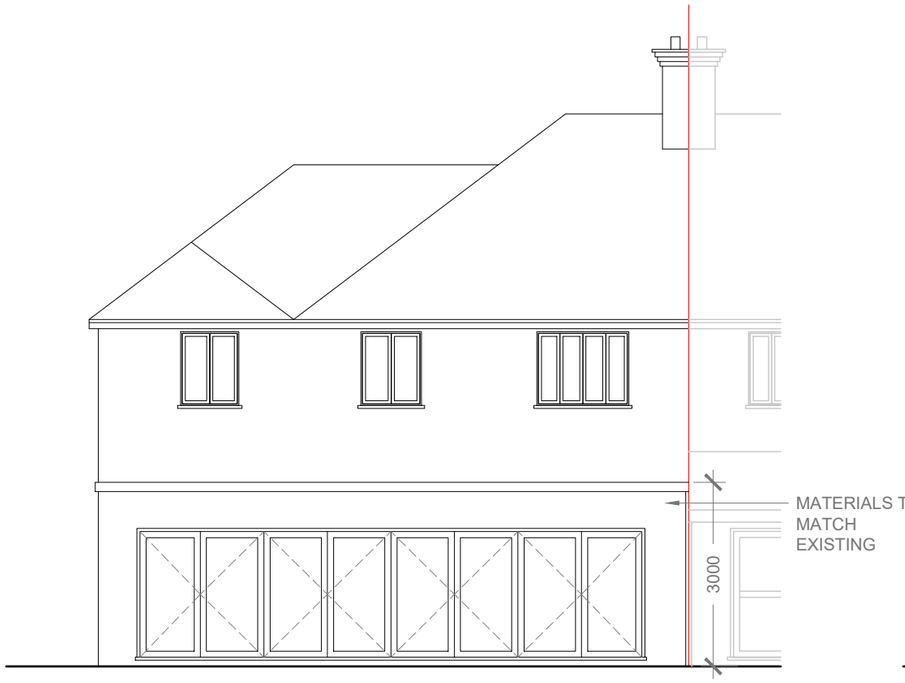

Proposed Rear Elevation
Scale 1:50

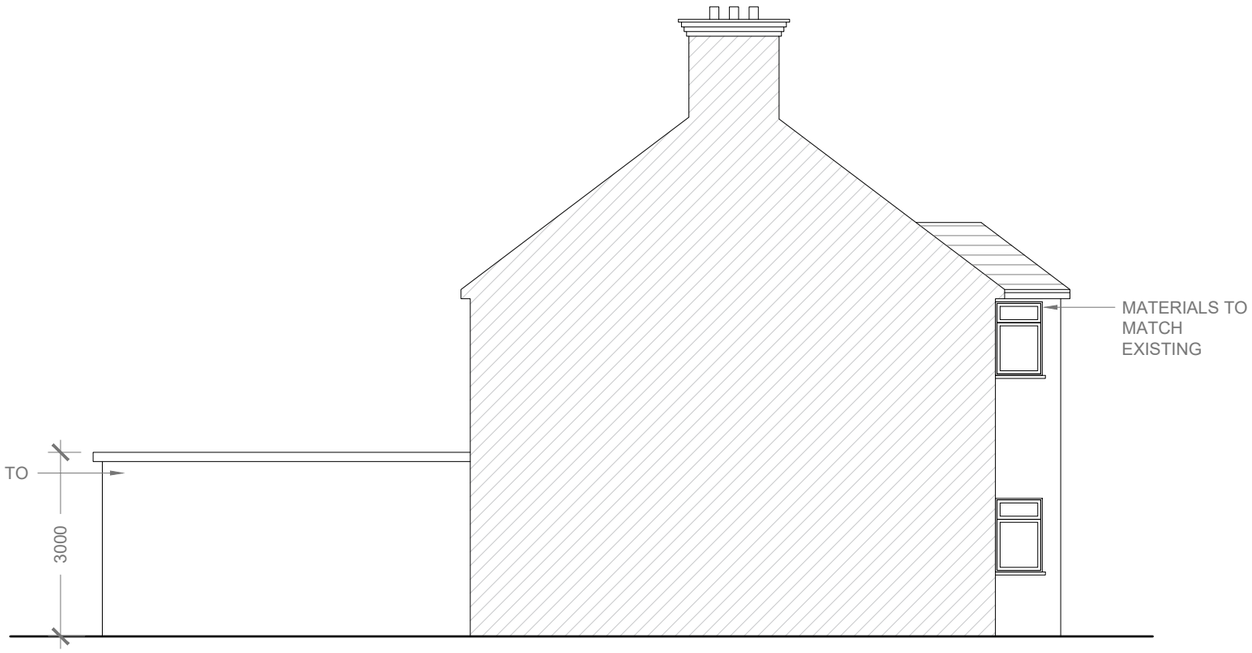

Proposed Side Elevation
Scale 1:50

1:100

0 1 2 5 10 Meter

Notes	Revisions	Drawing name	Drawing no	Rev
All plans, sections & elevations are based on measured readings and scaled dimension. Any discrepancies be reported immediately. To be read in conjunction with Structural Engineers' drawings and Mechanical and Electrical drawings All Materials To Match Existing		Proposed - Elevations	80 HH 08	
		Project 80 Arbor Lane Winnersh Wokingham RG415JD		
		Scale 1:100 @ A3	Status	

SHIVAY
DESIGNS & DEVELOPMENTS LTD
+44 7410377527 info@upcgrp.com