



PLAN | DESIGN | BUILD

JCENG SOLUTIONS

tel:0118 348 6230 mob:07411070270


email:info@jcengsolutions.com

web:www.jcengsolutions.com

NOTES:

THE CONTRACTORS ARE TO CHECK ALL DIMENSIONS, DRAIN RUNS AND GENERAL CONDITIONS ON THE SITE BEFORE WORKS COMMENCE, AND INFORM JCENG SOLUTIONS IMMEDIATELY UPON DISCOVERY OF ANY ERRORS, OMISSIONS OR DISCREPANCIES. ALL WORKS ARE TO BE CARRIED OUT IN ACCORDANCE WITH CURRENT BUILDING REGULATIONS, BRITISH STANDARDS, CODE OF PRACTICE AND LOCAL AUTHORITY REQUIREMENTS. DO NOT SCALE FROM THIS DRAWING WITHOUT FIRST OBTAINING WRITTEN AUTHORISATION FROM JCENG SOLUTIONS.

THIS DRAWING IS THE PROPERTY OF JCENG SOLUTIONS AND IS ISSUED ON THE CONDITION THAT IT IS NOT REPRODUCED, DISCLOSED OR COPIED TO ANY UNAUTHORISED PERSON IN WHOLE OR PART WITHOUT PRIOR WRITTEN CONSENT

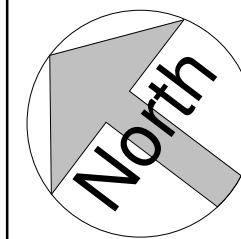

1:200 0 2 4 6 8 10m

1:100 0 1 2 3 4 5 6 7 8m

1:50 0 1 2 3 4m

Site boundary
Beam /lintels
Demolition
RL
Roof Light
IC - Inspection Chamber
MH - Man hole
Soil vent pipe (svp)
Rainwater pipe (rwp)

New cavity wall

Existing structure to be unaffected

Stud partition wall

REV	DATE	DESCRIPTION
-----	------	-------------

CLIENT ADDRESS

17 Duffield Rd, Woodley,
Reading RG5 4RL

TITLE

Existing & Proposed
Roof Layout

CLIENT

Mr.Pargat Singh


DRAWN BY JC	CHECKED BY RB	
----------------	------------------	--

SCALE (@ A1)
As indicated


DRAWING NUMBER

PP-208-RG-05

REV

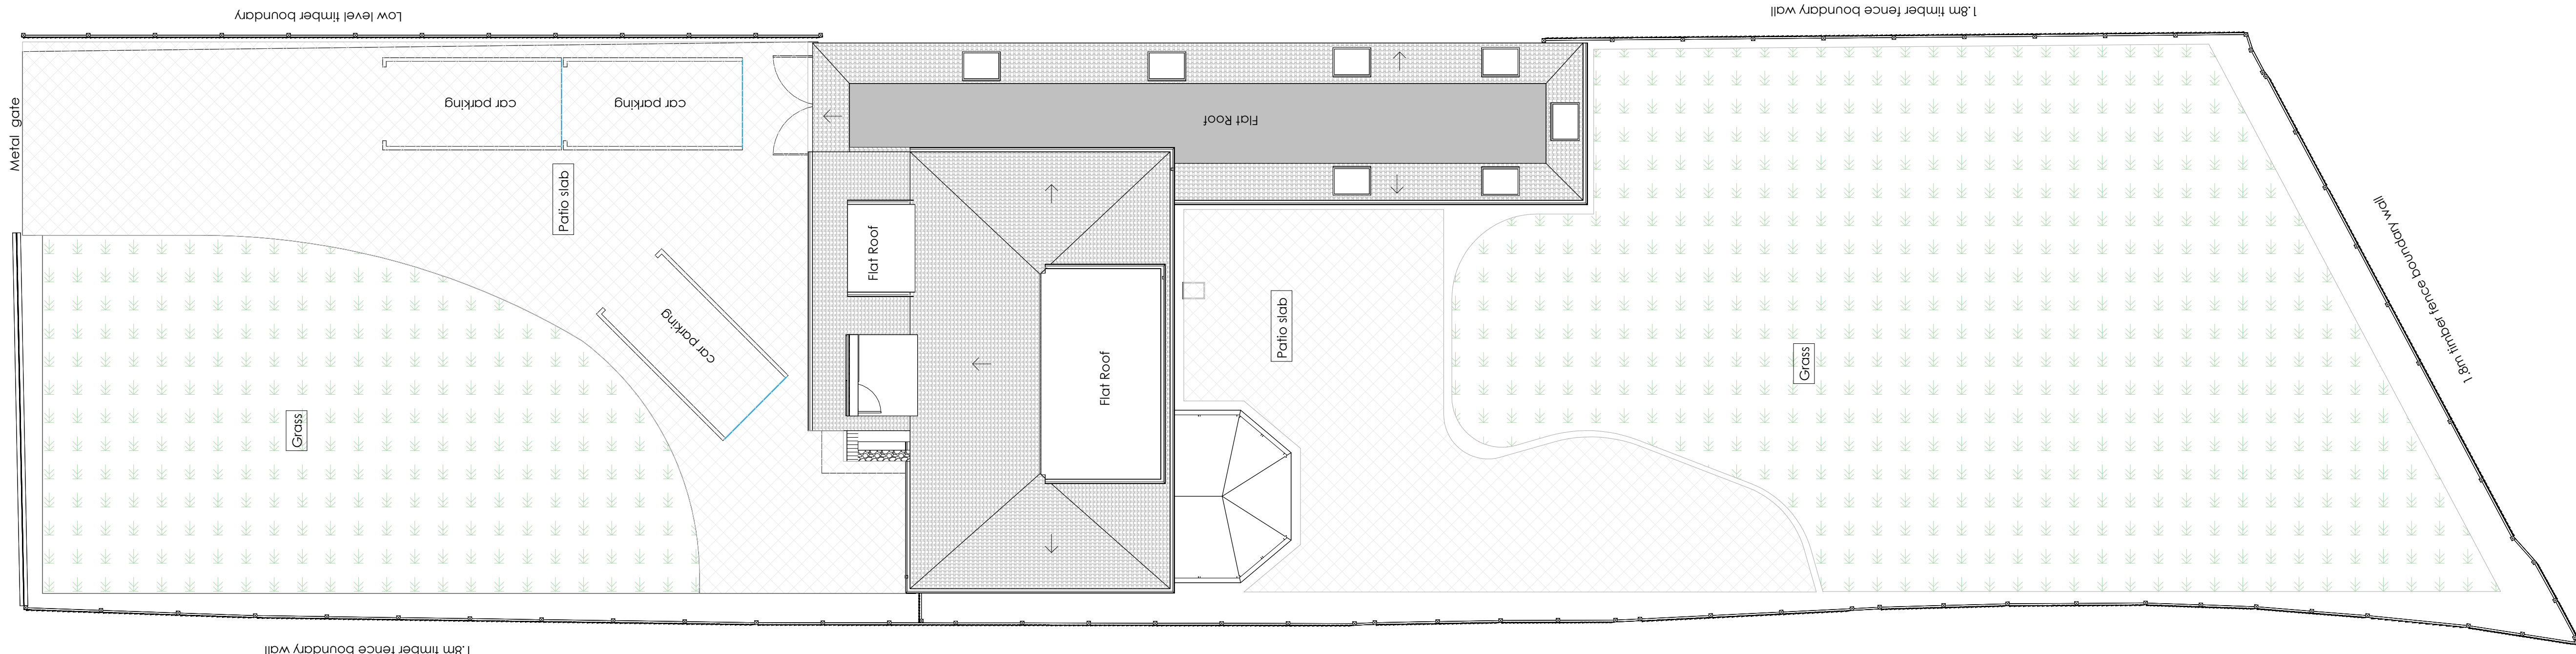

Existing Roof Layout
1:100

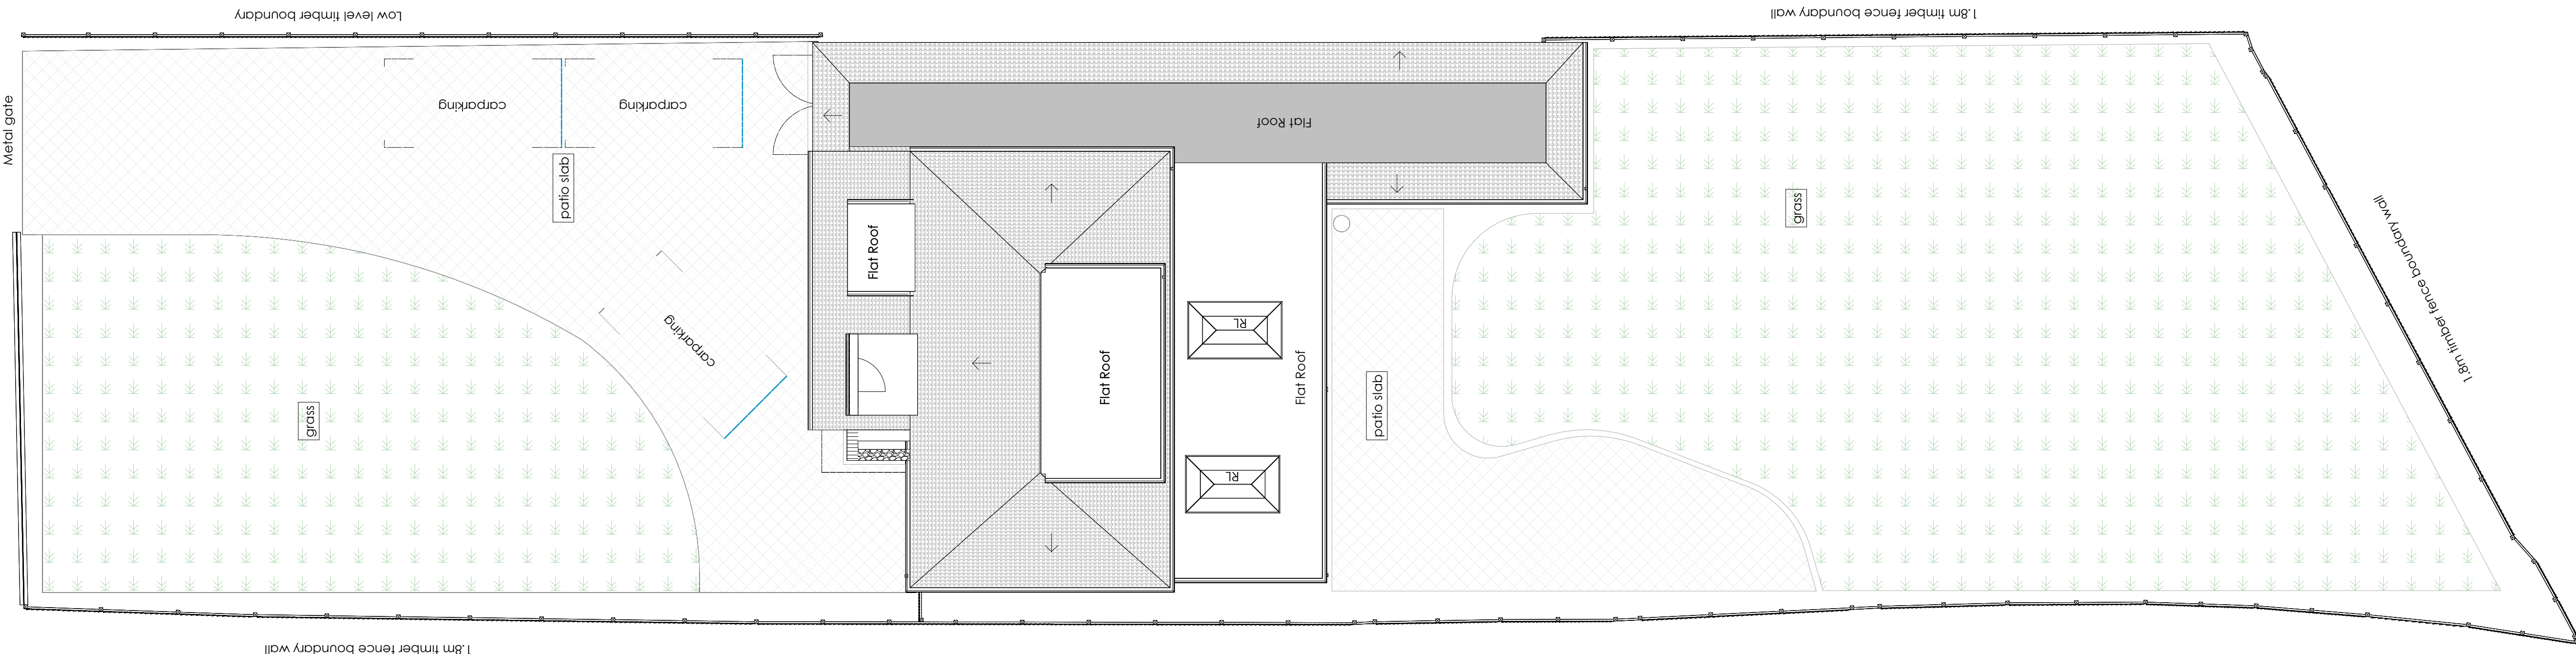

Proposed Roof Layout
1:100