





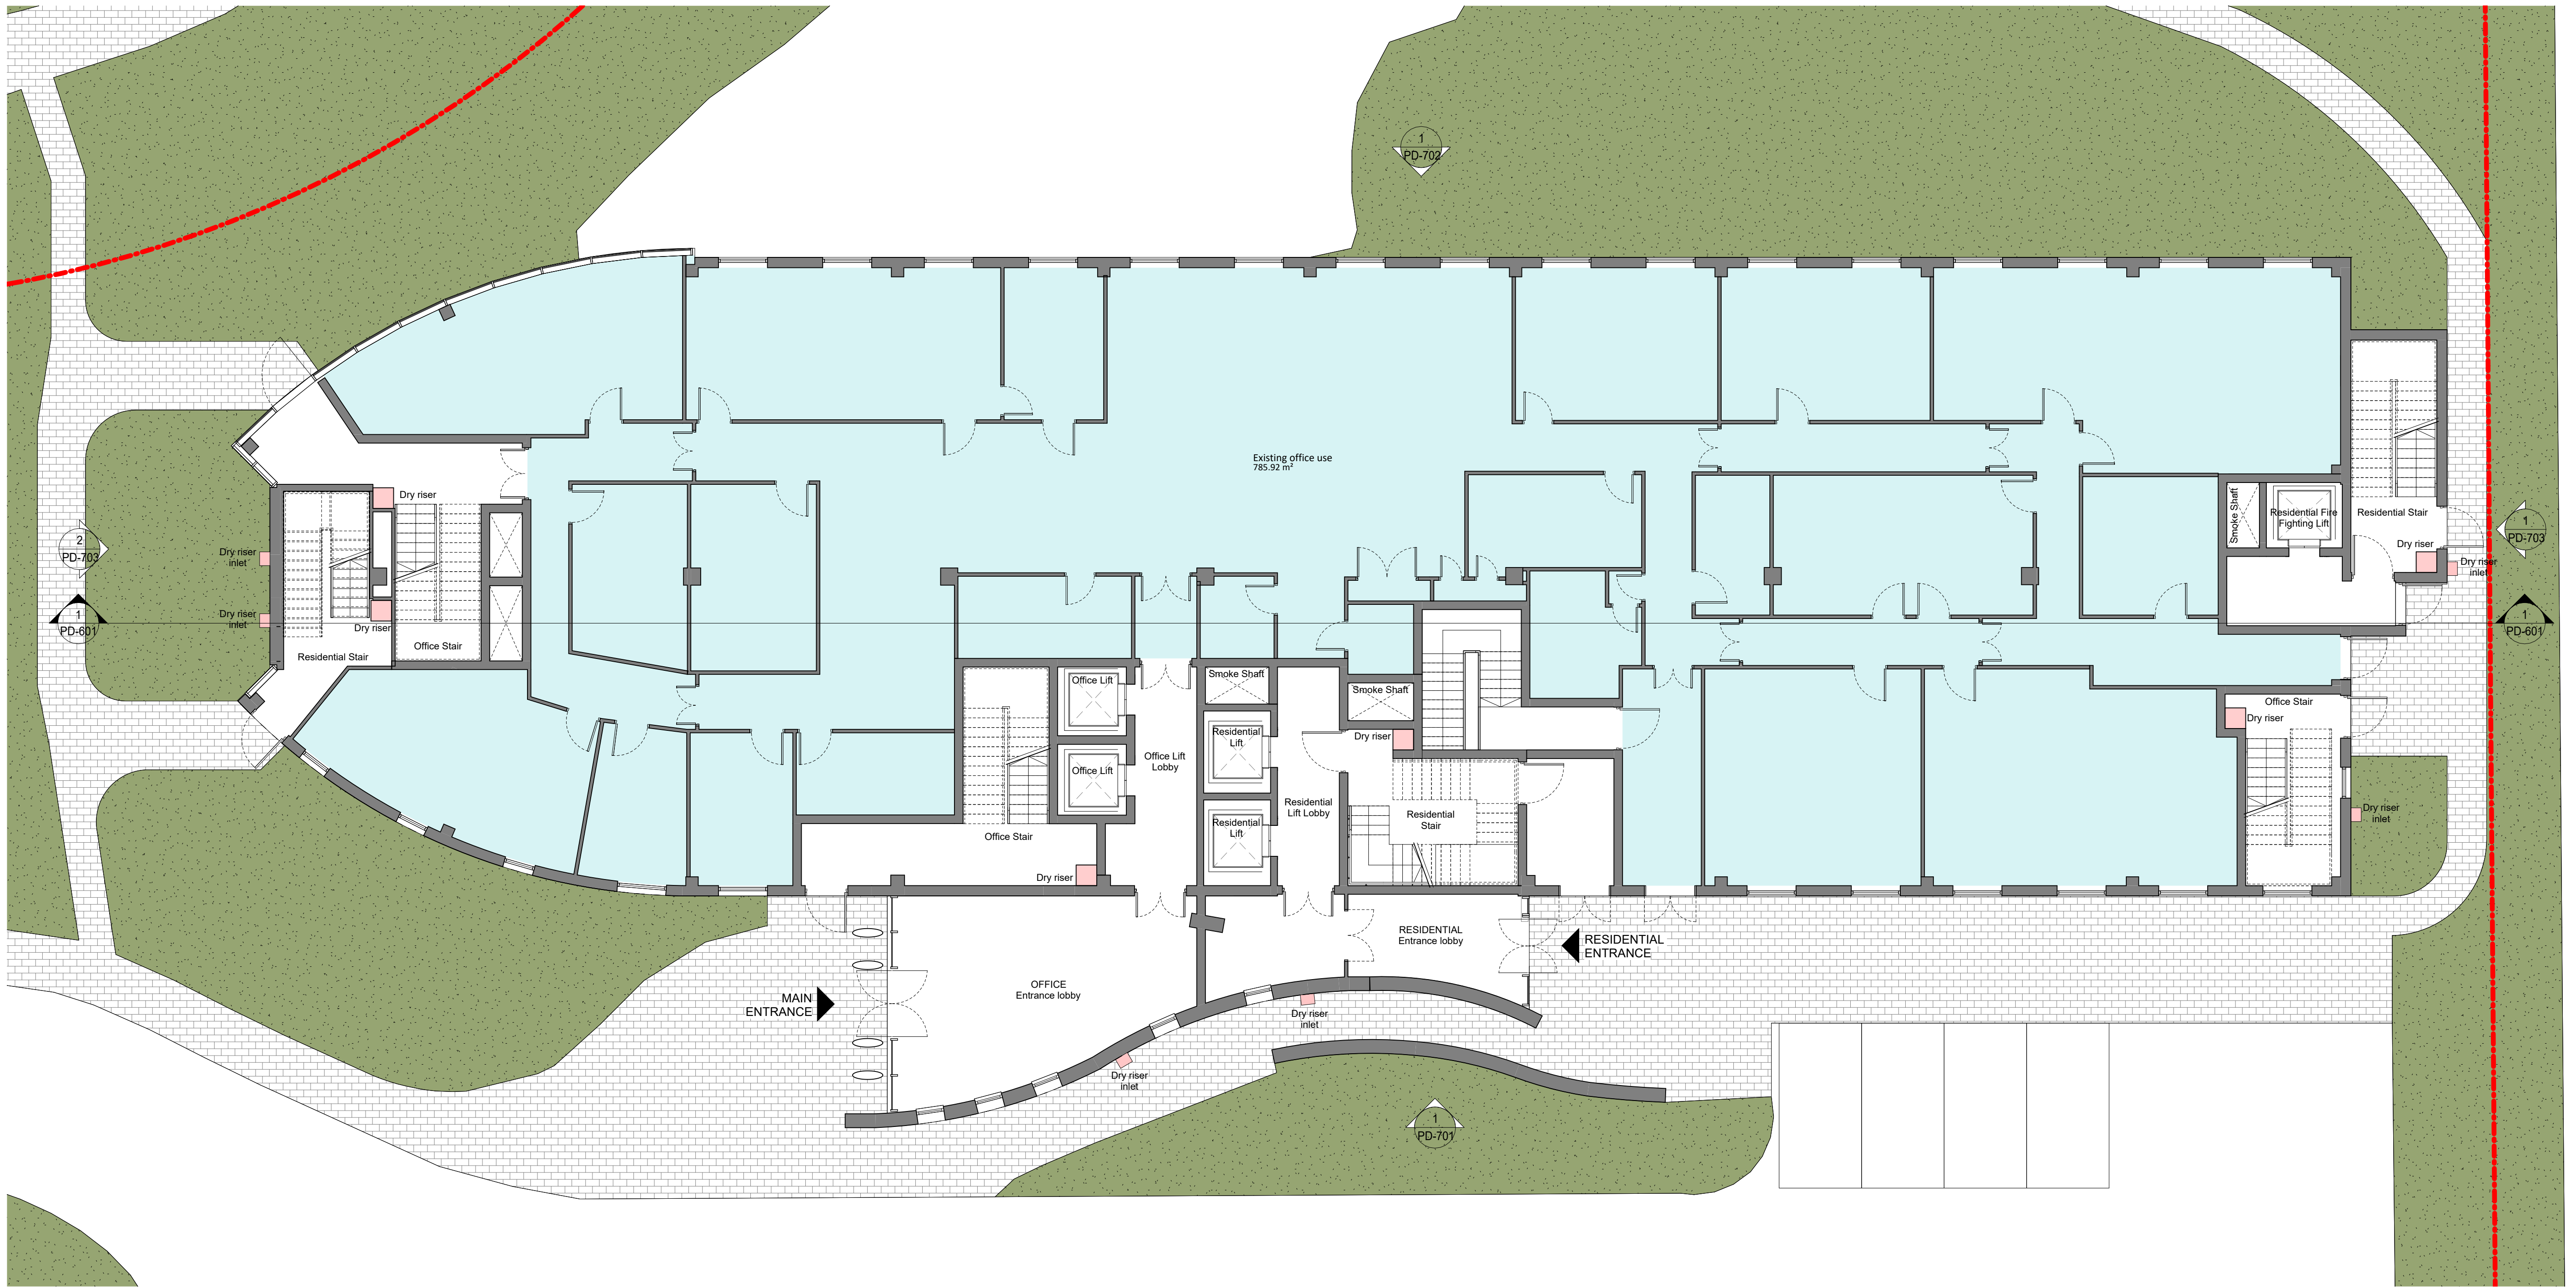


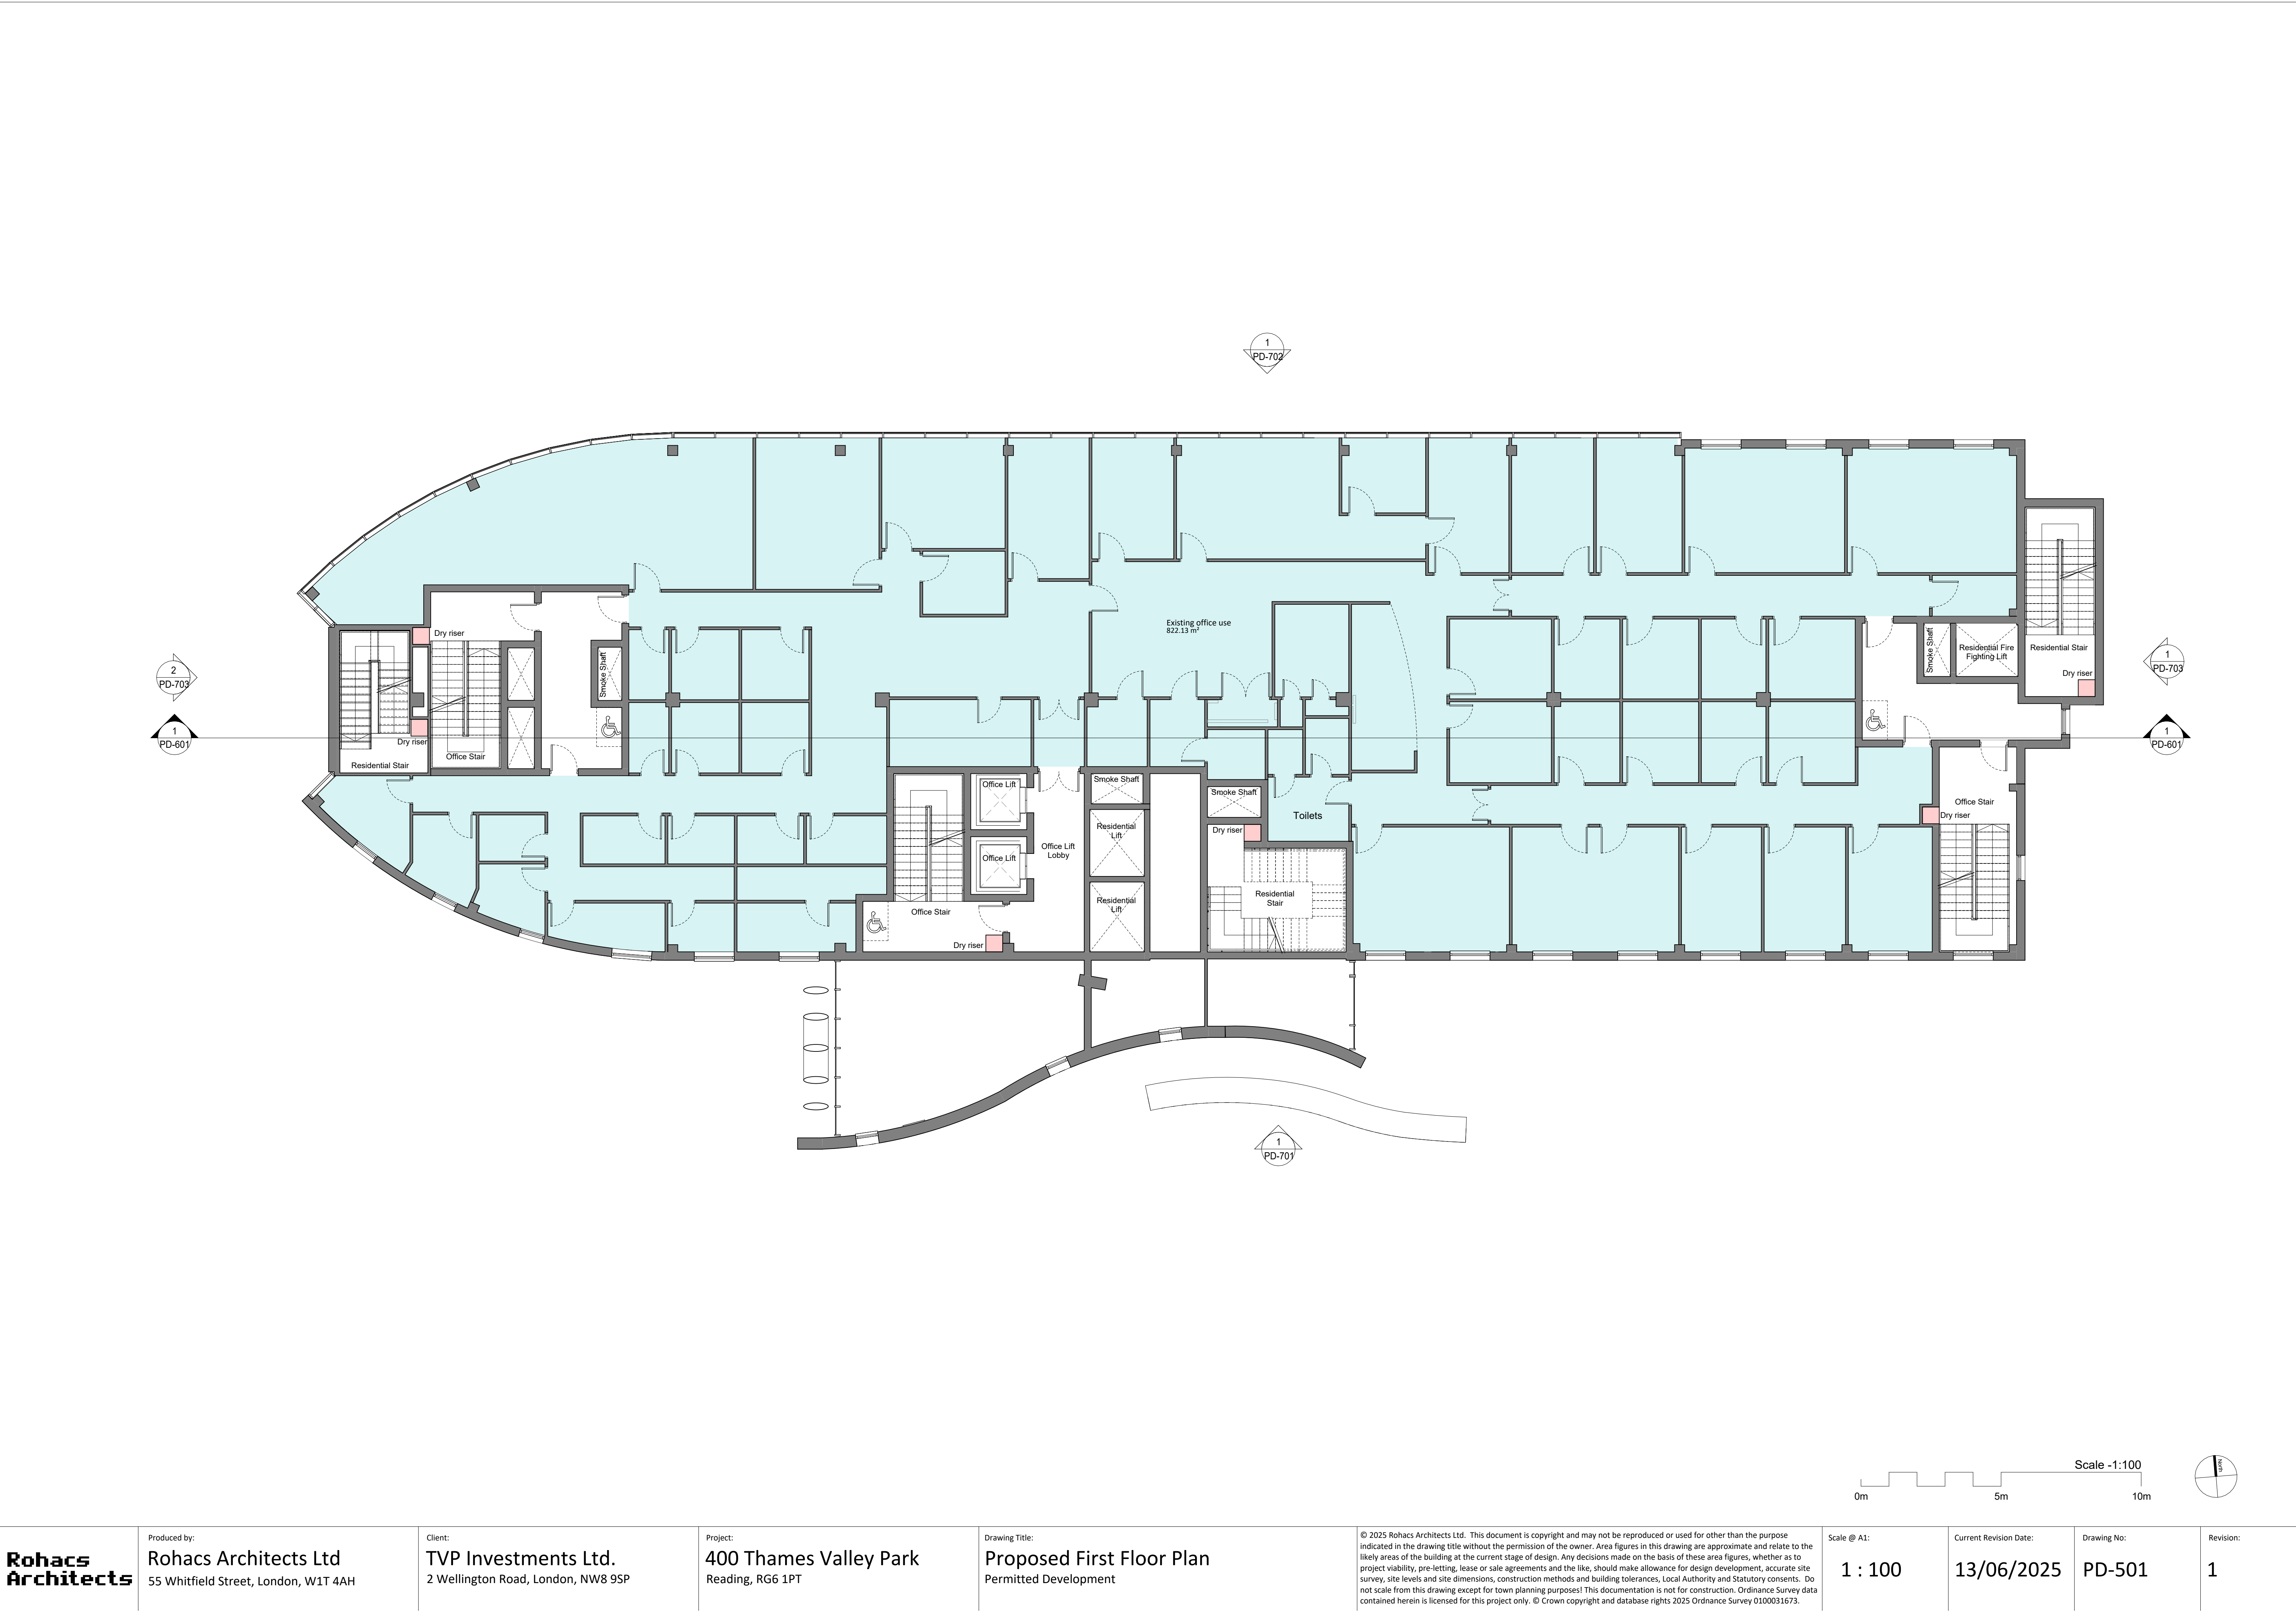


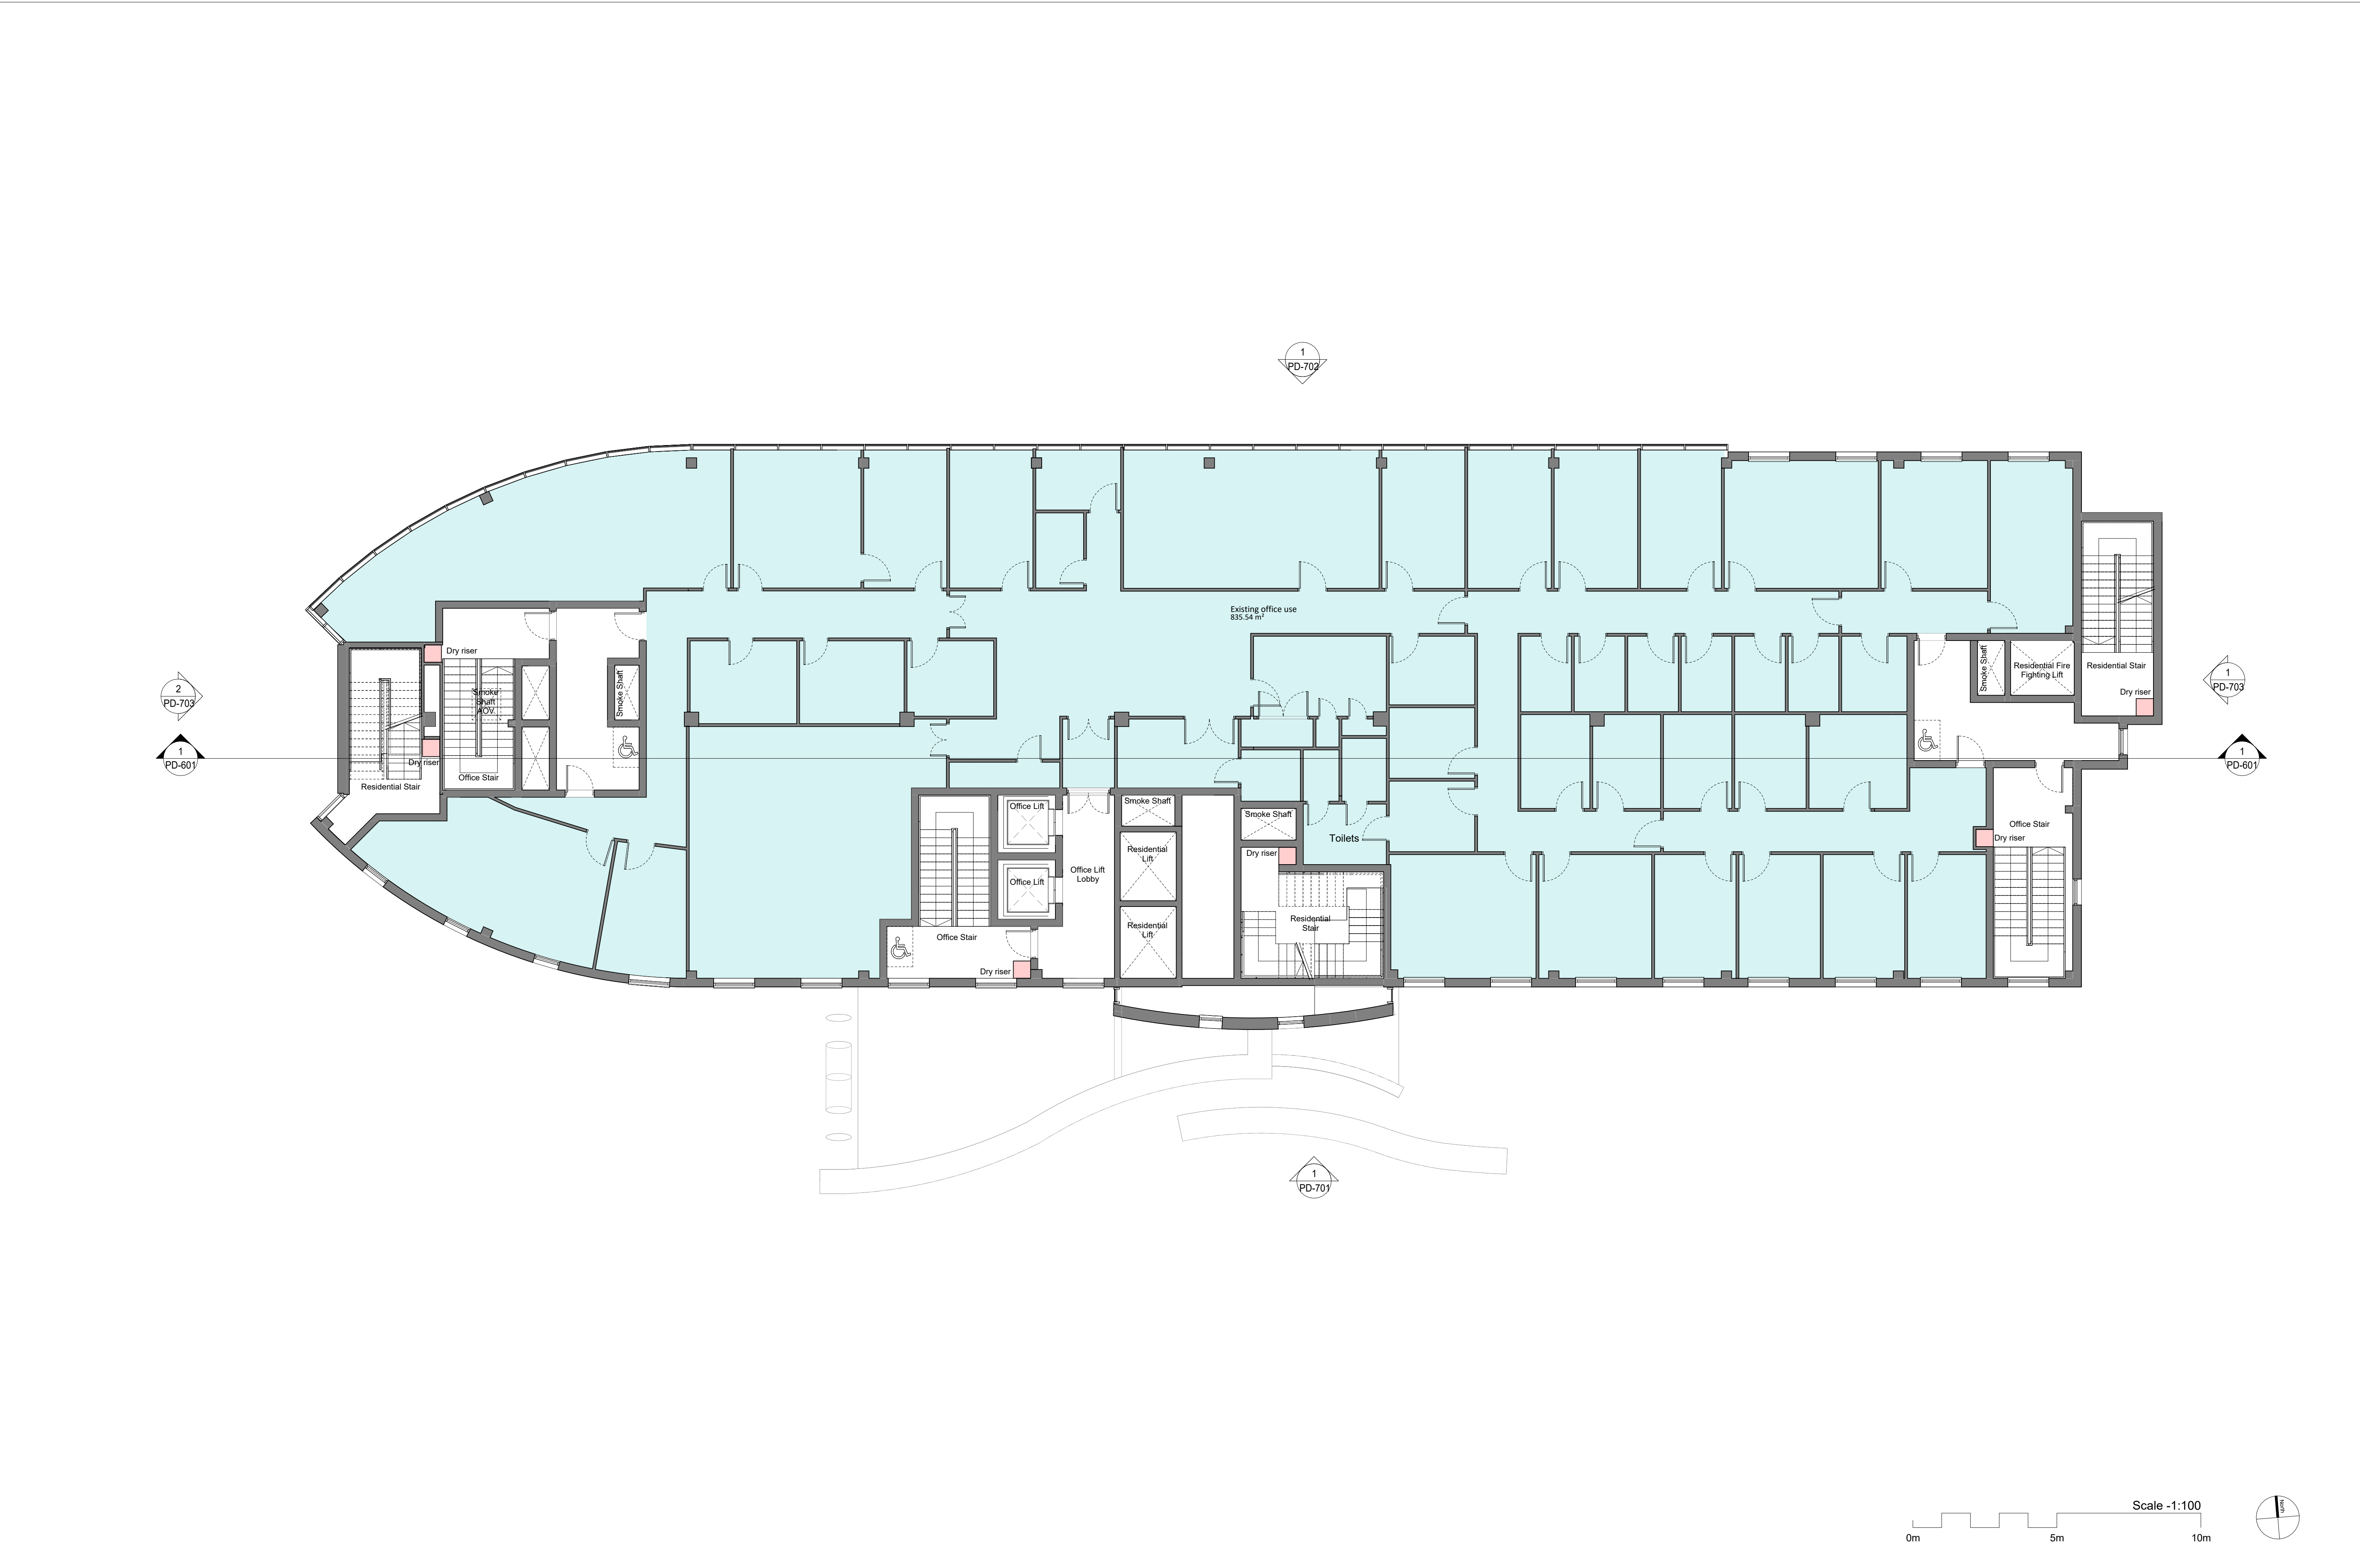

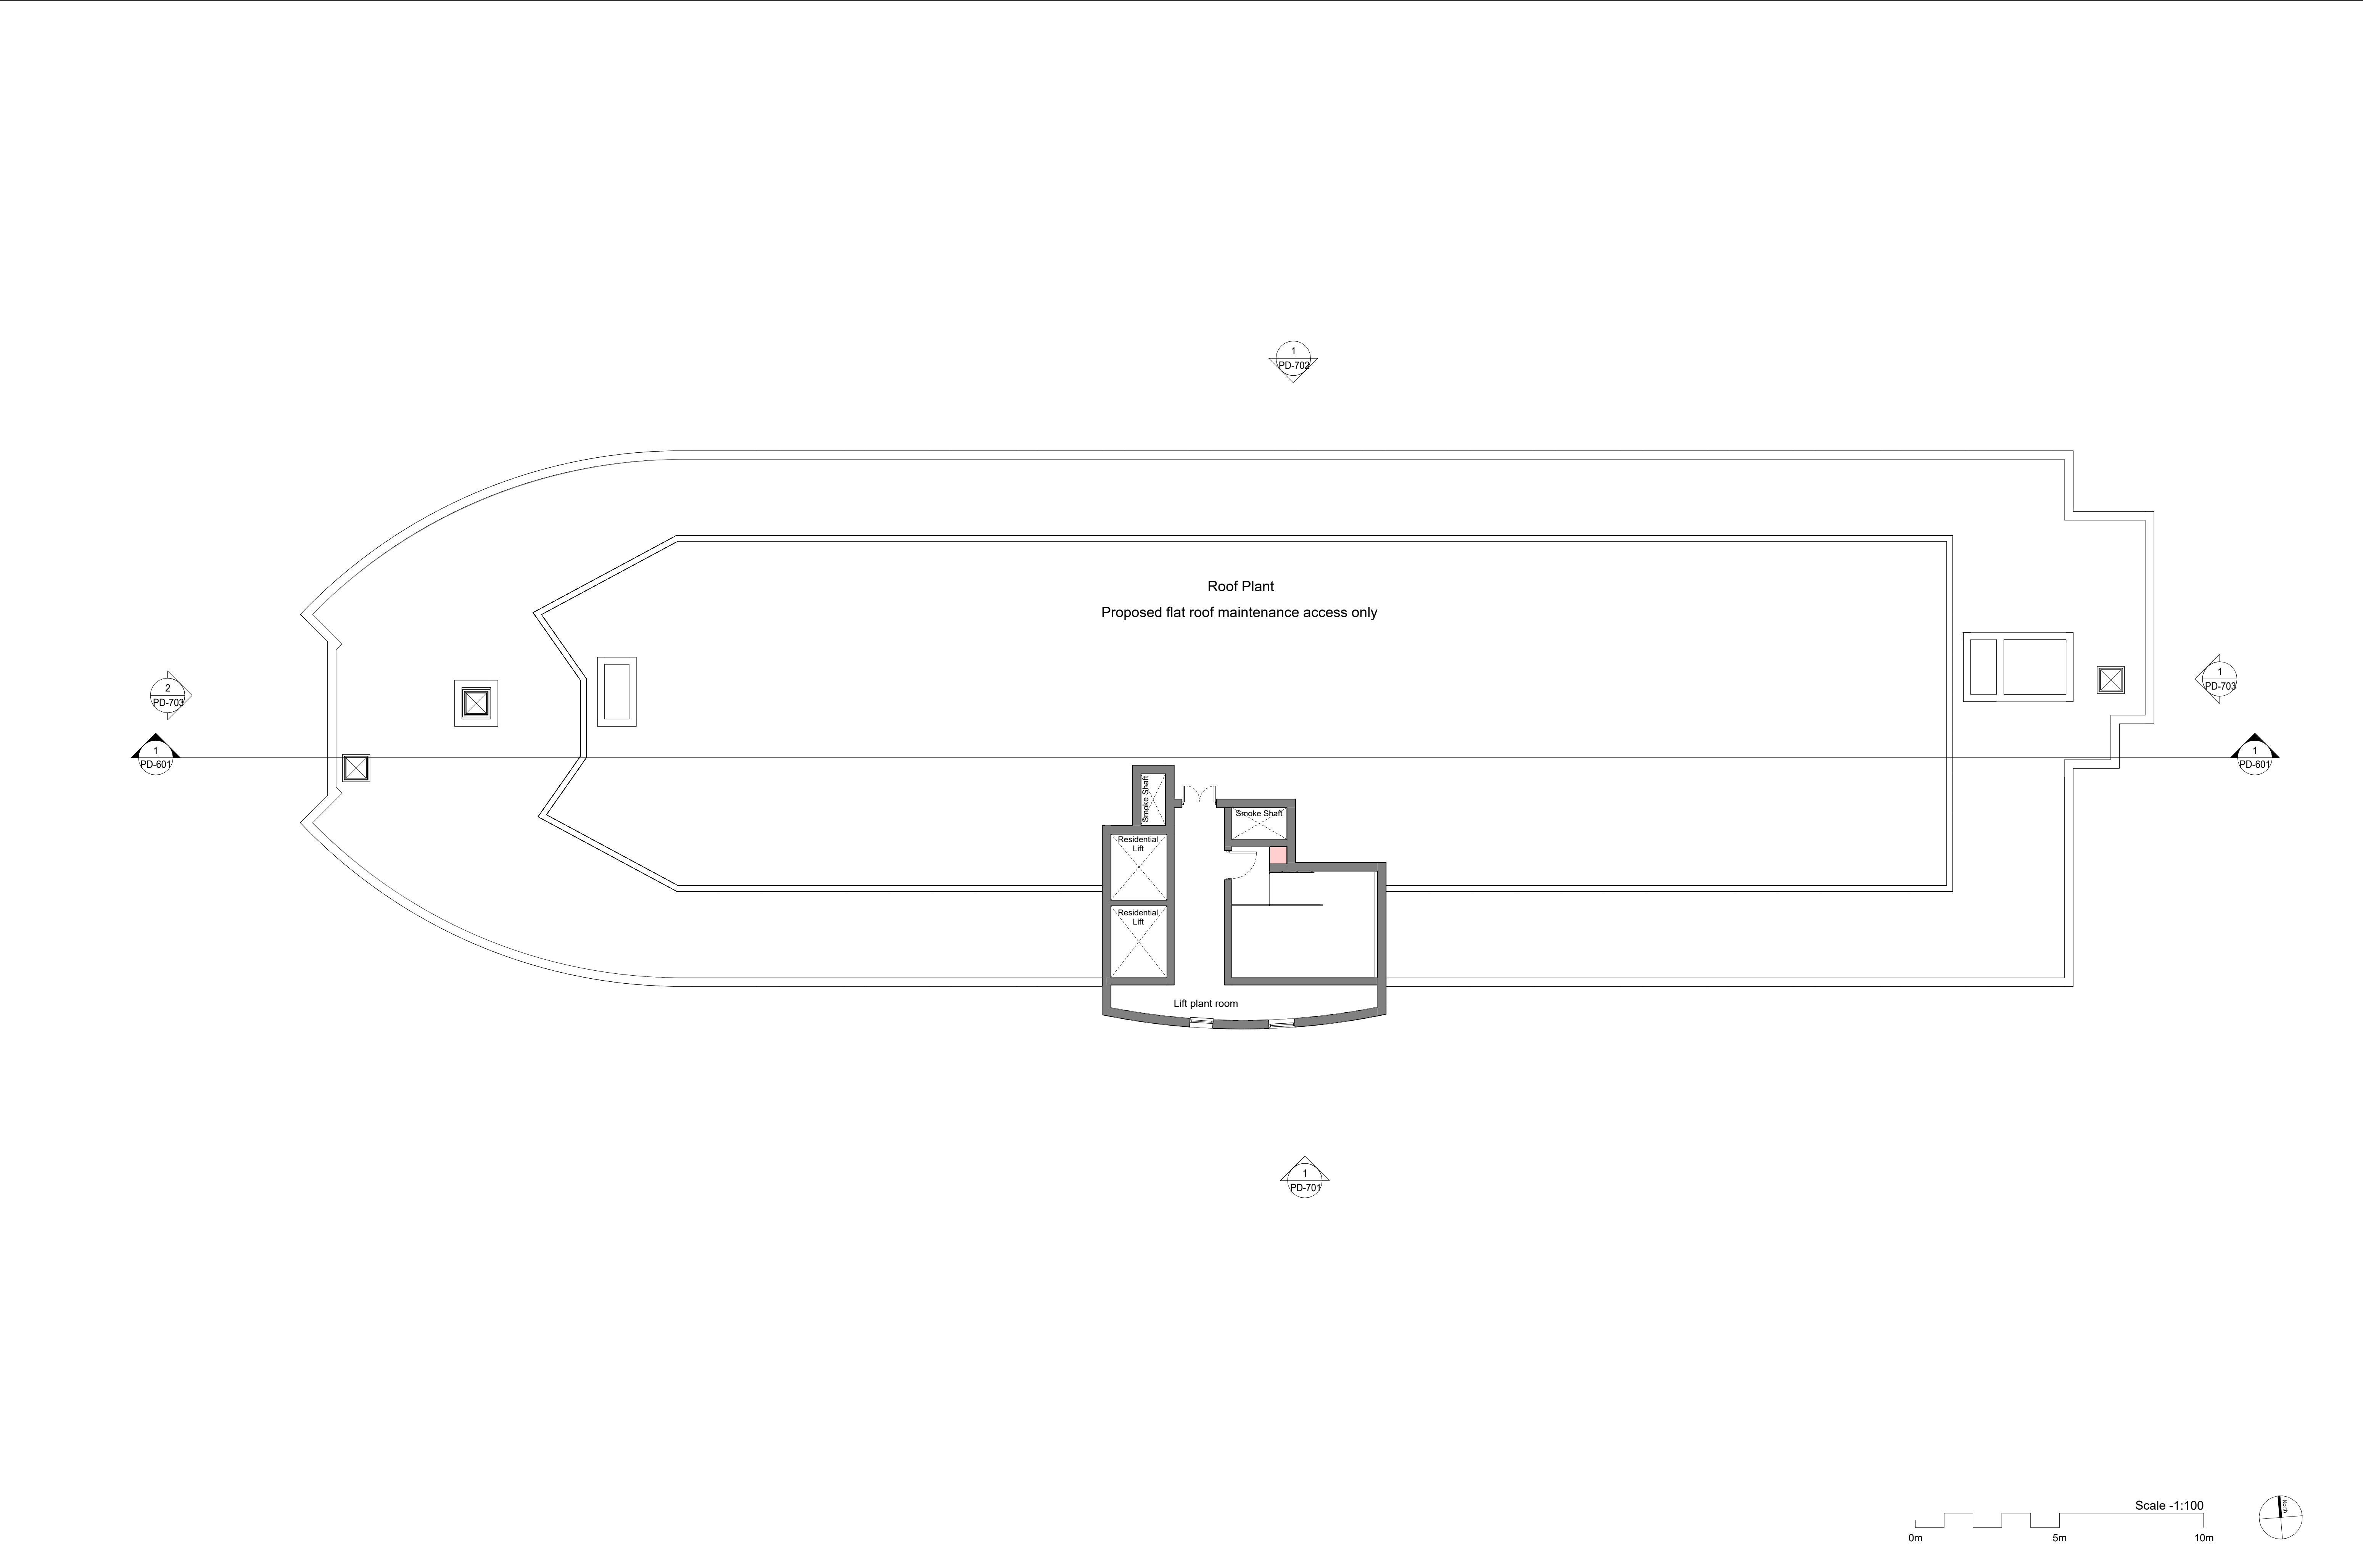




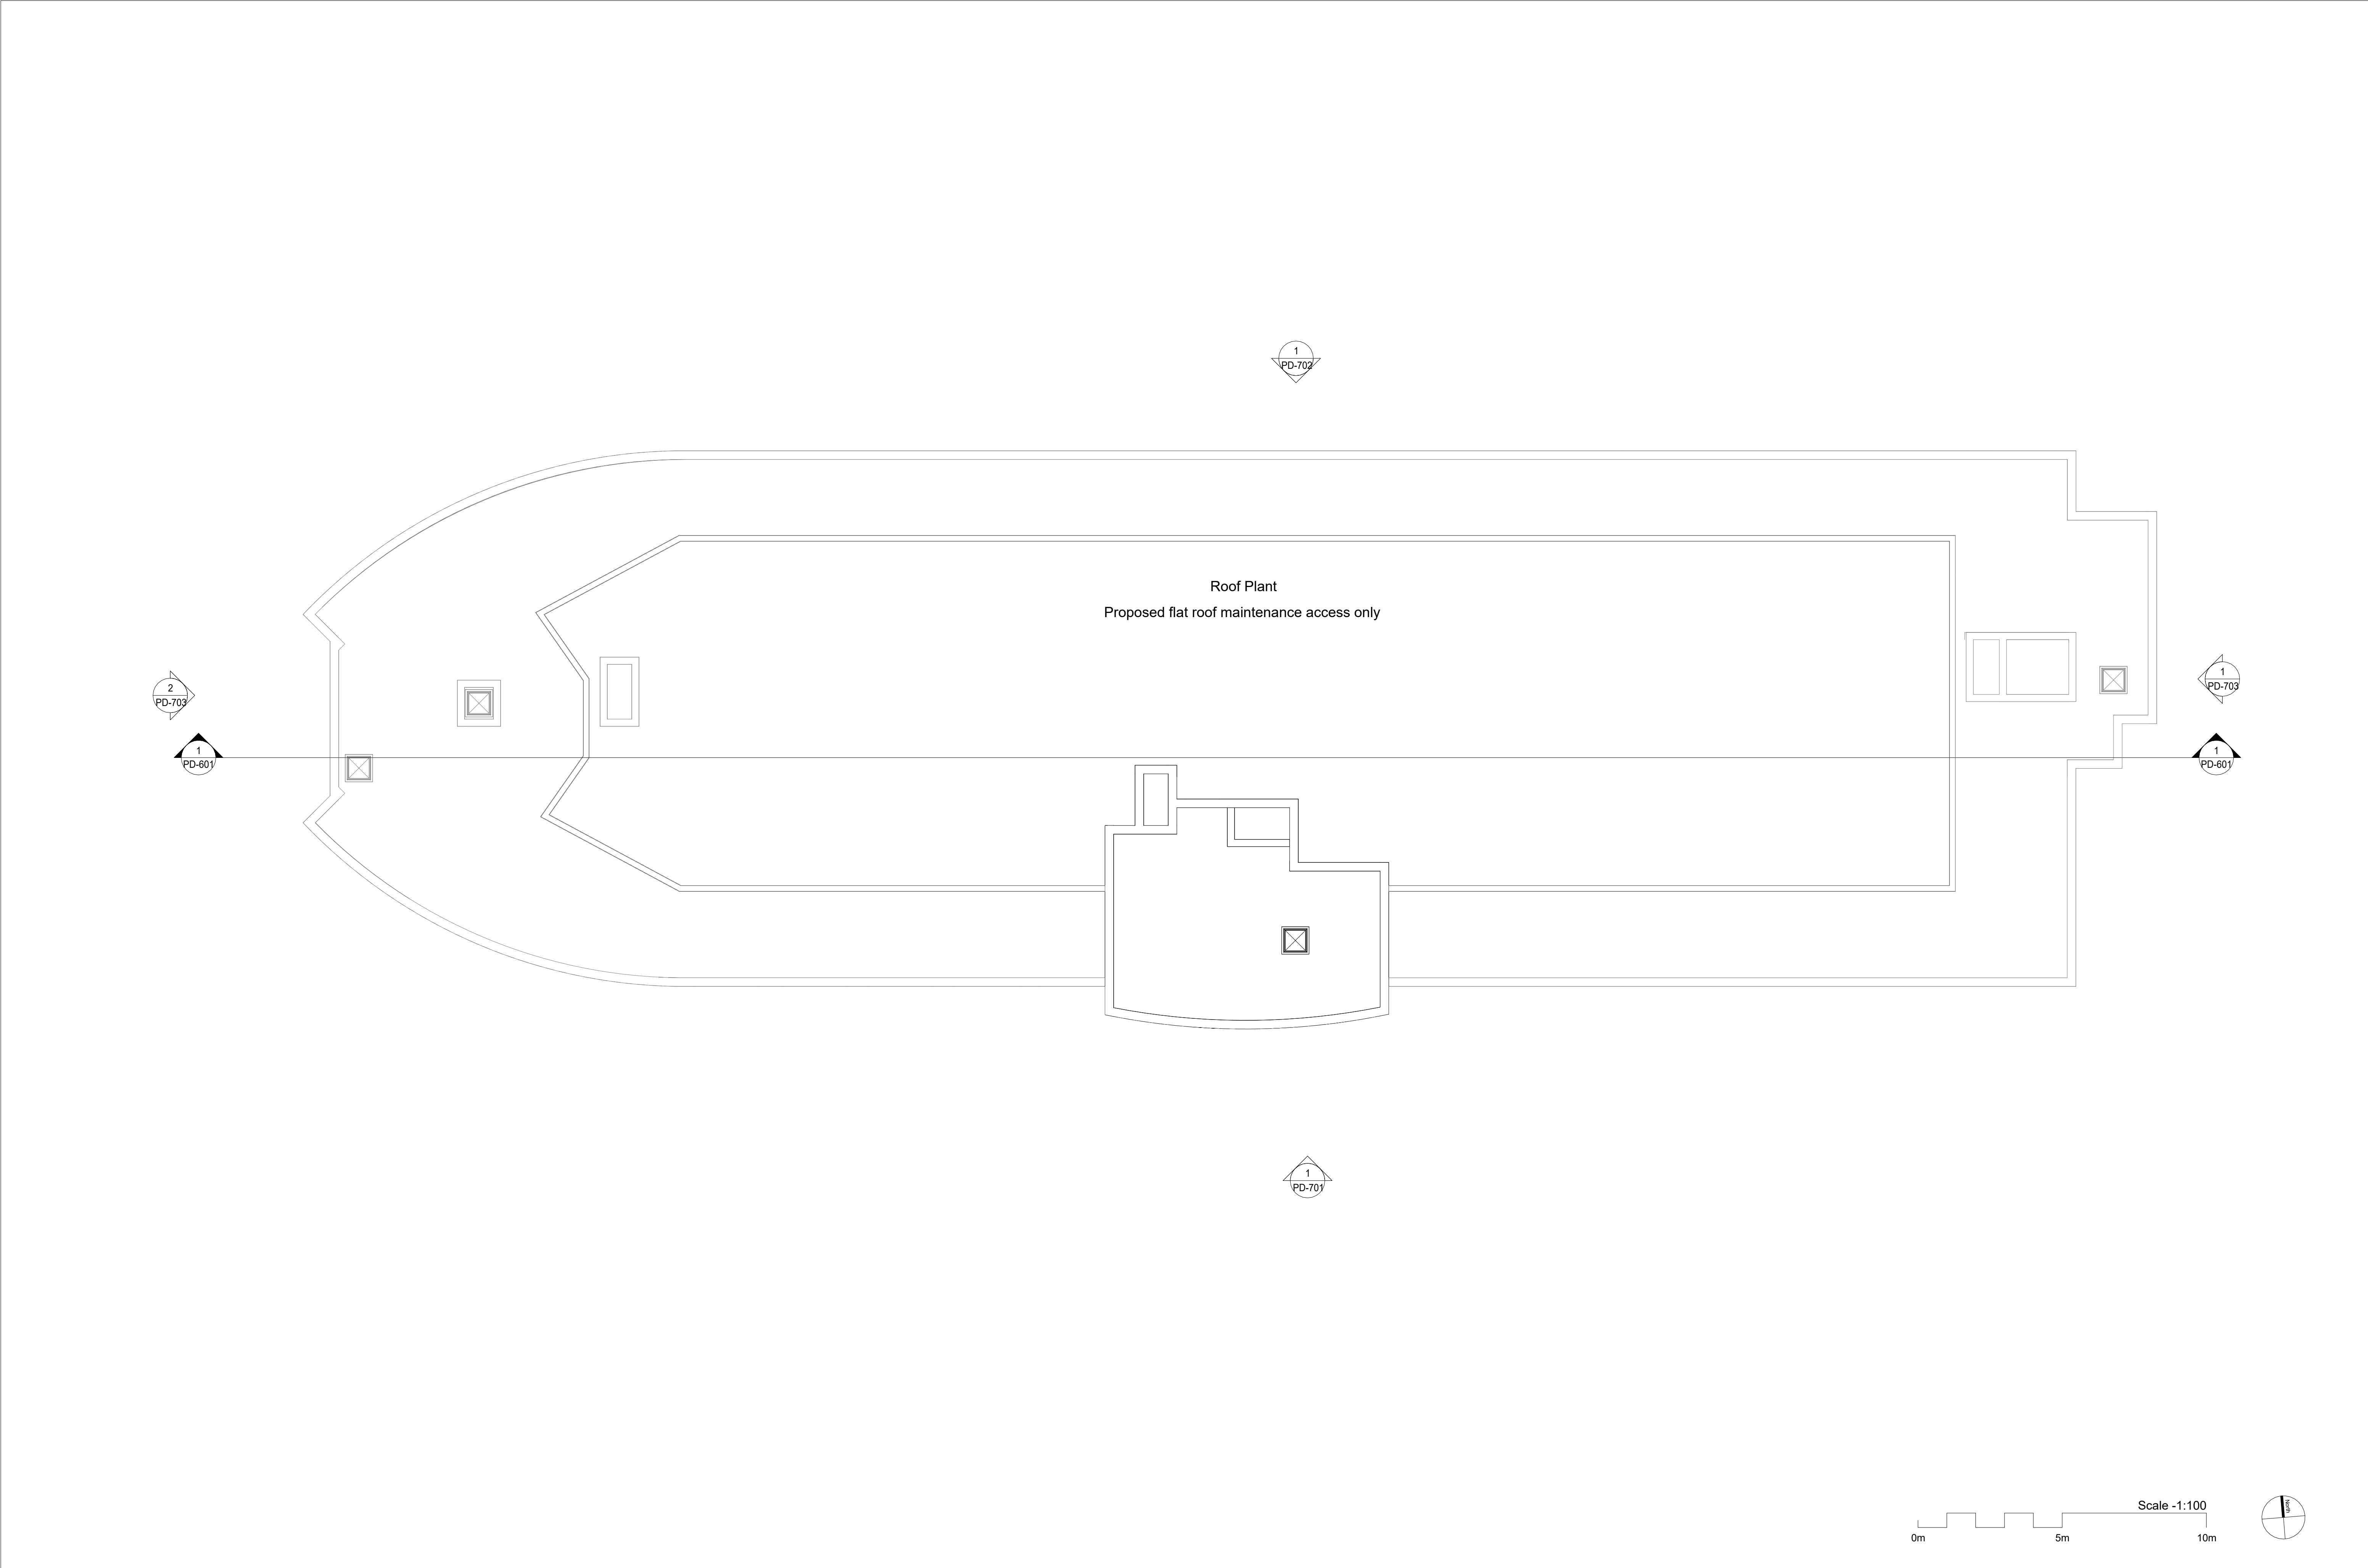


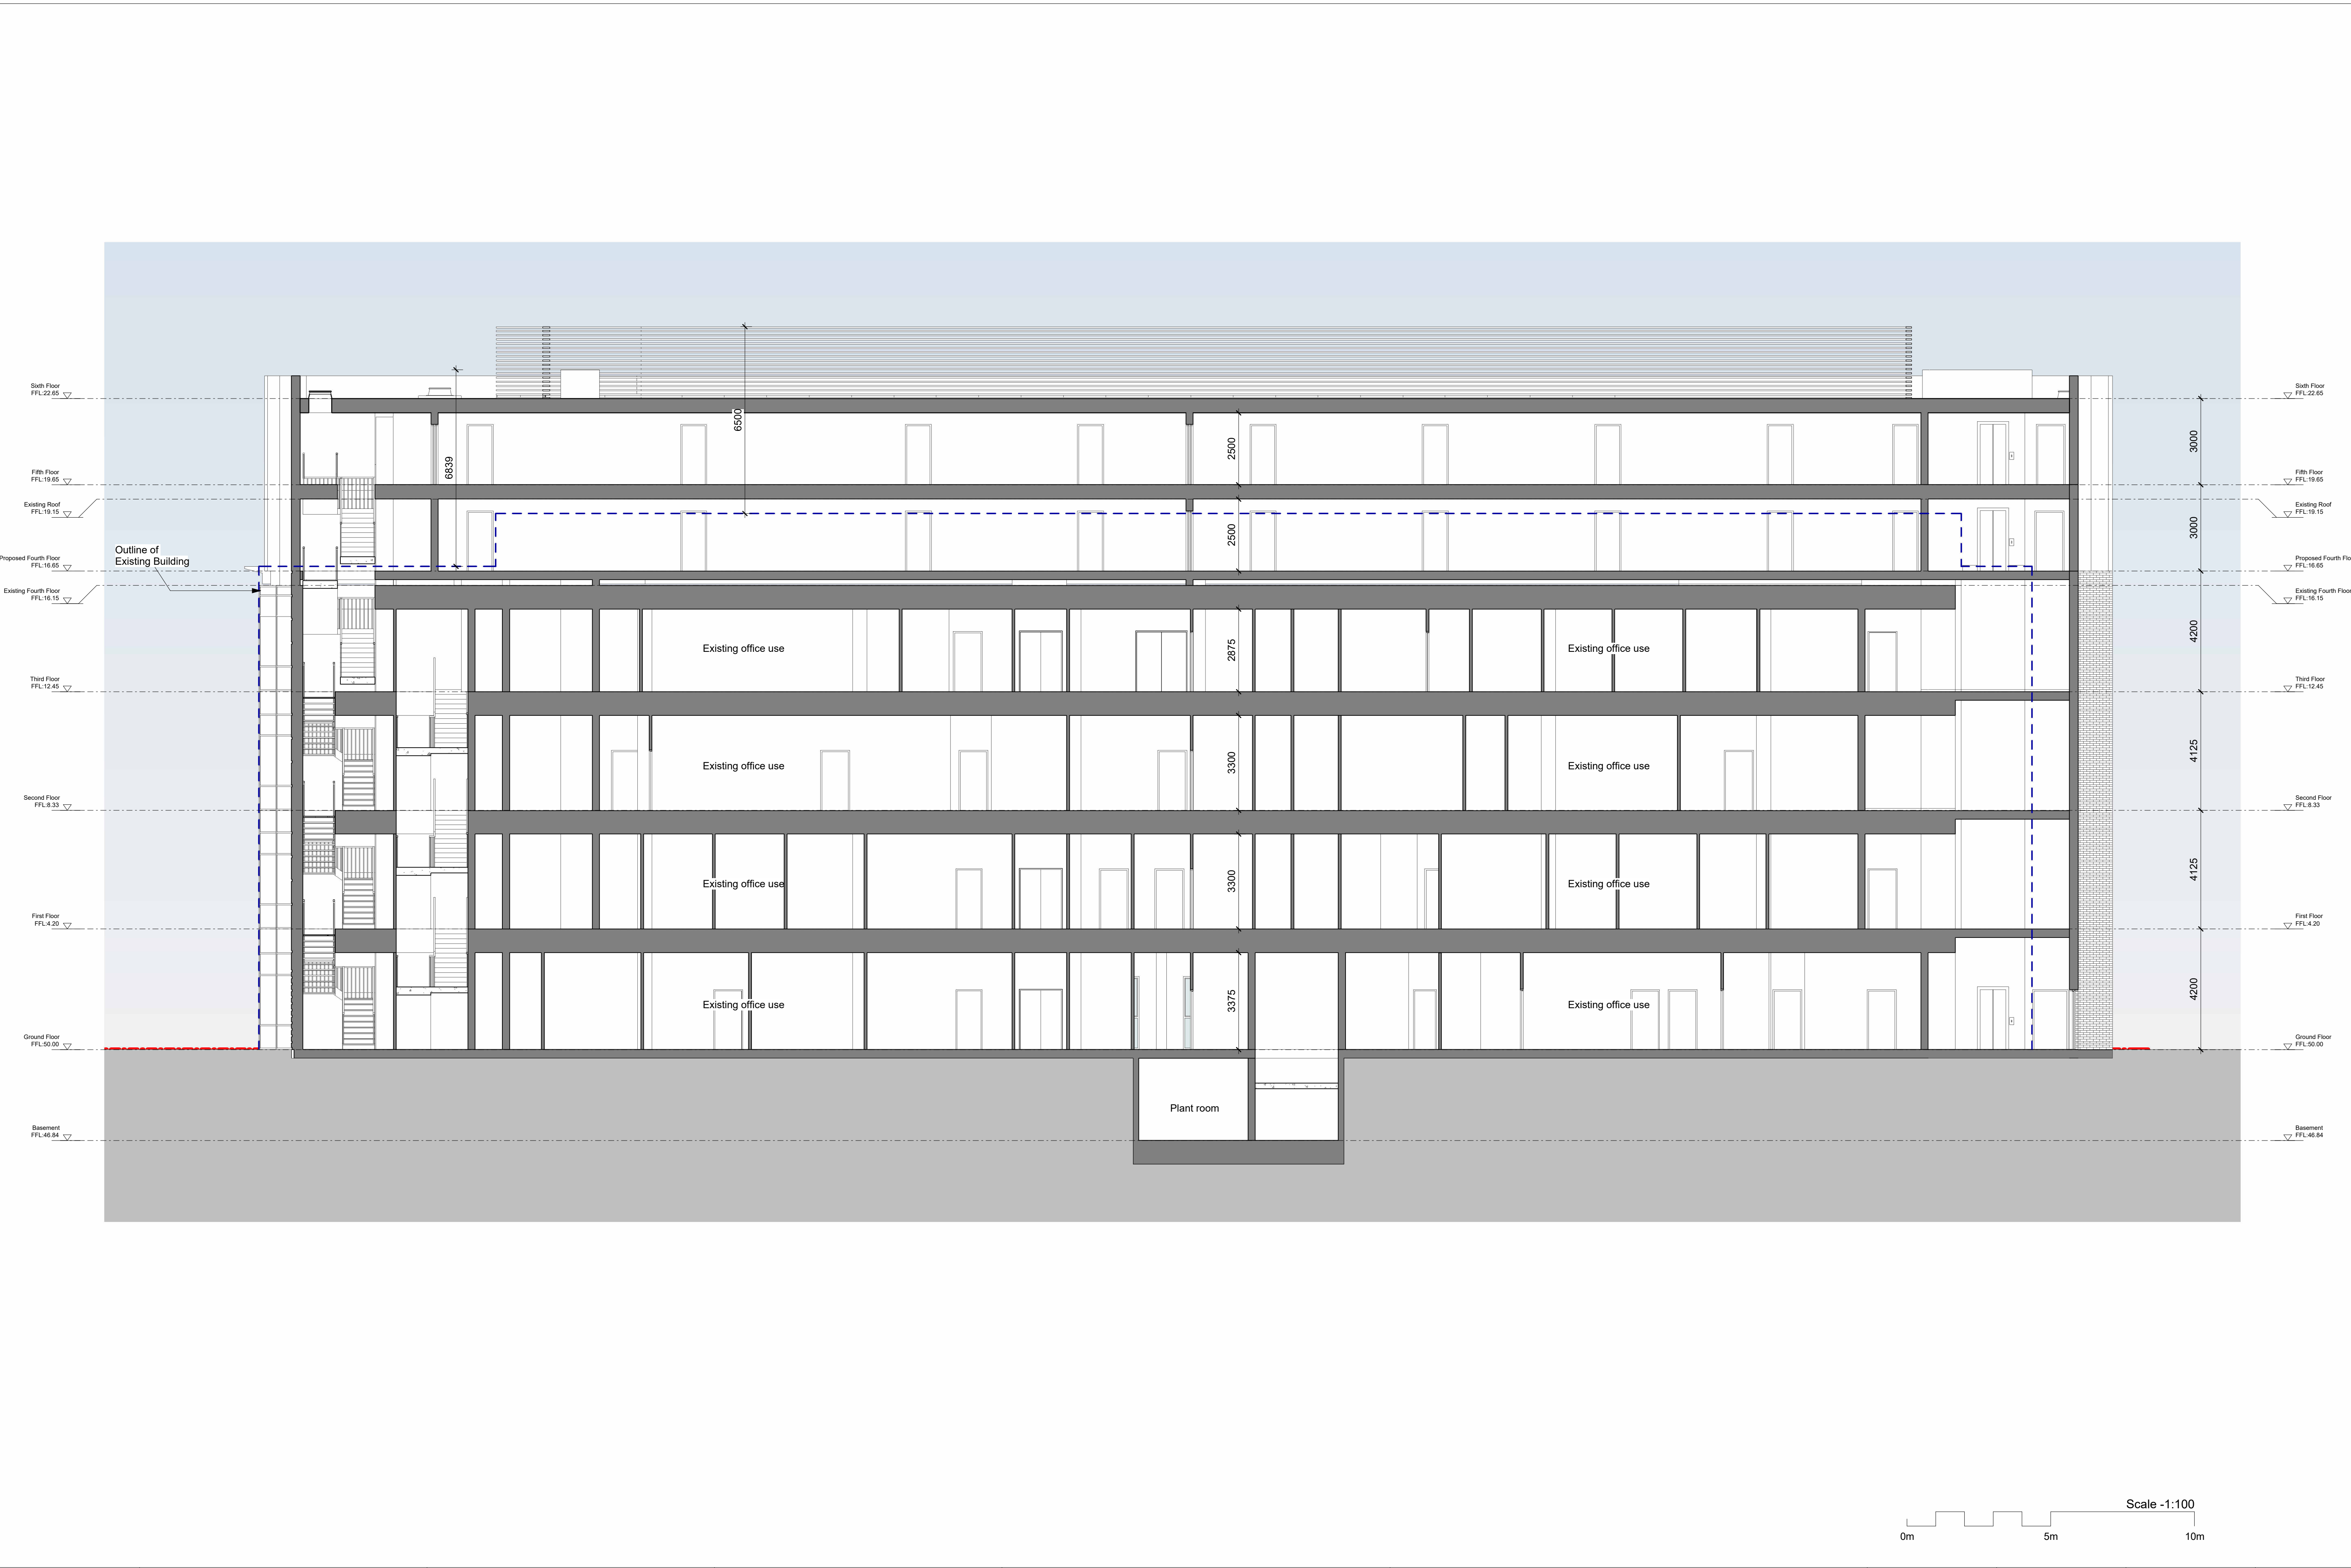



- Material Key:
1. Existing yellow brick facade
 2. Existing grey aluminium curtain wall
 3. Existing light grey pre-cast concrete cladding
 4. Existing light grey aluminium cladding
 5. Existing light grey aluminium windows / doors
 6. Existing light grey aluminium plant louver screen
 7. Proposed mid-grey standing seam metal cladding
 8. Proposed light grey aluminium windows / doors
 9. Proposed light grey aluminium plant louver screen

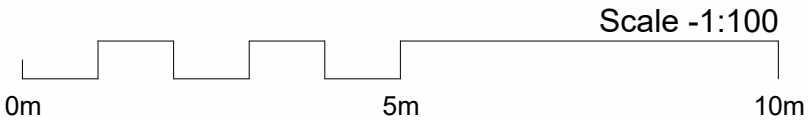

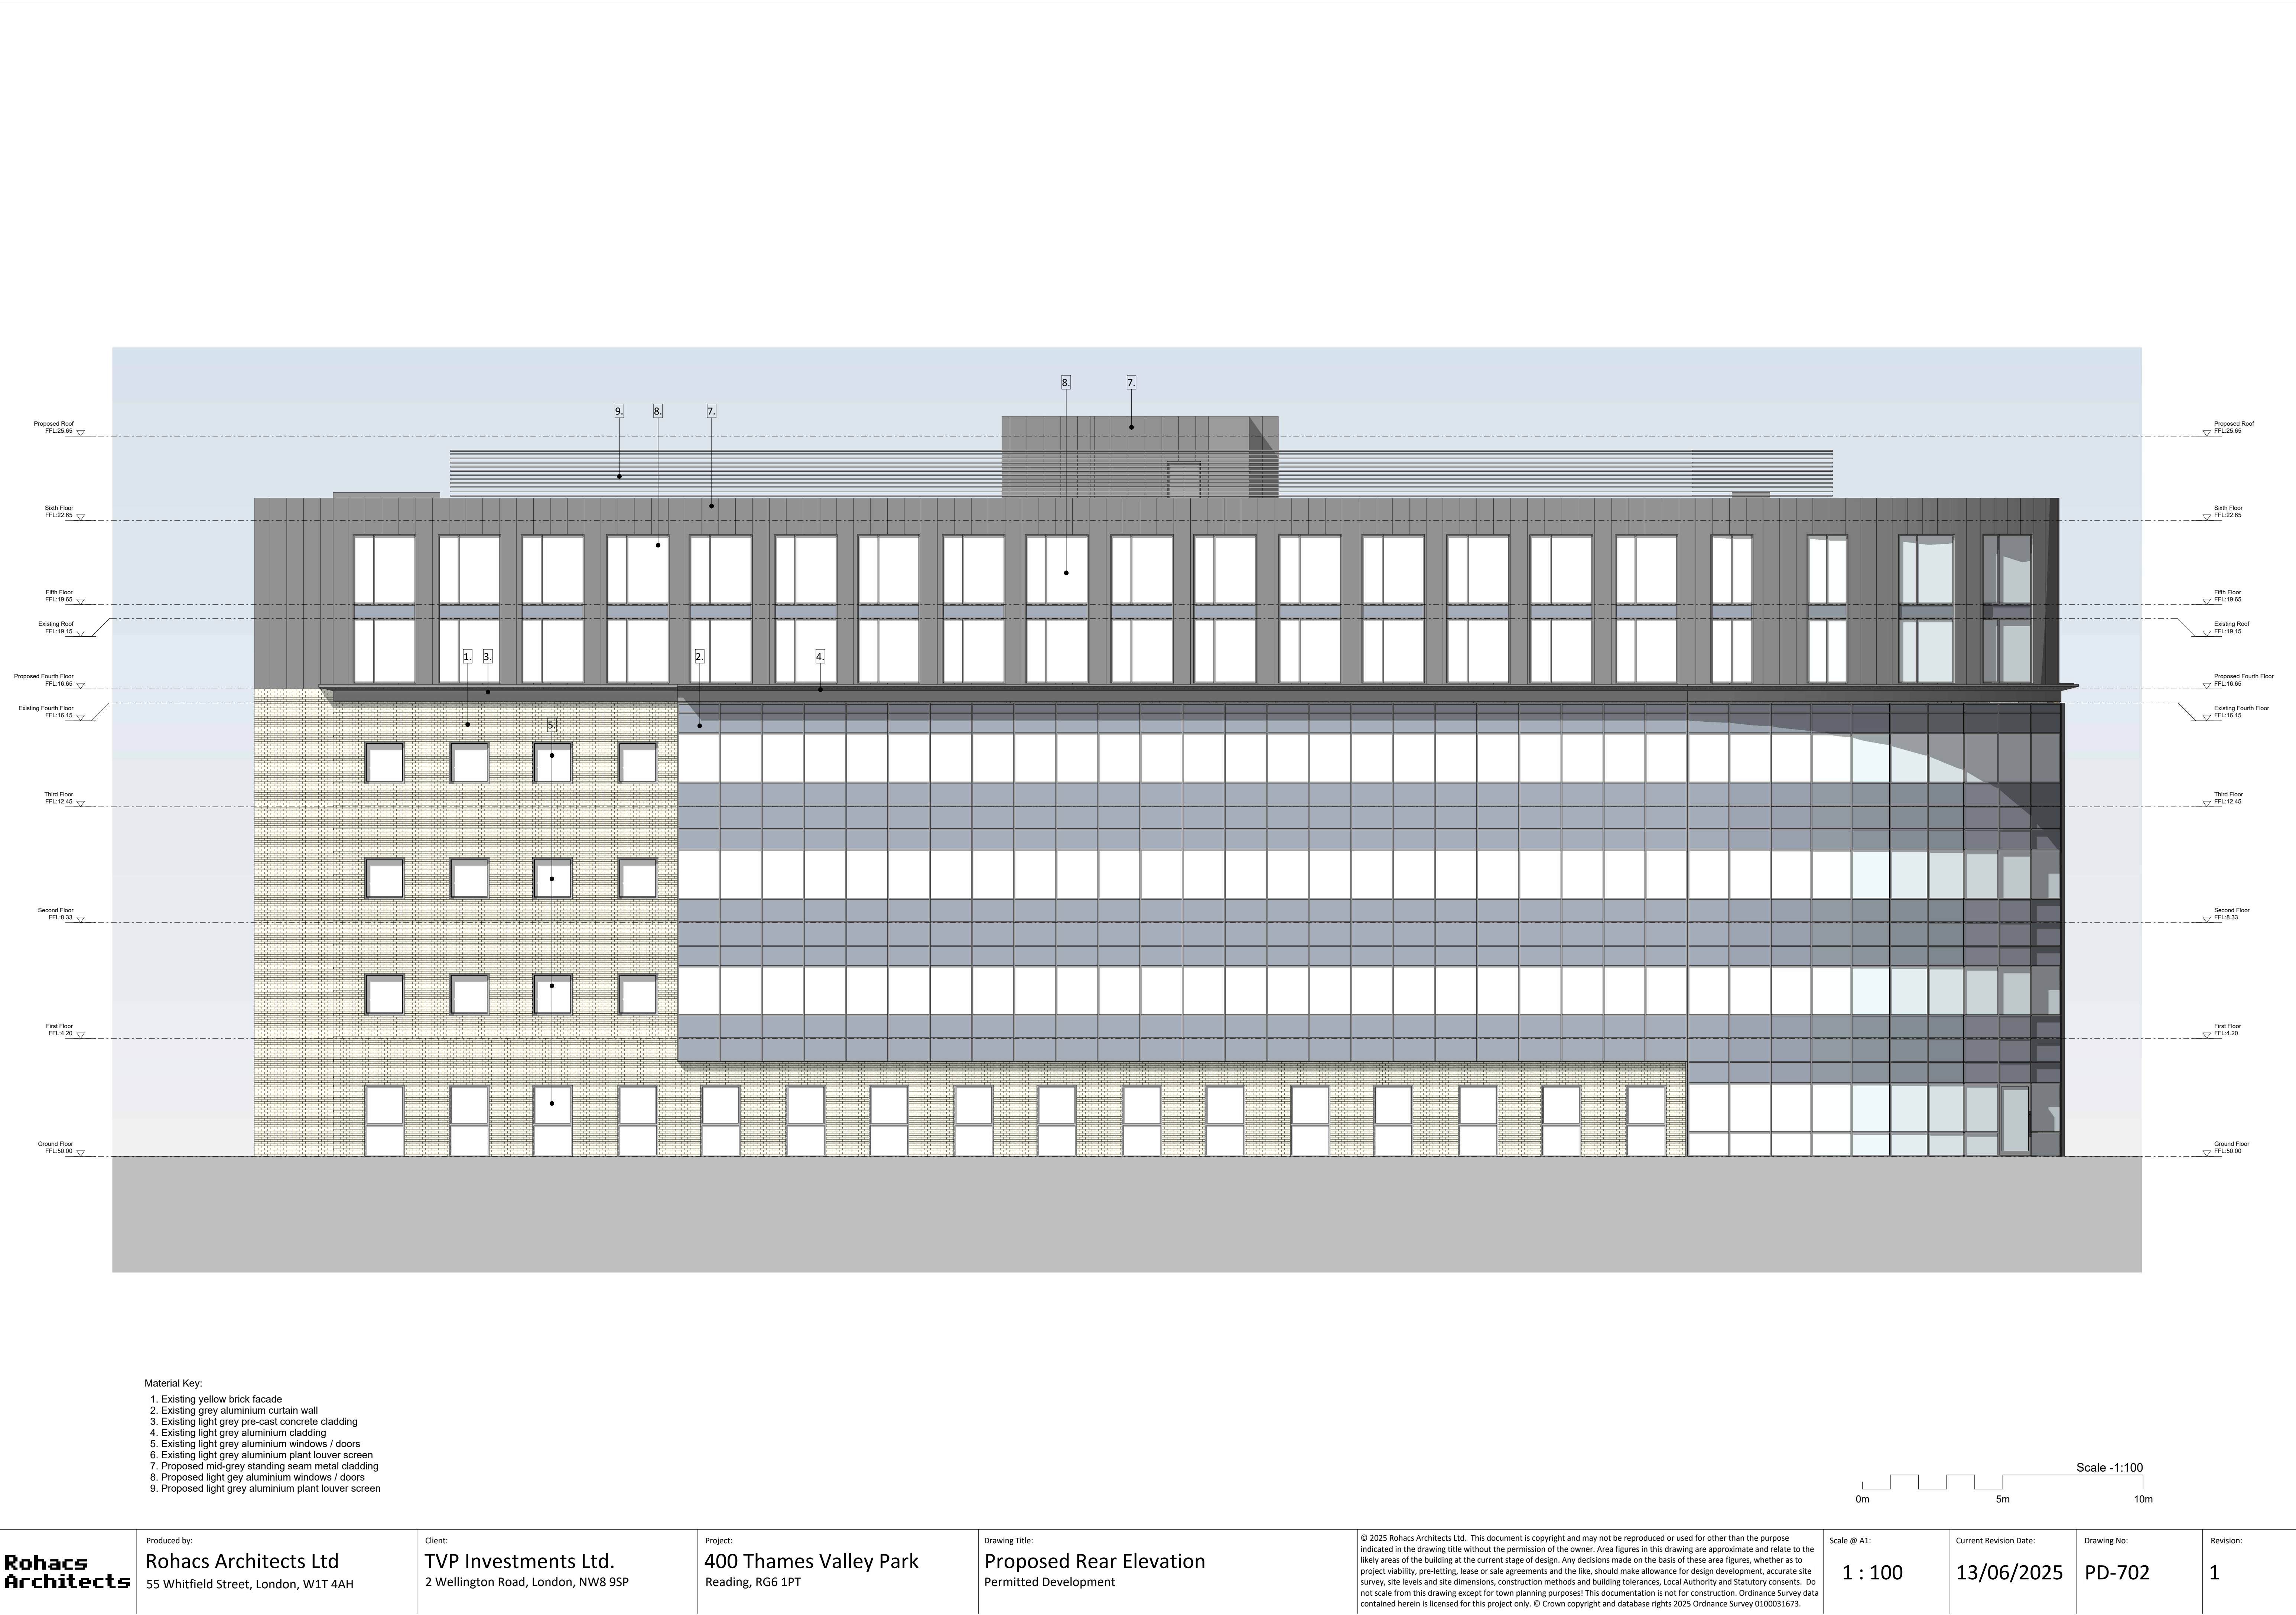



1 703 - Proposed Side Elevation 1
1 : 100

- Material Key:
1. Existing yellow brick facade
 2. Existing grey aluminium curtain wall
 3. Existing light grey pre-cast concrete cladding
 4. Existing light grey aluminium cladding
 5. Existing light grey aluminium windows / doors
 6. Existing light grey aluminium plant louver screen
 7. Proposed mid-grey standing seam metal cladding
 8. Proposed light grey aluminium windows / doors
 9. Proposed light grey aluminium plant louver screen



2 704 - Proposed Side Elevation 2
1 : 100

