




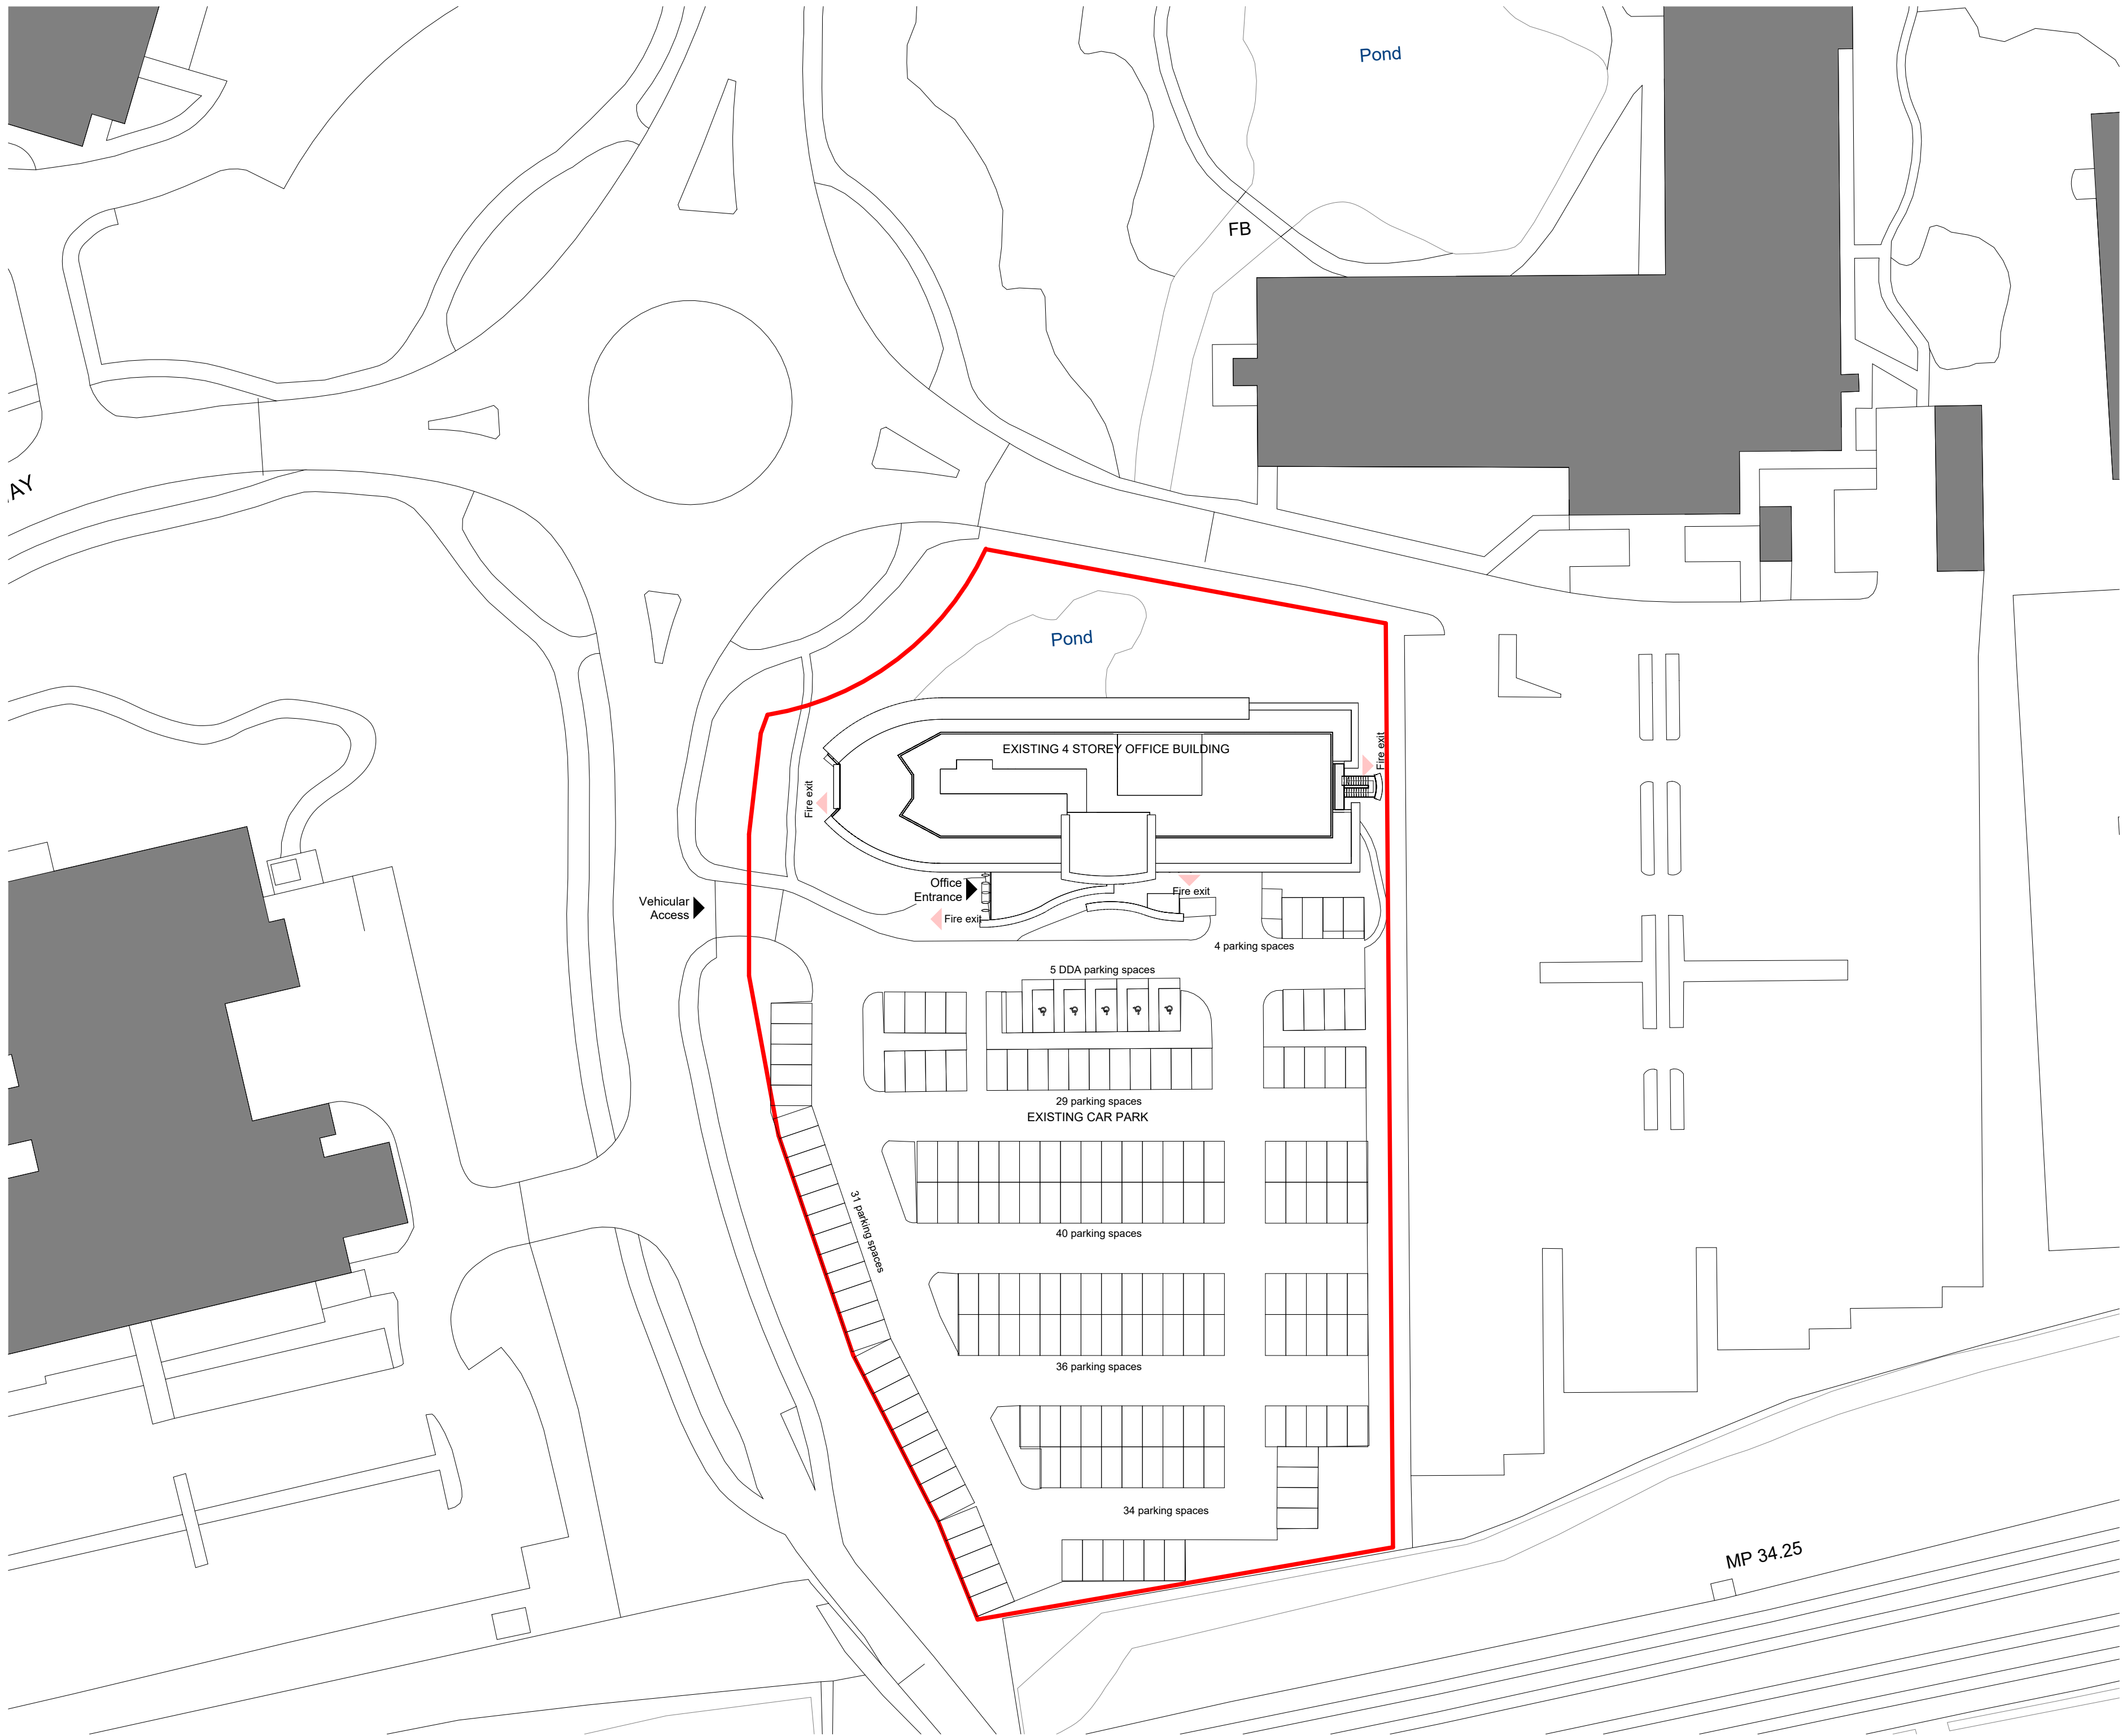
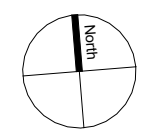
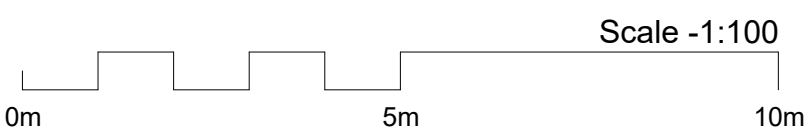
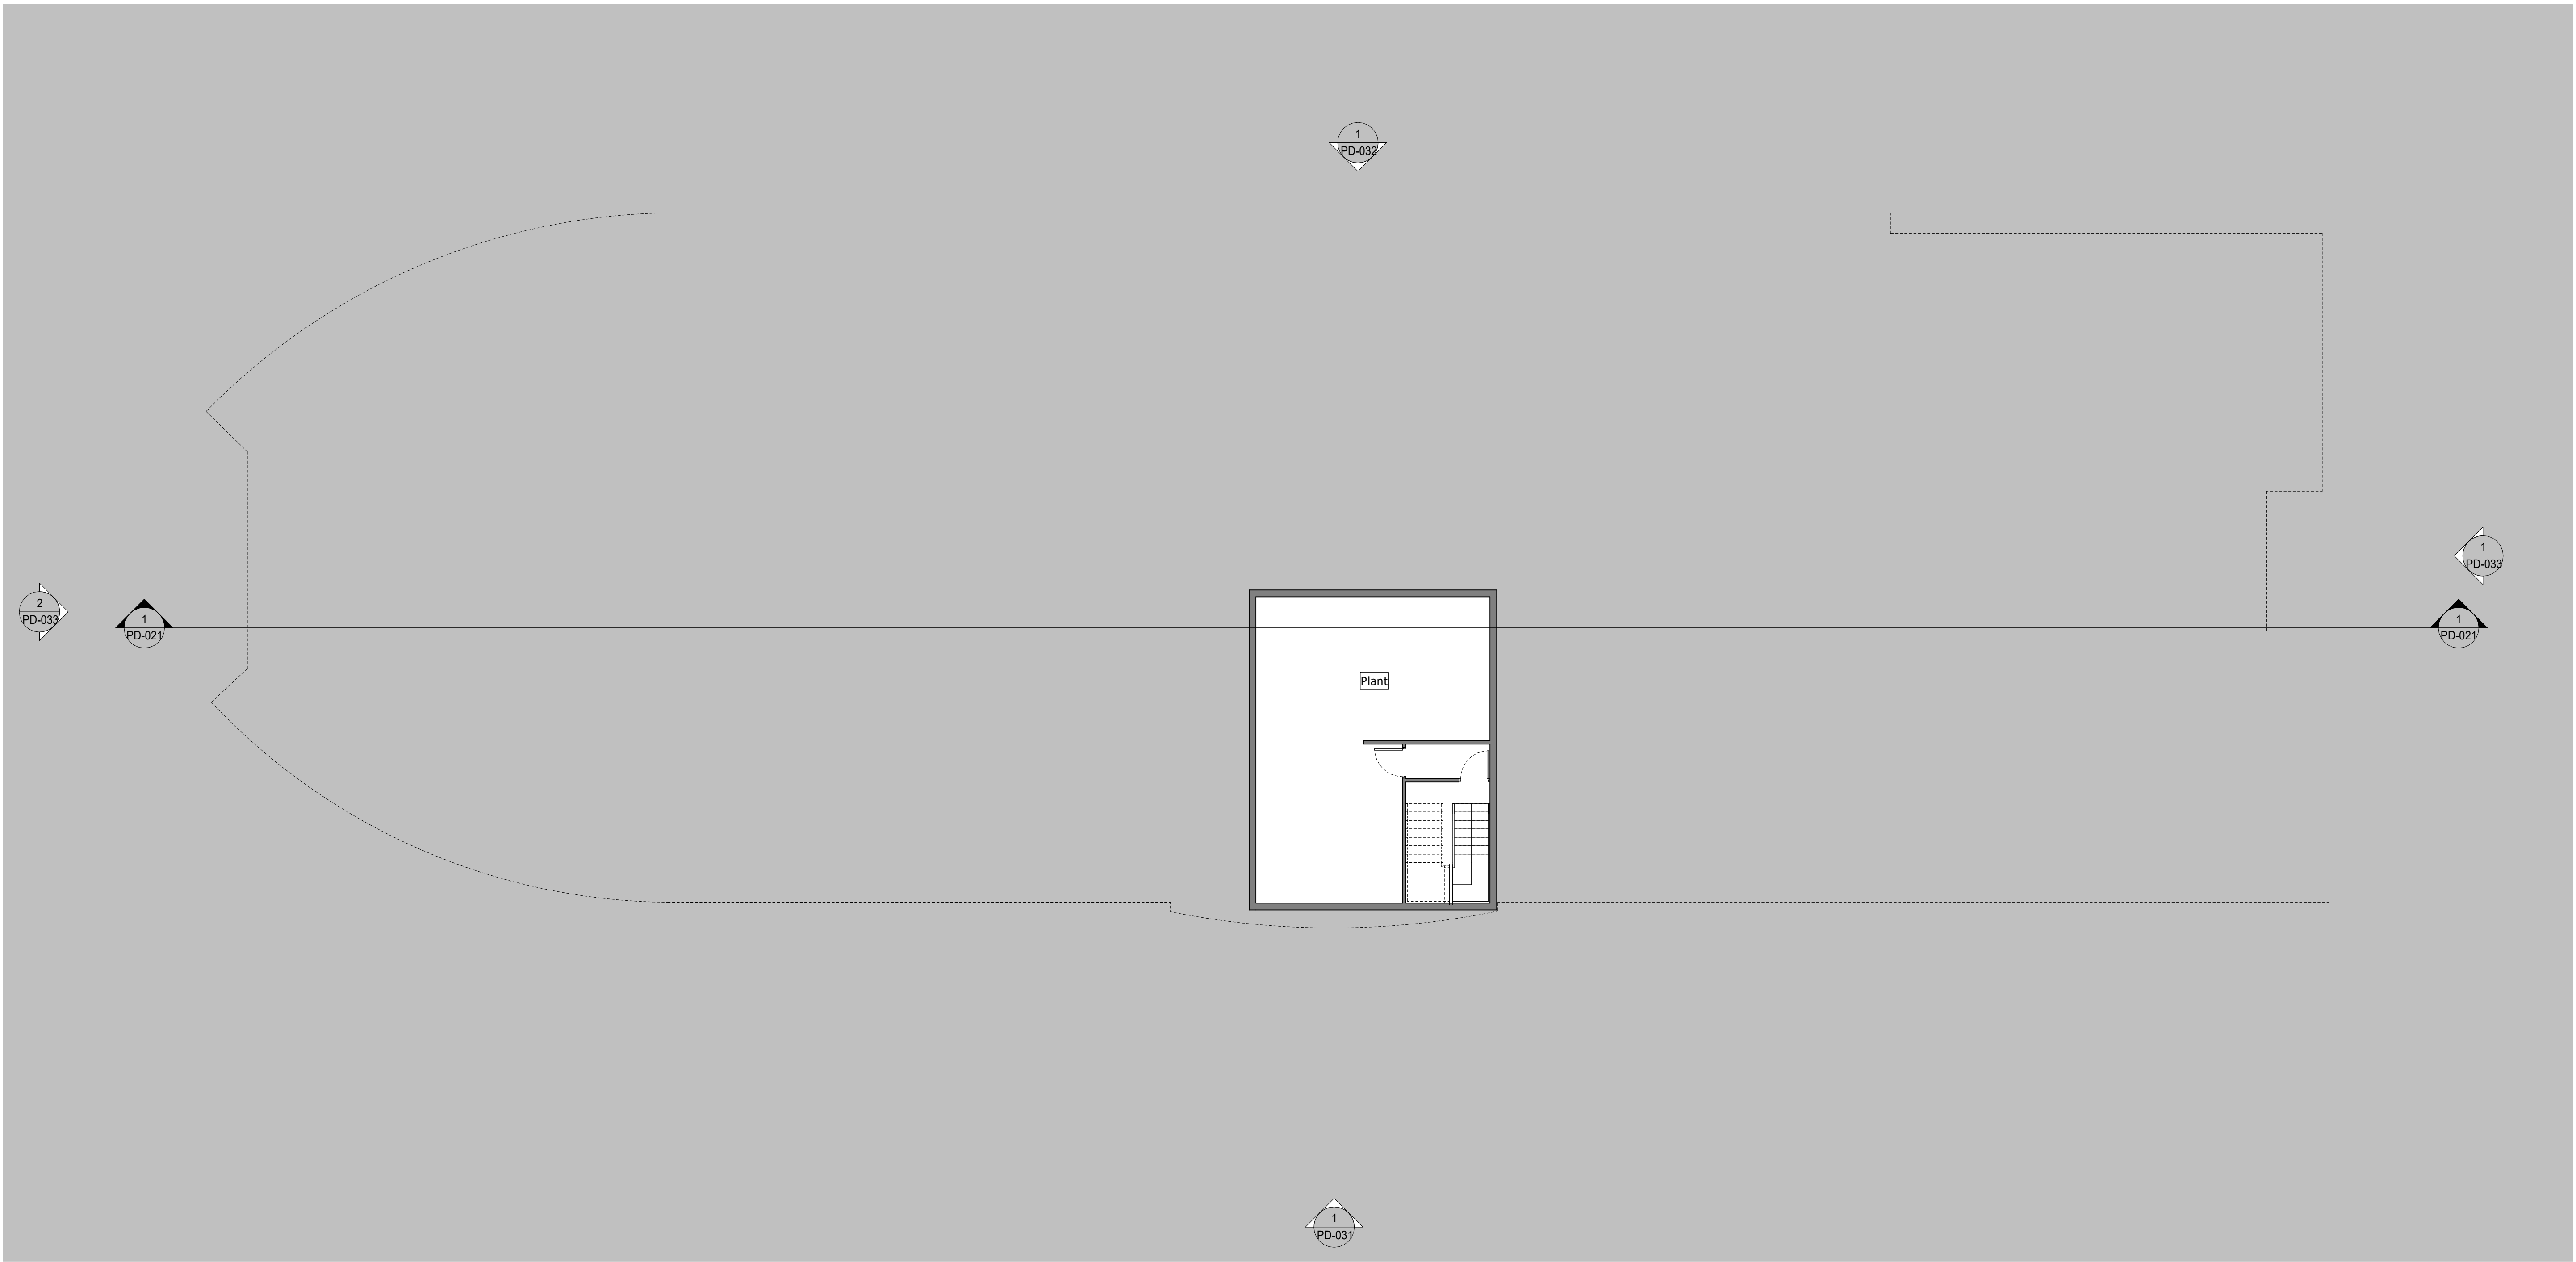
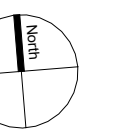
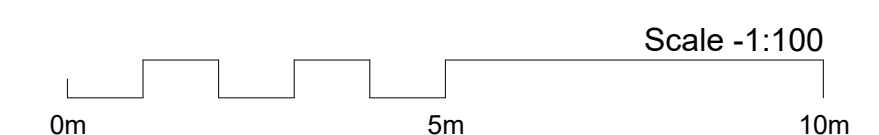


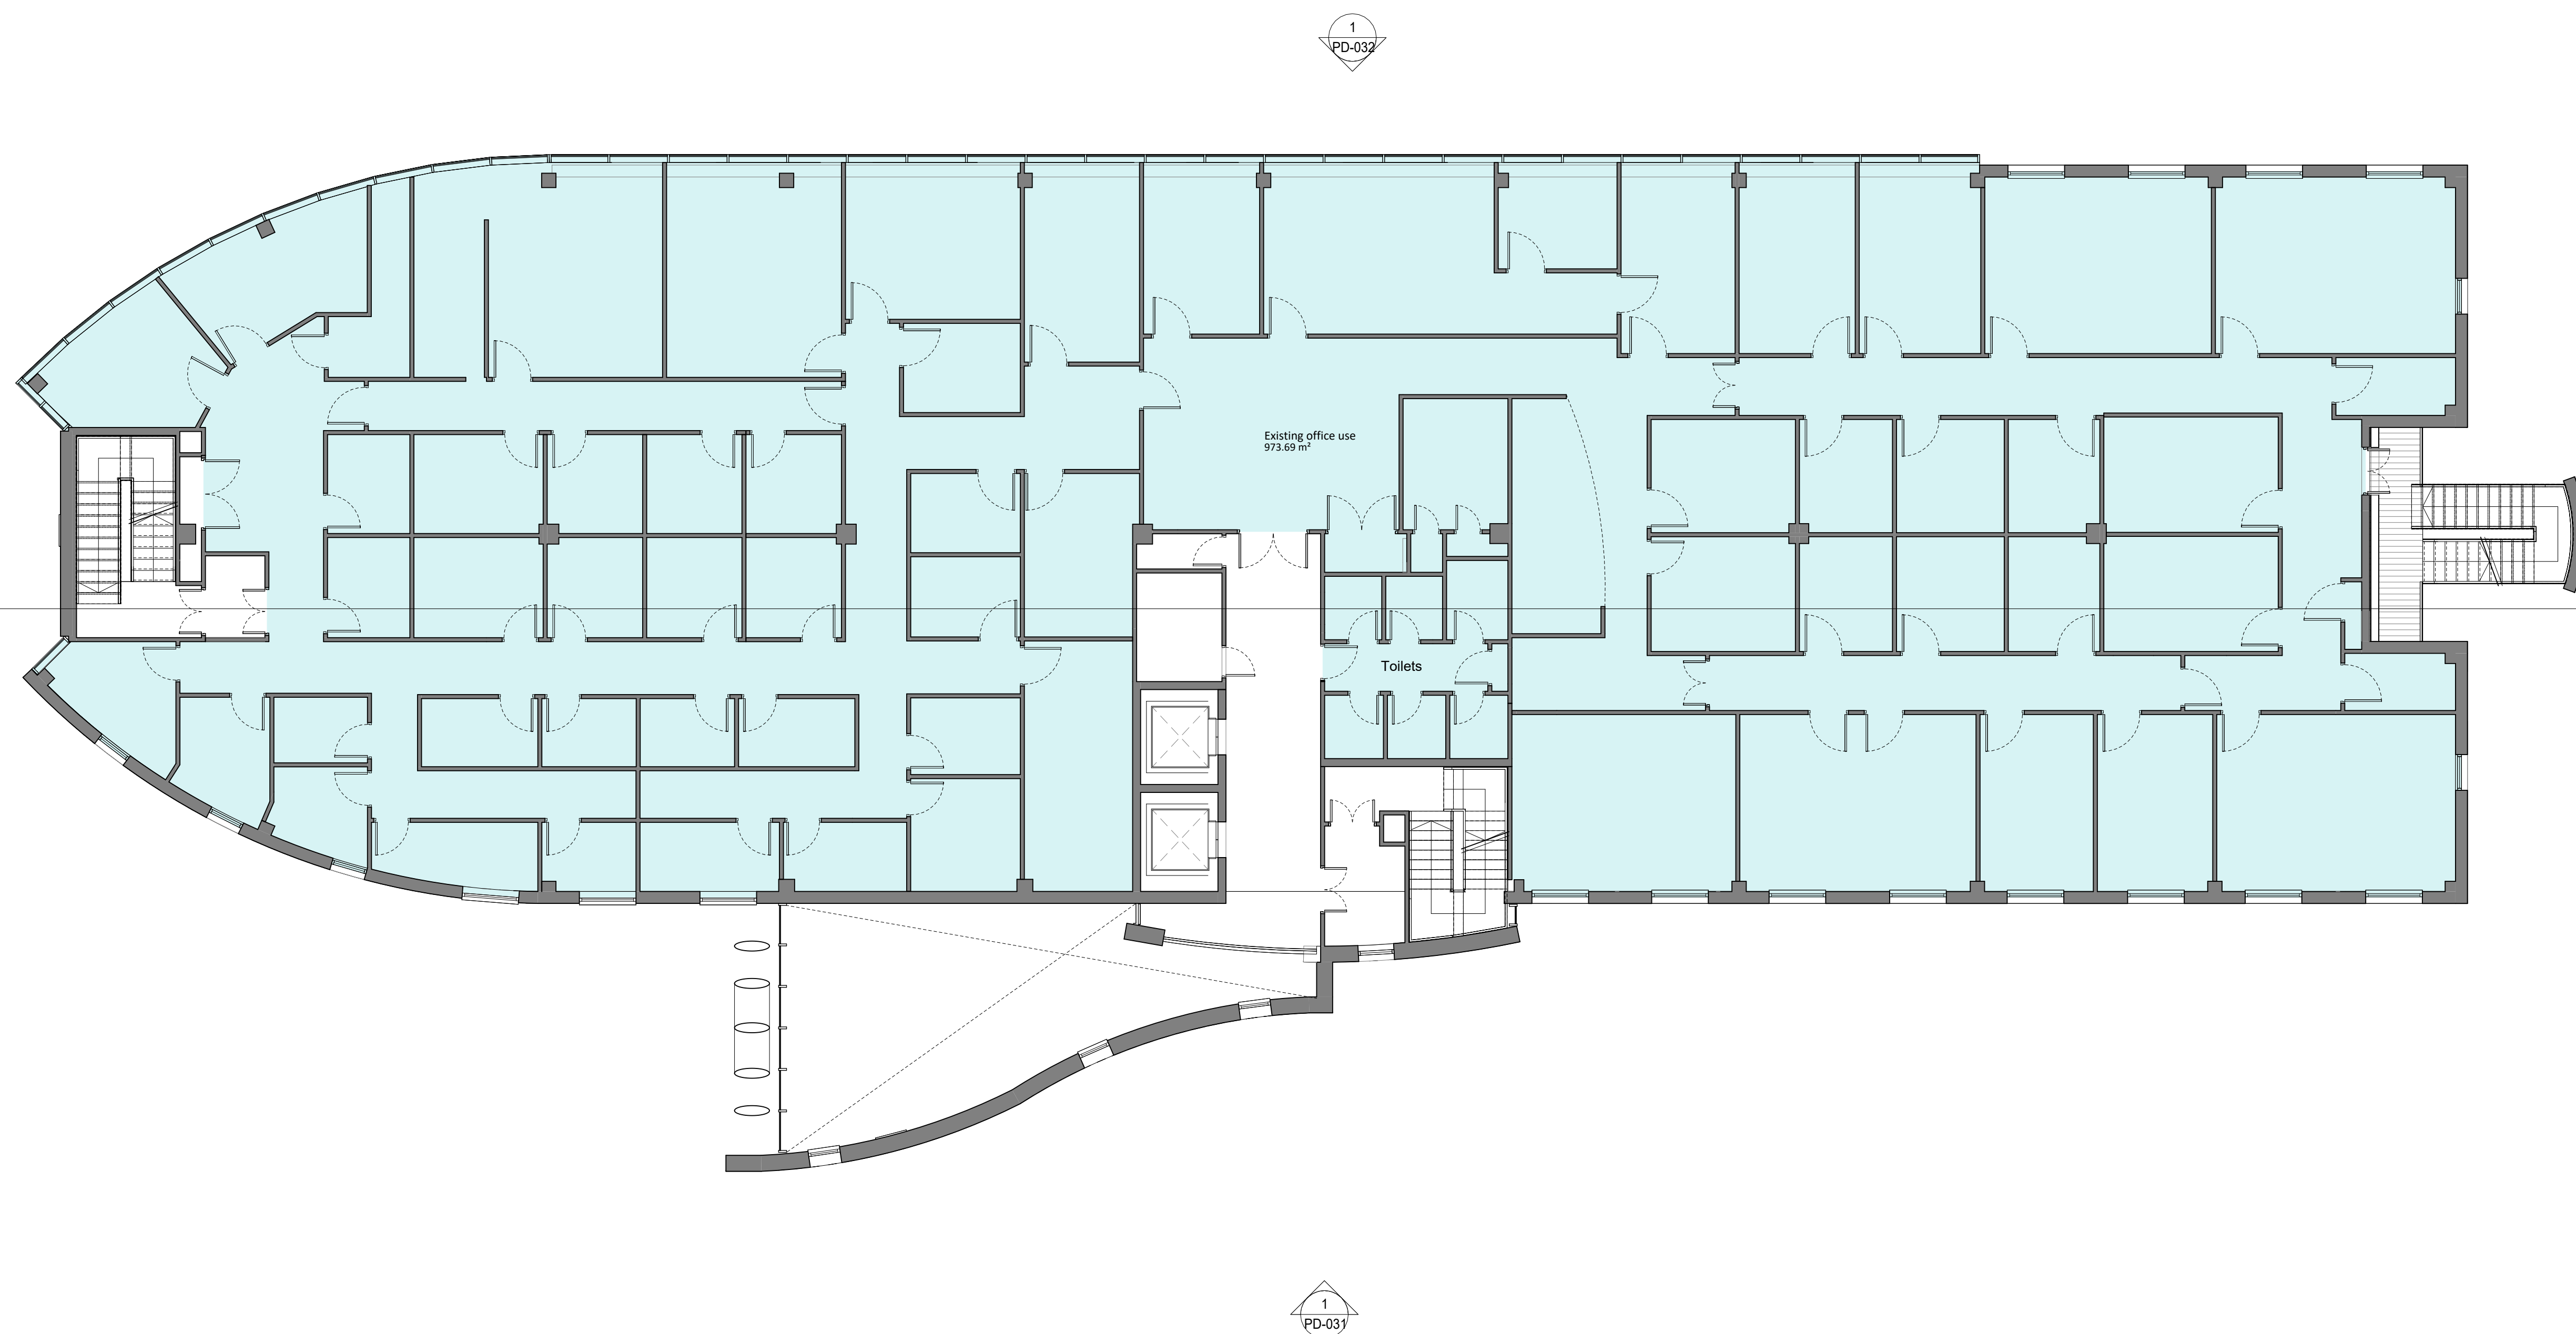


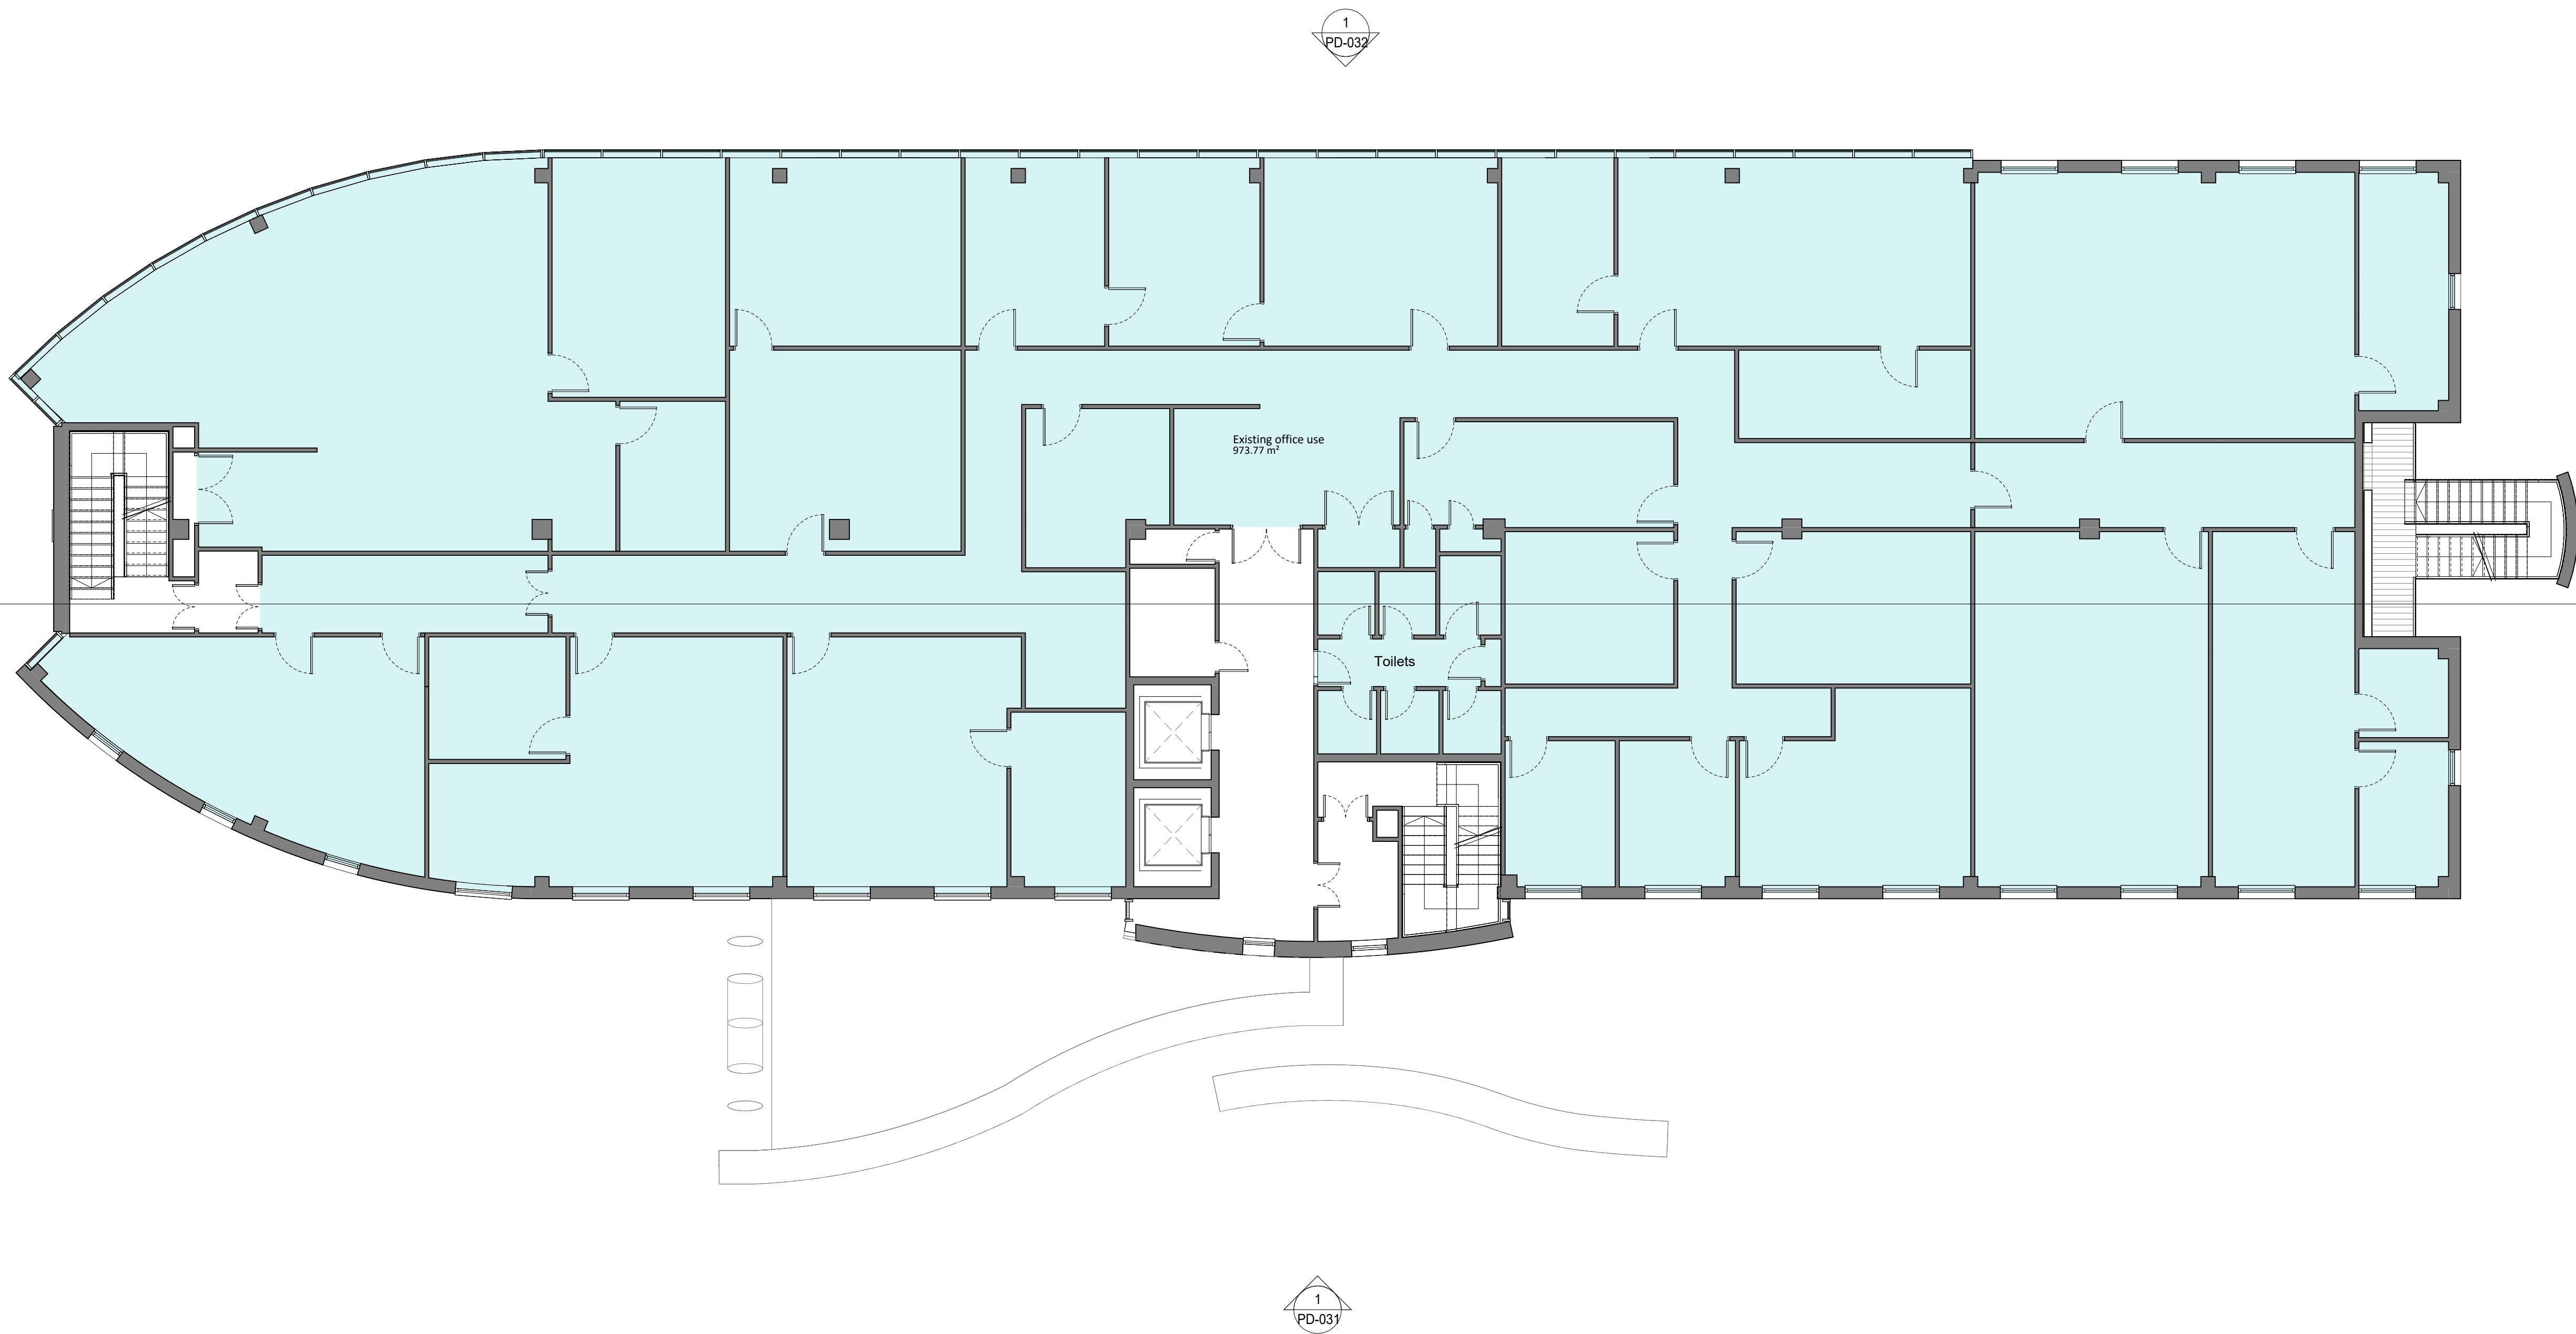


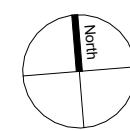


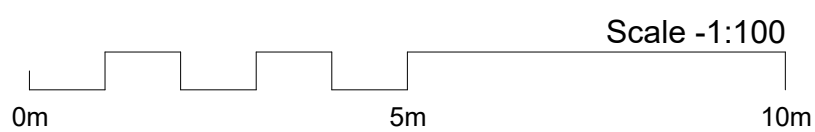

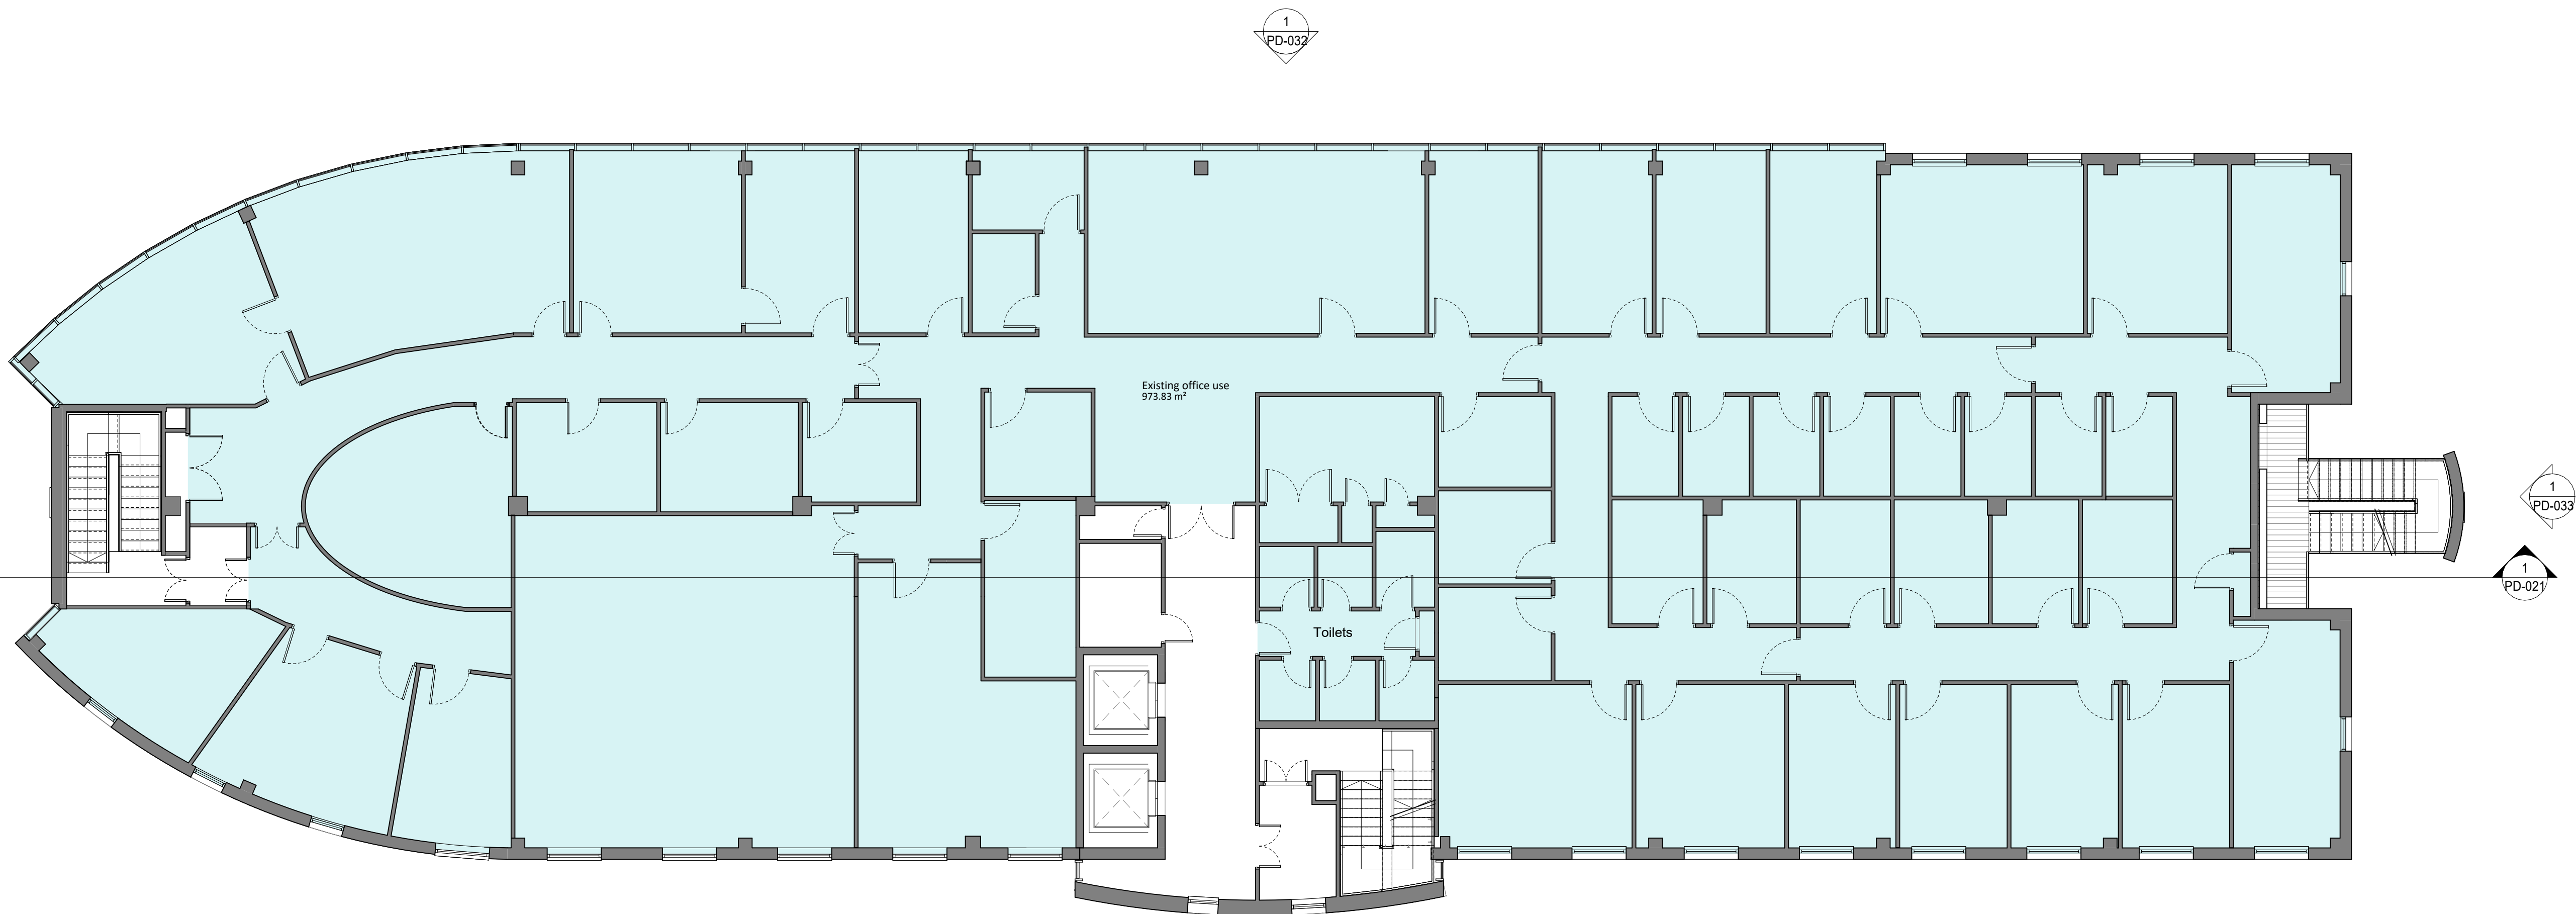

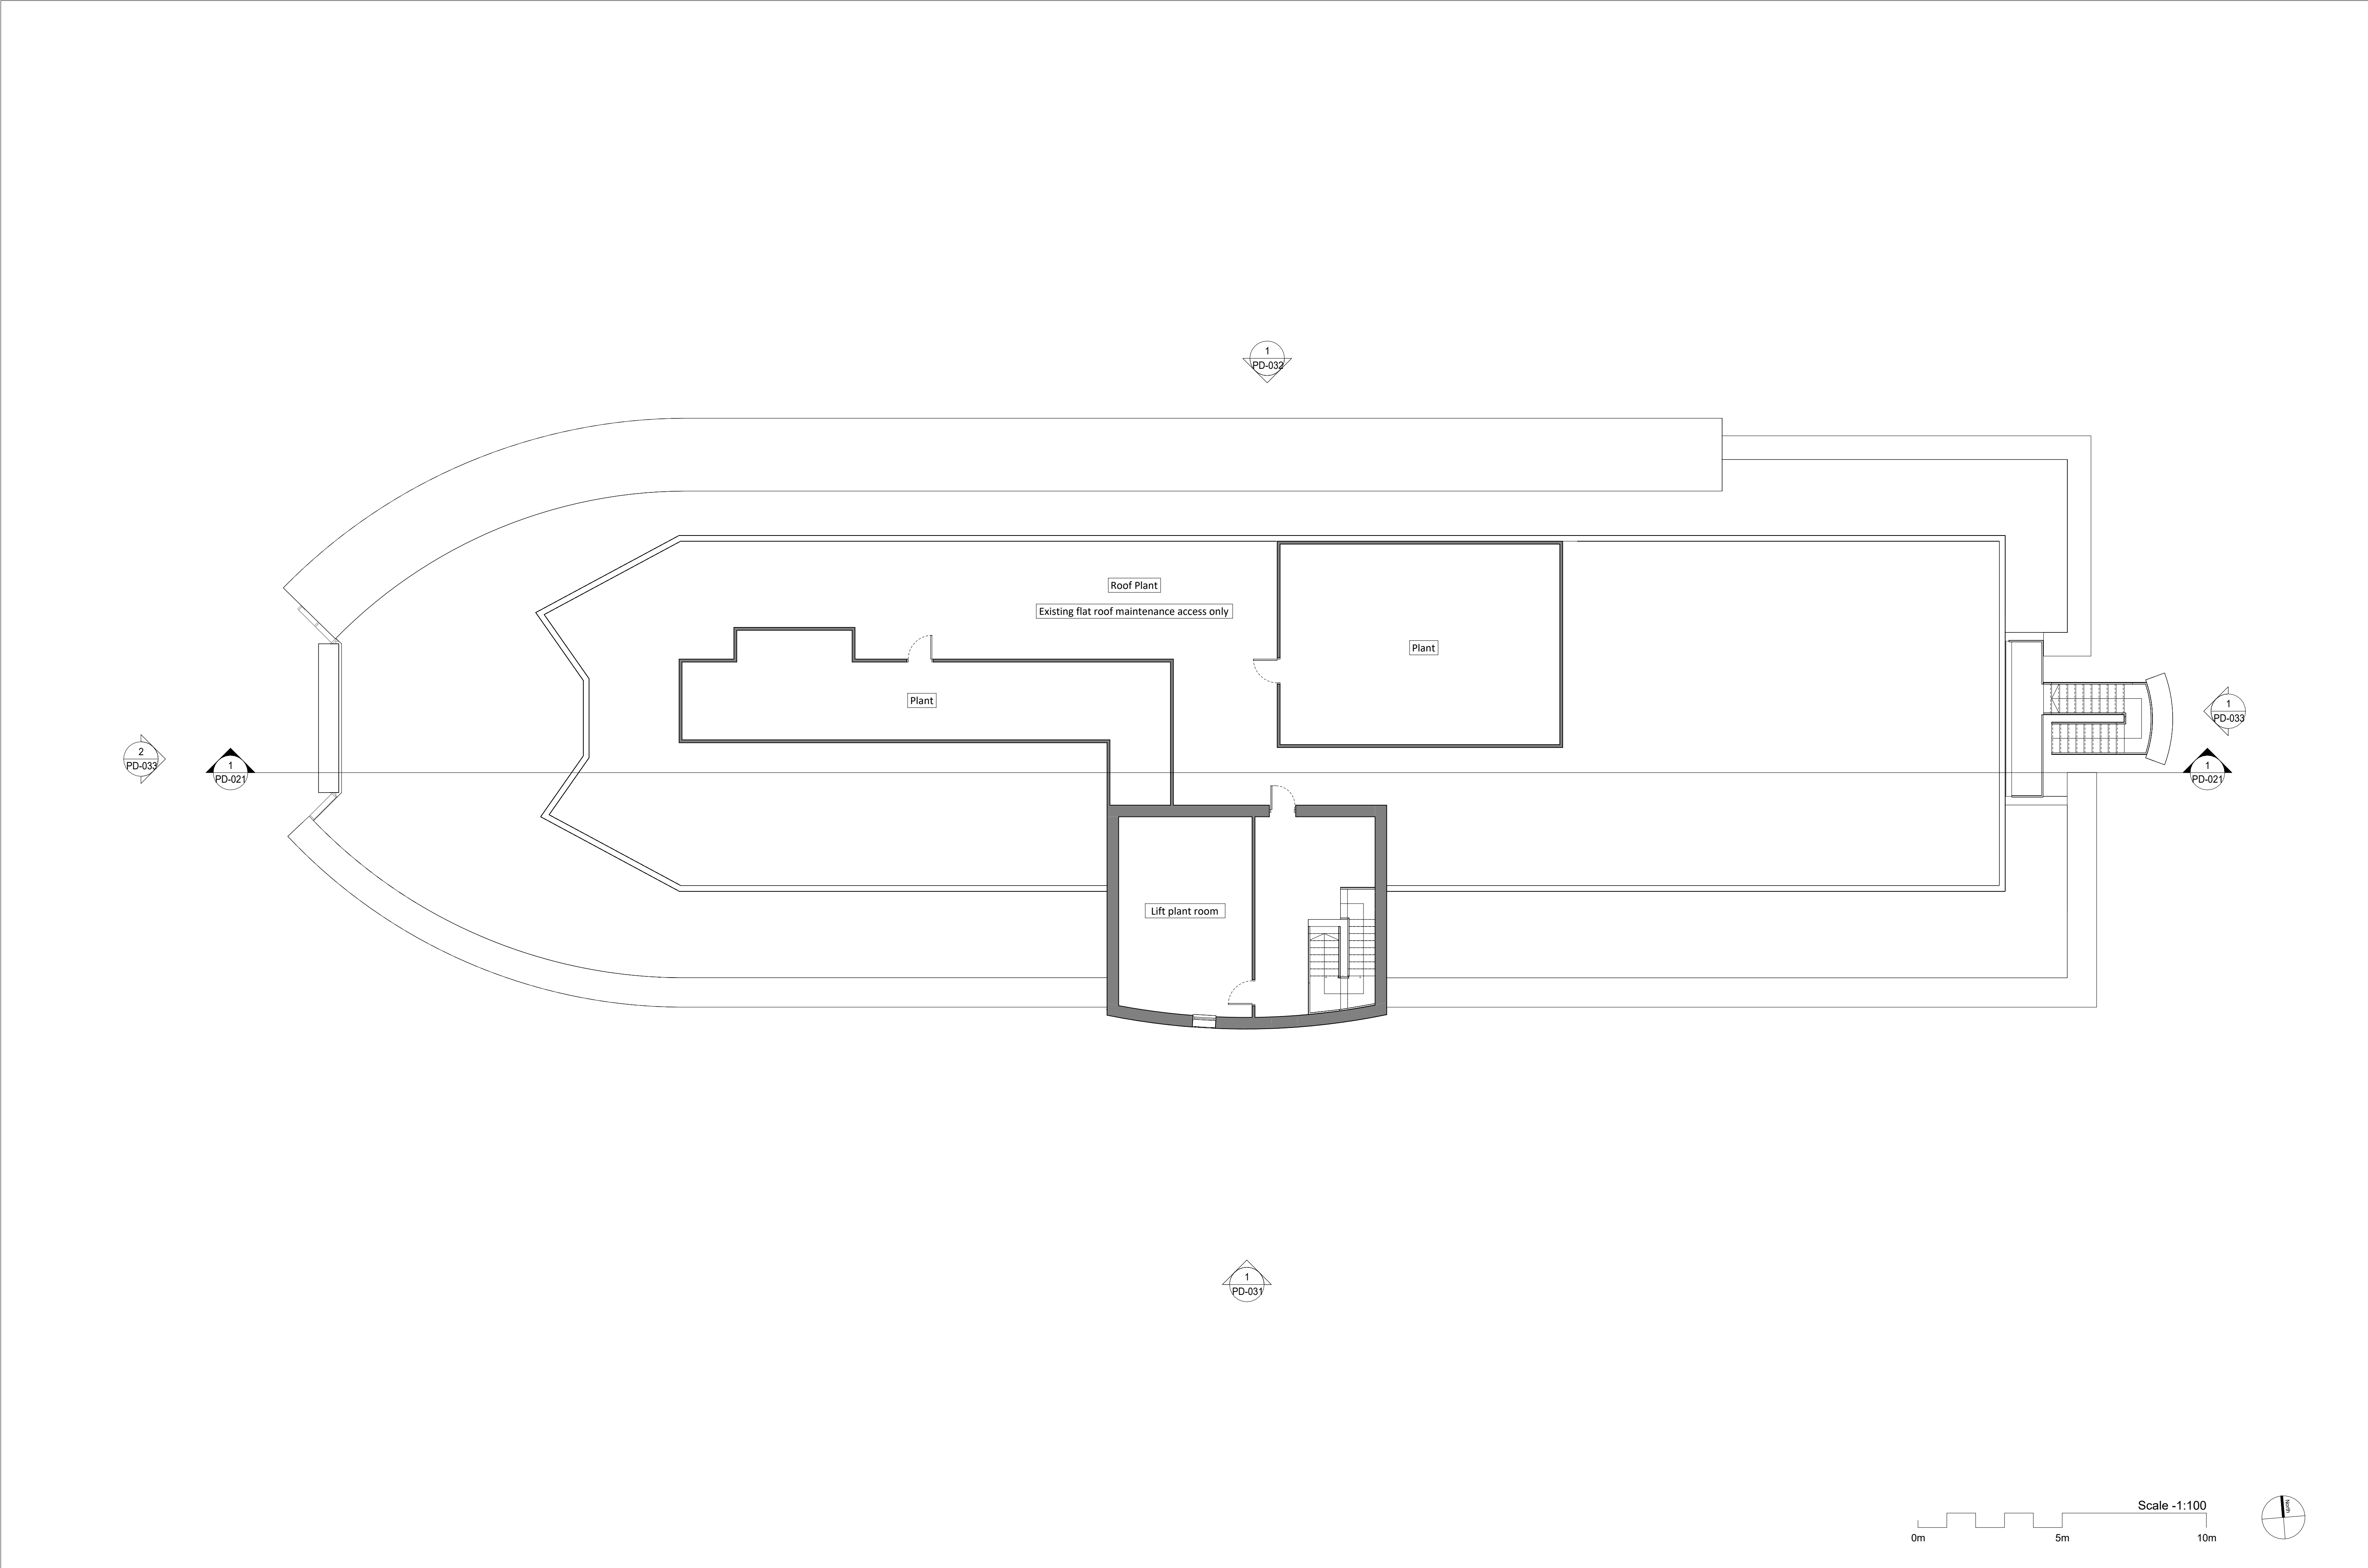


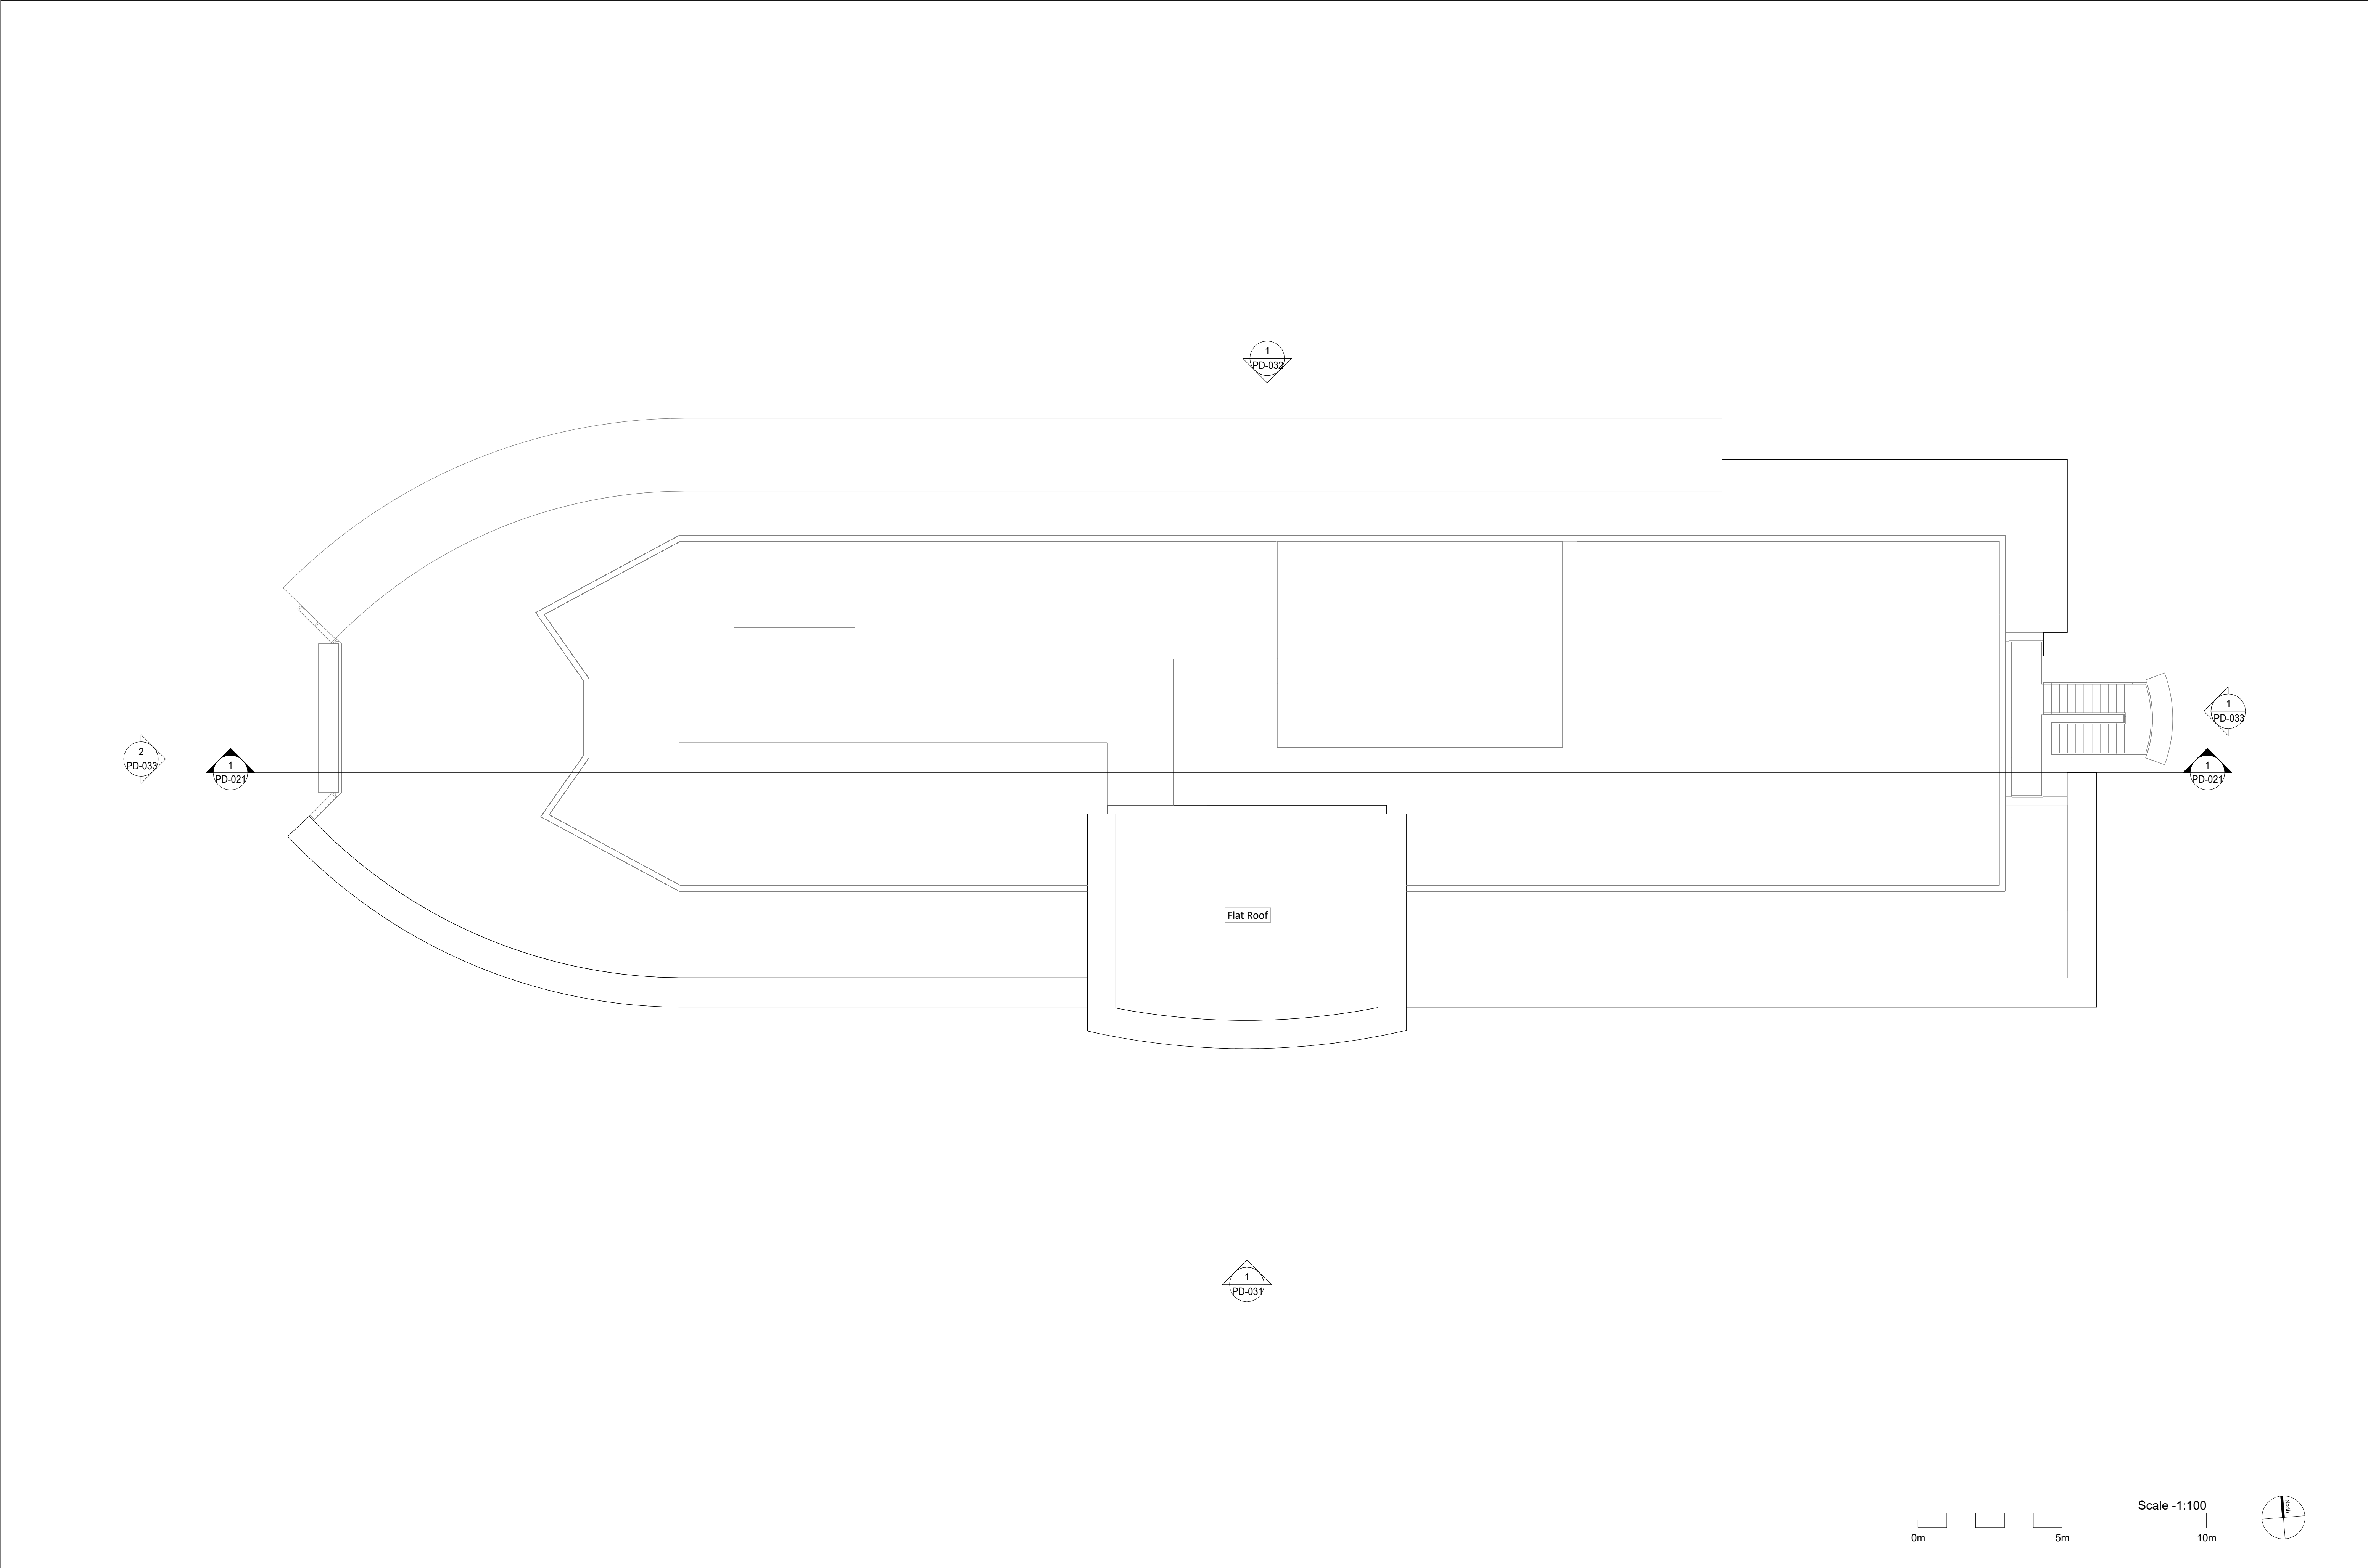

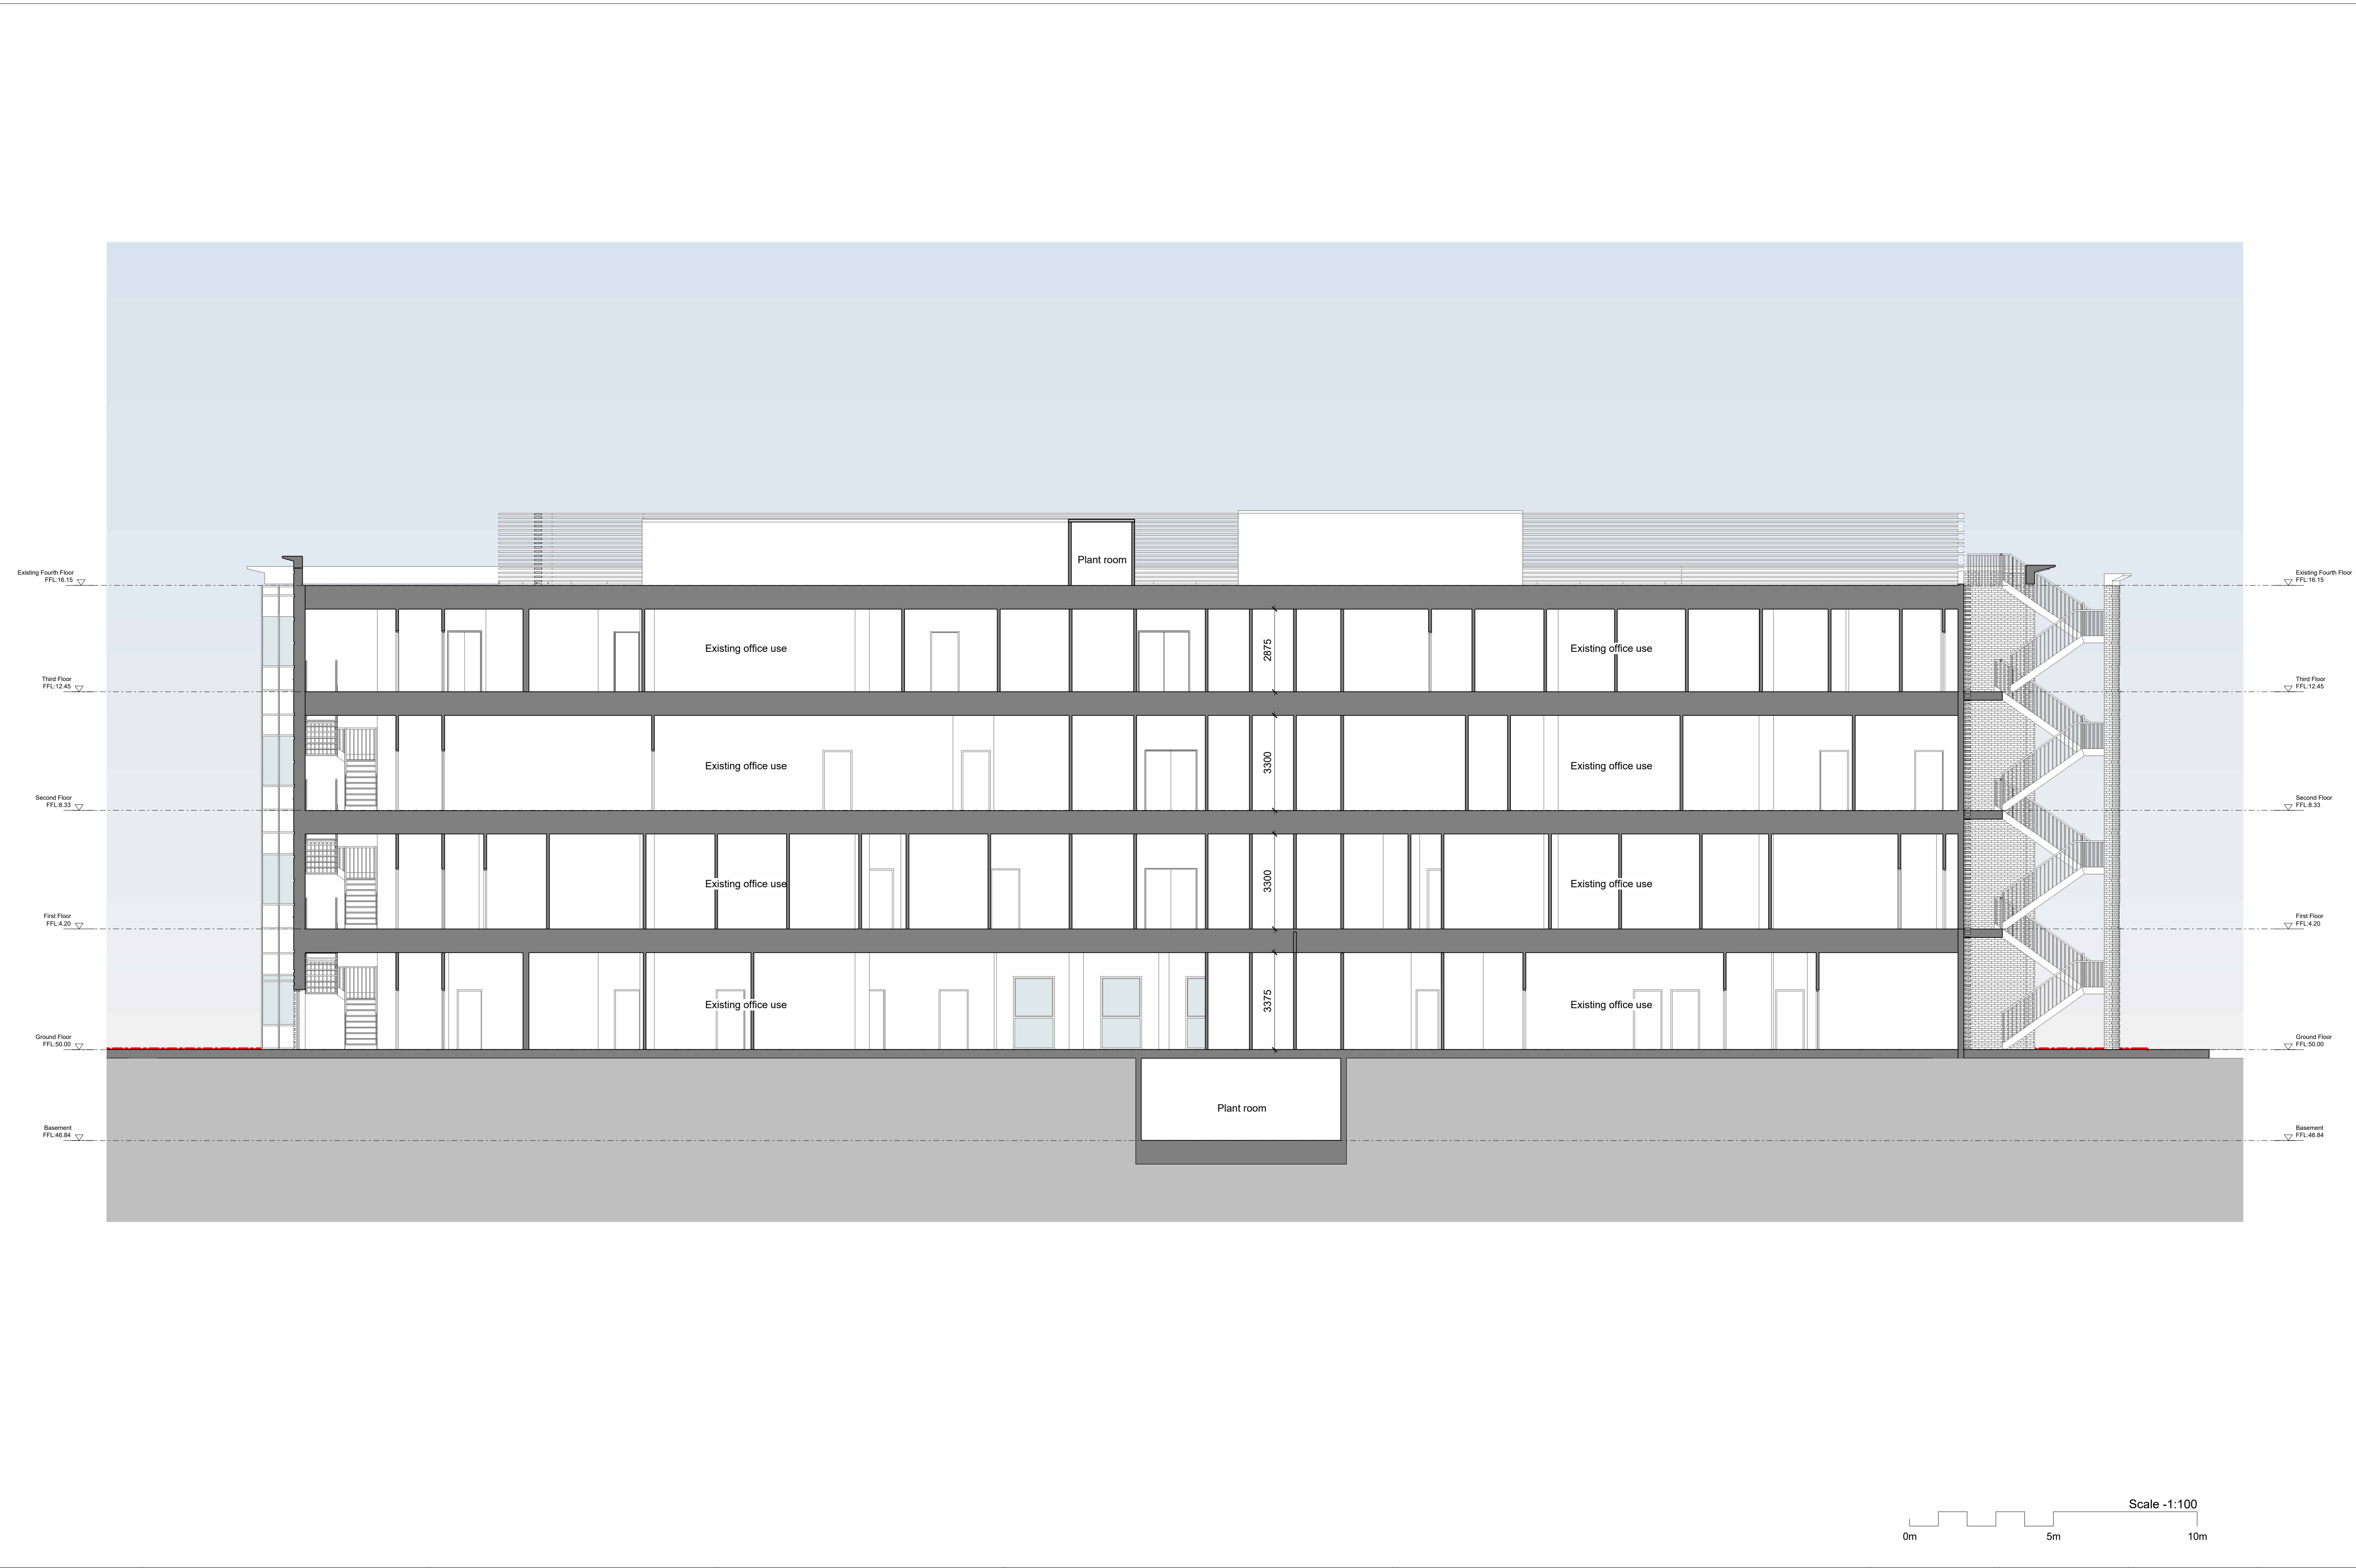



- Material Key:
- 1. Existing yellow brick facade
 - 2. Existing grey aluminium curtain wall
 - 3. Existing light grey pre-cast concrete cladding
 - 4. Existing light grey aluminium cladding
 - 5. Existing light grey aluminium windows / doors
 - 6. Existing light grey aluminium plant louver screen

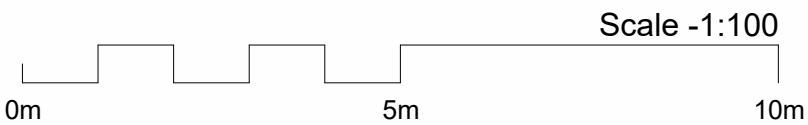



- Material Key:
1. Existing yellow brick facade
 2. Existing grey aluminium curtain wall
 3. Existing light grey pre-cast concrete cladding
 4. Existing light grey aluminium cladding
 5. Existing light grey aluminium windows / doors
 6. Existing light grey aluminium plant louver screen



1 33 - Existing Side Elevation 1
1 : 100

2 34 - Existing Side Elevation 2
1 : 100

- Material Key:
- 1. Existing yellow brick facade
 - 2. Existing grey aluminium curtain wall
 - 3. Existing light grey pre-cast concrete cladding
 - 4. Existing light grey aluminium cladding
 - 5. Existing light grey aluminium windows / doors
 - 6. Existing light grey aluminium plant louver screen

