


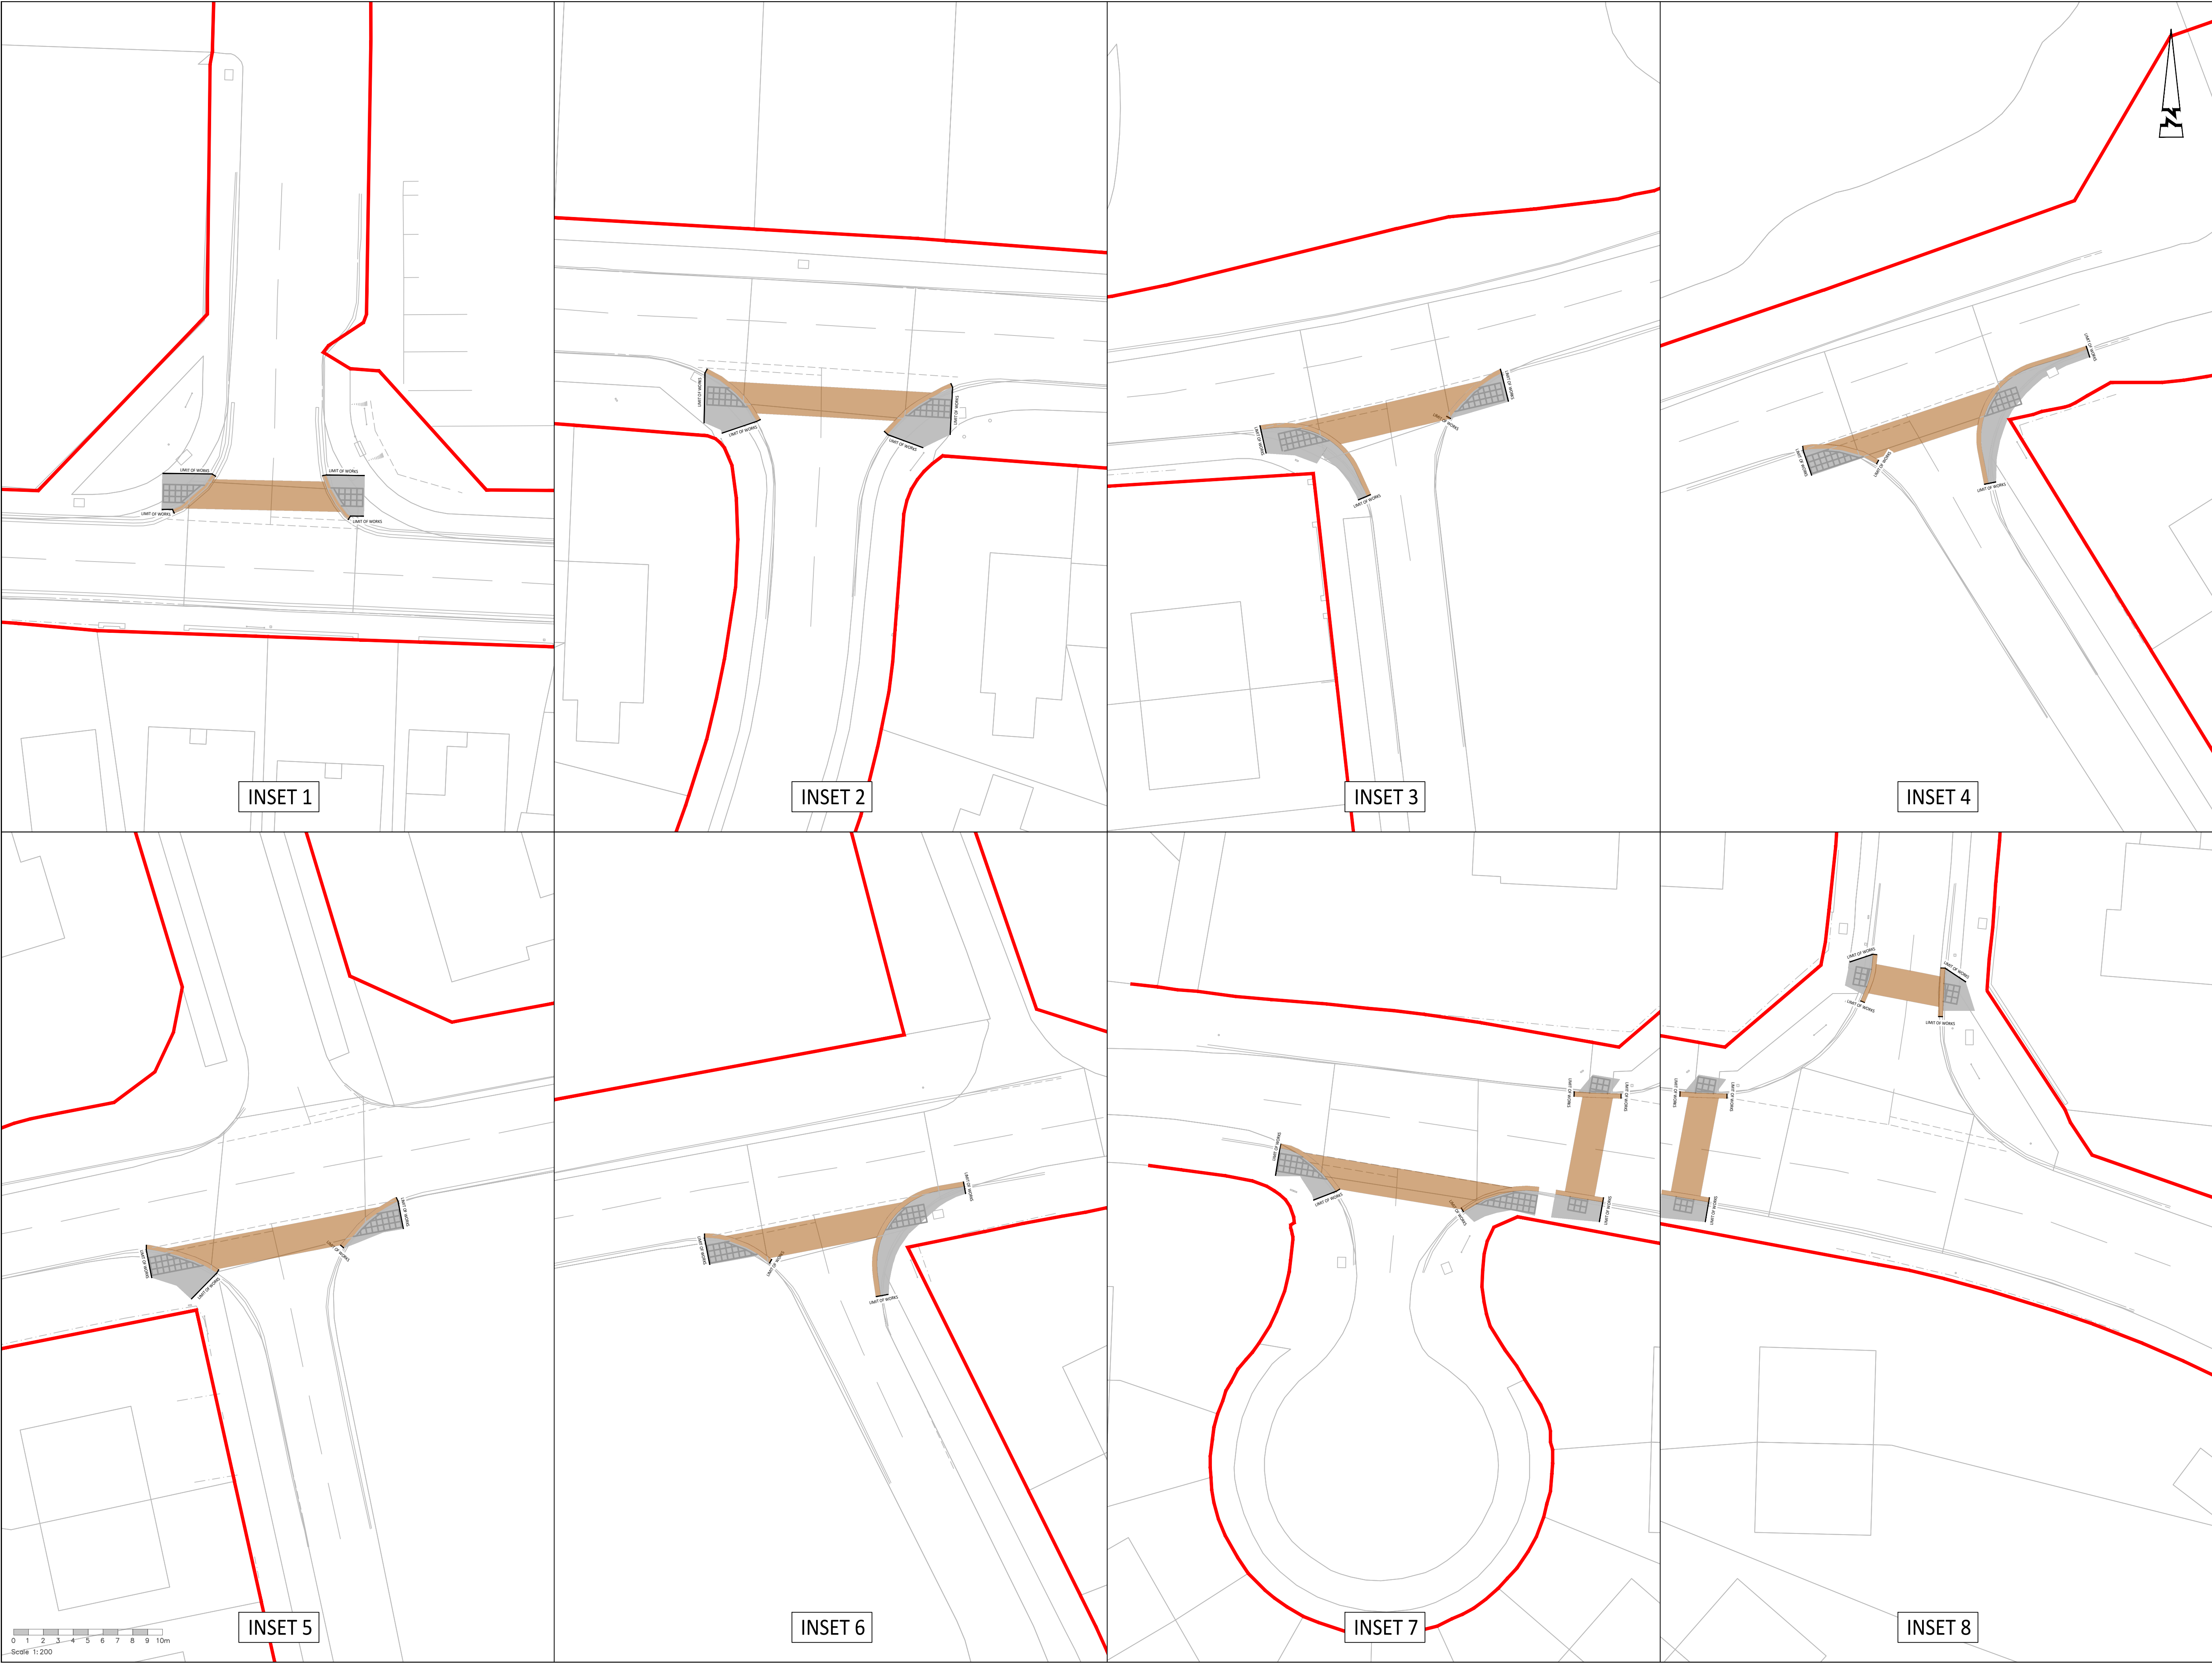

© ABLEY LETCHFORD PARTNERSHIP LTD.
This drawing should not be reproduced without consent.

GENERAL NOTES:
1. Do not scale.
2. This drawing is to be read in conjunction with and checked against all other drawings, Engineering details, Specification and any structural, Geotechnical or other specialist document provided.
3. Any anomaly or contradiction between any of the above is to be reported to the Engineer.

KEY
- Section 278 Adoption Boundary - Assumed
- Proposed Carriageway Tarmacadam
- Proposed Footway Tarmacadam

KEY PLAN
SCALE 1:5000

C2	07.26	UPDATED TO SUIT PLANNING COMMENTS	CLL	RF
C1	03.26	CONSTRUCTION ISSUE FOLLOWING TECHNICAL APPROVAL BY WBC	RG	RF
Rev	Date	Description	Drawn	Checked

Abley Letchford
www.ableyletchford.co.uk

Client
MILLER HOMES KIER VENTURES

Project
SOUTH WOKINGHAM SDL

Title
AREA D - WATERLOO ROAD S278 AGREEMENT PLAN

Status
FOR CONSTRUCTION

Scale 1:200 @ A1	Date MAR 2026	Drawn RG	Checked RF
Drawing No A389-S278-D-10		Revision C2	