


System Operation- Pre filter, pH correction tanks with settlement of silts and water recycling.
System operates when power washer is used to avoid collection of rainwater.

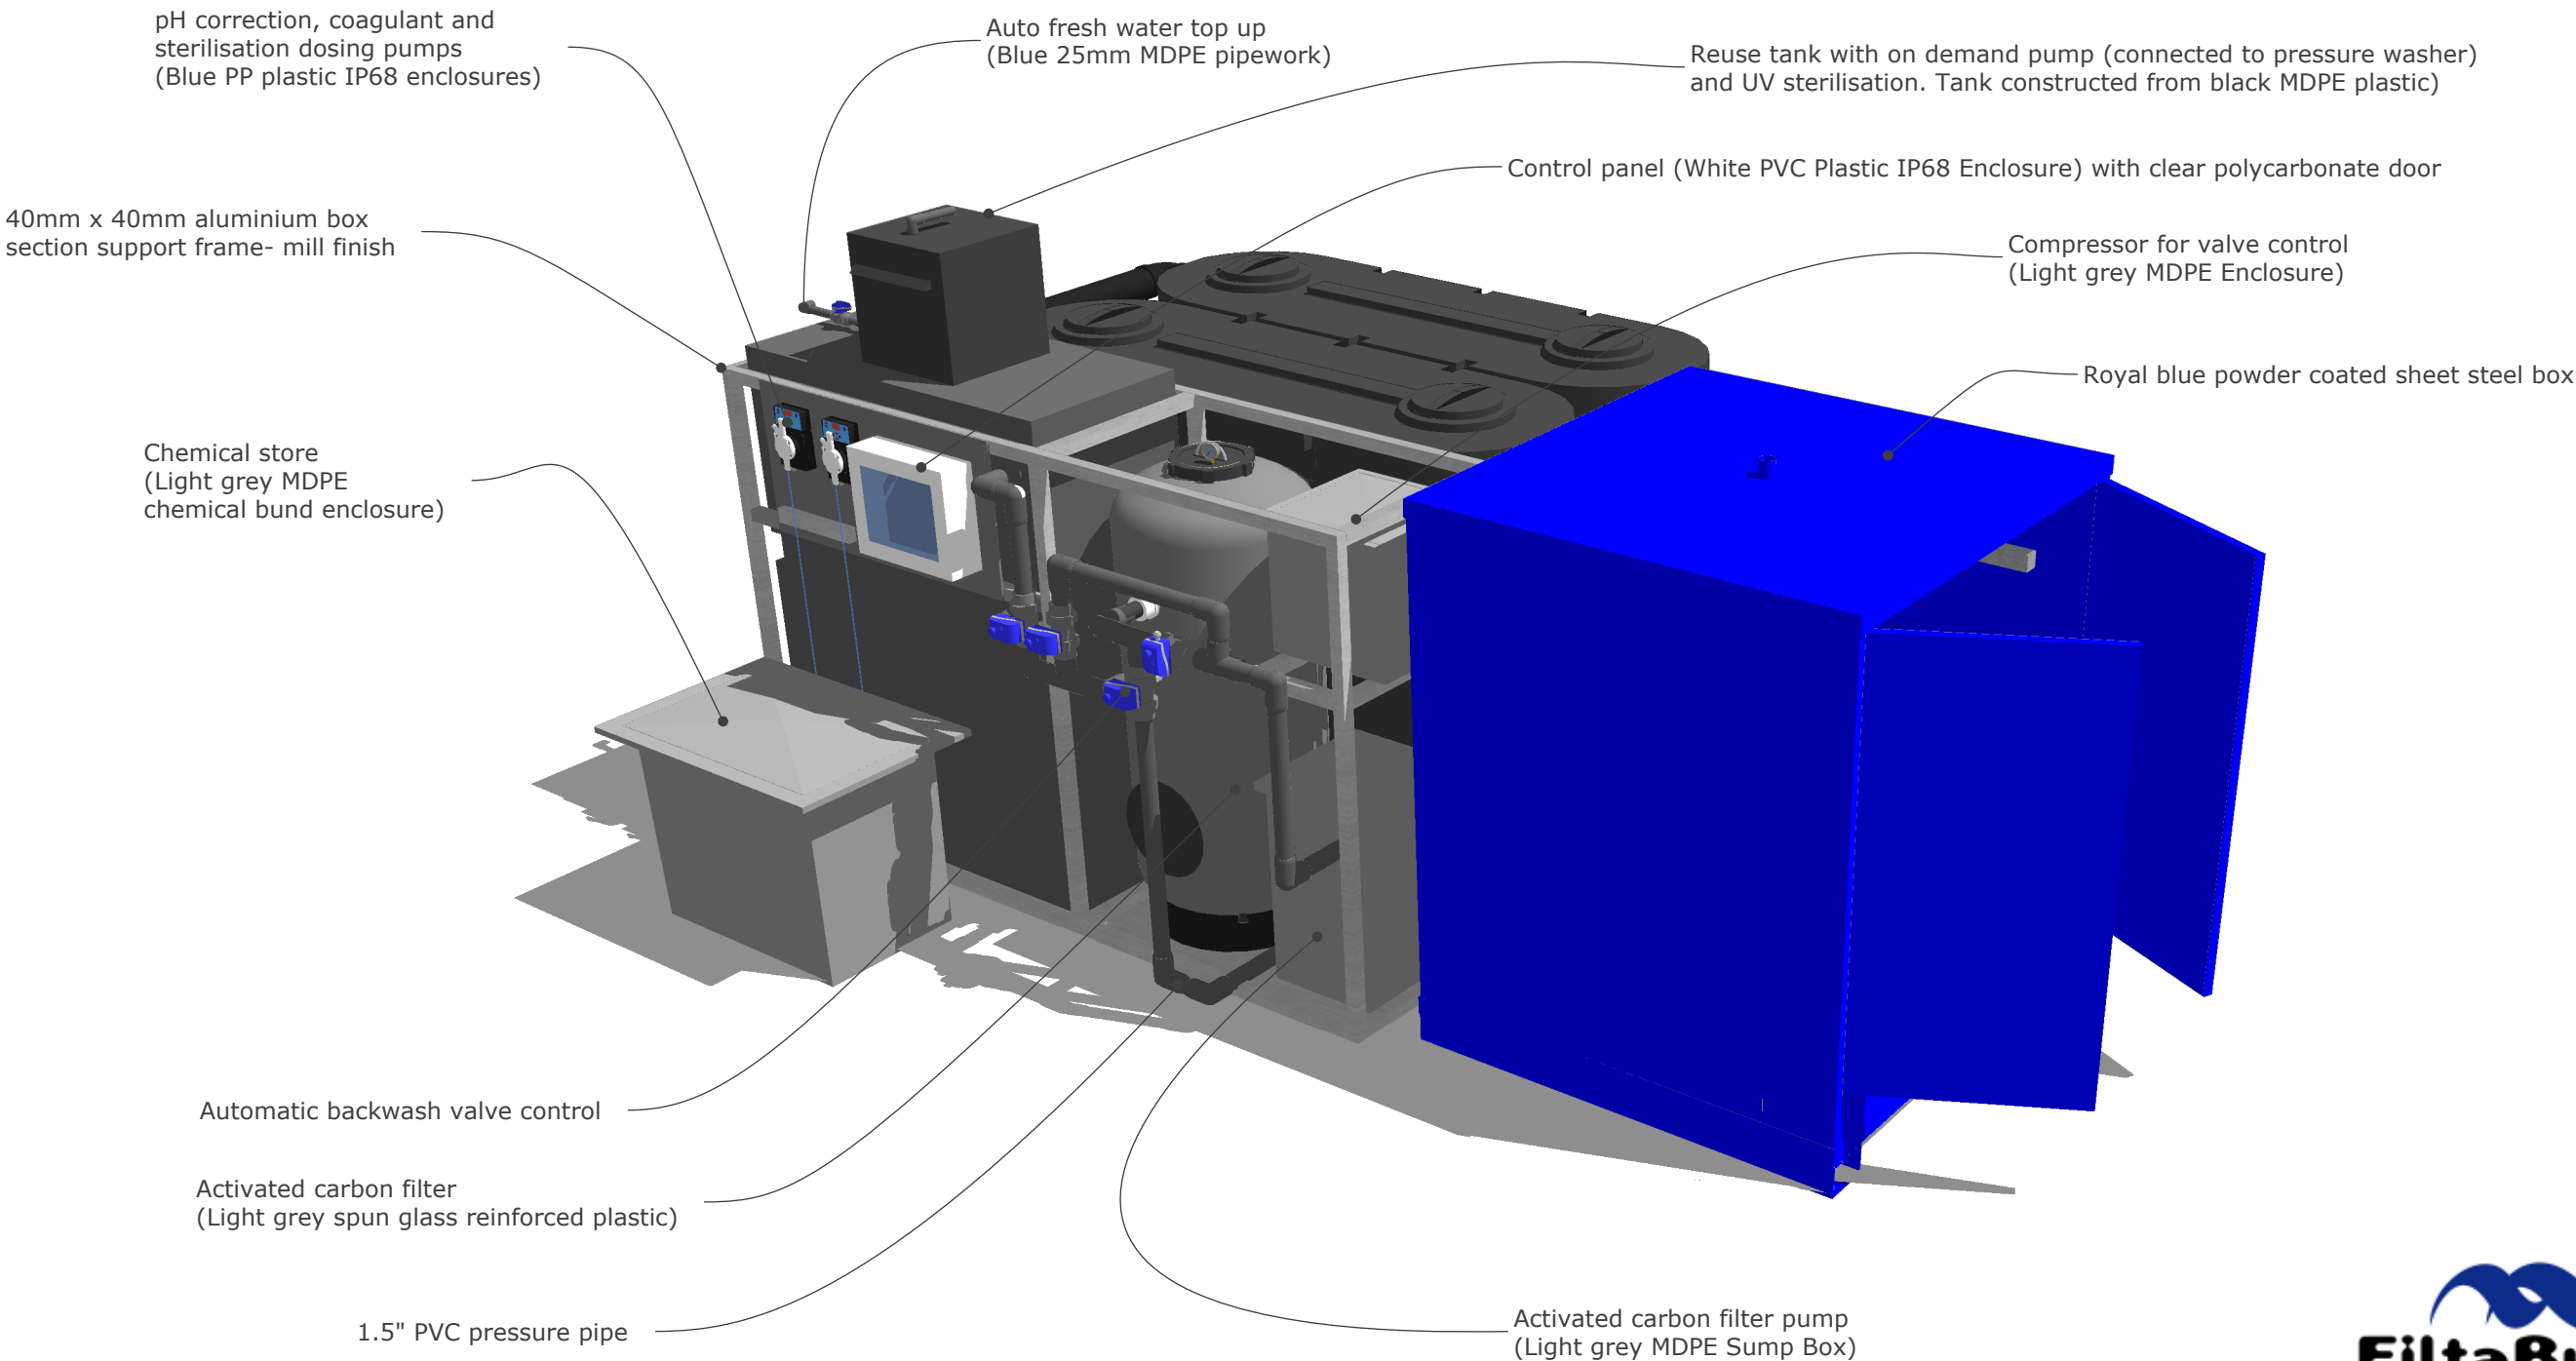

System footprint- Approximately 4m x 2.5m

