


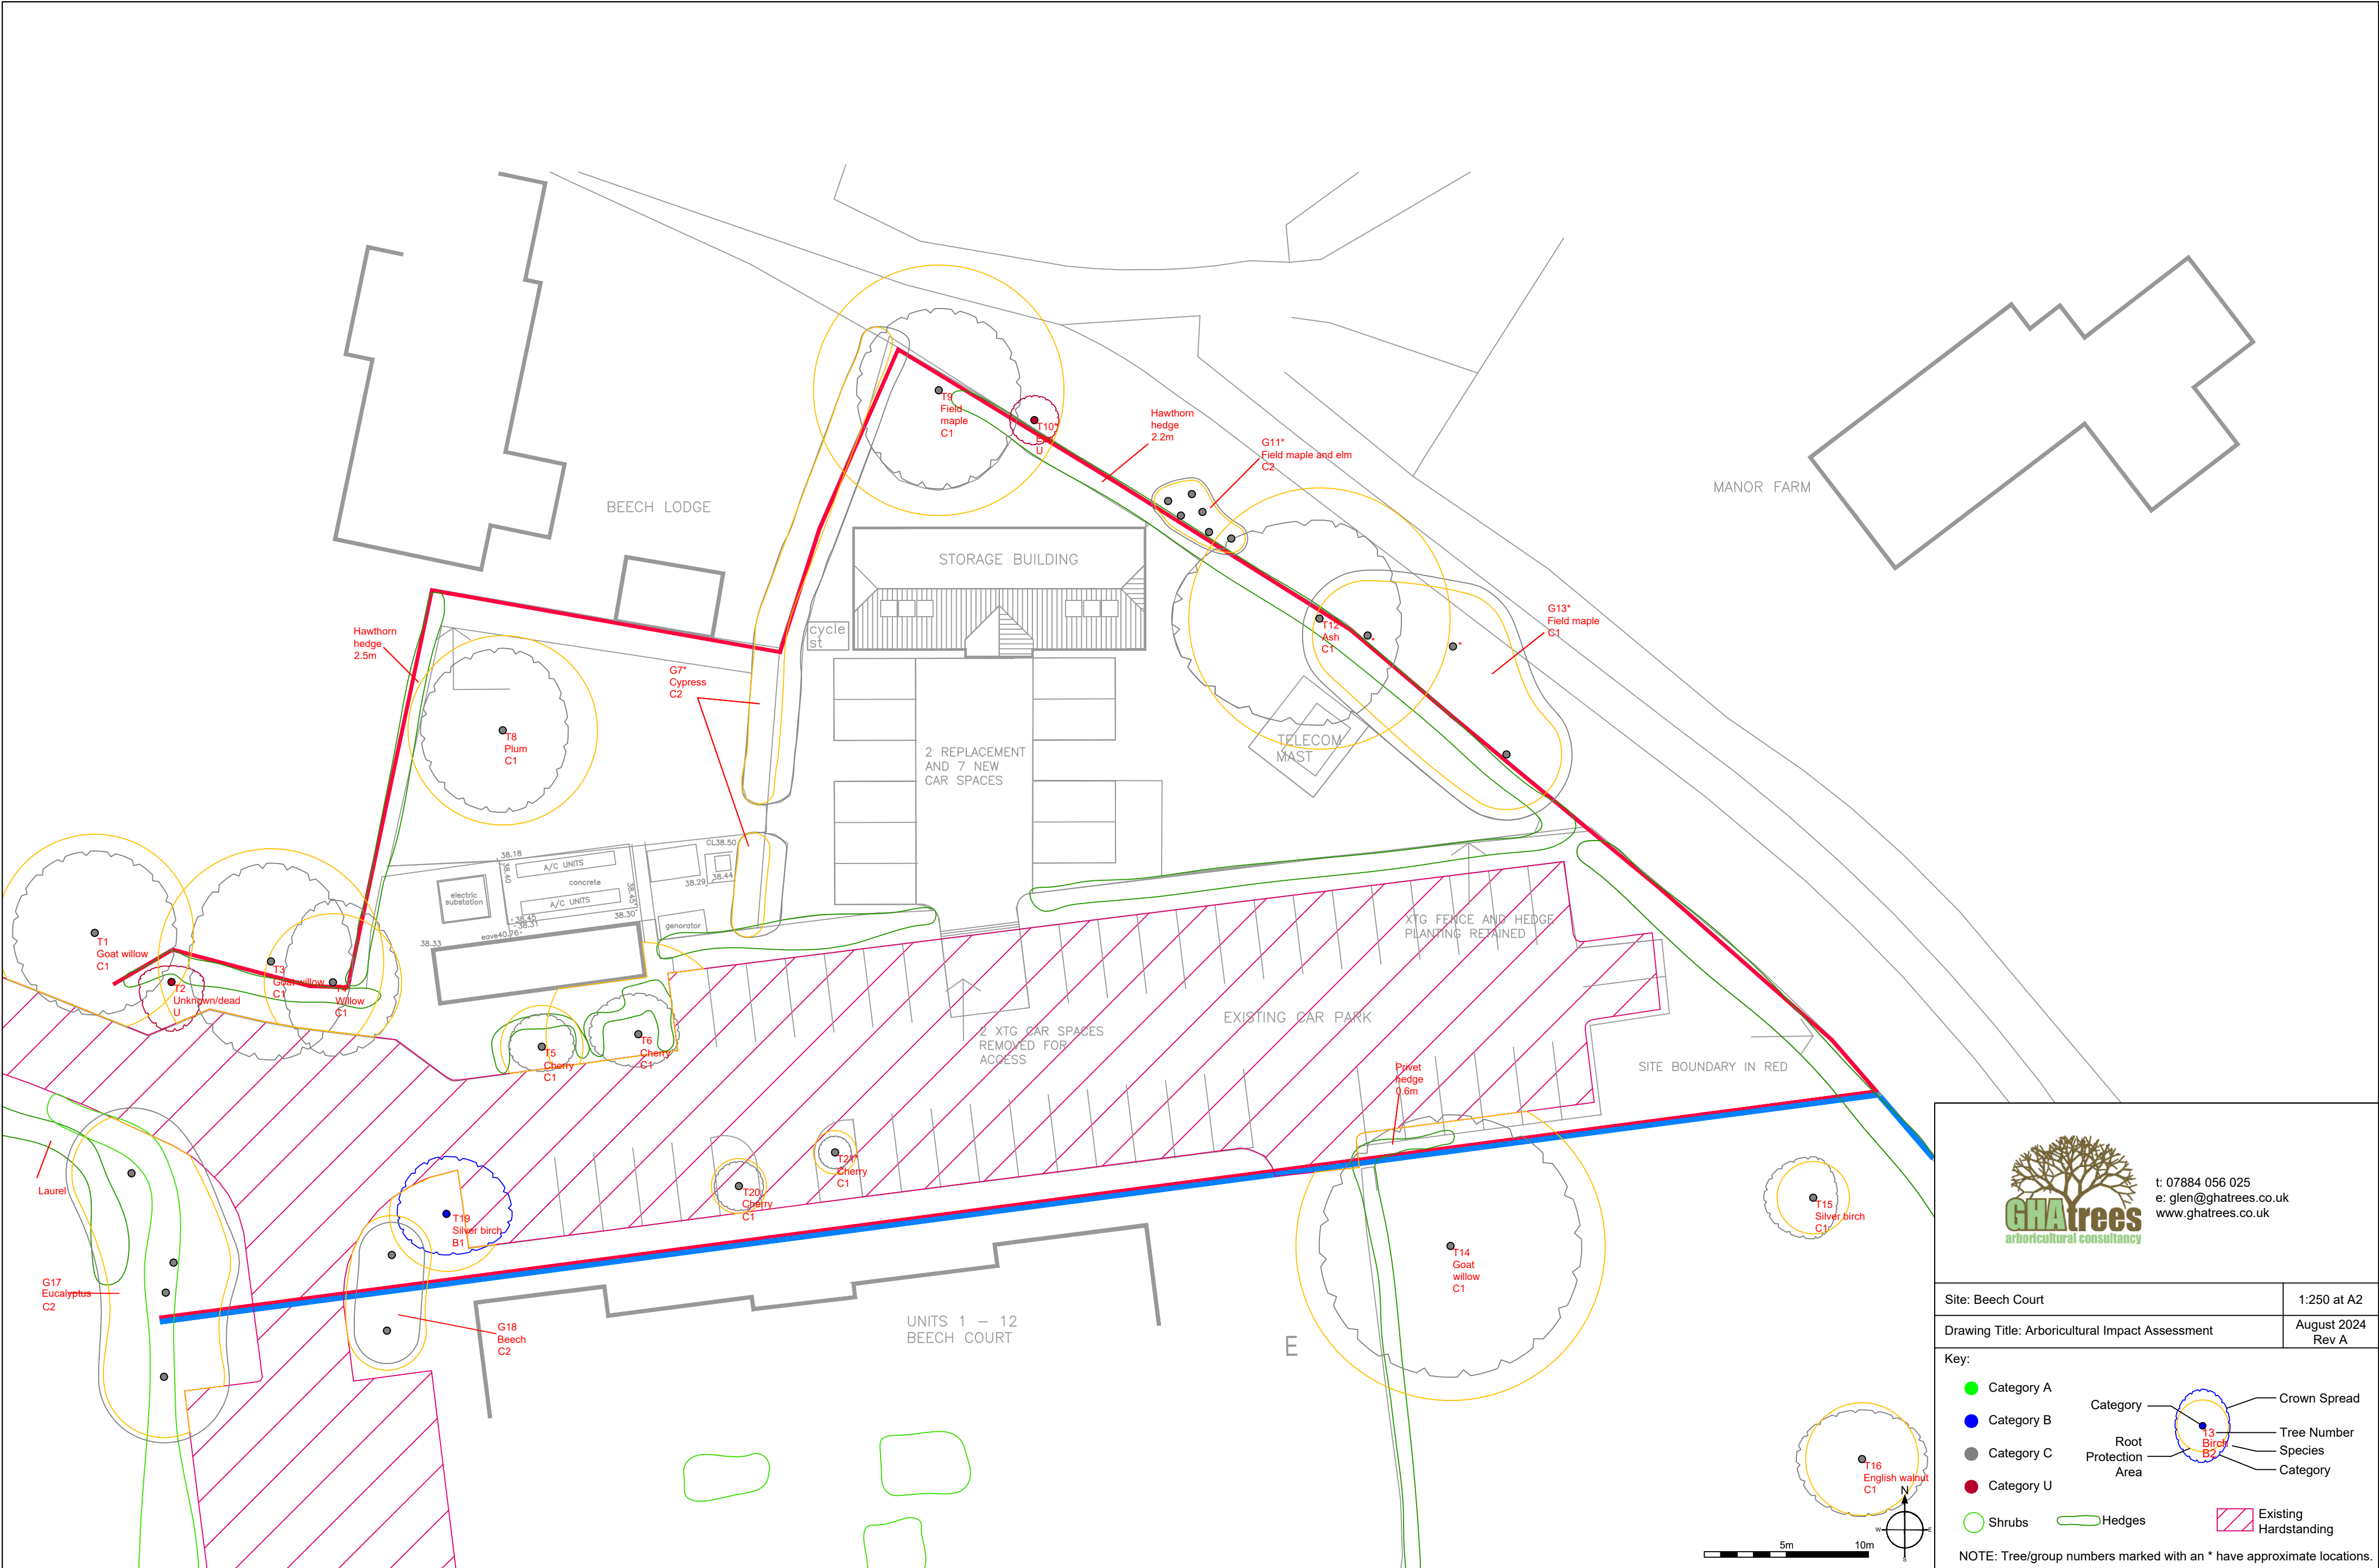



t: 07884 056 025
e: glen@ghatrees.co.uk
www.ghatrees.co.uk

Site: Beech Court	1:250 at A2
Drawing Title: Arboricultural Impact Assessment	August 2024 Rev A

Key:

● Category A

● Category B

● Category C

● Category U

○ Shrubs

— Hedges

▨ Existing Hardstanding

Category

Root Protection Area

Crown Spread

Tree Number

Species

Category

NOTE: Tree/group numbers marked with an * have approximate locations.