


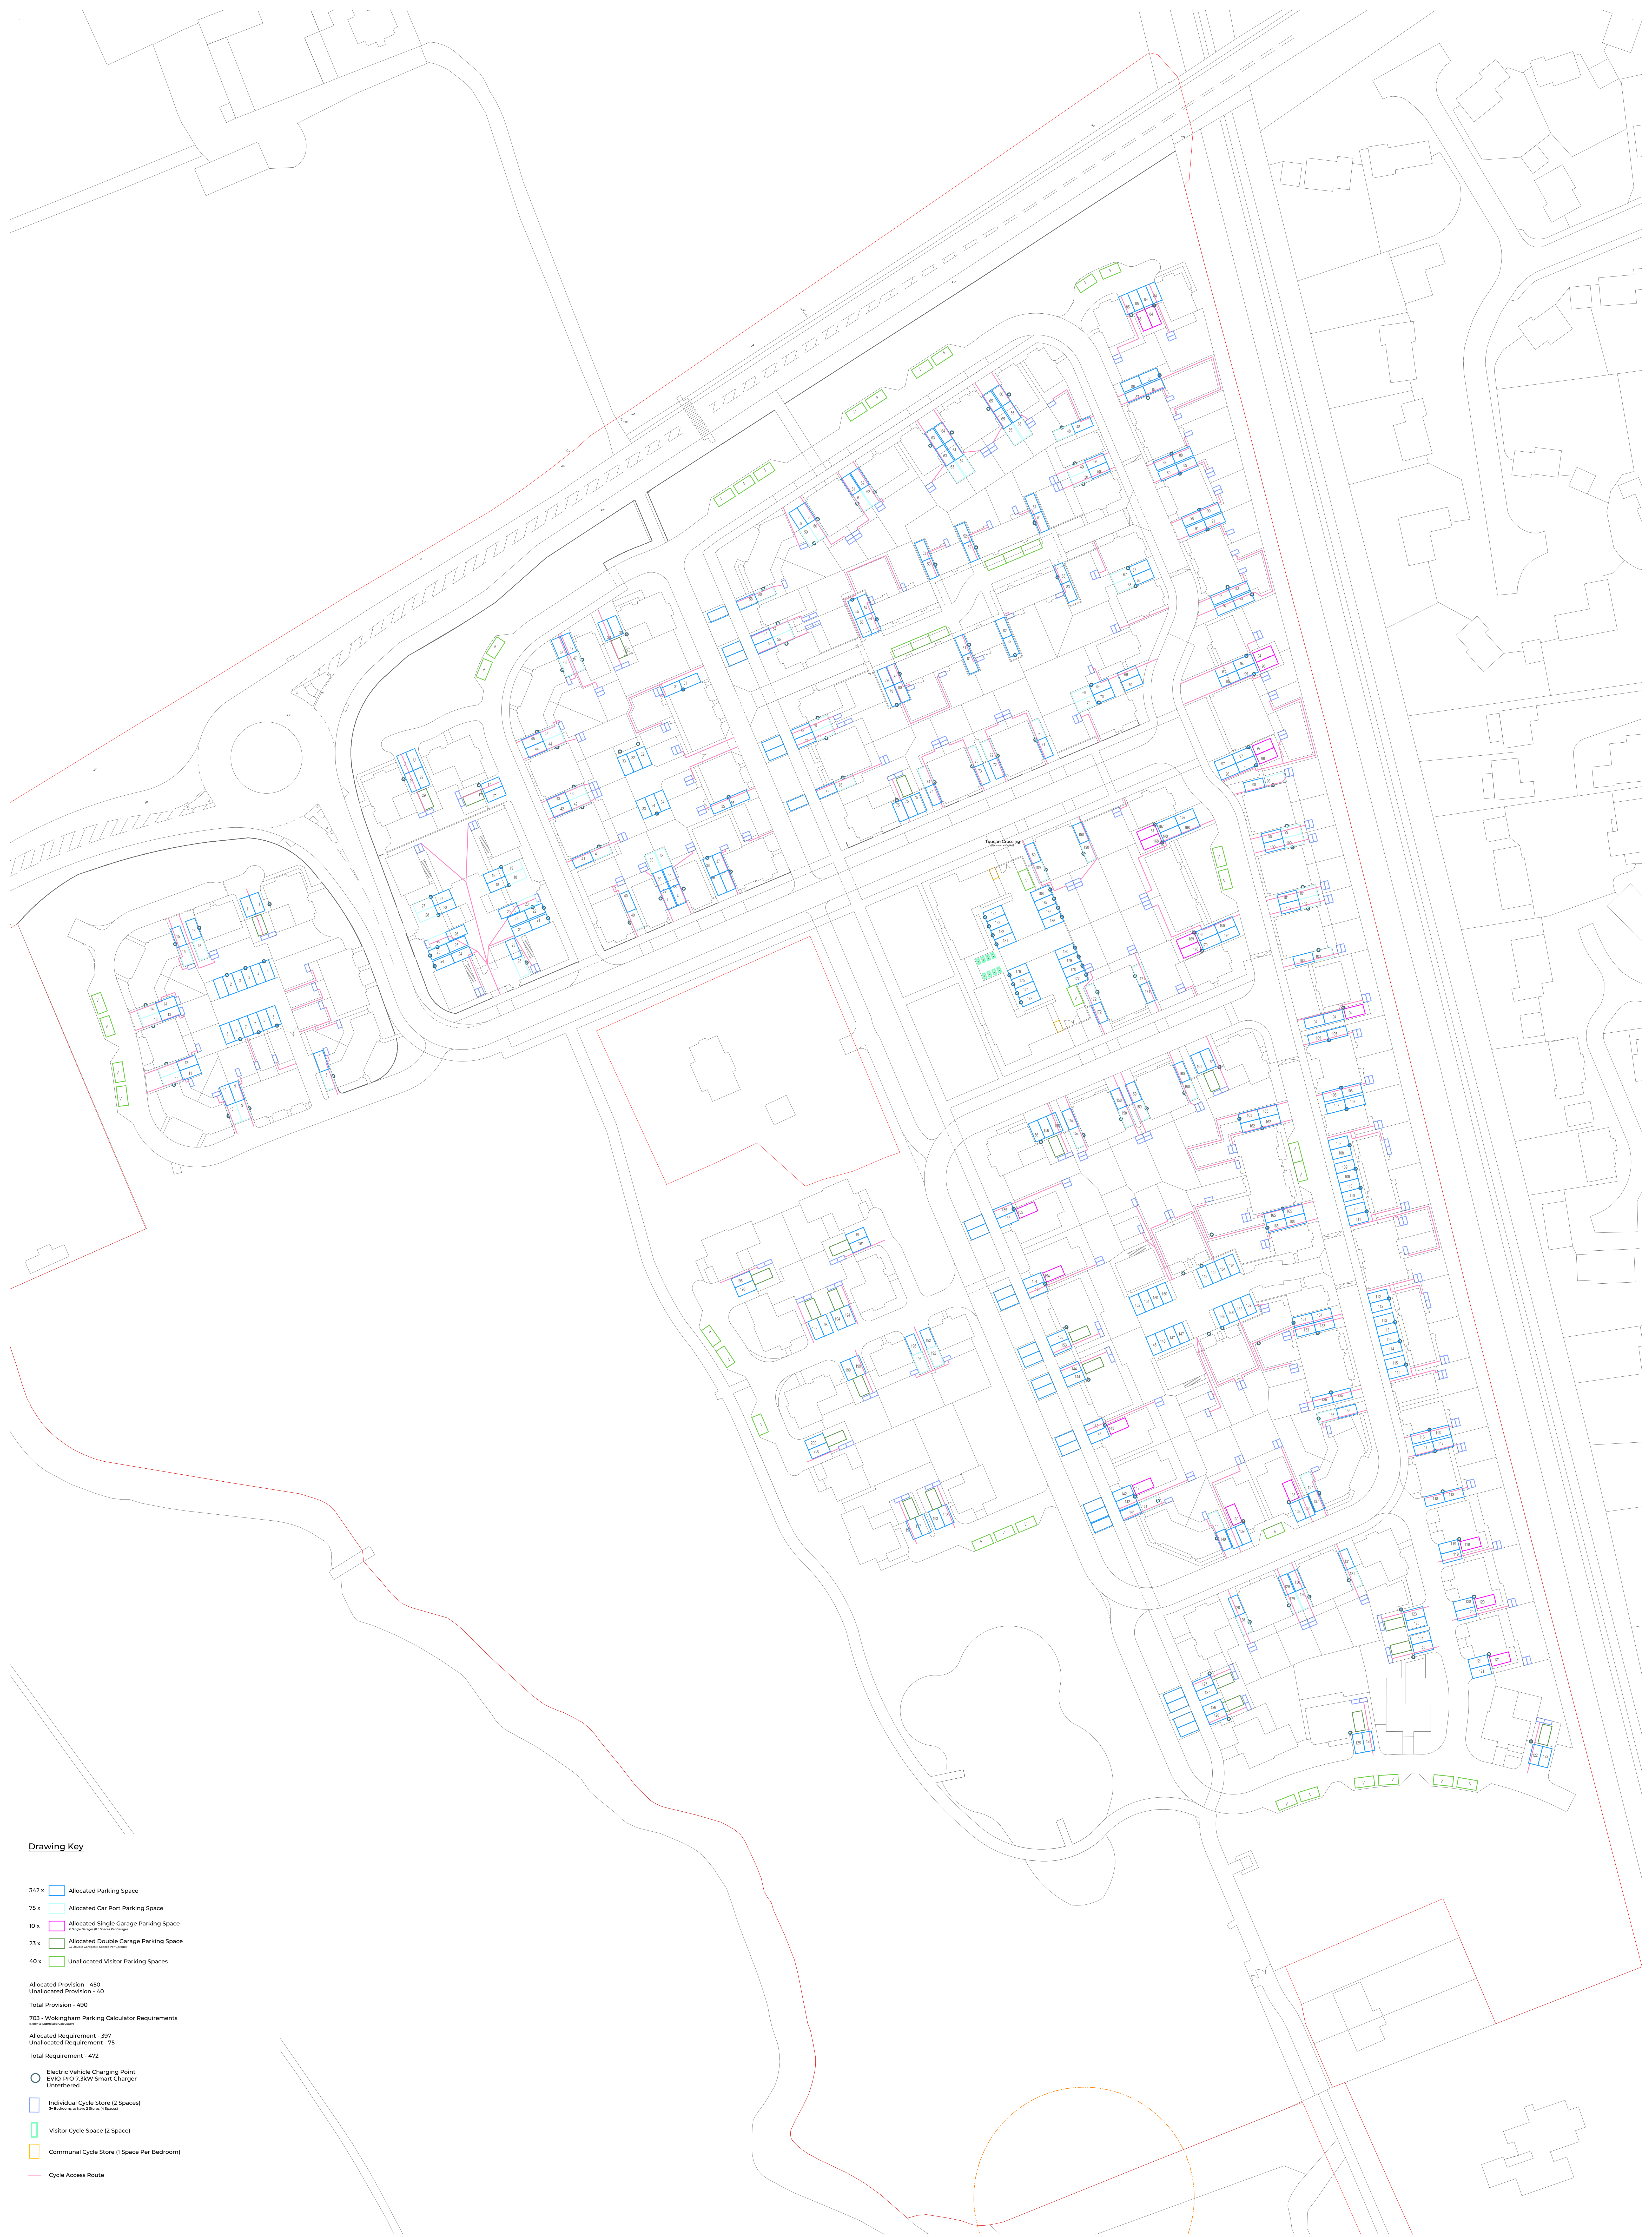

Drawing Key

- 342 x Allocated Parking Space
- 75 x Allocated Car Port Parking Space
- 10 x Allocated Single Garage Parking Space
- 23 x Allocated Double Garage Parking Space
- 40 x Unallocated Visitor Parking Spaces

Allocated Provision - 450
Unallocated Provision - 40
Total Provision - 490
703 - Wokingham Parking Calculator Requirements
(Refer to Submitted Calculations)
Allocated Requirement - 397
Unallocated Requirement - 75
Total Requirement - 472

- Electric Vehicle Charging Point
EVQ-Pro 7.3kW Smart Charger -
Untethered
- Individual Cycle Store (2 Spaces)
(2' Bedrooms or more, 2'0'x10'x10' Spaces)
- Visitor Cycle Space (2 Space)
- Communal Cycle Store (1 Space Per Bedroom)
- Cycle Access Route