



Refuse Vehicle Tracking (With Car Passing)
Scale - 1:1000




Refuse Vehicle Tracking (With Refuse Vehicle Passing)
Scale - 1:1000

Drawing Key

- Vehicle Tracking - Private Car
- Vehicle Tracking - Fire Appliance
- Refuse Vehicle Tracking



Plots 132-166 Parking Court

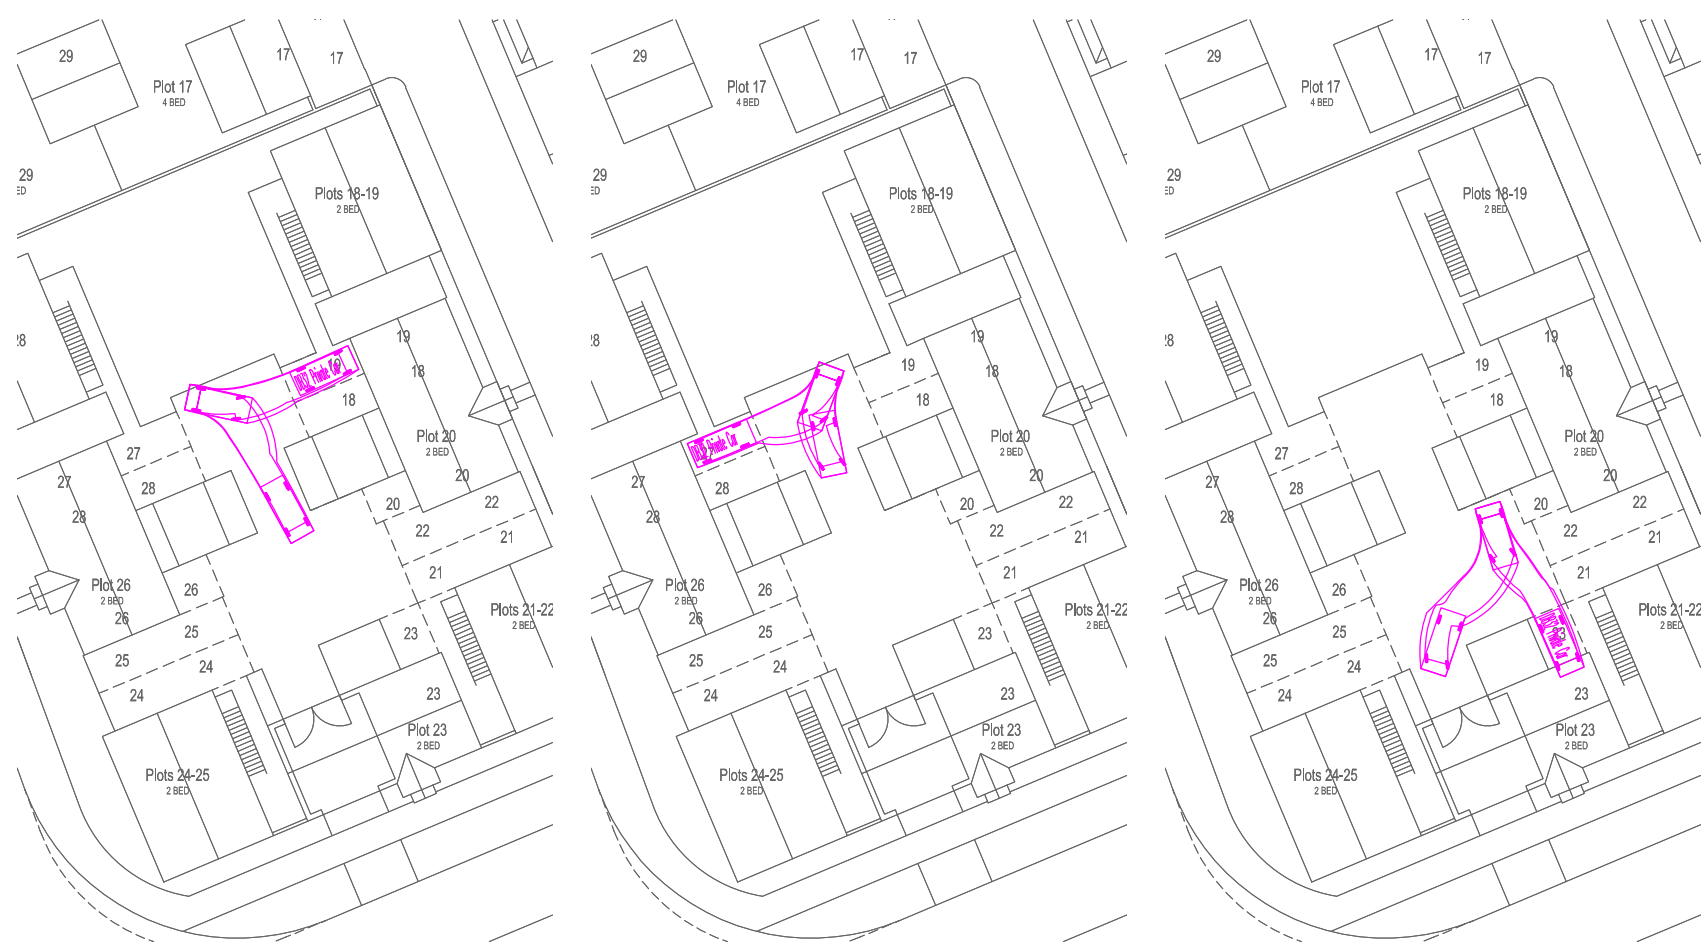

Plots 18-29 Parking Court



Plots 2-8 Parking Court



Plots 32-34 Parking Court



Plots 173-188 Parking Court