


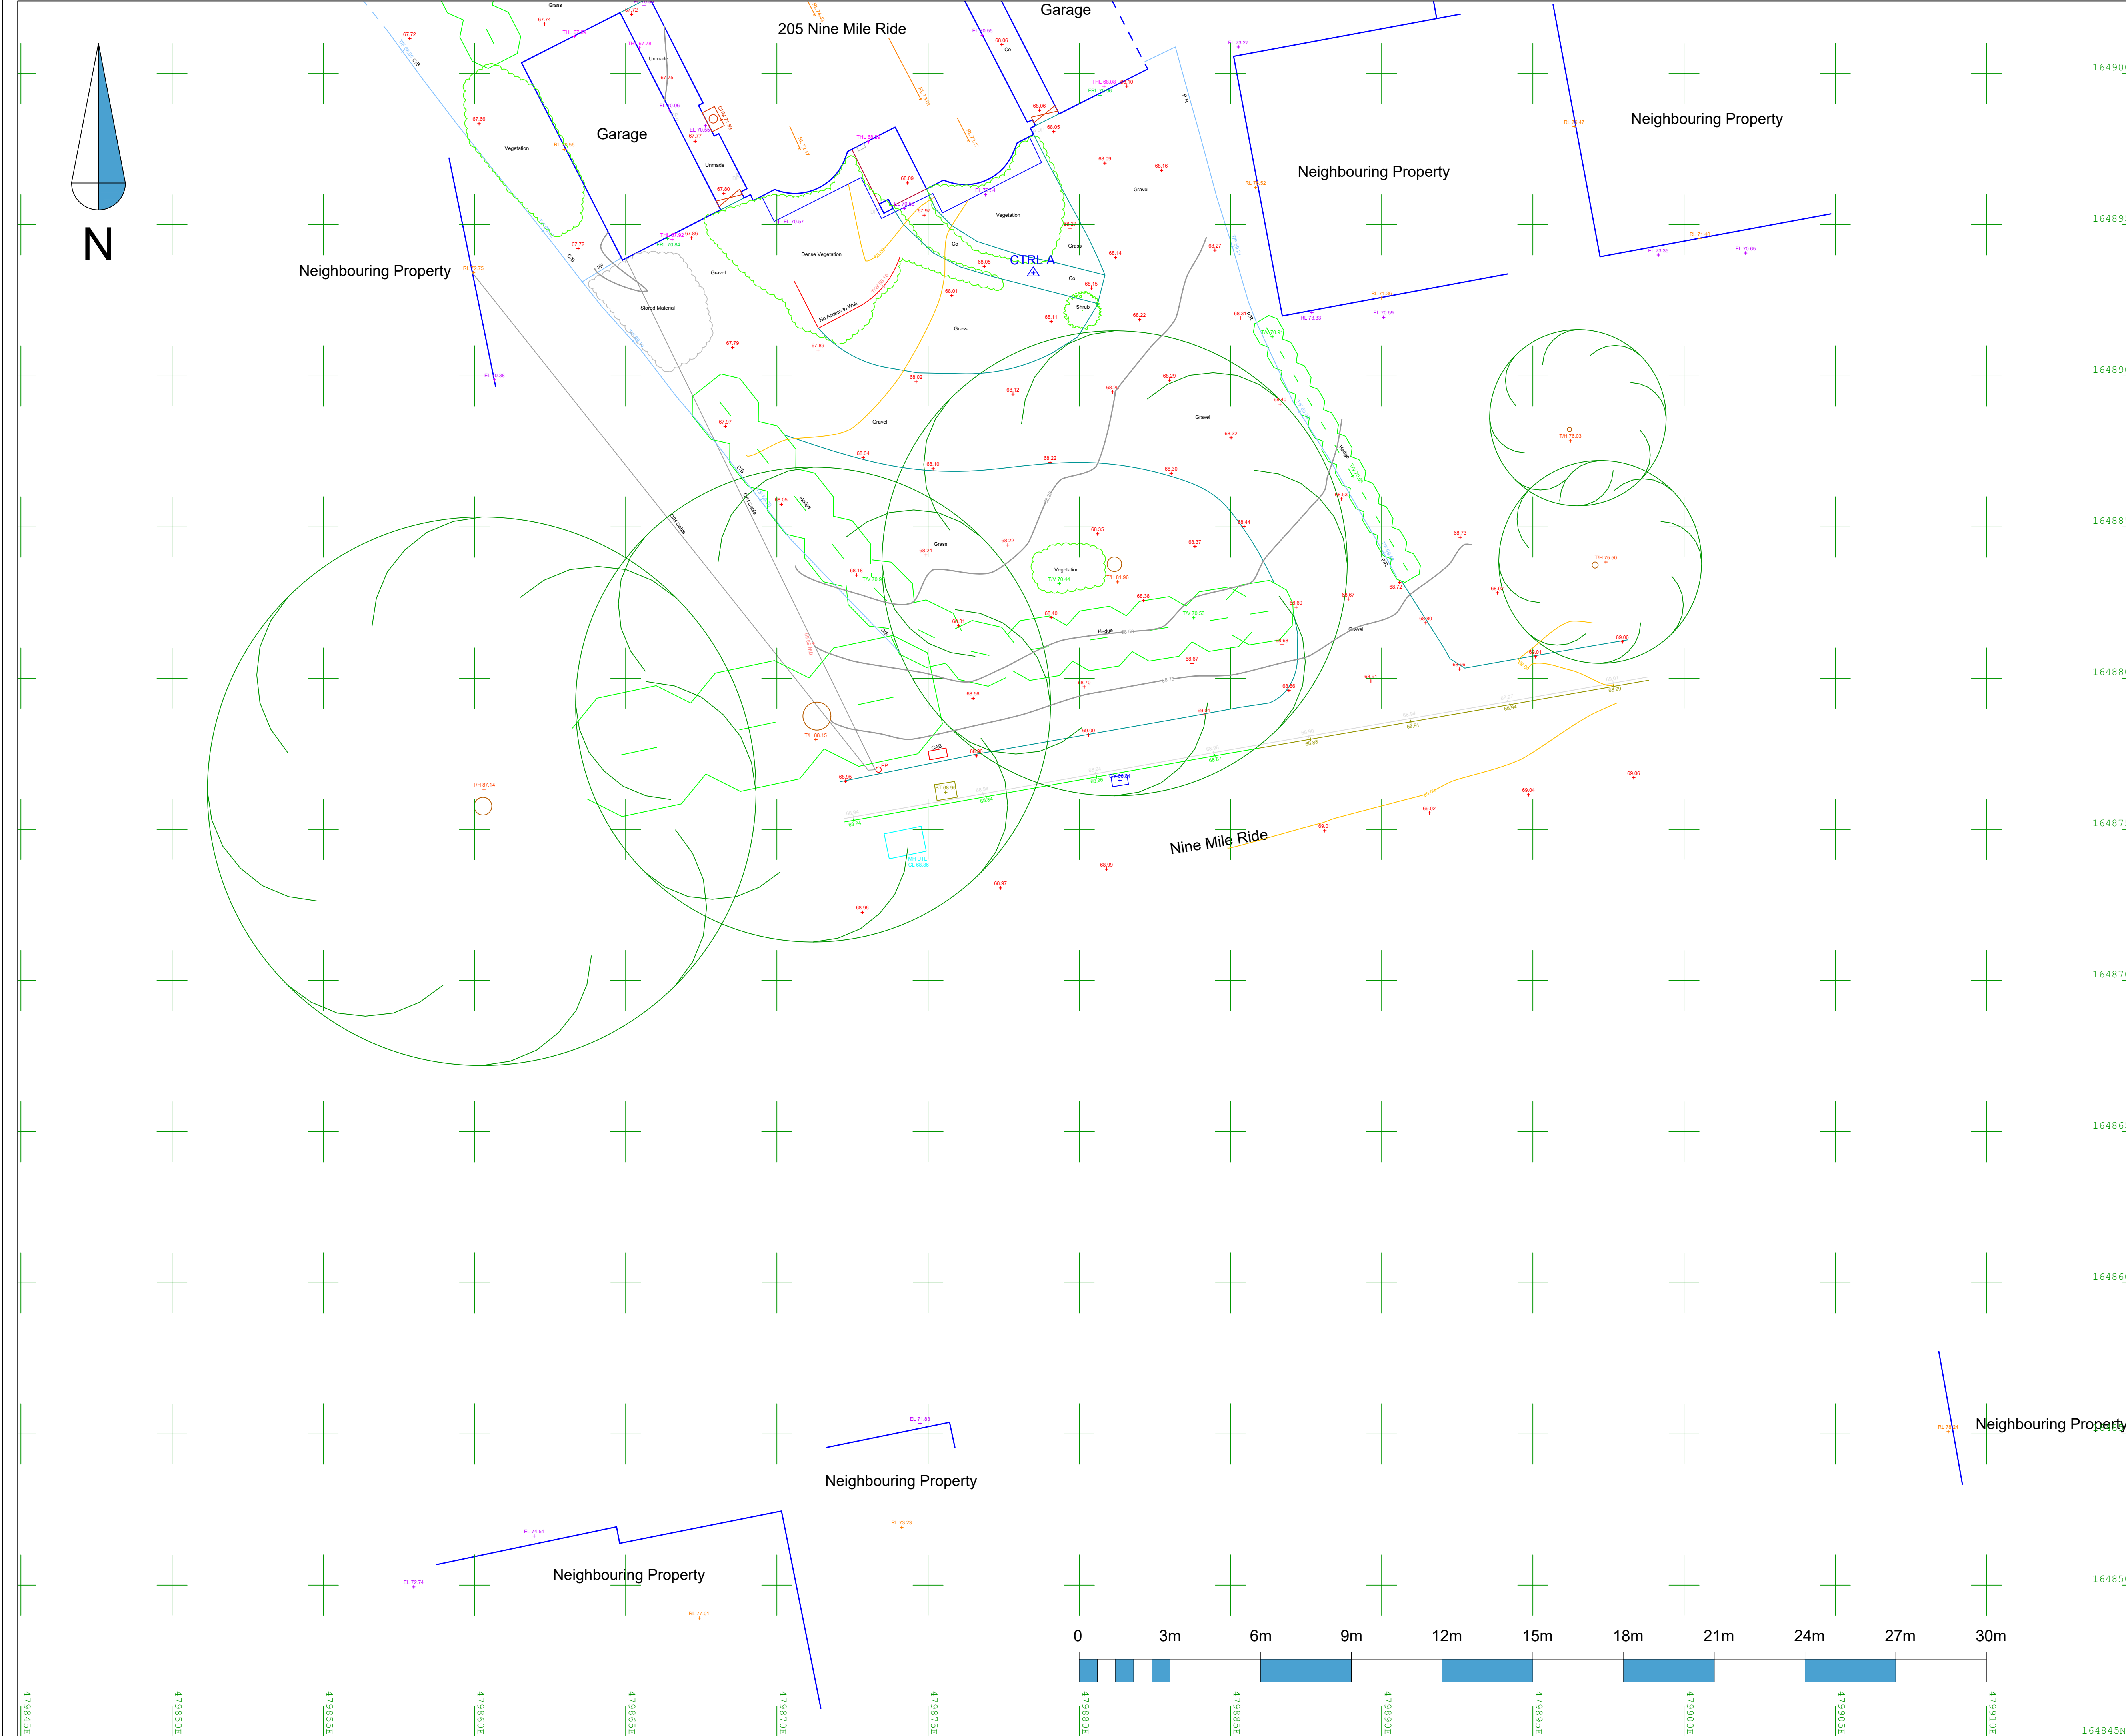

Notes: Coordinate System

The survey has been orientated to the O.S. National Grid (OSGB36) via GPS and the O.S. Active Network. True OSGB36 coordinates have been established at:

Station: CTRL A E: 479878.479 m N: 164893.407 m EL: 68.116 m

and a further OSGB36 point established to create a true O.S. bearing for angle orientation.

ON DETAIL SURVEY

A/C	Air Conditioning Unit	EP	Electricity Pole	O/H	Overhead	Tac	Tactile Paving
AV	Air Valve	FB	Fire Hydrant	PM	Parking Meter	TP	Telegraph Pole
BL	Bed Level	FS	Flower Bed	PS	Paving Slab	TCL	Telephone Call Box
BB	Beisha Beacon	FW	Foul	PO	Post	THL	Threshold Level
BS	Bulbair	GV	Gas Valve	PS	Post Box	T/F	Top Of Fence
BH	Borehole	GY	Gully	RI	Riser	T/P	Top Of Parapet Level
BR	Brick	IC	Inspection Cover	RE	Rodding Eye	T/V	Top Of Vegetation
BSP	Brick paving	IL	Invert Level	RS	Road Sign	T/W	Top Of Wall
BT	British Telecom	JB	Junction Box	SP	Sign Post	TL	Traffic Lights
CAB	Cabinet	KO	Kerb Outlet	S/A	Soakaway	UTL	Unable to Lift
CP	Catch Pit	LP	Lamp Post	SL	Slab	VP	Vent Pipe
Co	Concrete	LI	Light	SC	Stop Cock	WL	Water Level
CL	Cover Level	MH	Manhole Cover	SV	Stop Valve	WM	Water Meter
CS	Culvert	MR	Master Post	S	Stump	WO	Water Wash Out
DL	Dilapidated	MB	Multiple Bole	SW	Surface Water		
DCH	Drainage Channel	NVP	No Visible Pole	STN	Survey Control Station		
GR	Gravel	OW	Overgrown				

ON FENCES/WALLS/DIVISIONS

A/B	Armo Crash Barrier	H/F	Hera Fence	P/R	Post and Rail Fence	BW	Brick Wall
B/W	Barbed Wire Fence	H/R	Hand Rail	P/W	Post and Wire Fence	CW	Concrete Wall
CL	Chain Link Fence	IR	Iron Rail Fence	S/F	Safety Fence	RW	Reinforcing Wall
C/B	Close Boarded Fence	P/L	Palisade Fence	T/F	Trellis Fence	SW	Stone Wall
E/F	Electric Fence	P/F	Picket Fence	W/M	Wire Mesh Fence	TW	Timber Wall

ON BUILDINGS

CHM	Chimney	EL	Eave Level	HH	Head Height	SH	Sill Height
DH	Door Head	FL	Flat Roof Level	PL	Parapet Level	SWP	Soil Pipe
DP	Down Pipe	FL	Floor Level	RL	Ridge Level	THL	Threshold Level

2

1

Rev	Comments	By	Chkd	Date
A	Additional Area Added	BMG	MG	23/07/2025
-	-	-	-	-
-	-	-	-	-
-	-	-	-	-
-	-	-	-	-

www.surveybase.co.uk 0343 841 0112

Project Name

205 Nine Mile Ride, Finchamstead RG40 3QB

CAD Drawing Name

SB12443 - TOPO - REV A

Drawing Title

Topographical Survey of
(1 OF 2 A1)

Client

SKD Design

Date

02/06/2025

Scale

A1 @ 1:100

Drawn By

SB - DT

Checked By

SB - CW

SB Code

SB12443

Revision

A

Grid Orientation

ARBITRARY

Site Level Datum

OS DATUM LOCATED ON THE FOOTPATH FRONT OF HOUSE

All dimensions are to be checked on site where applicable. This drawing must not be scaled, and only written dimensions should be reported.

Tree species and sizes on this drawing are not guaranteed, and if critical should be verified by an arboriculturist.


Tree spreads are average about the bole, and heights are approximate at the time of the survey.

THE SURVEY ASSOCIATION

Constructionline

ISO 9001

25 YEARS

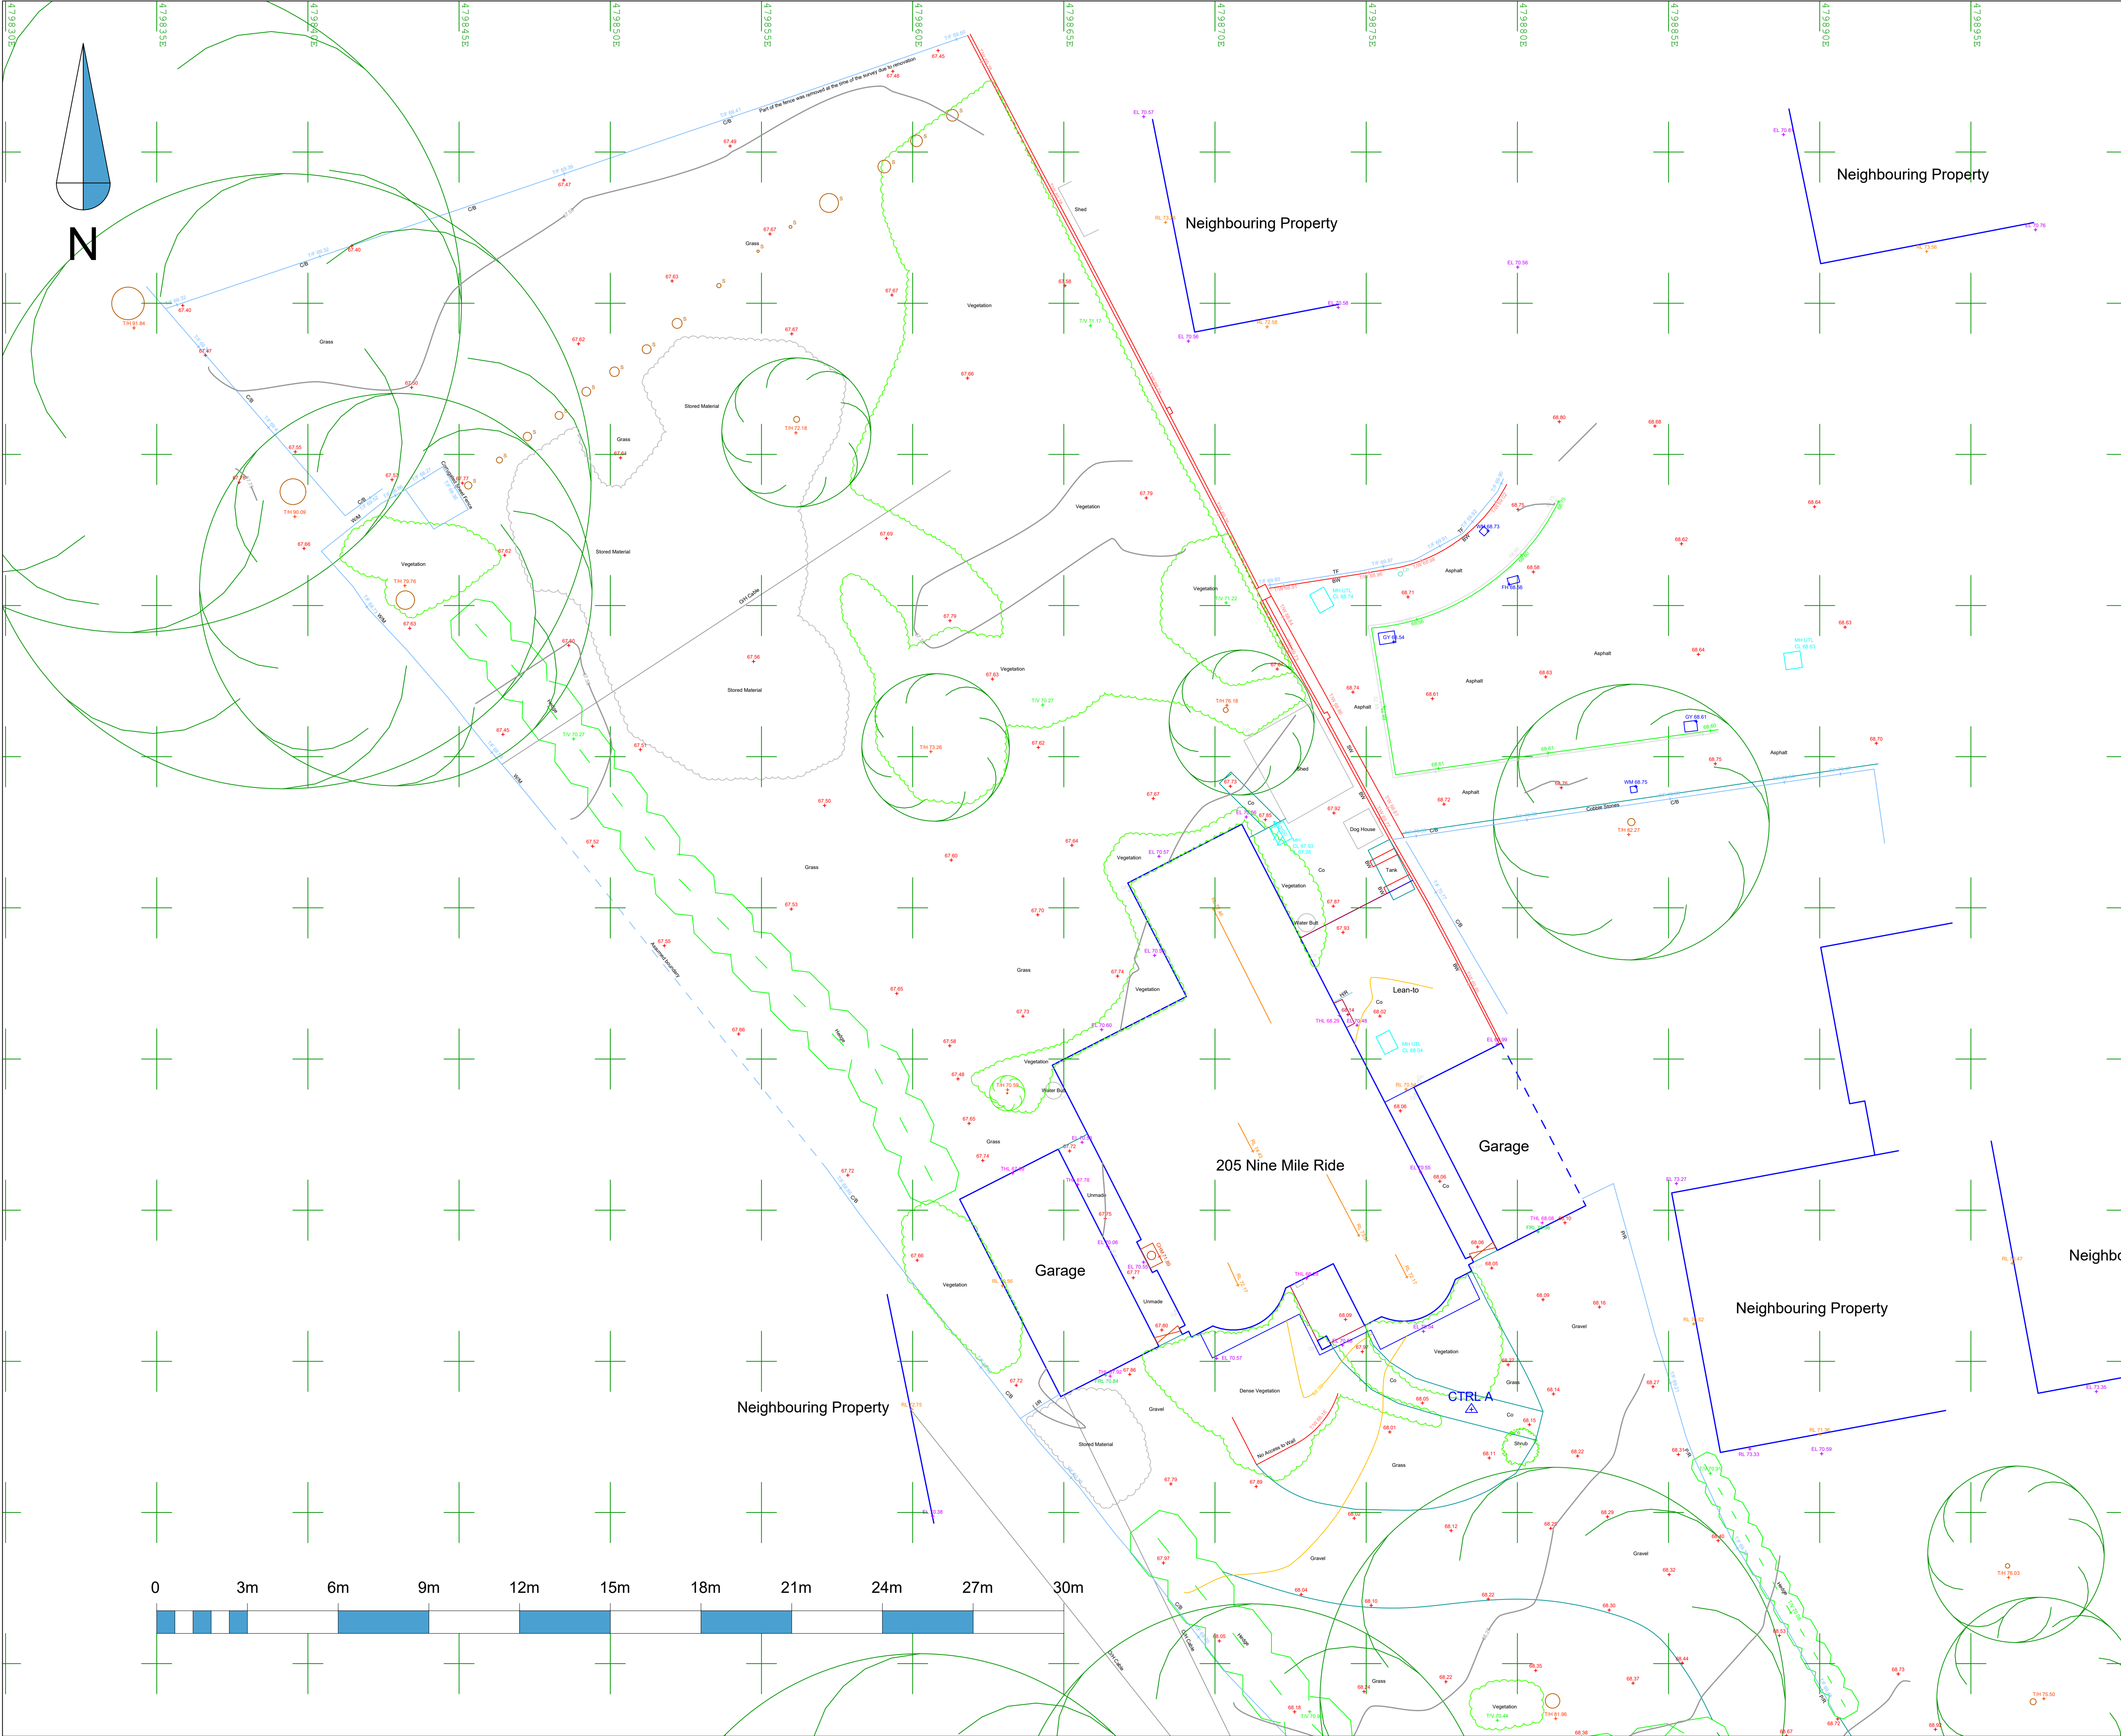

Notes: Coordinate System

The survey has been orientated to the O.S. National Grid (OSGB36) via GPS and the O.S. Active Network. True OSGB36 coordinates have been established at:

Station: CTRL A E: 479878.479 m N: 164893.407 m EL: 68.116 m

and a further OSGB36 point established to create a true O.S. bearing for angle orientation.

ON DETAIL SURVEY

A/C	Air Conditioning Unit	EP	Electricity Pole	O/H	Overhead	Tac	Tactile Paving
AV	Air Valve	FB	Flower Bed	PM	Parking Meter	TP	Telephone Pole
BdL	Bed Level	FS	Paving Slab	PS	Paving Slab	TCB	Telephone Call Box
BB	Beltline Beacon	FW	Foul	PO	Post	THL	Threshold Level
BGB	Boulder	GV	Gas Valve	PS	Post Box	TIF	Top Of Fence
BH	Borehole	GY	Gully	RI	Riser	T/P	Top Of Parapet Level
Br	Brick	IC	Inspection Cover	RE	Rodding Eye	T/V	Top Of Vegetation
BSP	Brick Paving	IL	Invert Level	RS	Road Sign	T/W	Top Of Wall
BT	British Telecom	JB	Junction Box	SP	Sign Post	TL	Traffic Lights
CAB	Cabinet	KO	Kerb Outlet	S/A	Soakaway	UTL	Unable to Lift
CP	Catch Pit	LP	Lamp Post	SL	Slab	VP	Vent Pipe
Co	Concrete	LI	Light	SC	Stop Cock	WL	Water Level
CL	Cover Level	MH	Manhole Cover	SV	Stop Valve	WM	Water Meter
C/S	Culvert	Md	Master Post	S	Stump	WO	Water Wash Out
dl	Dilapidated	MB	Multiple Bole	SW	Surface Water		
DCH	Drainage Channel	NVP	No Visible Poles	STN	Survey Control Station		
GR	Grass	OVG	Overgrown				

ON FENCES/WALLS/DIVISIONS

A/B	Armco Crash Barrier	H/F	Herss Fence	P/R	Post and Rail Fence	BW	Brick Wall
B/W	Barbed Wire Fence	H/R	Hand Rail	P/W	Post and Wire Fence	CW	Concrete Wall
CL	Chain Link Fence	IR	Iron Rail Fence	S/F	Safety Fence	RM	Reinforcing Wall
C/B	Close Boarded Fence	P/L	Palisade Fence	T/F	Trellis Fence	SW	Stone Wall
E/F	Electric Fence	P/F	Picket Fence	W/M	Wire Mesh Fence	TW	Timber Wall

ON BUILDINGS

CHM	Chimney	EL	Eave Level	HH	Head Height	SH	Sill Height
DH	Door Head	FR	Flat Roof Level	PL	Parapet Level	SWP	Soil Pipe
DP	Down Pipe	FL	Floor Level	RL	Ridge Level	THL	Threshold Level

2

1

Rev	Comments	By	Chkd	Date
A	Additional Area Added	IMG	MG	23/07/2025
-	-	-	-	-
-	-	-	-	-
-	-	-	-	-
-	-	-	-	-
-	-	-	-	-

SURVEYBASE
PRECISION DIGITAL SURVEYORS

www.surveybase.co.uk 0343 841 0112

Project Name
205 Nine Mile Ride, Finchamstead RG40 3QB

CAD Drawing Name
SB12443 - TOPO - REV A

Drawing Title
Topographical Survey of
(2 OF 2 A1)

Client
SKD Design

Date
02/06/2025

Scale
A1 @ 1:100

Drawn By
SB - DT

Checked By
SB - CW

SB Code
SB12443

Revision
A

Grid Orientation
ARBITRARY

Site Level Datum
OS DATUM LOCATED ON THE FOOTPATH FRONT OF HOUSE

All dimensions are to be checked on site where applicable. This drawing must not be scaled, and only written dimensions should be reported.
Tree species and sizes on this drawing are not guaranteed, and if critical should be verified by an arboriculturist.
Tree spreads are average about the bole, and heights are approximate at the time of the survey.

THE SURVEY ASSOCIATION
2019 MEMBER

Constructionline
Silver Member

ISO 9001
2015 CERTIFIED

25 YEARS
1999-2024