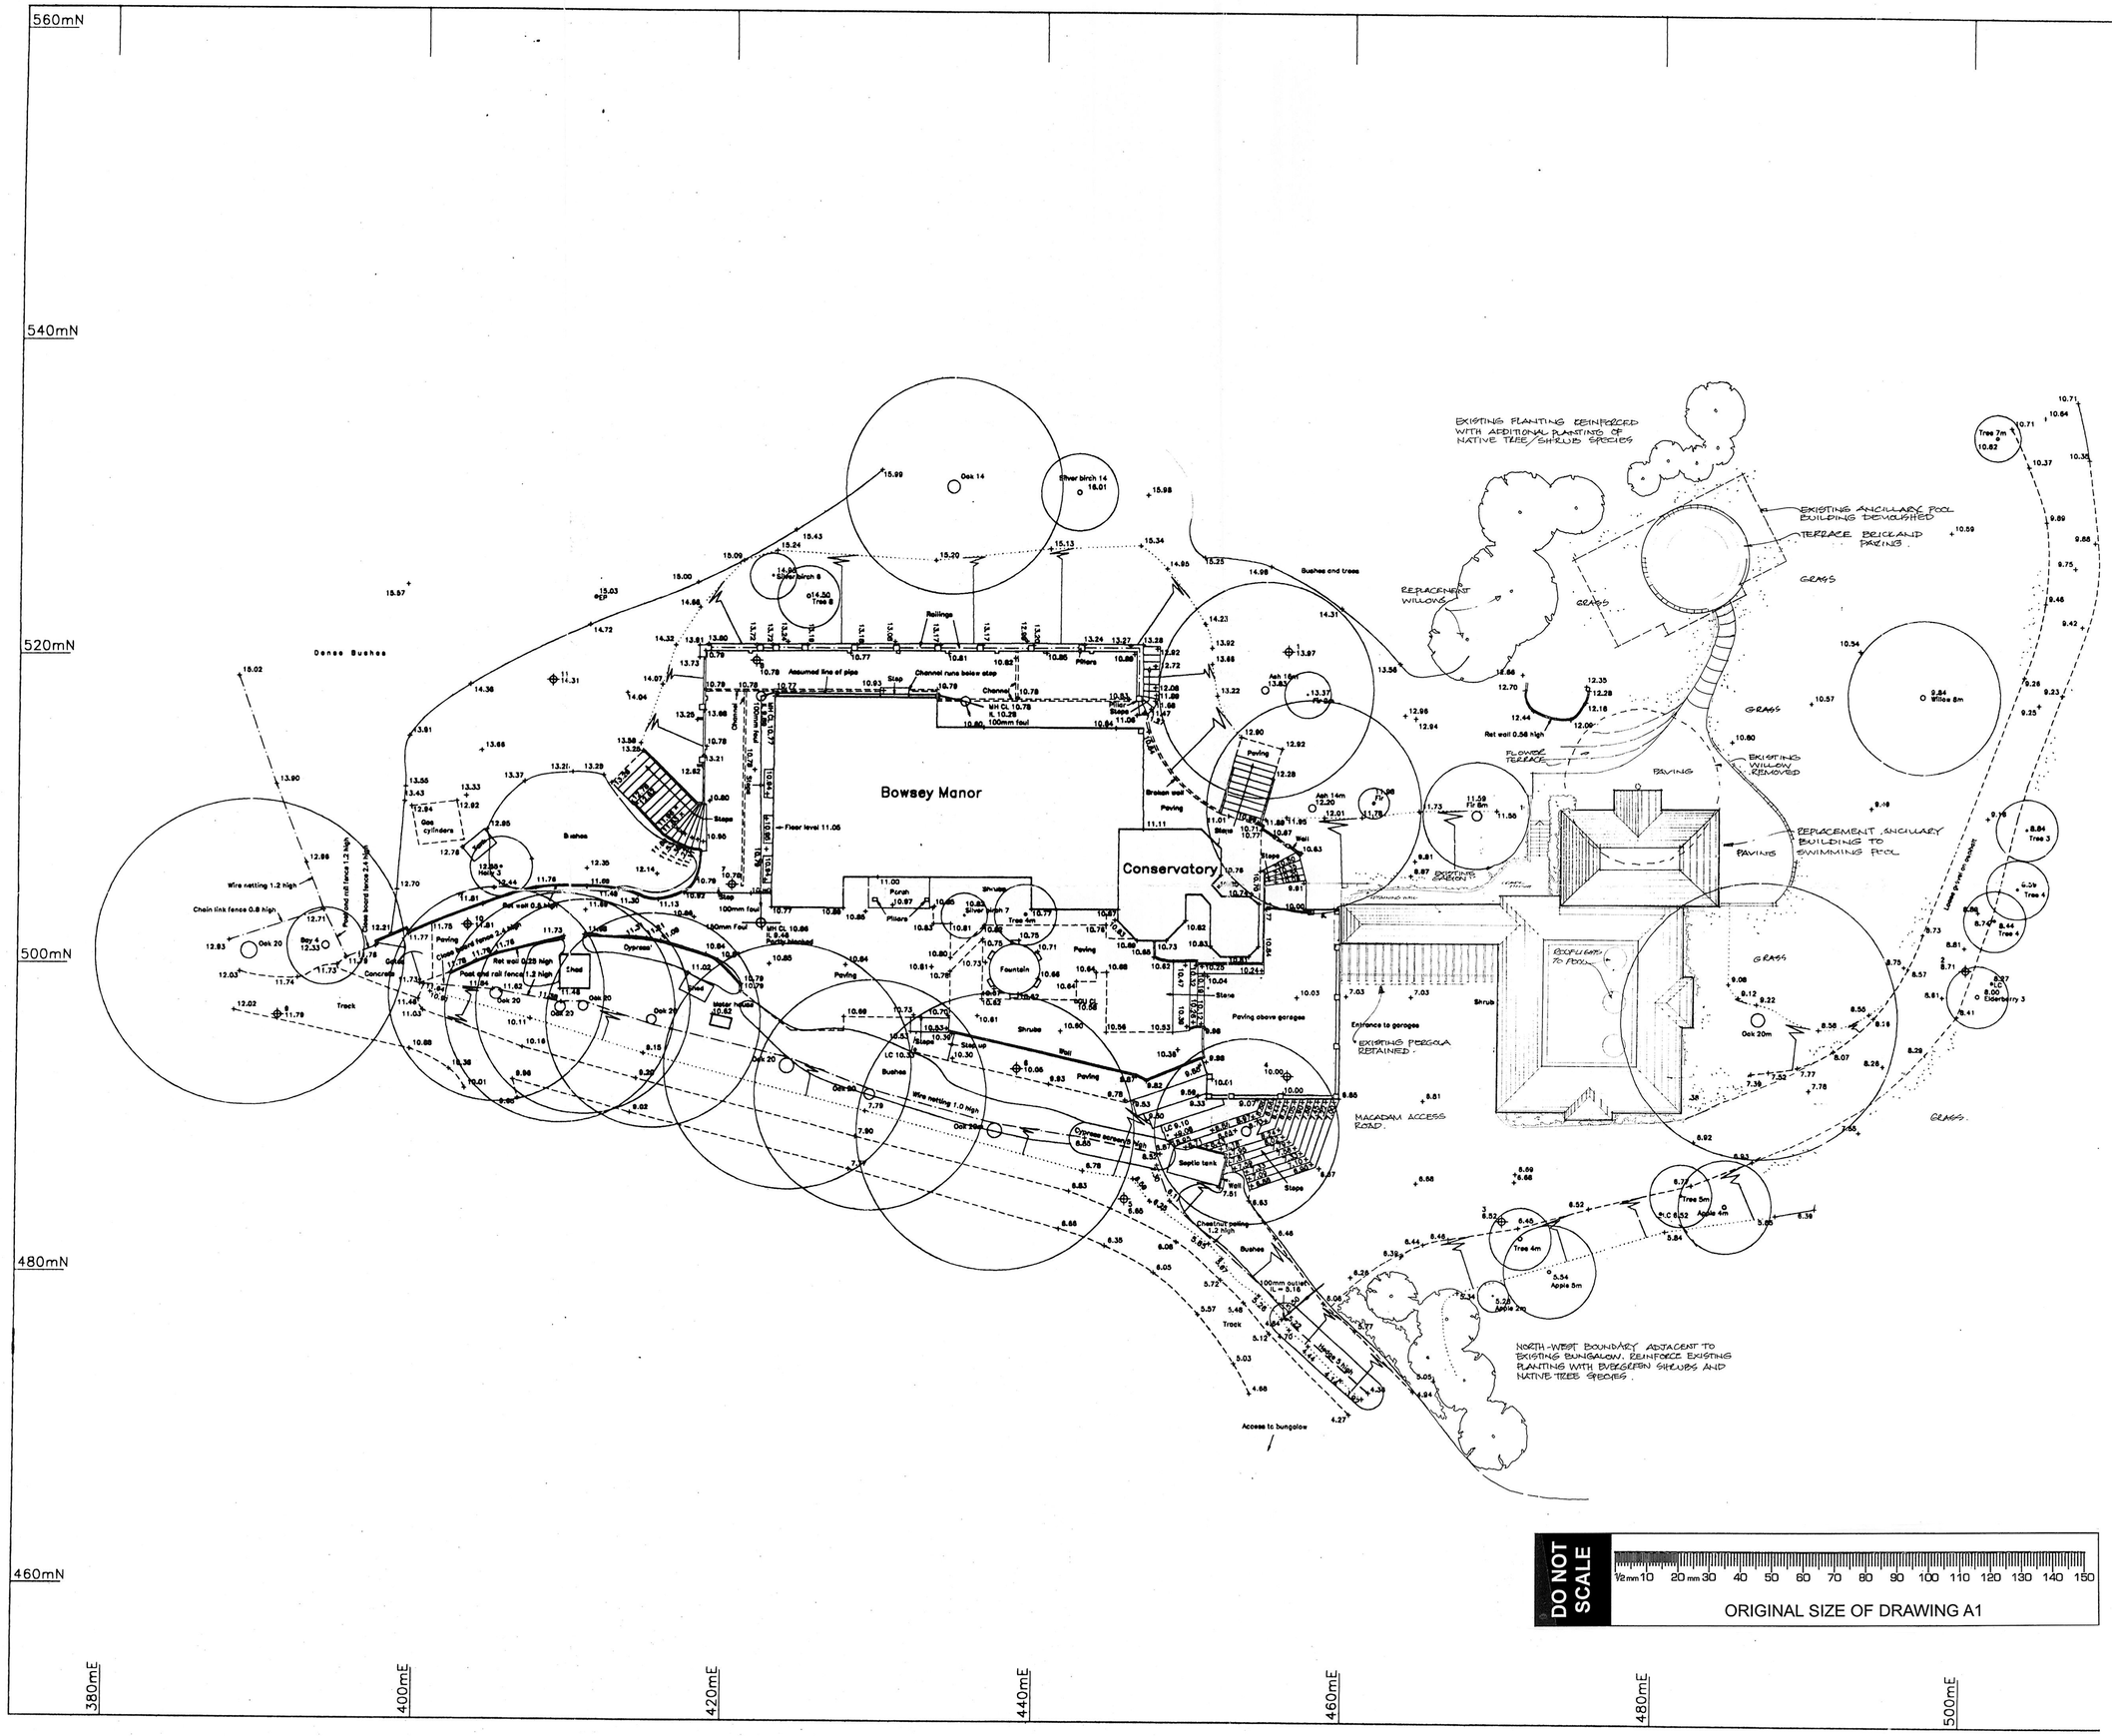
560mN
540mN
520mN
500mN
480mN
460mN
380mE
400mE
420mE
440mE
460mE
480mE
500mE
Bowsey Manor
Conservatory
Dense Bushes
EXISTING PLANTING REINFORCED WITH ADDITIONAL PLANTING OF NATIVE TREE/SHRUB SPECIES
EXISTING ANCILLARY POOL BUILDING DEVOLISHED
TERRACE BRICKLAID PAVING
REPLACEMENT WILLOWS
GRASS
EXISTING WILLOW REMOVED
FLOWER TERRACE
PAVING
REPLACEMENT ANCILLARY BUILDING TO SWIMMING POOL
EXISTING PERGOLA RETAINED.
MACADAM ACCESS ROAD.
NORTH-WEST BOUNDARY ADJACENT TO EXISTING BUNGALOW. REINFORCE EXISTING PLANTING WITH EVERGREEN SHRUBS AND NATIVE TREES SPECIES.
Access to bungalow
Oak 14
Silver birch 14
Silver birch 8
Oak 20
Oak 20m
Tree 7m
Tree 5m
Tree 4m
Tree 3
Tree 4
Apple 4m
Apple 2m
Willow 8m
Elderberry 3
Yew
Holly 3
Shed
Cypress
Fountain
Pergola
Septic tank
Chestnut paling 1.2 high
Wire netting 1.2 high
Chain link fence 0.8 high
Post and rail fence 1.2 high
Post and rail fence 2.4 high
Ret wall 0.58 high
Ret wall 0.23 high
Wire netting 1.0 high
Close board fence 2.4 high
Railings
Pillars
Steps
Paving
Shrubs
Bushes
Hedge
Track
Concrete
Gas cylinders
Meter house
Assumed line of pipe
Channel runs below step
MH CL 10.78 IL 10.26 100mm foul
MH CL 10.86 IL 9.46 Partly blocked
100mm Foul
Floor level 11.06
Broken wall
Stone
Brick wall
Porch
Ash 14m
Ash 16m
Fir 8m
Silver birch 7
Tree 6m
Tree 8
Stone
Paving above garage
Entrance to garage
Shrub
Grass
