


- 09/03. 2 hours
11/03 3 hours

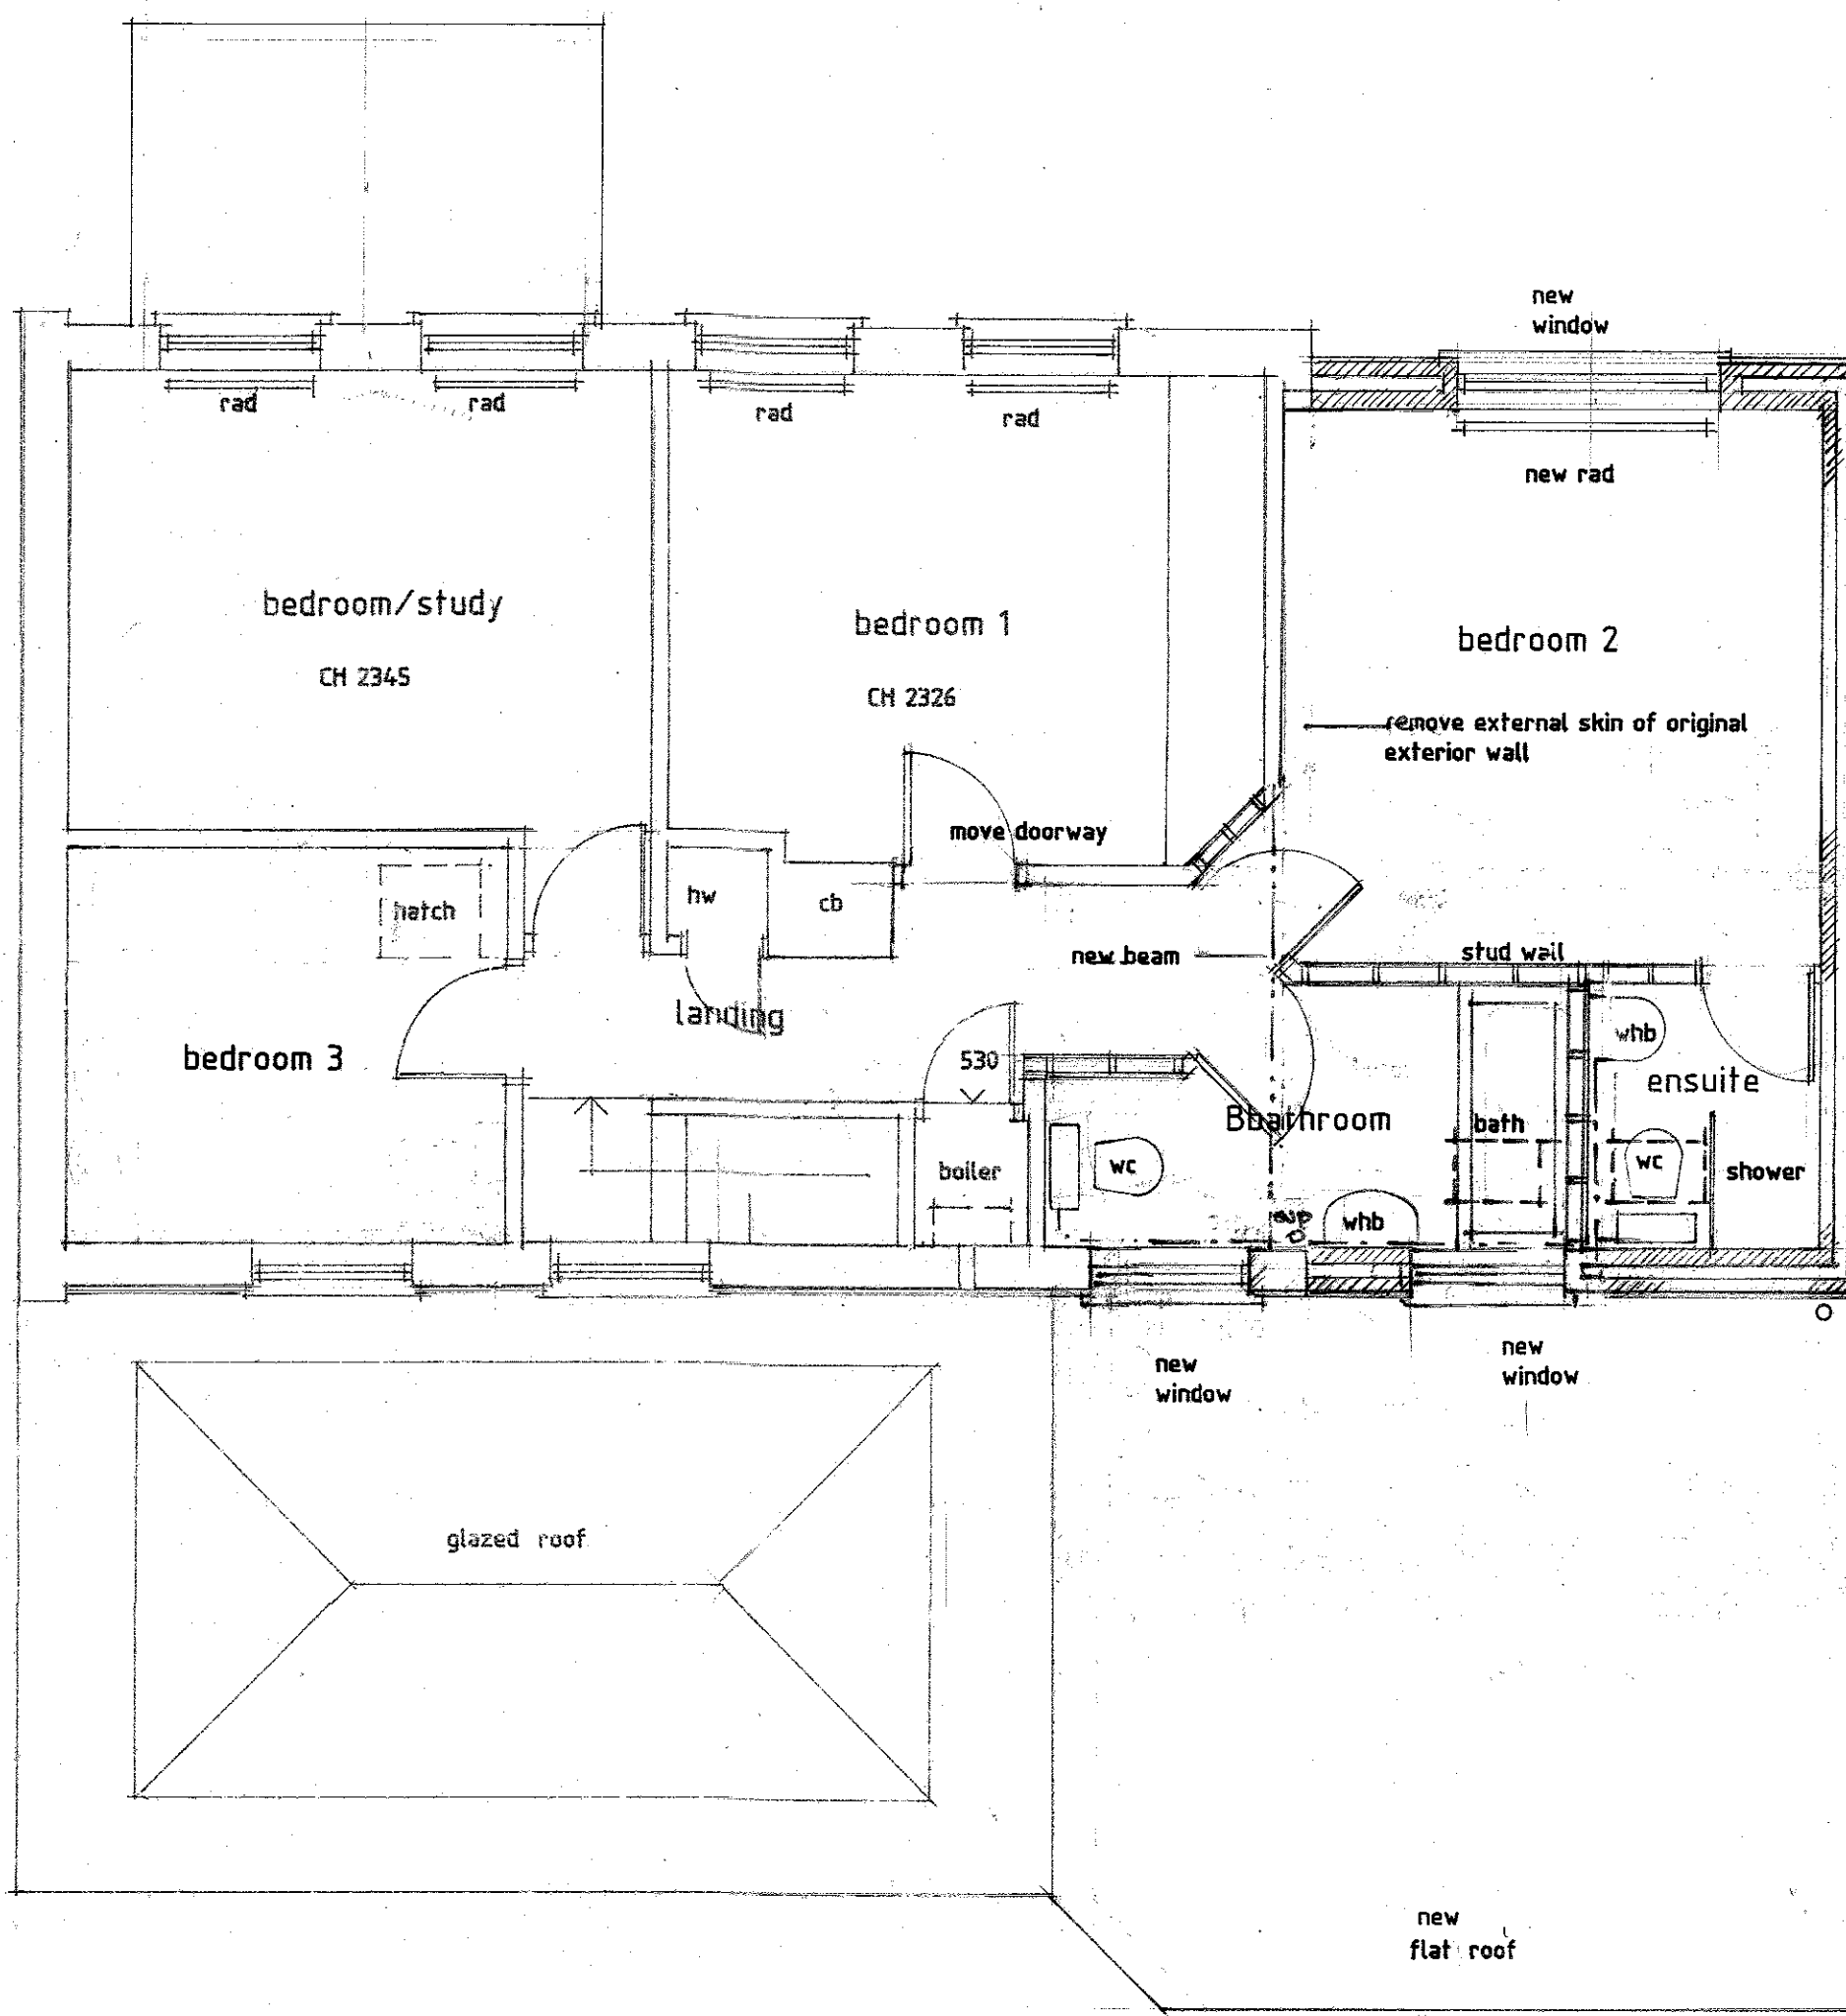

— painted render to new and existing walls
at first floor

first floor

typical section

Revision Date	Revision Letter
------------------	--------------------

proposed plans and section

Drawn **AAN**


54a Queen Street, Henley on Thames. RG9 1AP
01491 410817 www.aandesign.co.uk

©