

NOTES:

 Vac Ex assumed position



REV	DATE	BY	DESCRIPTION	CHK	APP

DRAWING STATUS:

DESIGNER:

CONTRACTOR:

Shute End, Wokingham, Berkshire RG40 1BN
Tel: (0118) 974 6000 Web: www.wokingham.gov.uk

PROJECT:

TITLE:

SCALE @ A1:

CHECKED:

PROVED:

PROJECT NO:

DESIGNED:


AN:	
-----	--

./08/24

DRAWING No:

WMHP-BB-SRWG1-SK-PM-0201

P01

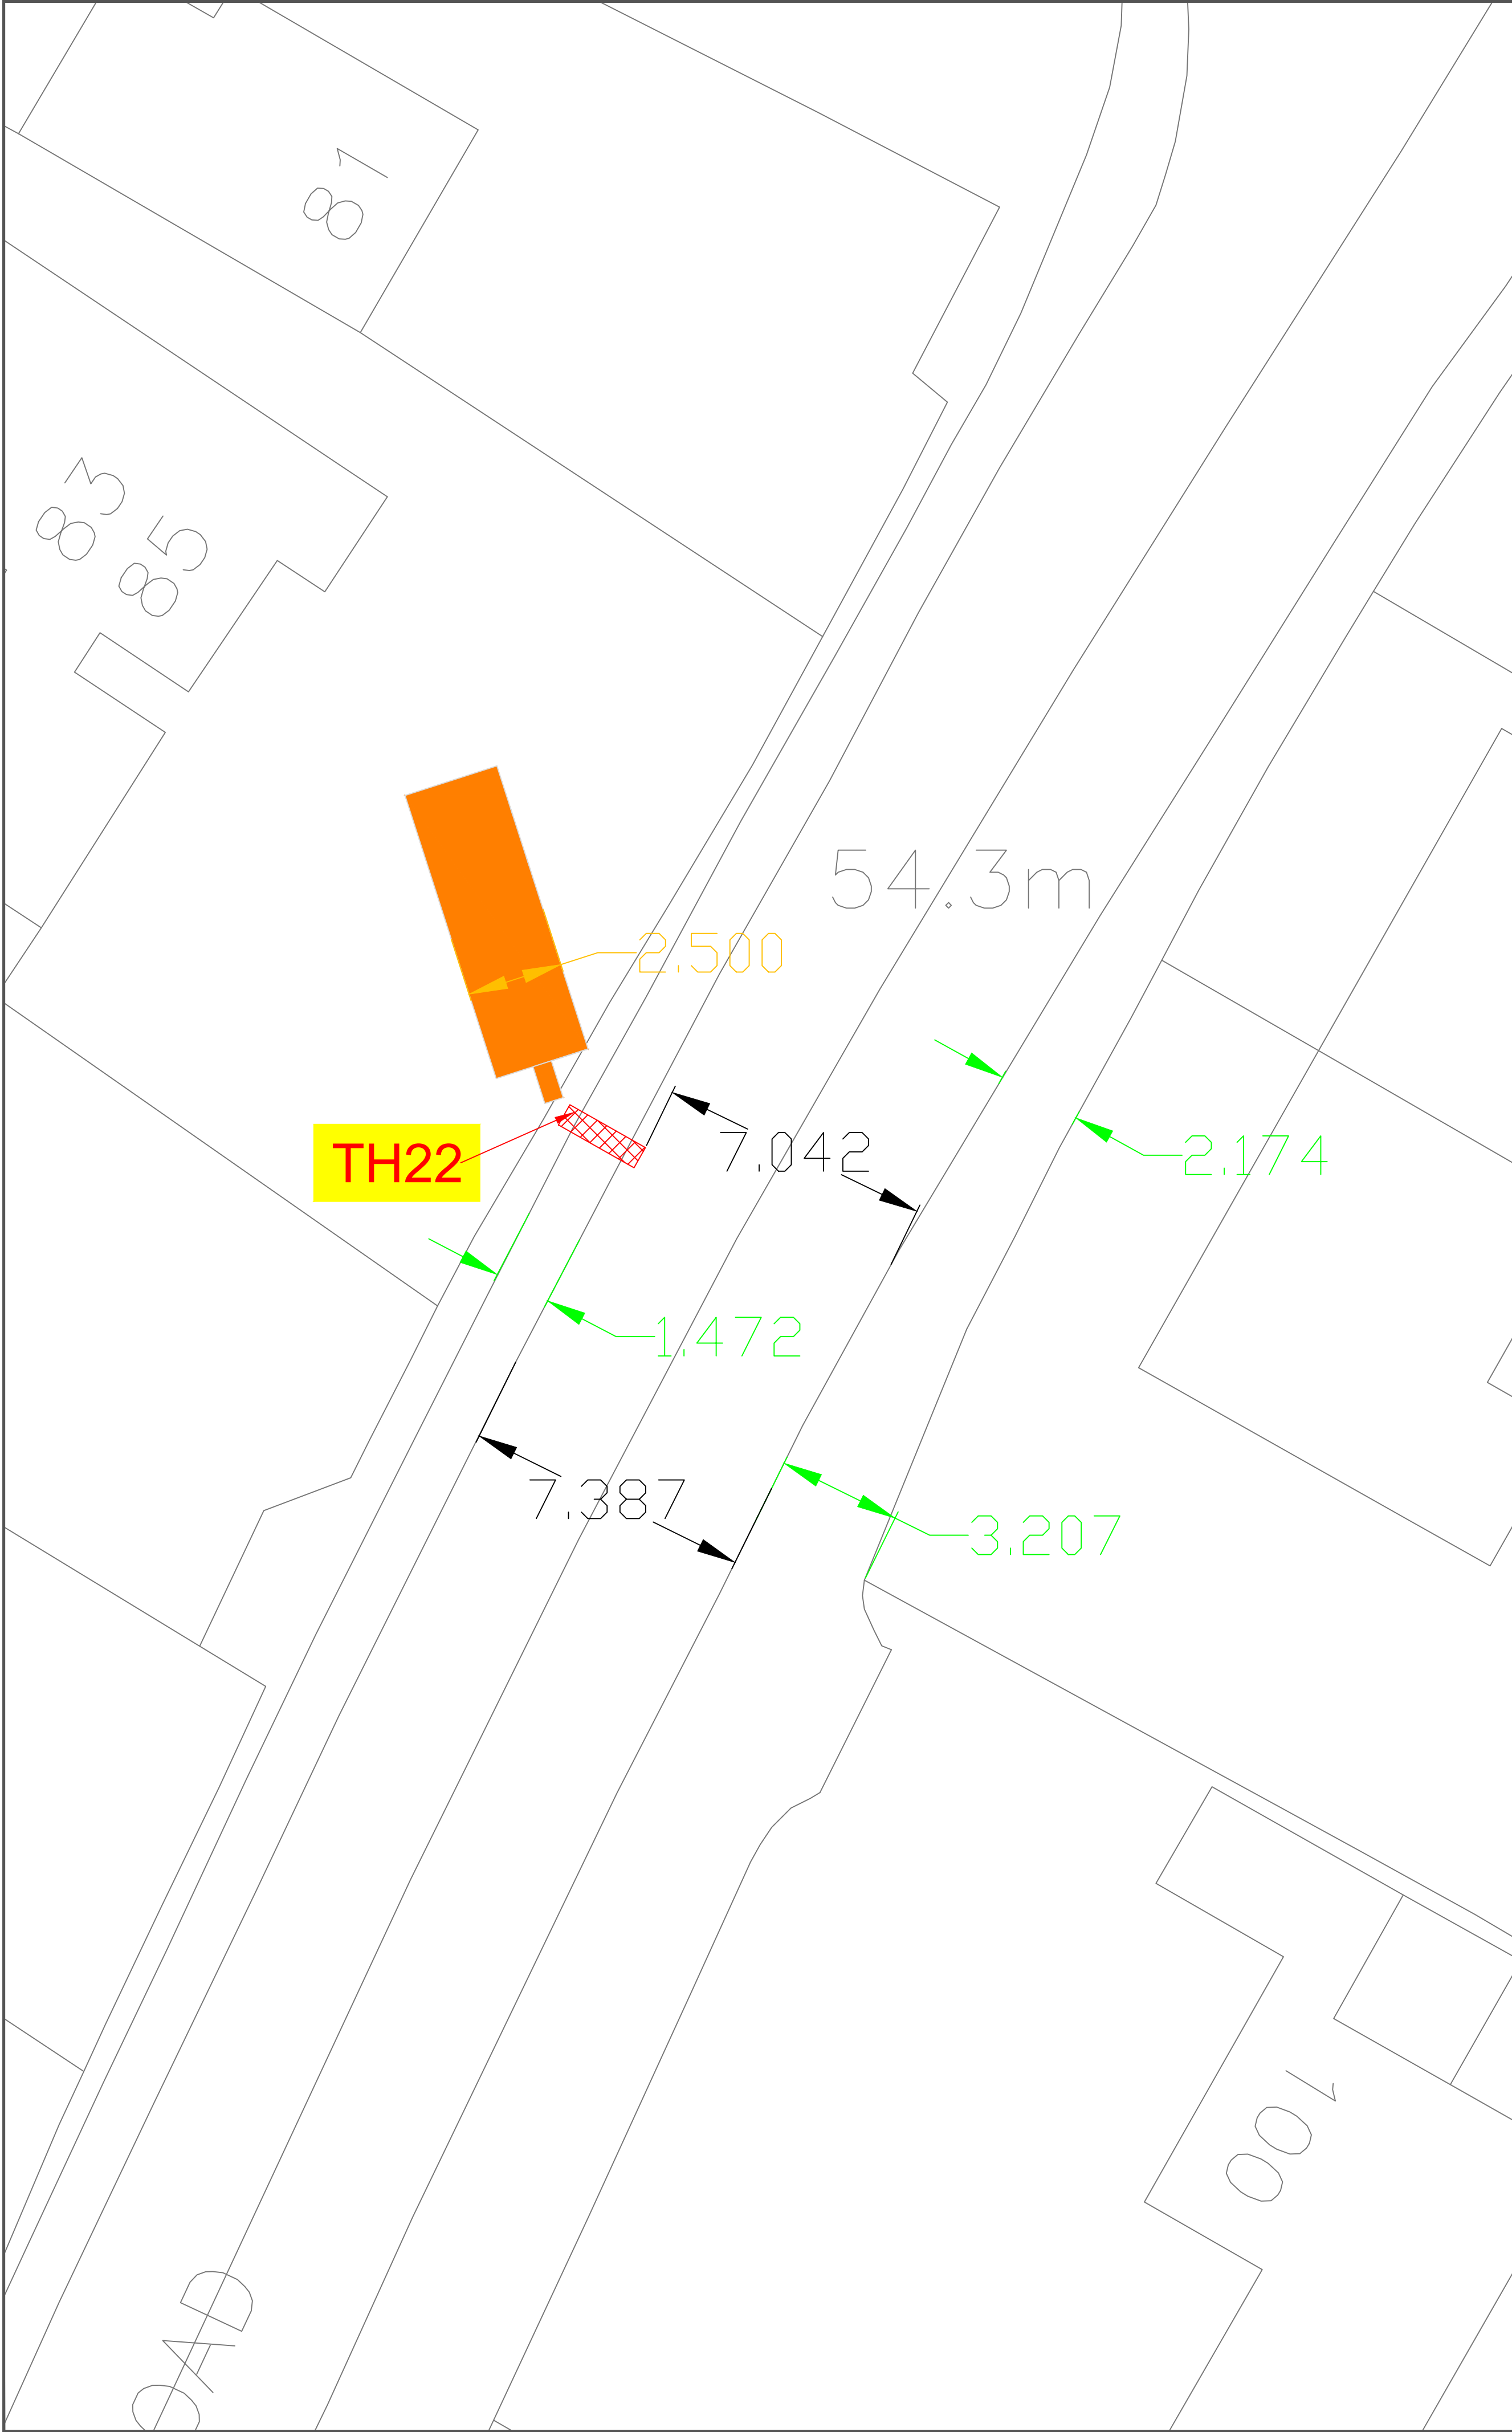


DO NOT SCALE

NOTES:

- Road Width Dimensions
- Footpath/verge Width Dimensions
- Trial hole lengths
- Vac Ex assumed position

REV	DATE	BY	DESCRIPTION	CHK	APP
DRAWING STATUS:					
DESIGNER:					
CONTRACTOR:					
Balfour Beatty					
WOKINGHAM BOROUGH COUNCIL Shute End, Wokingham, Berkshire RG40 1BN Tel: (0118) 974 6000 Web: www.wokingham.gov.uk					
PROJECT:					
South Wokingham Distributor Road					
TITLE:					
TM Road Space Drawings - WG2 - TH22					
SCALE @ A1:		CHECKED:		APPROVED:	
NTS					
PROJECT NO:		DESIGNED:		DATE:	
		BH		14/08/24	
DRAWING NO:					REV:
WMHP-BB-SRWG1-SK-PM-0202					P01

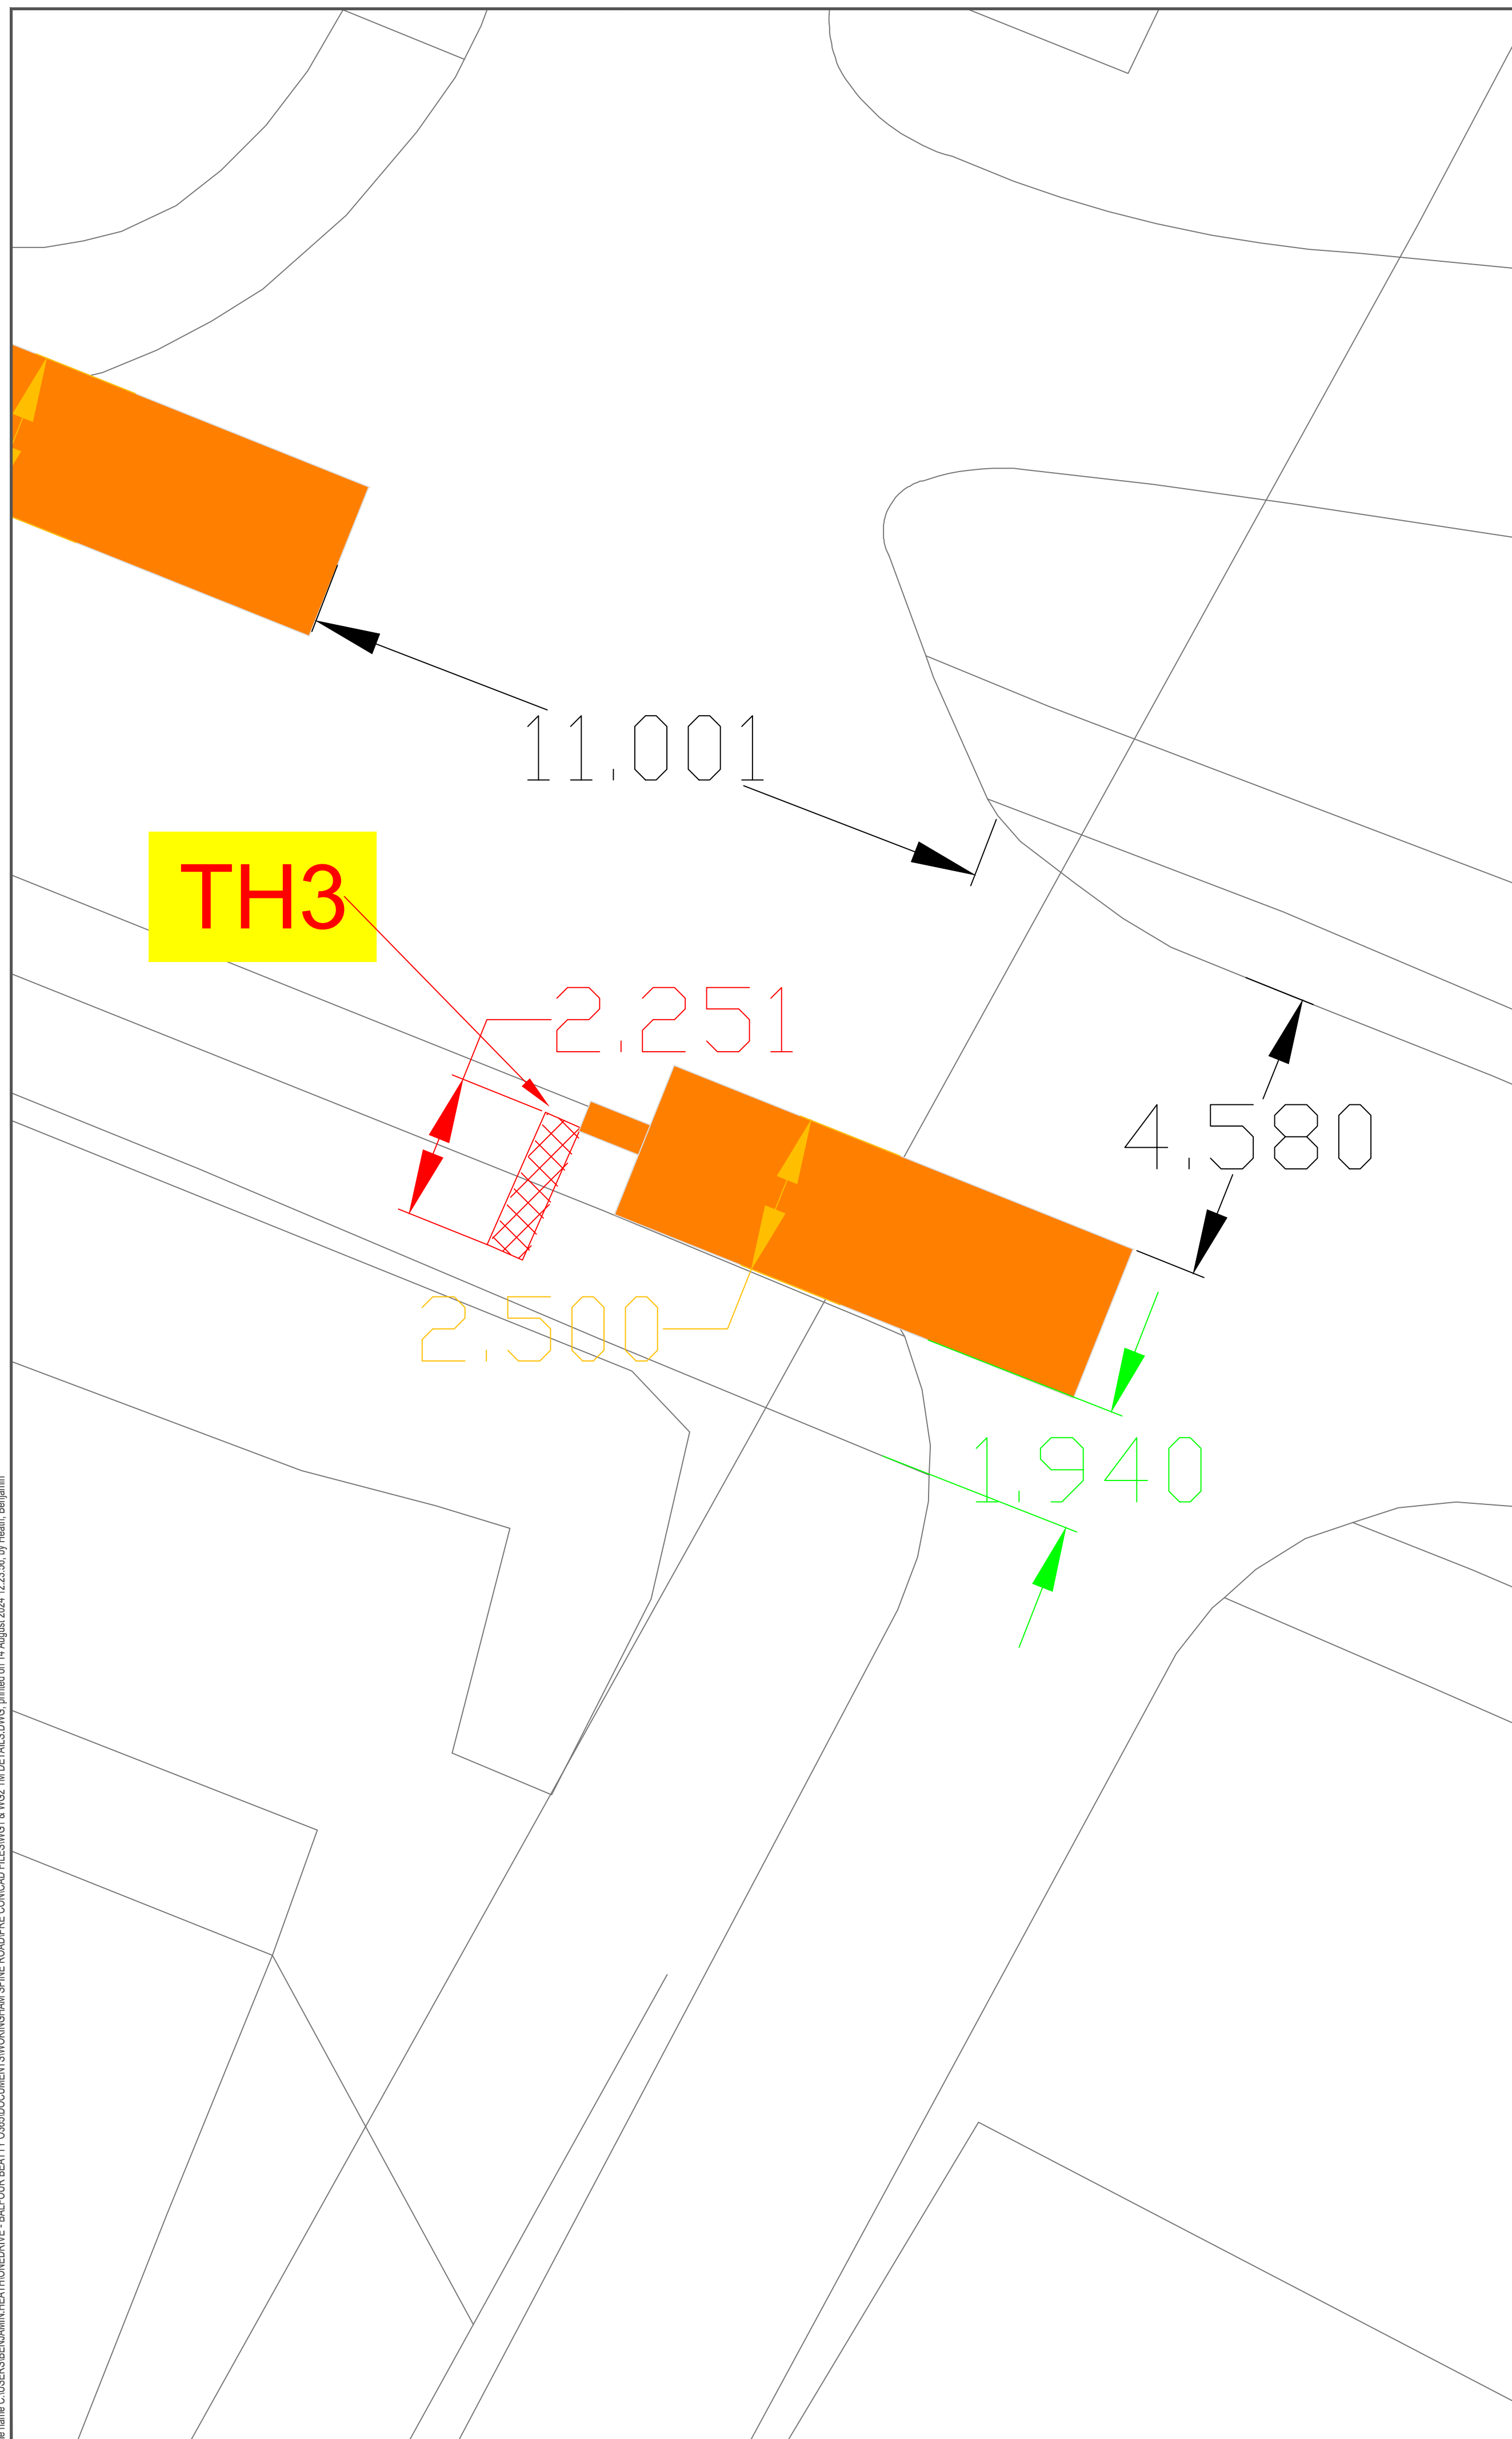

DO NOT SCALE

NOTES:

Road Width Dimensions

18.499 Footpath/verge Width
Dimensions

18.499 Trial hole lengths

— Vac Ex assumed position

REV	DATE	BY	DESCRIPTION	CHK	AP

DRAWING STATUS:

DESIGNER:

CONTRACTOR

Balfour Beatty

CLIENT:



Shute End, Wokingham, Berkshire RG40 1BN
Tel: (0118) 974 6000 Web: www.wokingham.gov.uk

PROJECT:

South Wokingham Distributor Road

TITLE:

TM Road Space Drawings - WG2 -
TH3

SCALE @ A1:

@ A1: NTS

	CHECKED:
--	----------

APPROVED:

PROJECT NO:

DESIGNED

DRAWN:



DATE:

DRAWING NO.

DRAWING No: WMHP-BB-SRWG1-SK-PM-0203

REV:

P01

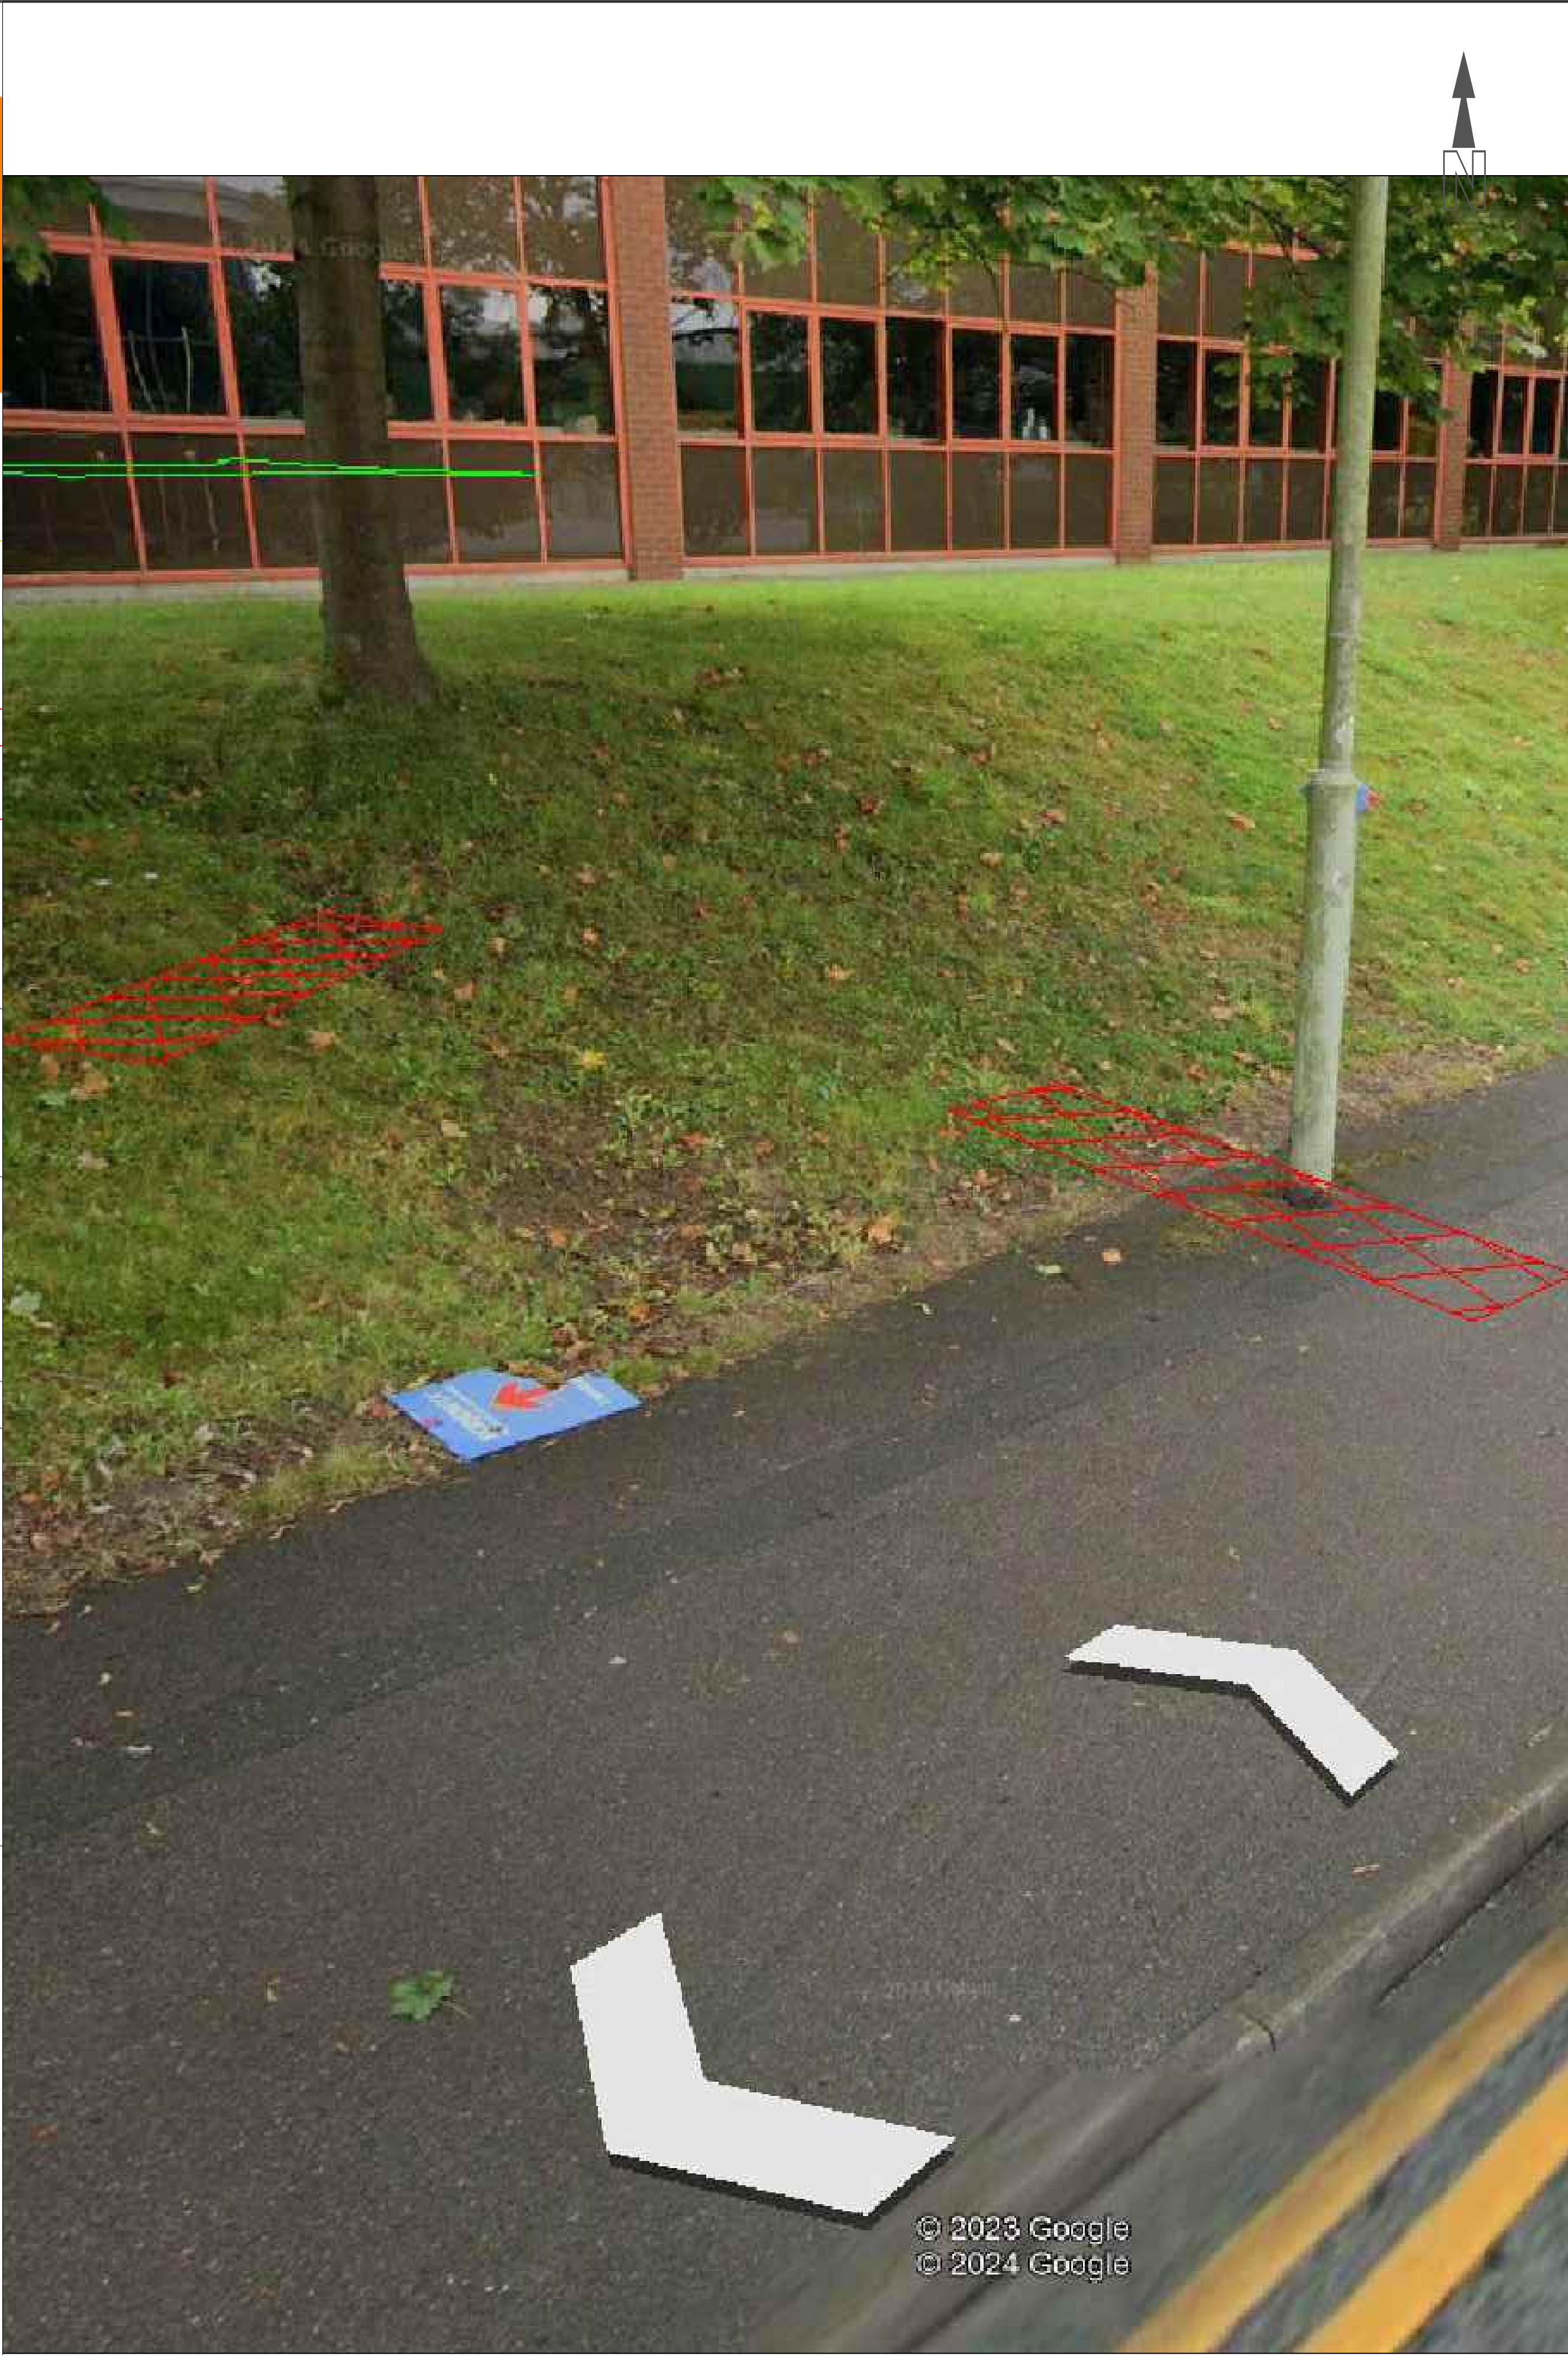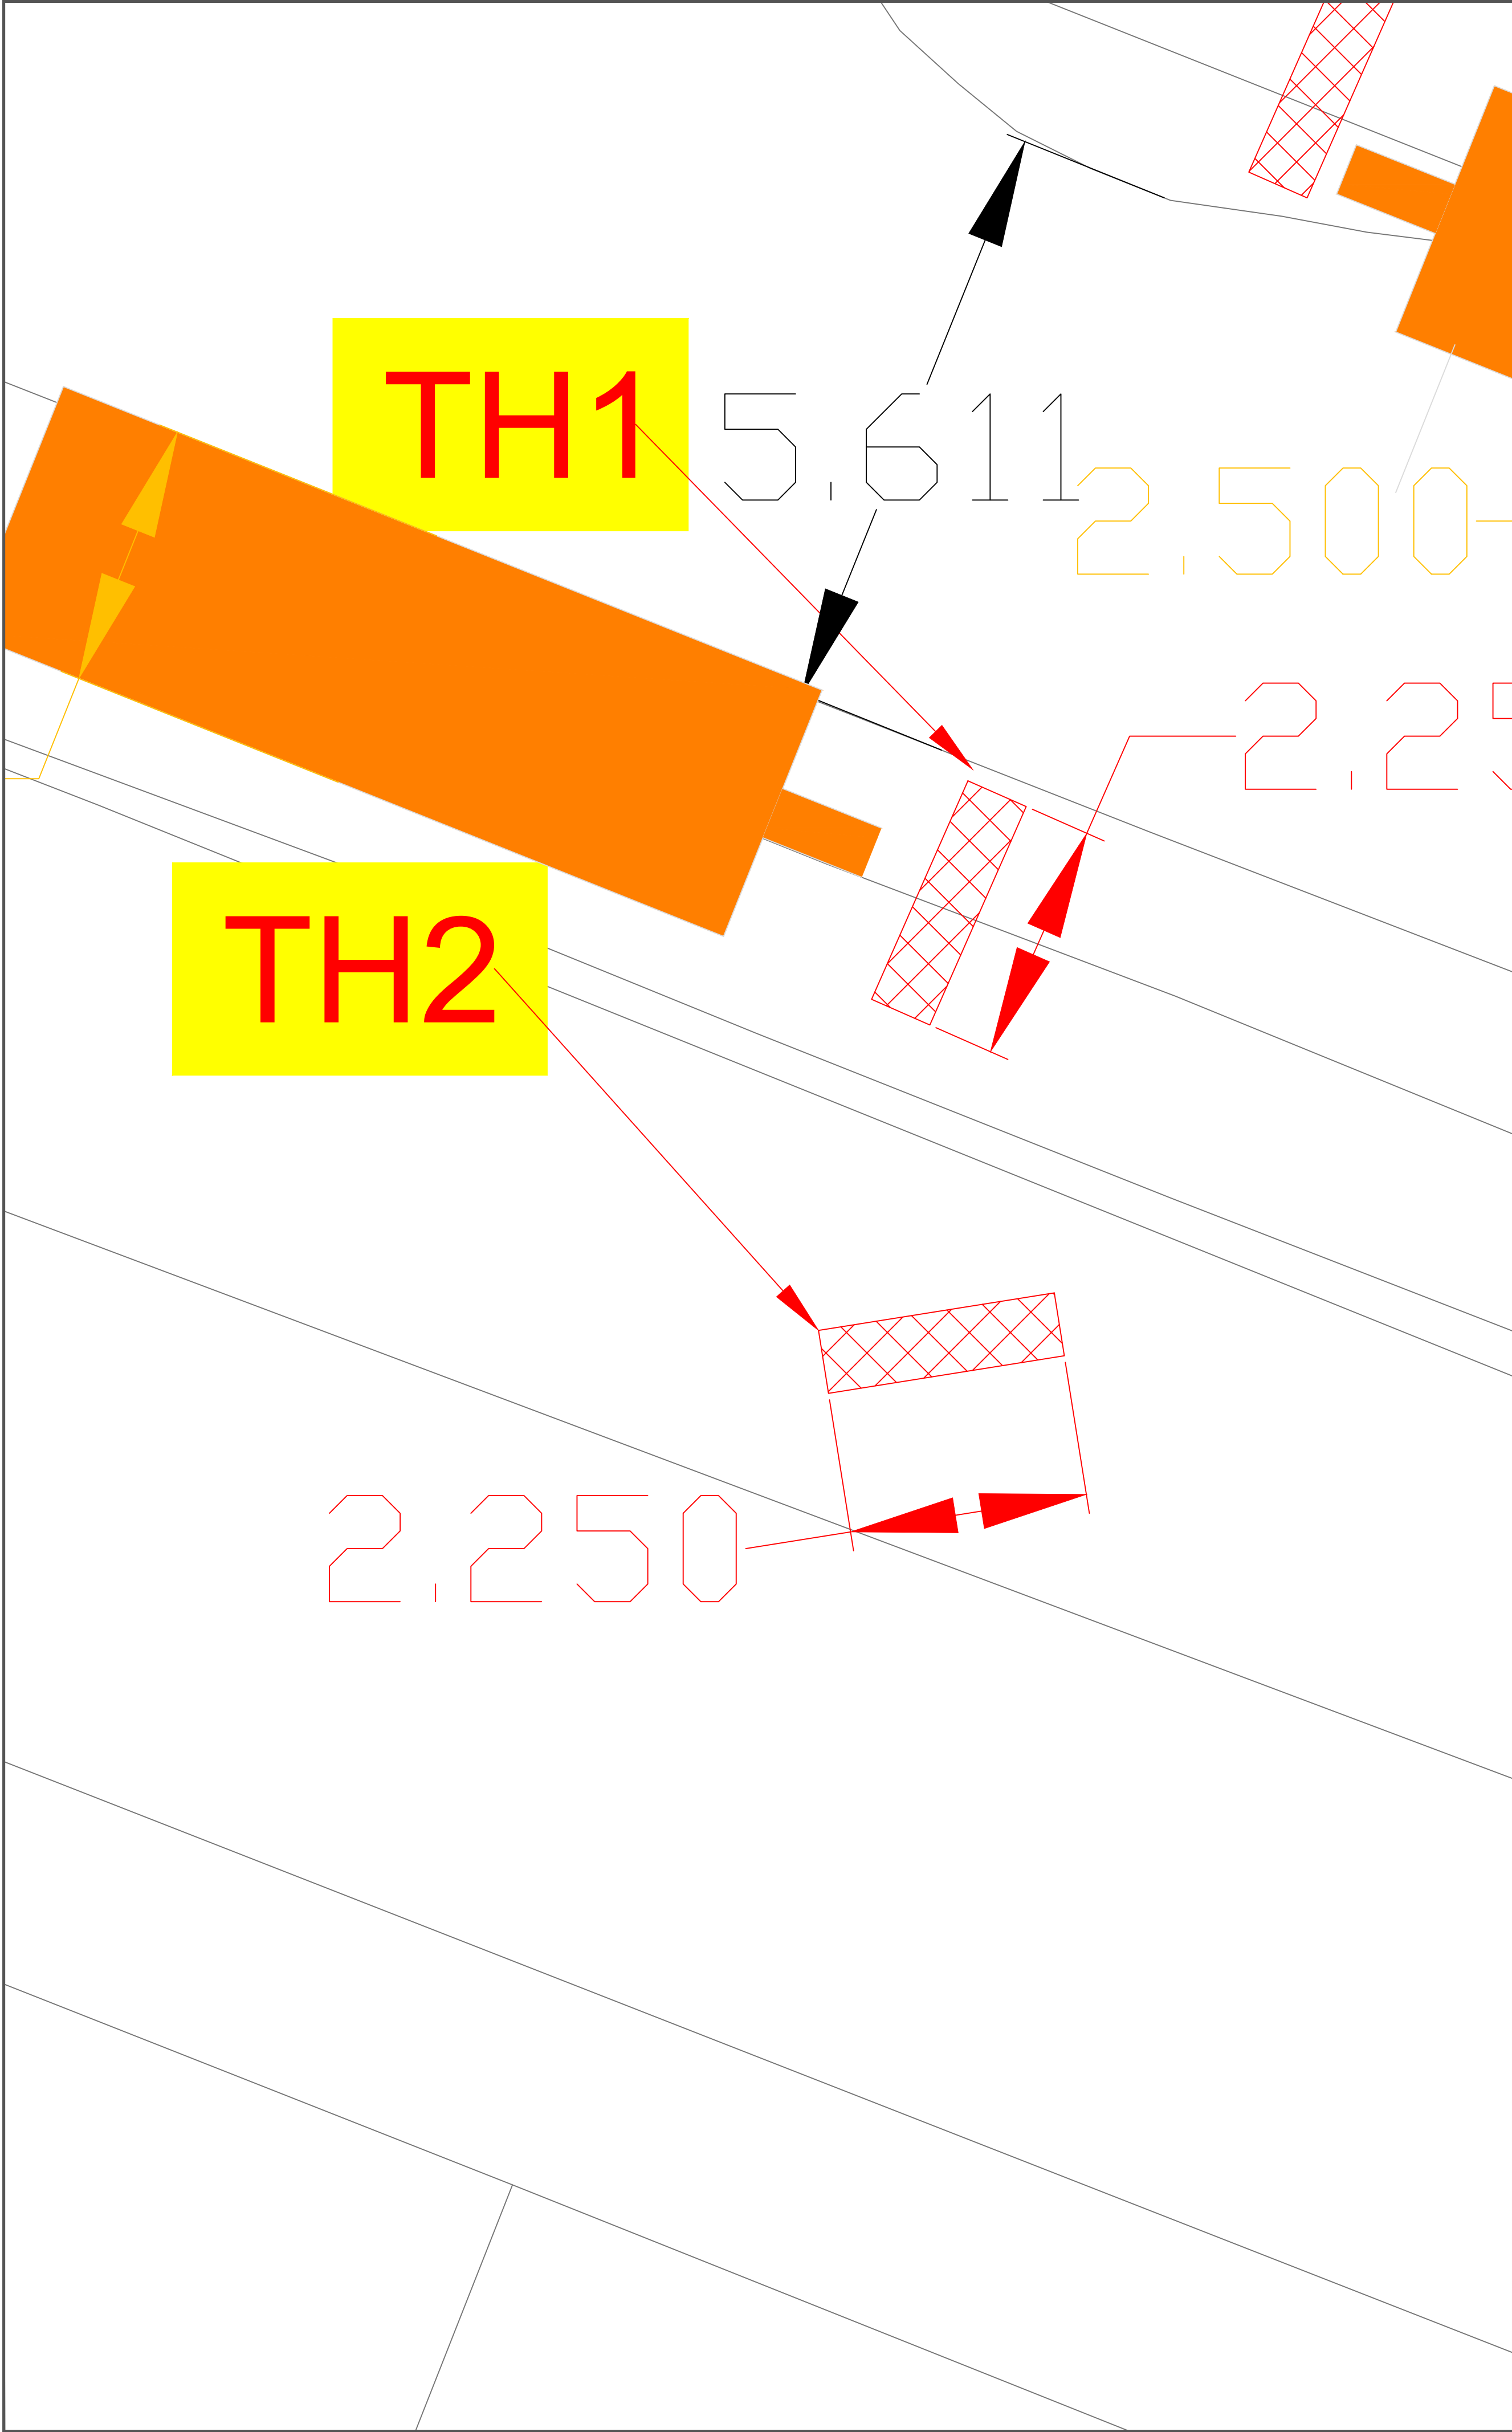

DO NOT SCALE

NOTES:

- Road Width Dimensions
- Footpath/verge Width Dimensions
- Trial hole lengths
- Vac Ex assumed position

REV	DATE	BY	DESCRIPTION	CHK	APP
DRAWING STATUS:					
DESIGNER:					
CONTRACTOR:					
Balfour Beatty					
CLIENT:  WOKINGHAM BOROUGH COUNCIL Shute End, Wokingham, Berkshire RG40 1BN Tel: (0118) 974 6000 Web: www.wokingham.gov.uk					
PROJECT: South Wokingham Distributor Road					
TITLE: TM Road Space Drawings - WG2 - TH1 & TH2					
SCALE @ A1: NTS		CHECKED:		APPROVED:	
PROJECT NO:		DESIGNED:		DATE: 14/08/24	
DRAWING NO: WMHP-BB-SRWG1-SK-PM-0204		DRAWN: BH		REV: P01	

File name: C:\USERS\BENJAMIN\HEATH\DRIVE - BAUFOR BEATTY\0365\DOCUMENTS\WOKINGHAM SPINE ROAD\PRE CONCAD FILES\WG1 & WG2\TM DETAILS.DWG, printed on 14-August-2024 12:24:35, by Heath, Benjamin

TH1B

5.643

2.250

3.098

5.412

2.500

3.098


contributor.


© 2023 Google
© 2024 Google




DO NOT SCALE

NOTES:

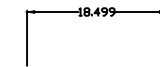 Road Width Dimensions

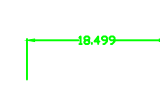 Footpath/verge Width Dimensions

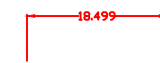 Trial hole lengths

 Vac Ex assumed position

REV	DATE	BY	DESCRIPTION	CHK	APP

DRAWING STATUS:

DESIGNER:

CONTRACTOR:

Balfour Beatty

CLIENT:



**WOKINGHAM
BOROUGH COUNCIL**

Shute End, Wokingham, Berkshire RG40 1BN
Tel: (0118) 974 6000 Web: www.wokingham.gov.uk


PROJECT:

South Wokingham Distributor Road

TITLE:

TM Road Space Drawings - WG2 -
TH1B

SCALE @ A1:	NTS	CHECKED:		APPROVED:	
PROJECT NO:		DESIGNED:		DATE:	14/08/24
		DRAWN:	BH		
DRAWING No:	WMHP-BB-SRWG1-SK-PM-0205				REV: P01

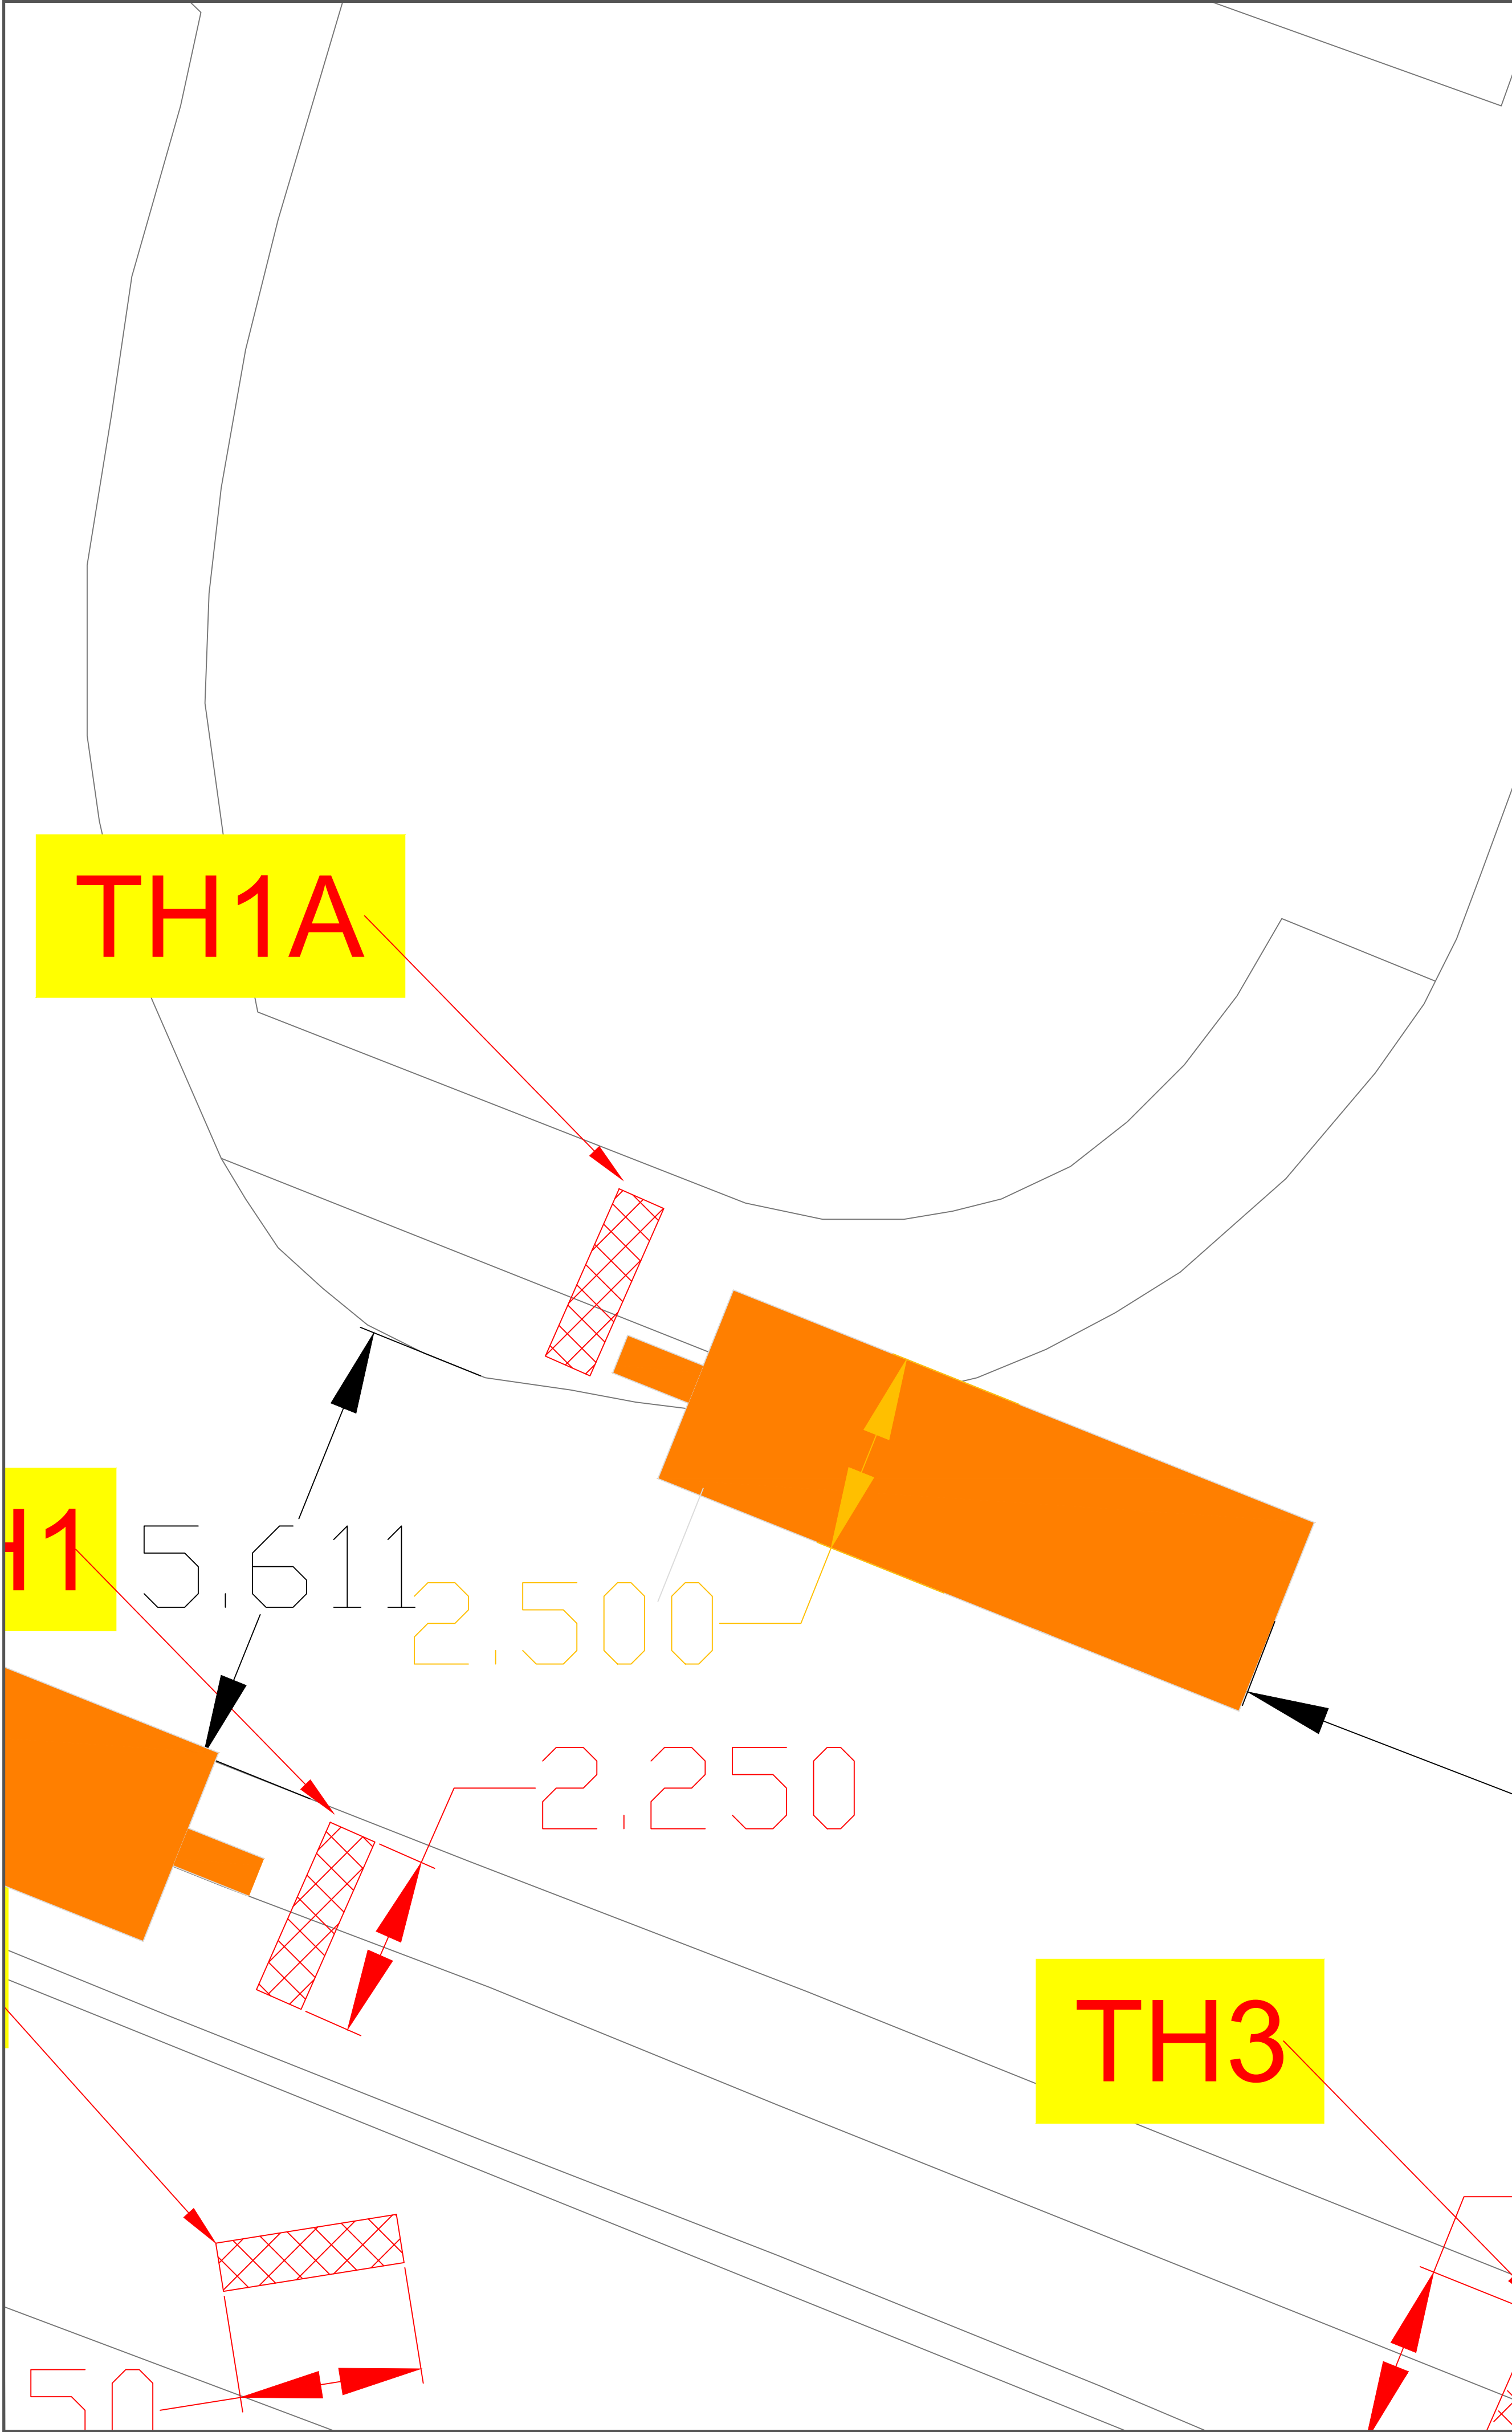

DO NOT SCALE

NOTES:

- Road Width Dimensions
- Footpath/verge Width Dimensions
- Trial hole lengths
- Vac Ex assumed position

REV	DATE	BY	DESCRIPTION	CHK	APP

DRAWING STATUS:

DESIGNER:

CONTRACTOR:

Balfour Beatty

CLIENT:



WOKINGHAM
BOROUGH COUNCIL

Shute End, Wokingham, Berkshire RG40 1BN
Tel: (0118) 974 6000 Web: www.wokingham.gov.uk


PROJECT:

South Wokingham Distributor Road

TITLE:

TM Road Space Drawings - WG2 - TH1A

SCALE @ A1: NTS	CHECKED:	APPROVED:
PROJECT NO:	DESIGNED: BH	DATE: 14/08/24
DRAWING No: WMHP-BB-SRWG1-SK-PM-0206	REV: P01	

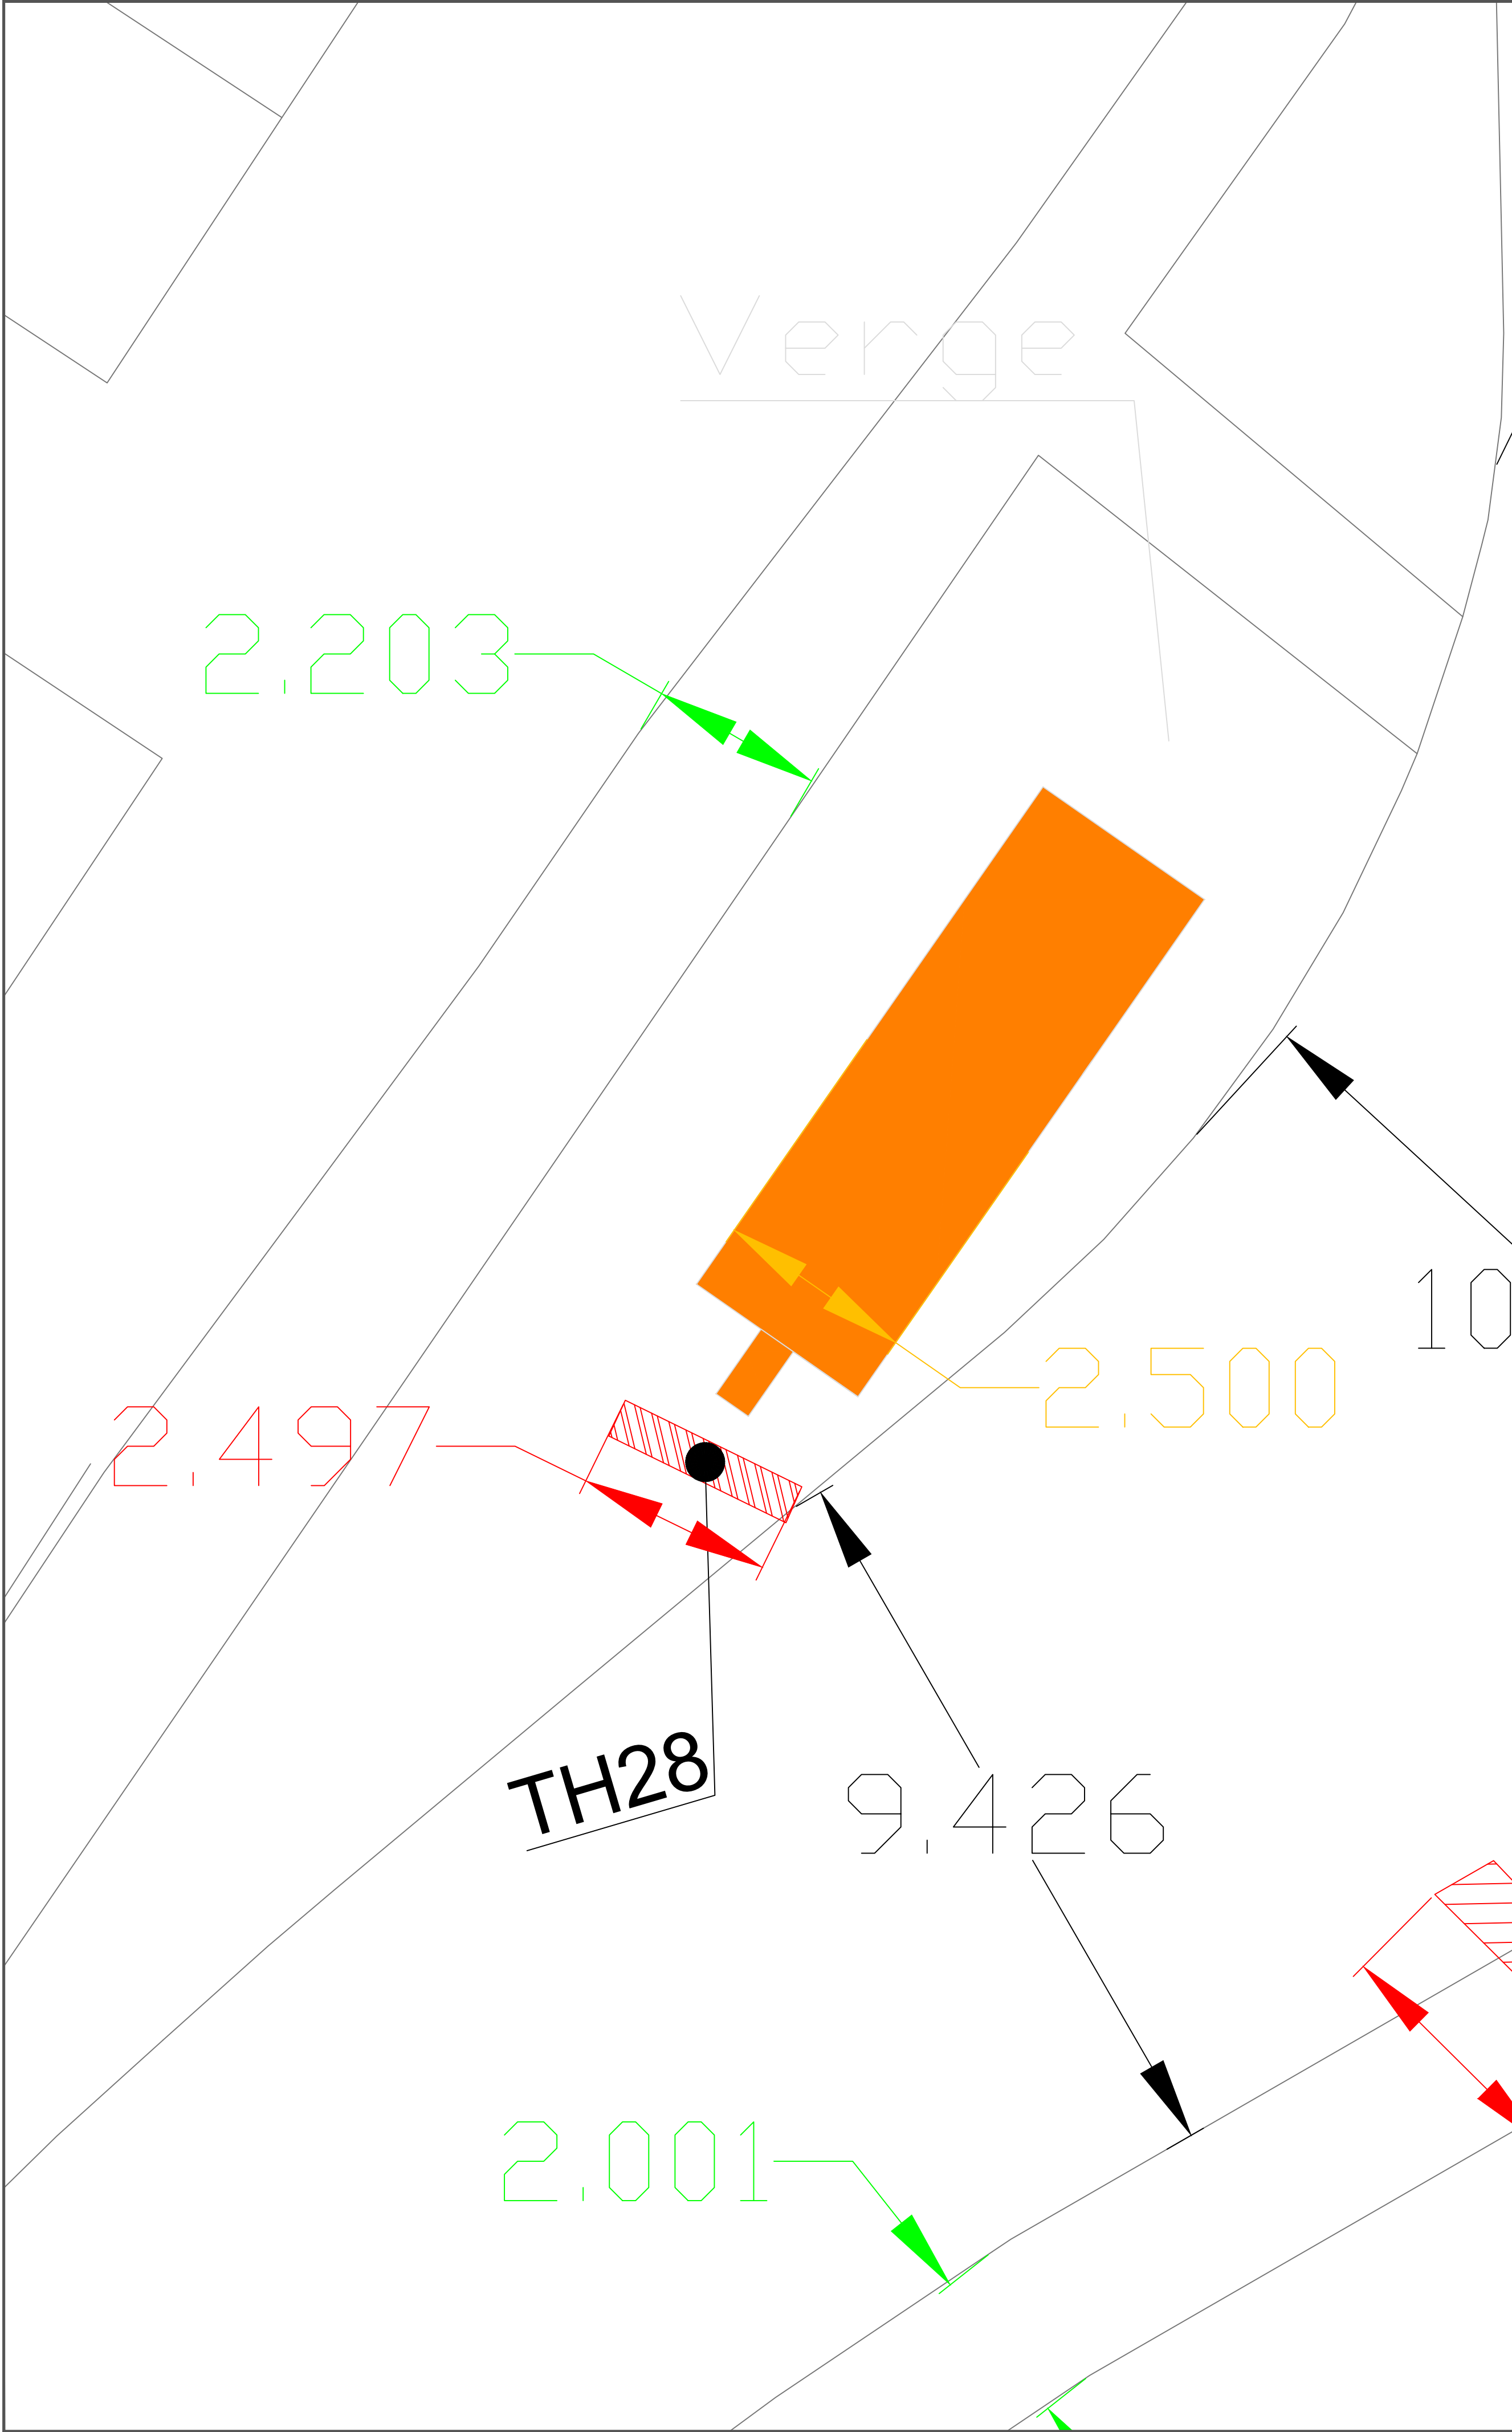


DO NOT SCALE

NOTES:

- Road Width Dimensions
- Footpath/verge Width Dimensions
- Trial hole lengths
- Vac Ex assumed position

REV	DATE	BY	DESCRIPTION	CHK	APP
DRAWING STATUS:					
DESIGNER:					
CONTRACTOR:					
Balfour Beatty					
CLIENT: WOKINGHAM BOROUGH COUNCIL Shute End, Wokingham, Berkshire RG40 1BN Tel: (0118) 974 6000 Web: www.wokingham.gov.uk					
PROJECT: South Wokingham Distributor Road					
TITLE: TM Road Space Drawings - WG1 - TH28					
SCALE @ A1: NTS		CHECKED:		APPROVED:	
PROJECT NO:		DESIGNED:		DATE: 14/08/24	
DRAWING NO:		DRAWN: BH		REV: P01	

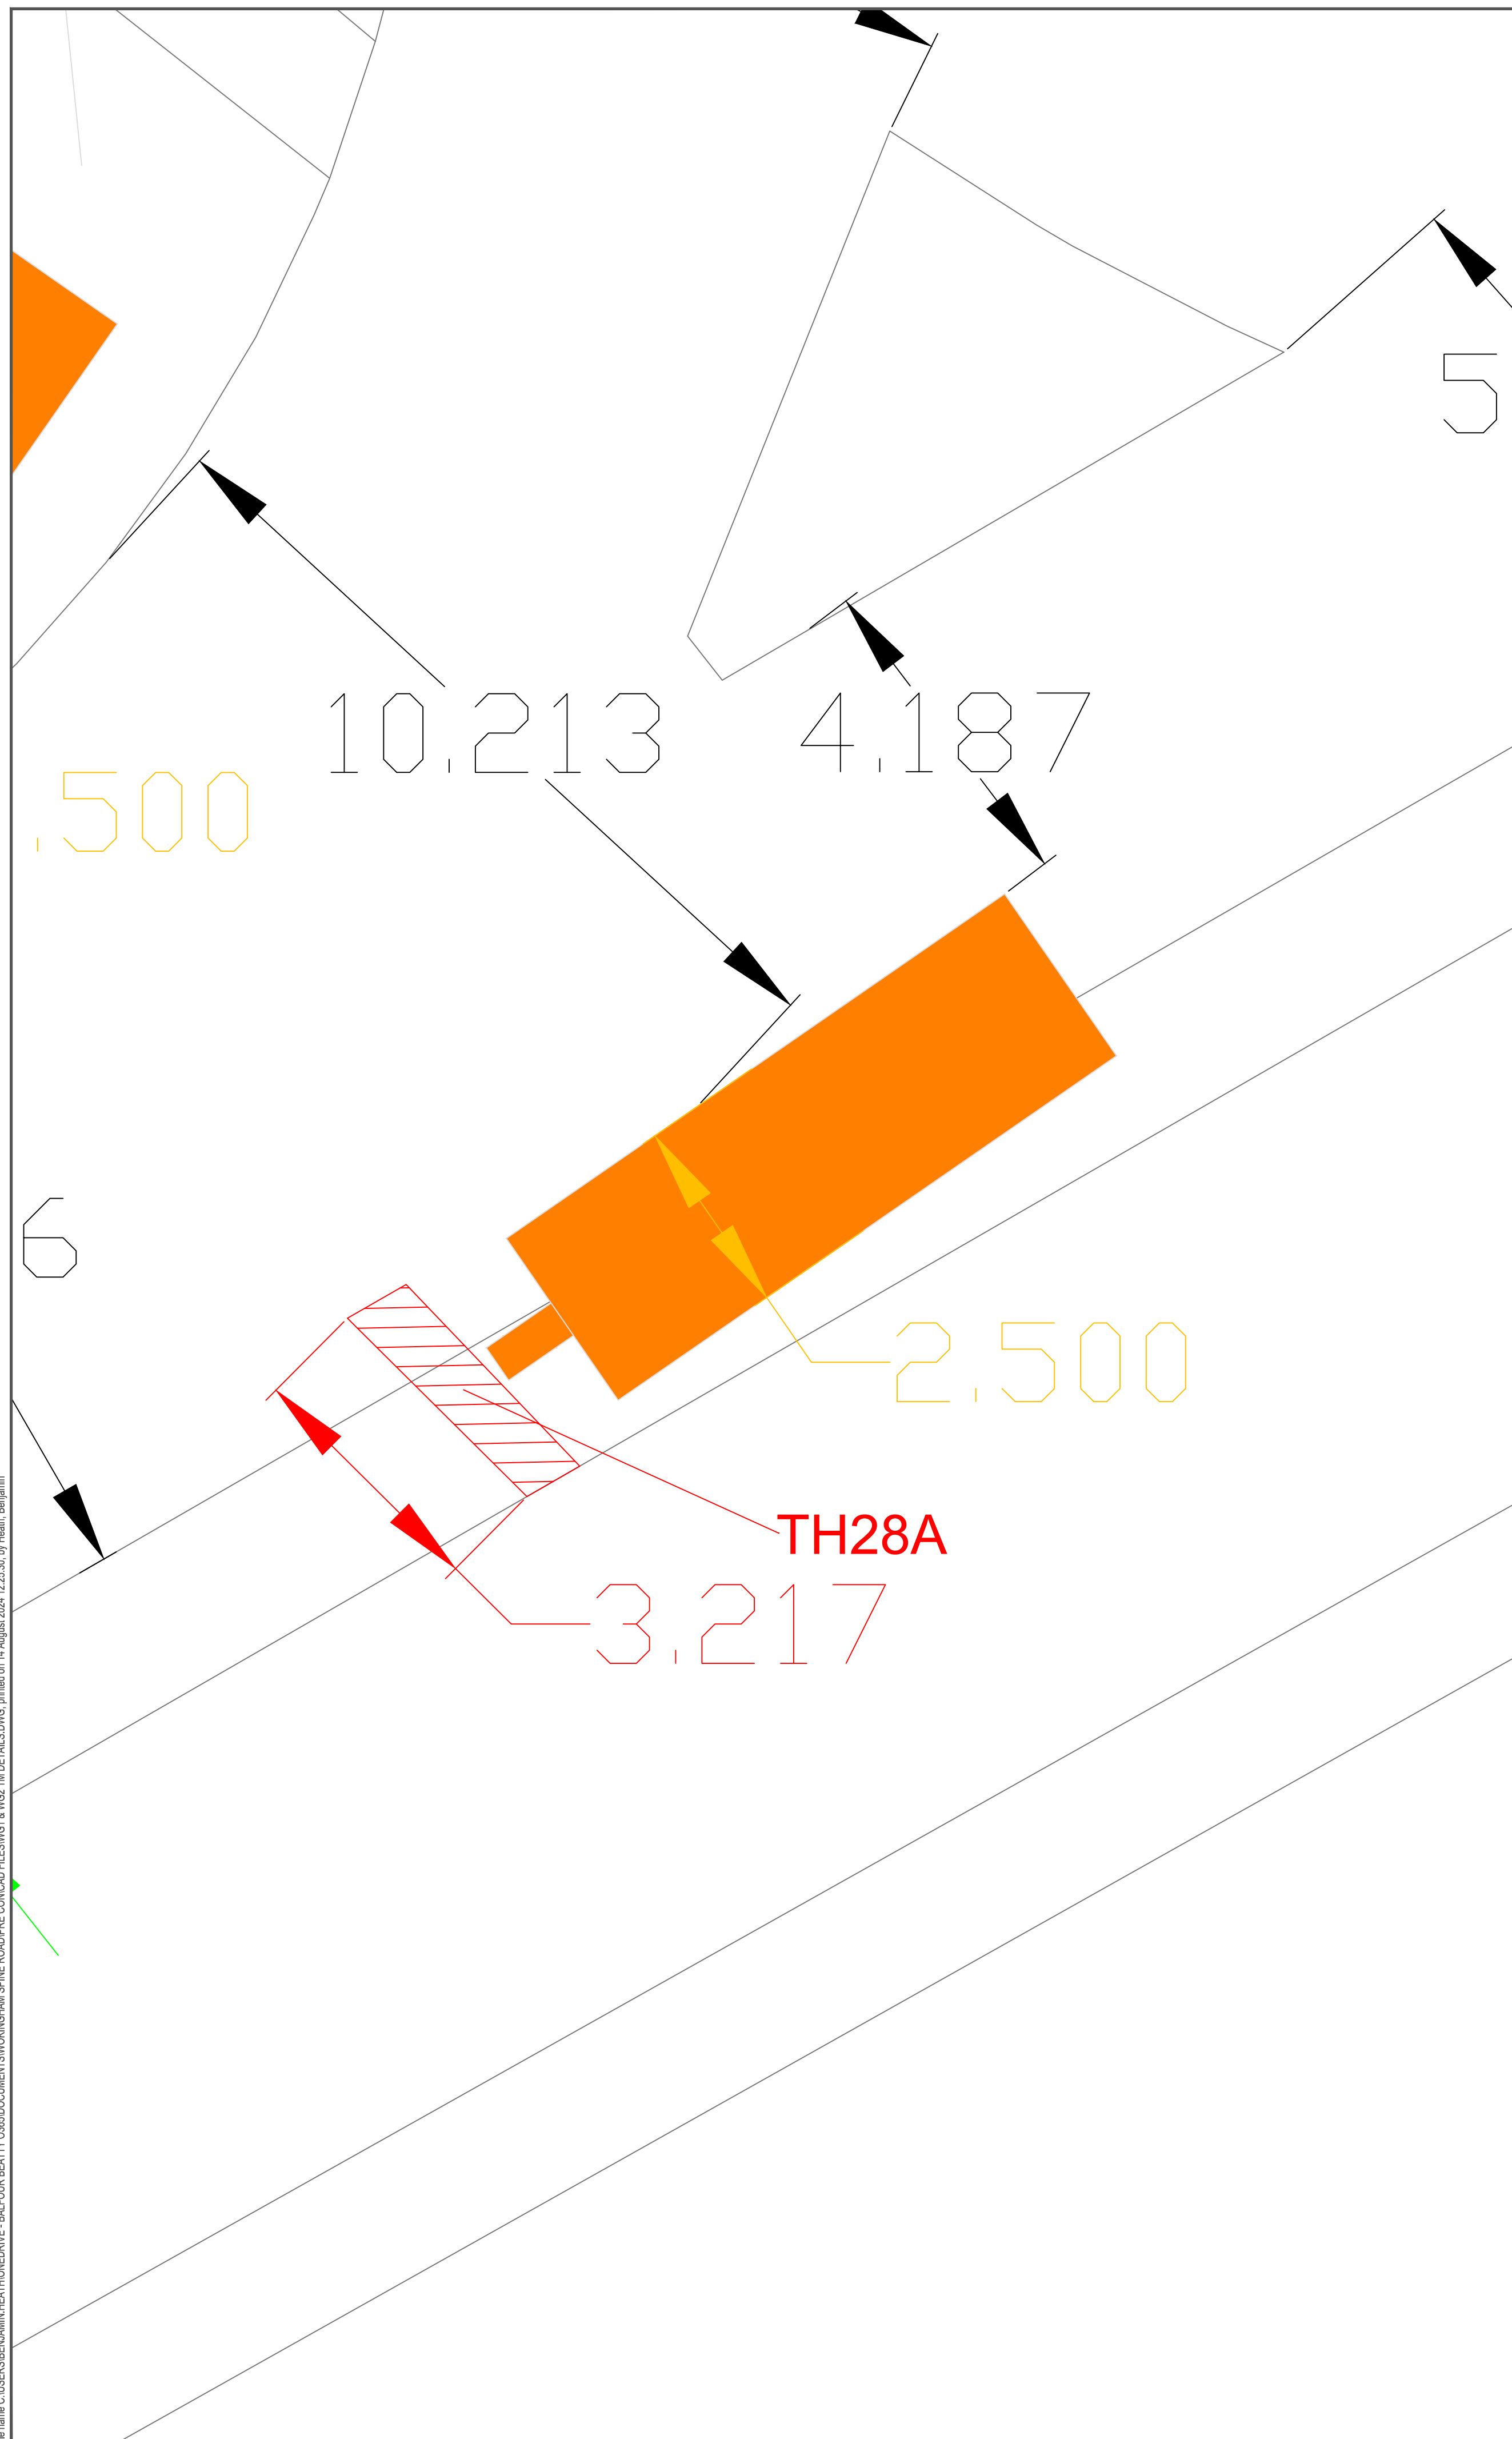

DO NOT SCALE

NOTES:

Road Width Dimensions

Footpath/verge Width
Dimensions

 Trial hole lengths

- [REDACTED] Vac Ex assumed position

REV	DATE	BY	DESCRIPTION	CHK	APP

DRAWING STATUS:

DESIGNER:

CONTRACTOR:

Balfour Beatty

CLIENT:



Shute End, Wokingham, Berkshire RG40 1BN
Tel: (0118) 974 6000 Web: www.wokingham.gov.uk

PROJECT:

South Wokingham Distributor Road

TITLE:

TM Road Space Drawings - WG1 -
TH28A

SCALE @ A1:

NTS

CHECKED:

APPROVED:

PROJECT NO.:

DESIGNED:

DRAWN:


DATE: _____

DRAWING No:

DRAWING No: WMHP-BB-SRWG1-SK-PM-0208

	$\frac{1}{2}$
--	---------------

P01


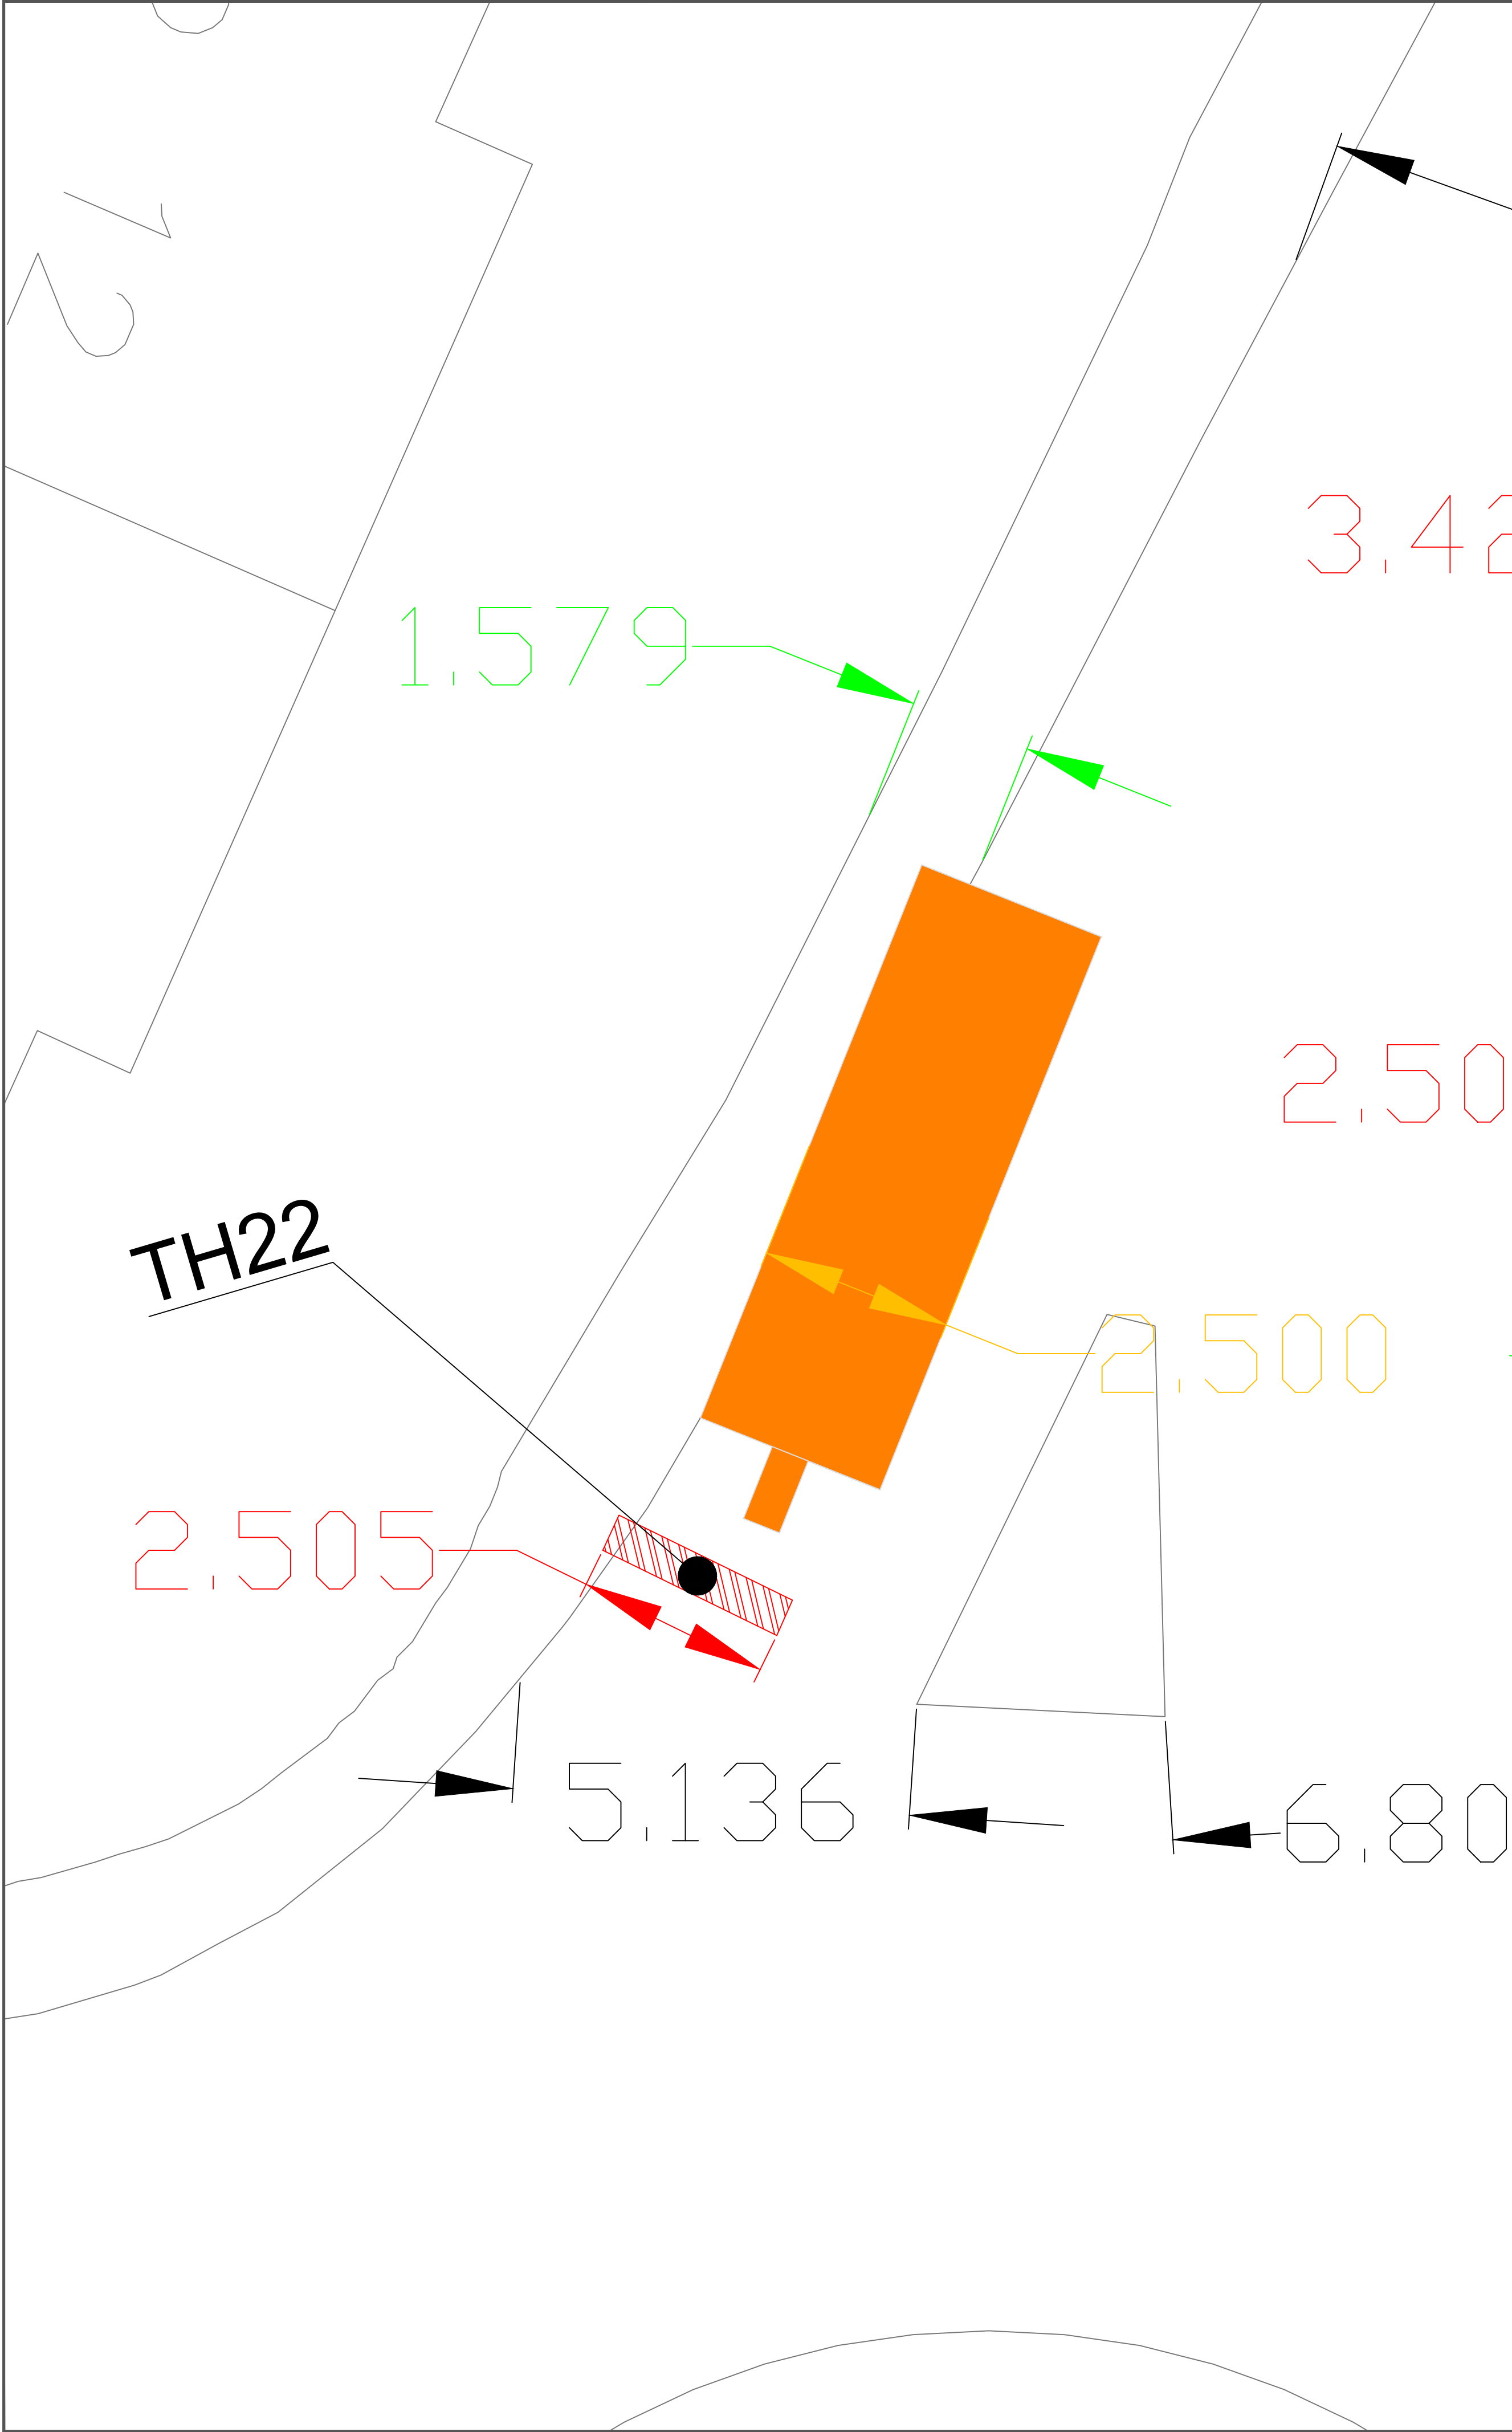


DO NOT SCALE

NOTES:

- Road Width Dimensions
- Footpath/verge Width Dimensions
- Trial hole lengths
- Vac Ex assumed position

REV	DATE	BY	DESCRIPTION	CHK	APP
DRAWING STATUS:					
DESIGNER:					
CONTRACTOR:					
Balfour Beatty					
CLIENT:  WOKINGHAM BOROUGH COUNCIL Shute End, Wokingham, Berkshire RG40 1BN Tel: (0118) 974 6000 Web: www.wokingham.gov.uk					
PROJECT: South Wokingham Distributor Road					
TITLE: TM Road Space Drawings - WG1 TH22					
SCALE @ A1: NTS		CHECKED:		APPROVED:	
PROJECT NO:		DESIGNED:		DATE: 14/08/24	
DRAWING No: WMHP-BB-SRWG1-SK-PM-0209		DRAWN: BH		REV: P01	

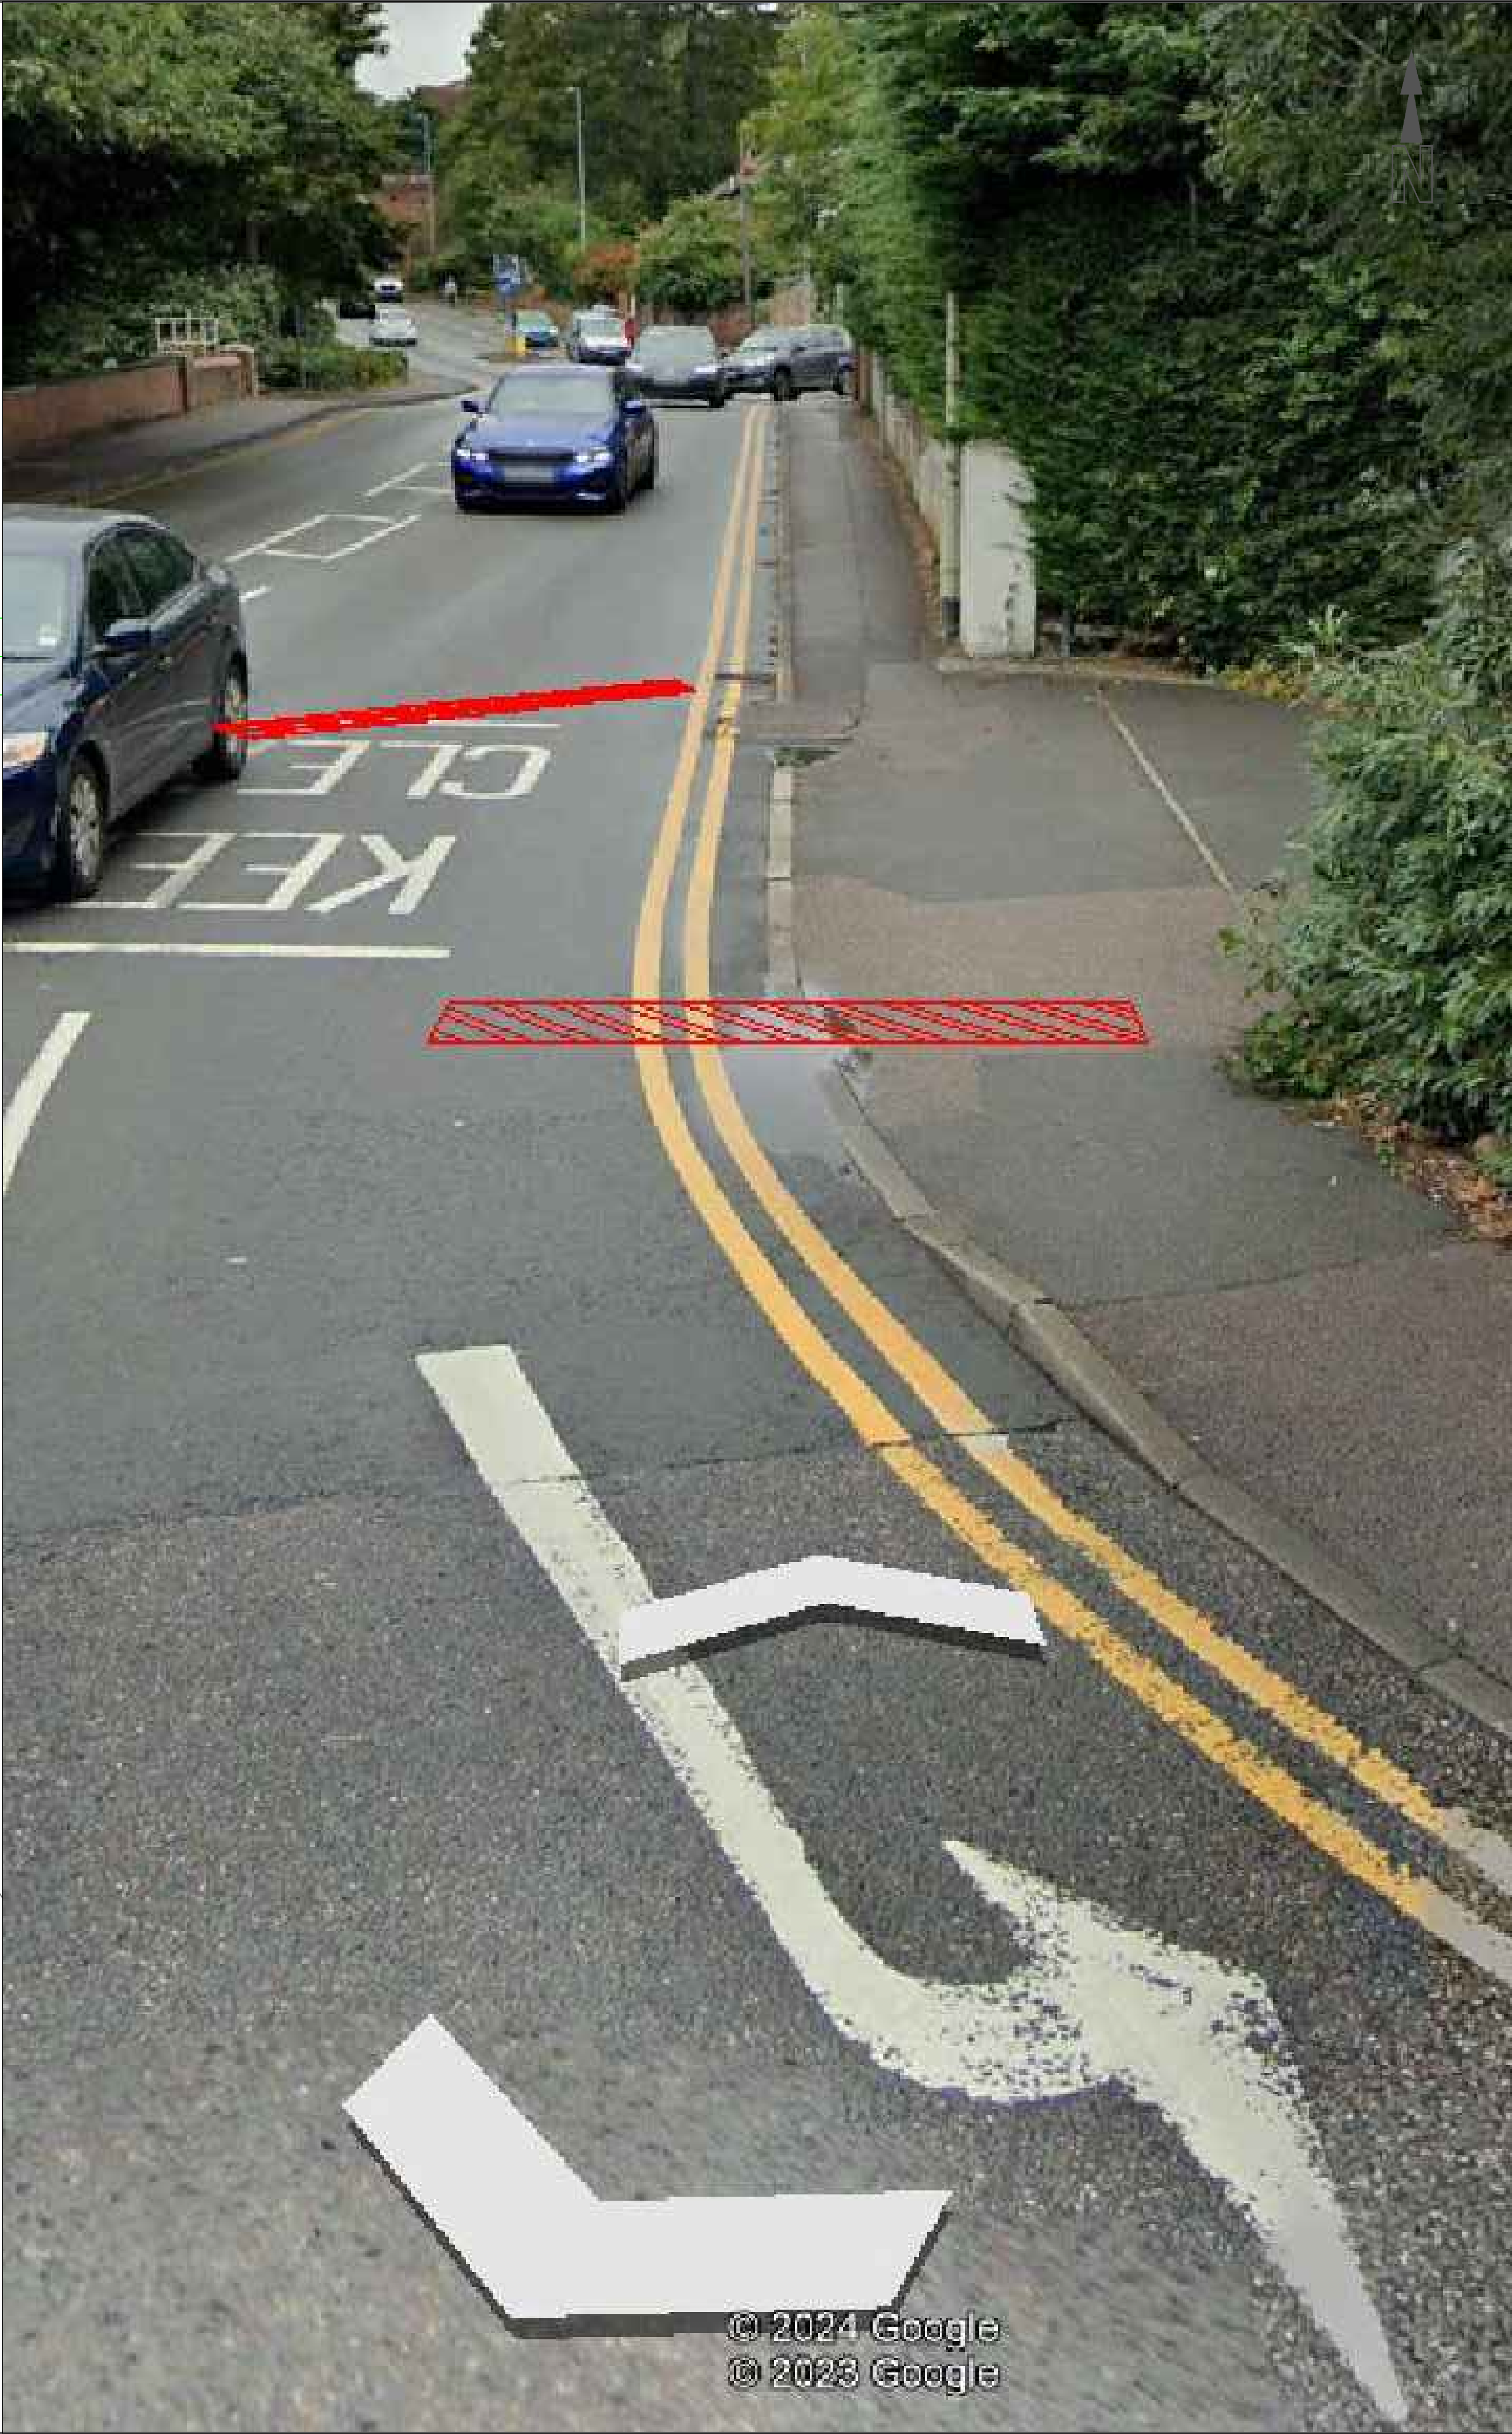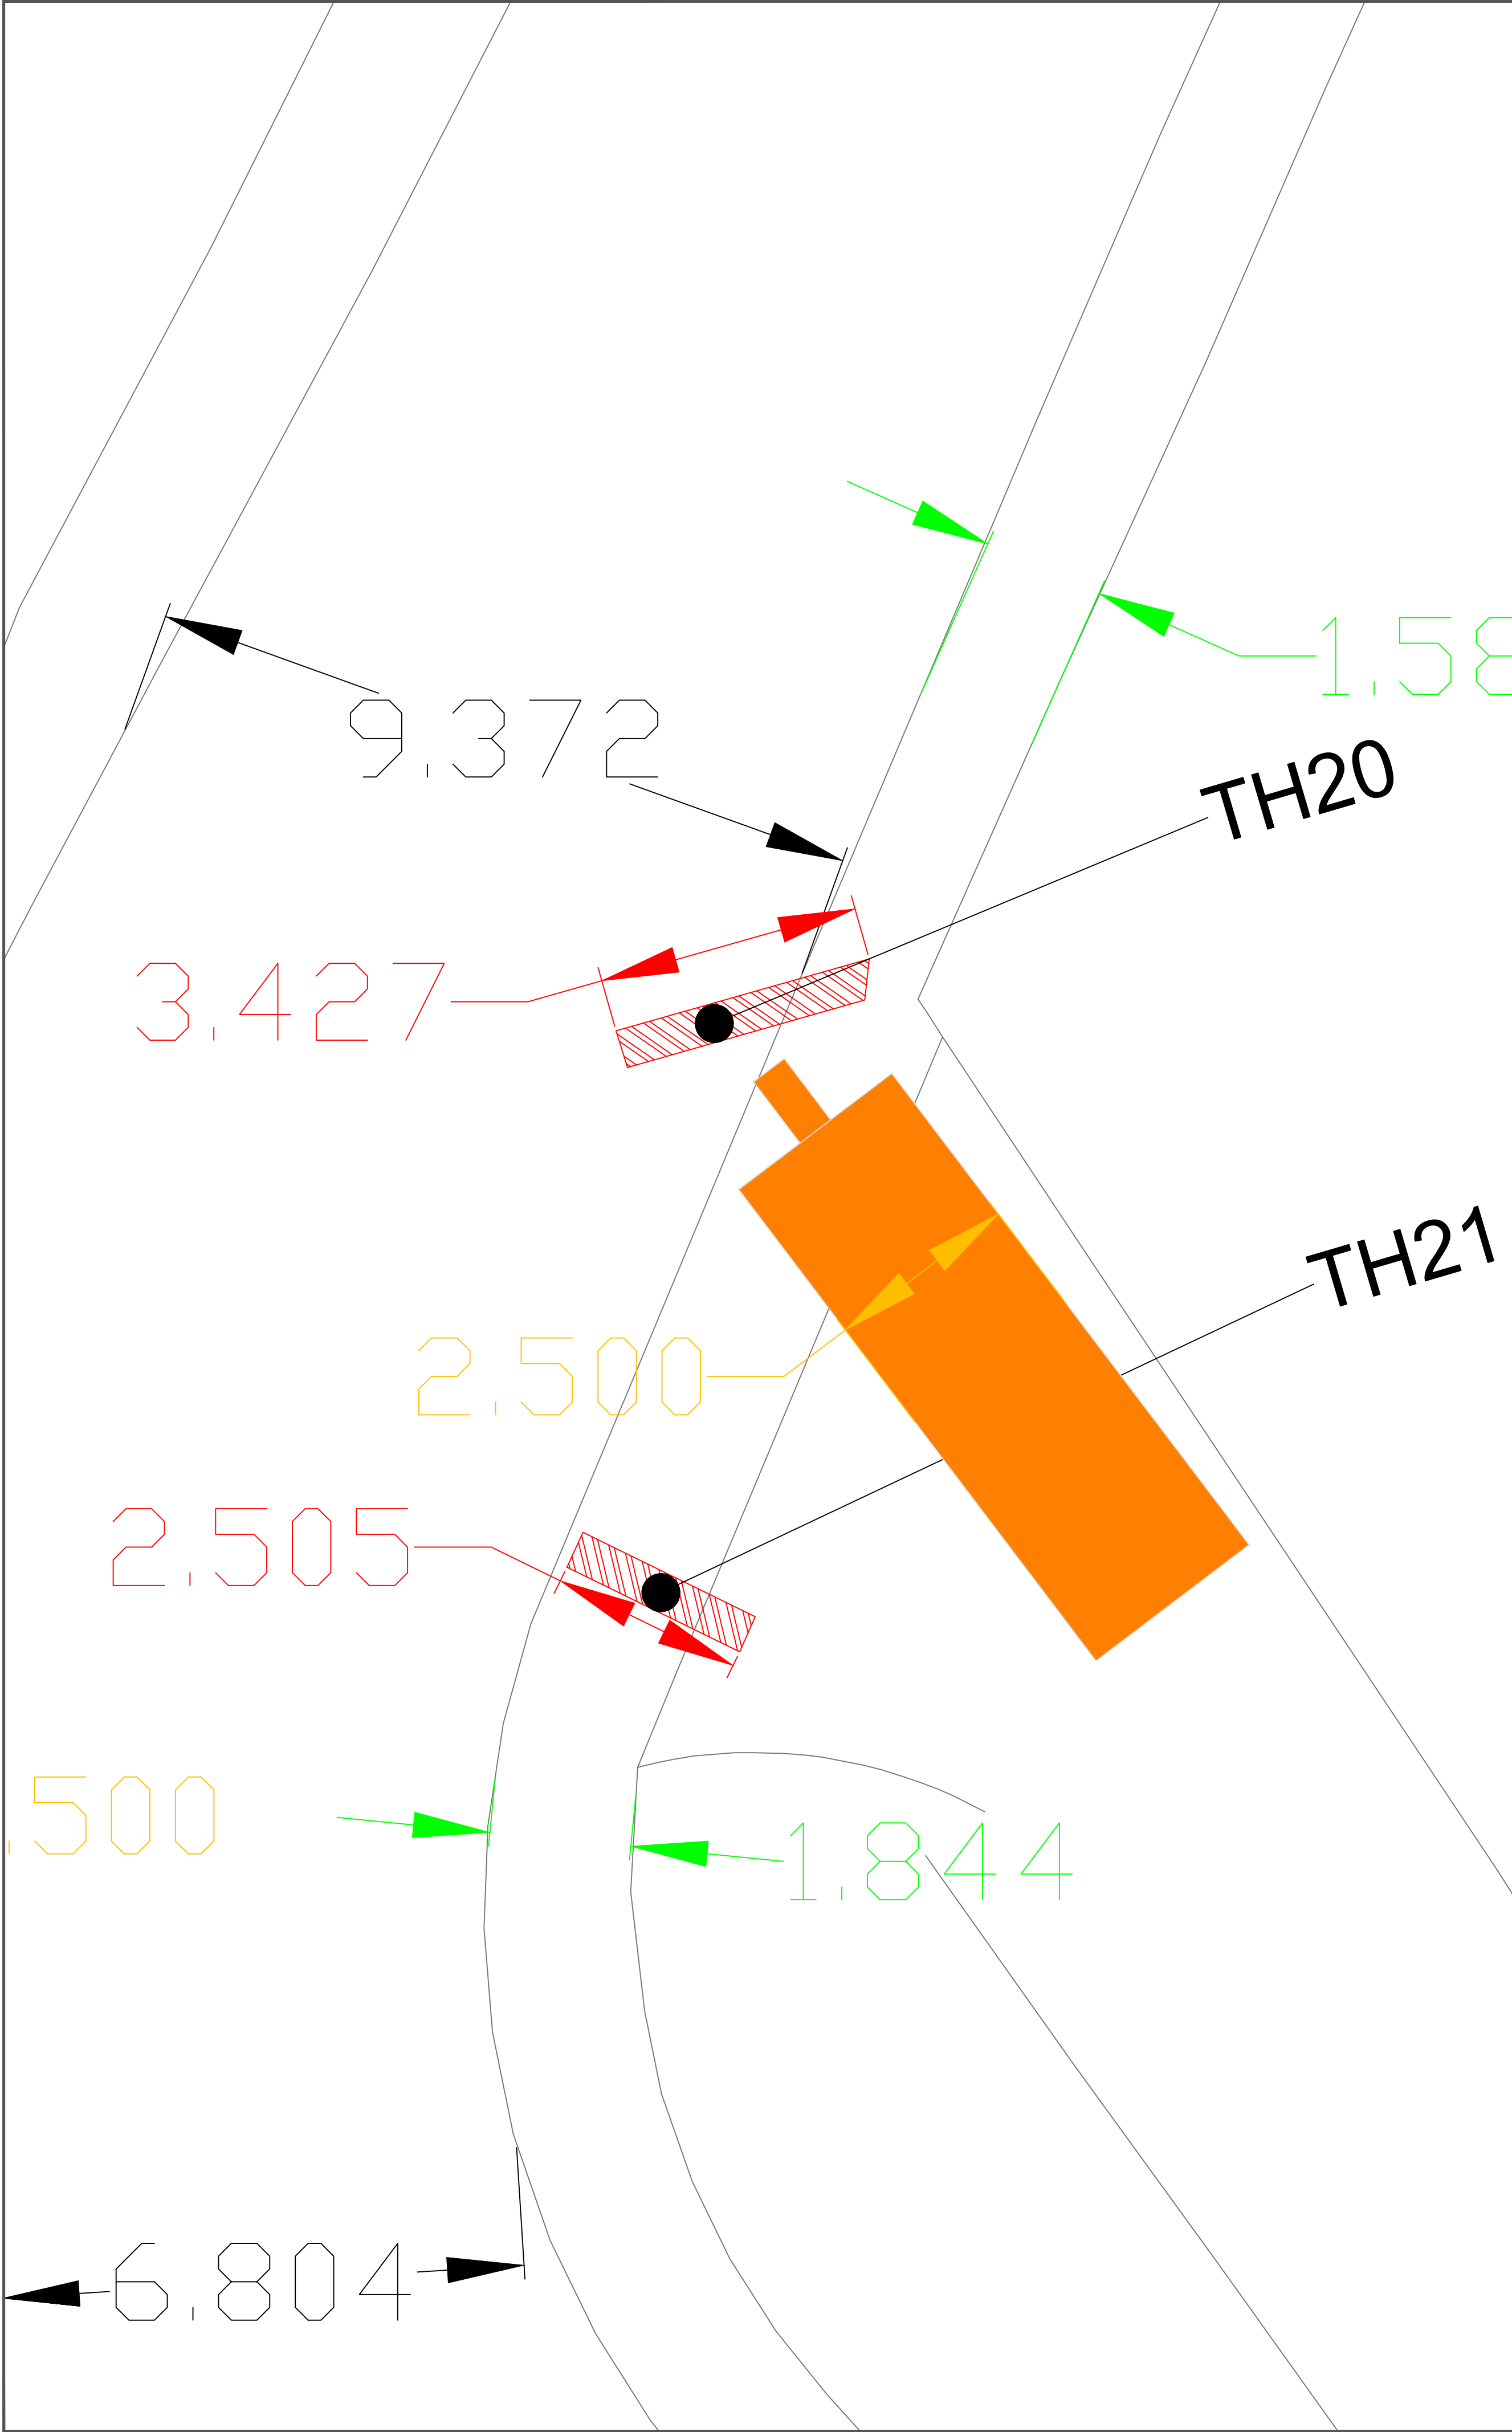


DO NOT SCALE

NOTES:

- Road Width Dimensions
- Footpath/verge Width Dimensions
- Trial hole lengths
- Vac Ex assumed position

REV	DATE	BY	DESCRIPTION	CHK	APP
DRAWING STATUS:					
DESIGNER:					
CONTRACTOR:					
Balfour Beatty					
WOKINGHAM BOROUGH COUNCIL Shute End, Wokingham, Berkshire RG40 1BN Tel: (0118) 974 6000 Web: www.wokingham.gov.uk					
PROJECT:					
South Wokingham Distributor Road					
TITLE:					
TM Road Space Drawings - WG1 TH20 & TH21					
SCALE @ A1:		CHECKED:		APPROVED:	
NTS					
PROJECT NO:		DESIGNED:		DATE:	
		BH		14/08/24	
DRAWING NO:					REV:
WMHP-BB-SRWG1-SK-PM-0210					P01

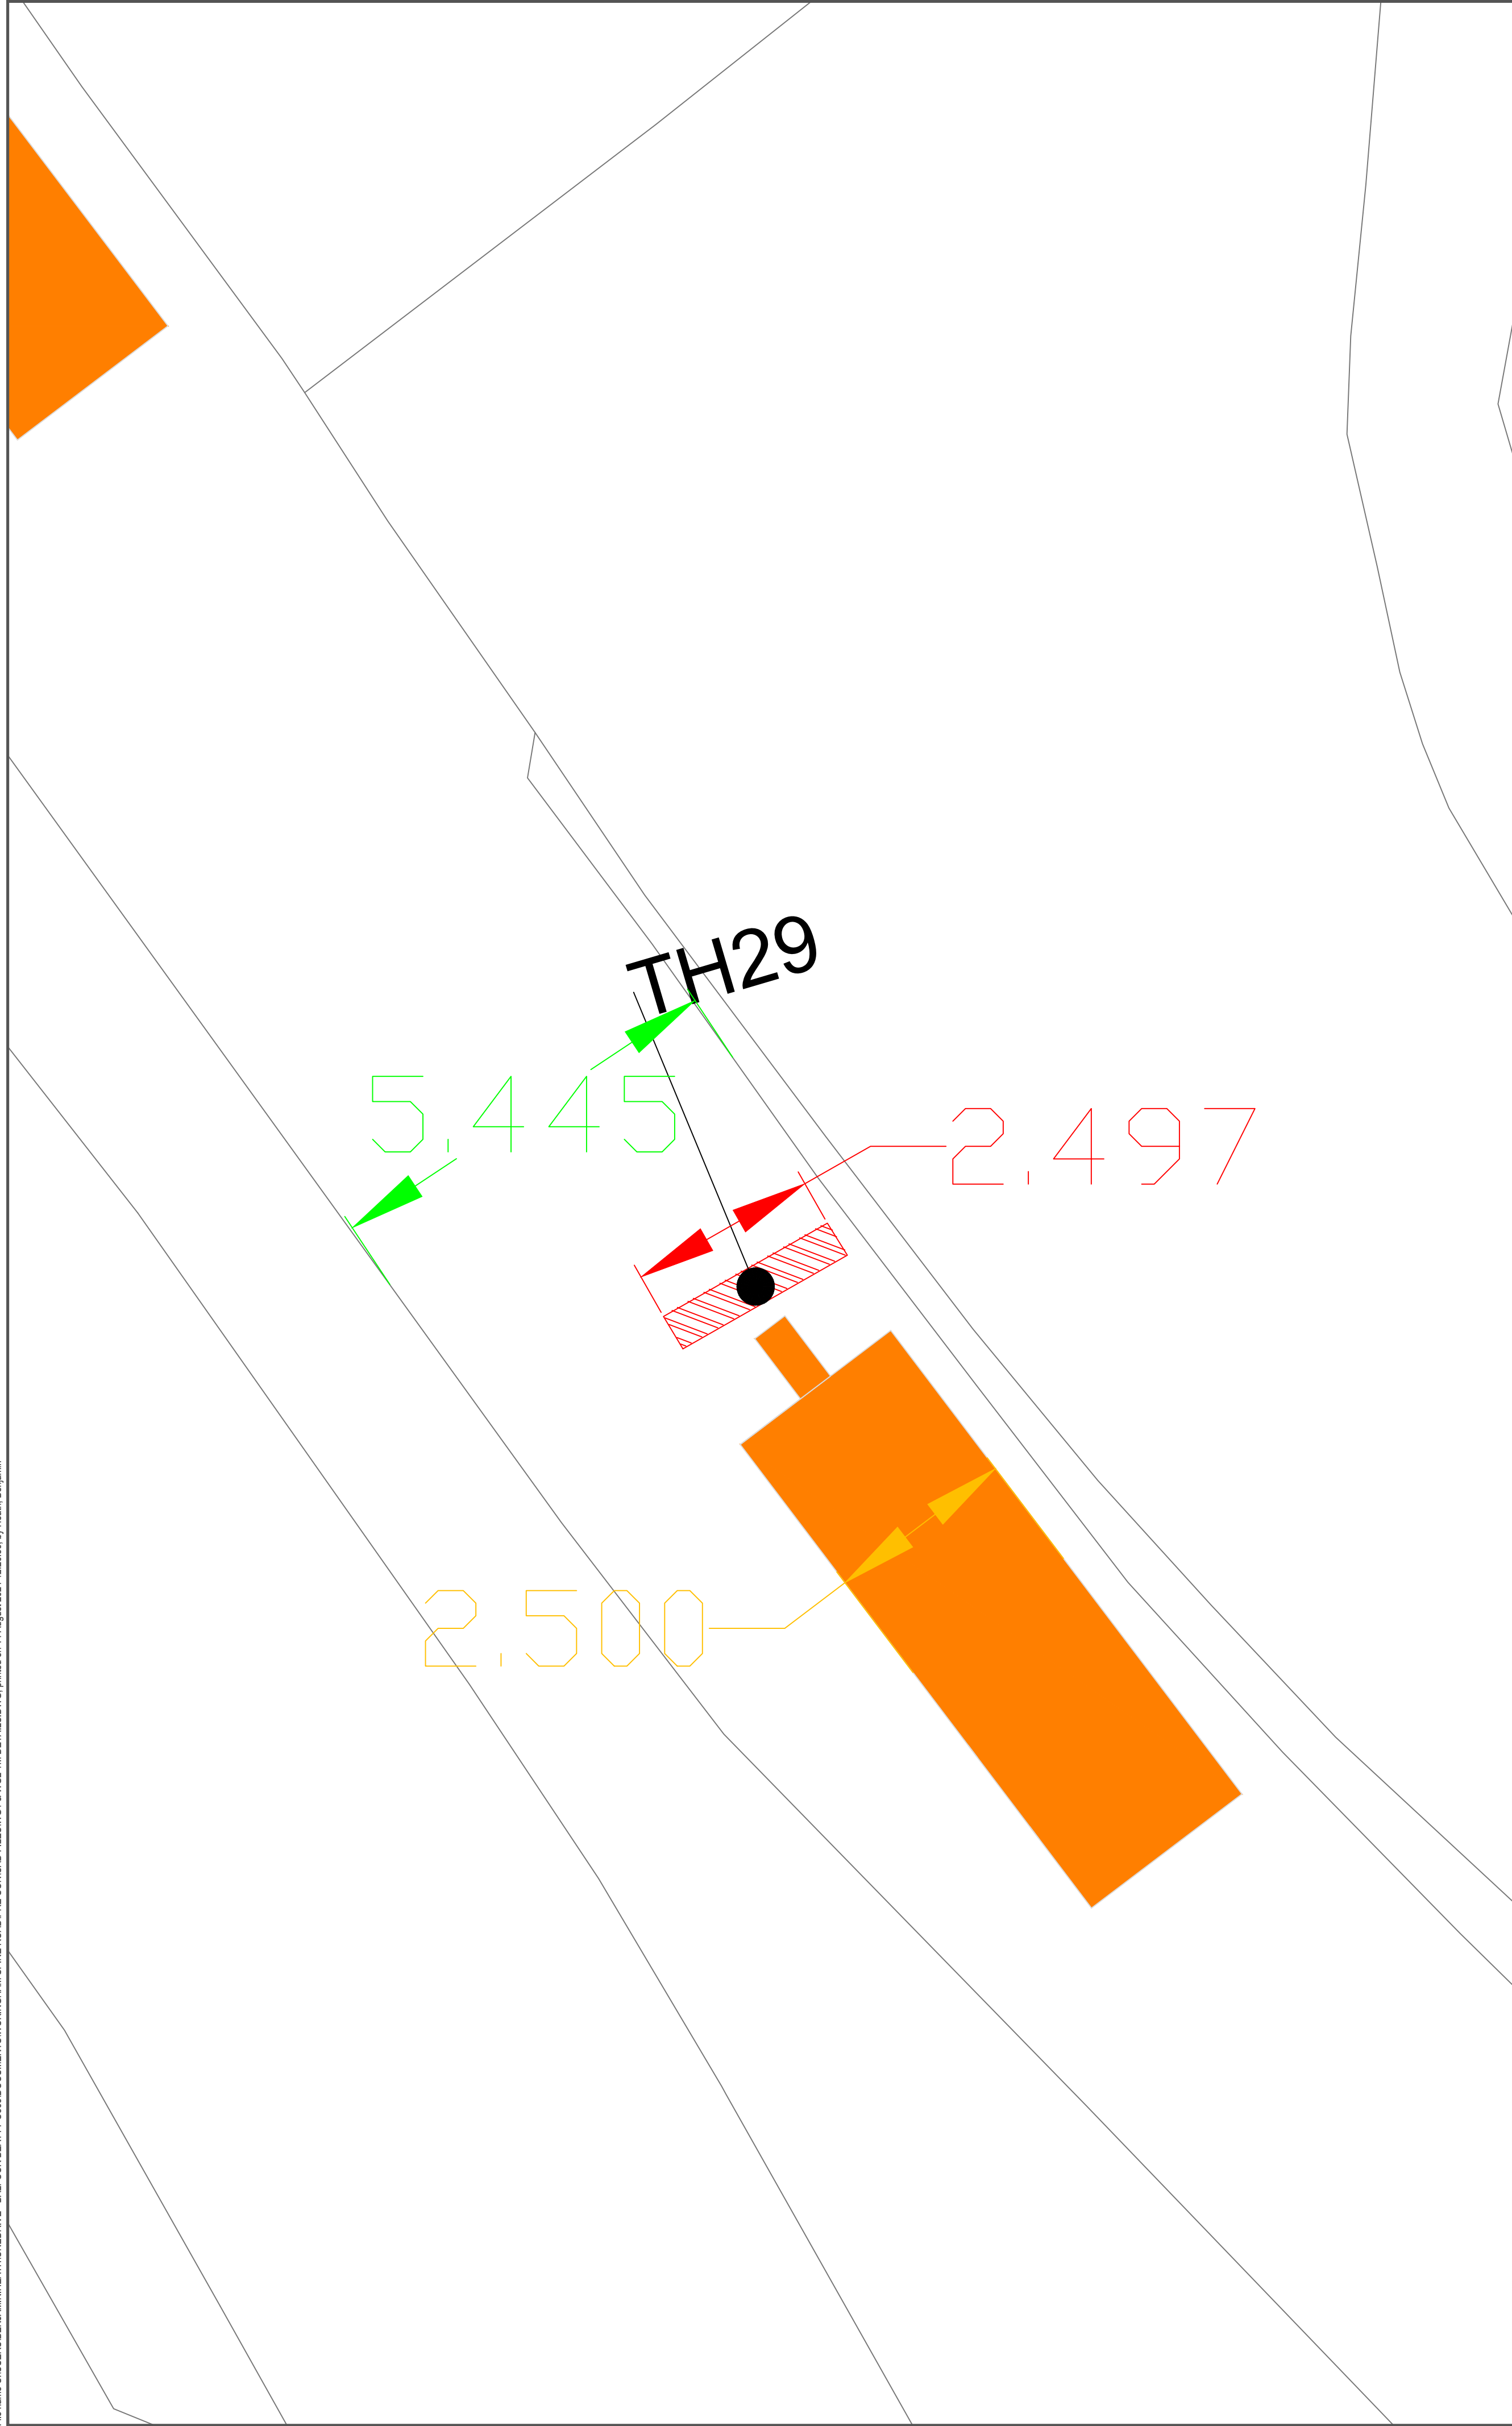

DO NOT SCALE

NOTES:

18.499

Road Width Dimensions

18.499

Footpath/verge Width Dimensions

18.499

Trial hole lengths

Vac Ex assumed position

REV	DATE	BY	DESCRIPTION	CHK	APP
DRAWING STATUS:					
DESIGNER:					
CONTRACTOR:					
Balfour Beatty					
WOKINGHAM BOROUGH COUNCIL Shute End, Wokingham, Berkshire RG40 1BN Tel: (0118) 974 6000 Web: www.wokingham.gov.uk					
PROJECT:					
South Wokingham Distributor Road					
TITLE:					
TM Road Space Drawings - WG1 - TH29					
SCALE @ A1:		CHECKED:		APPROVED:	
NTS					
PROJECT NO:		DESIGNED:		DATE:	
		BH		14/08/24	
DRAWING NO:				REV:	
WMHP-BB-SRWG1-SK-PM-0212				P01	