


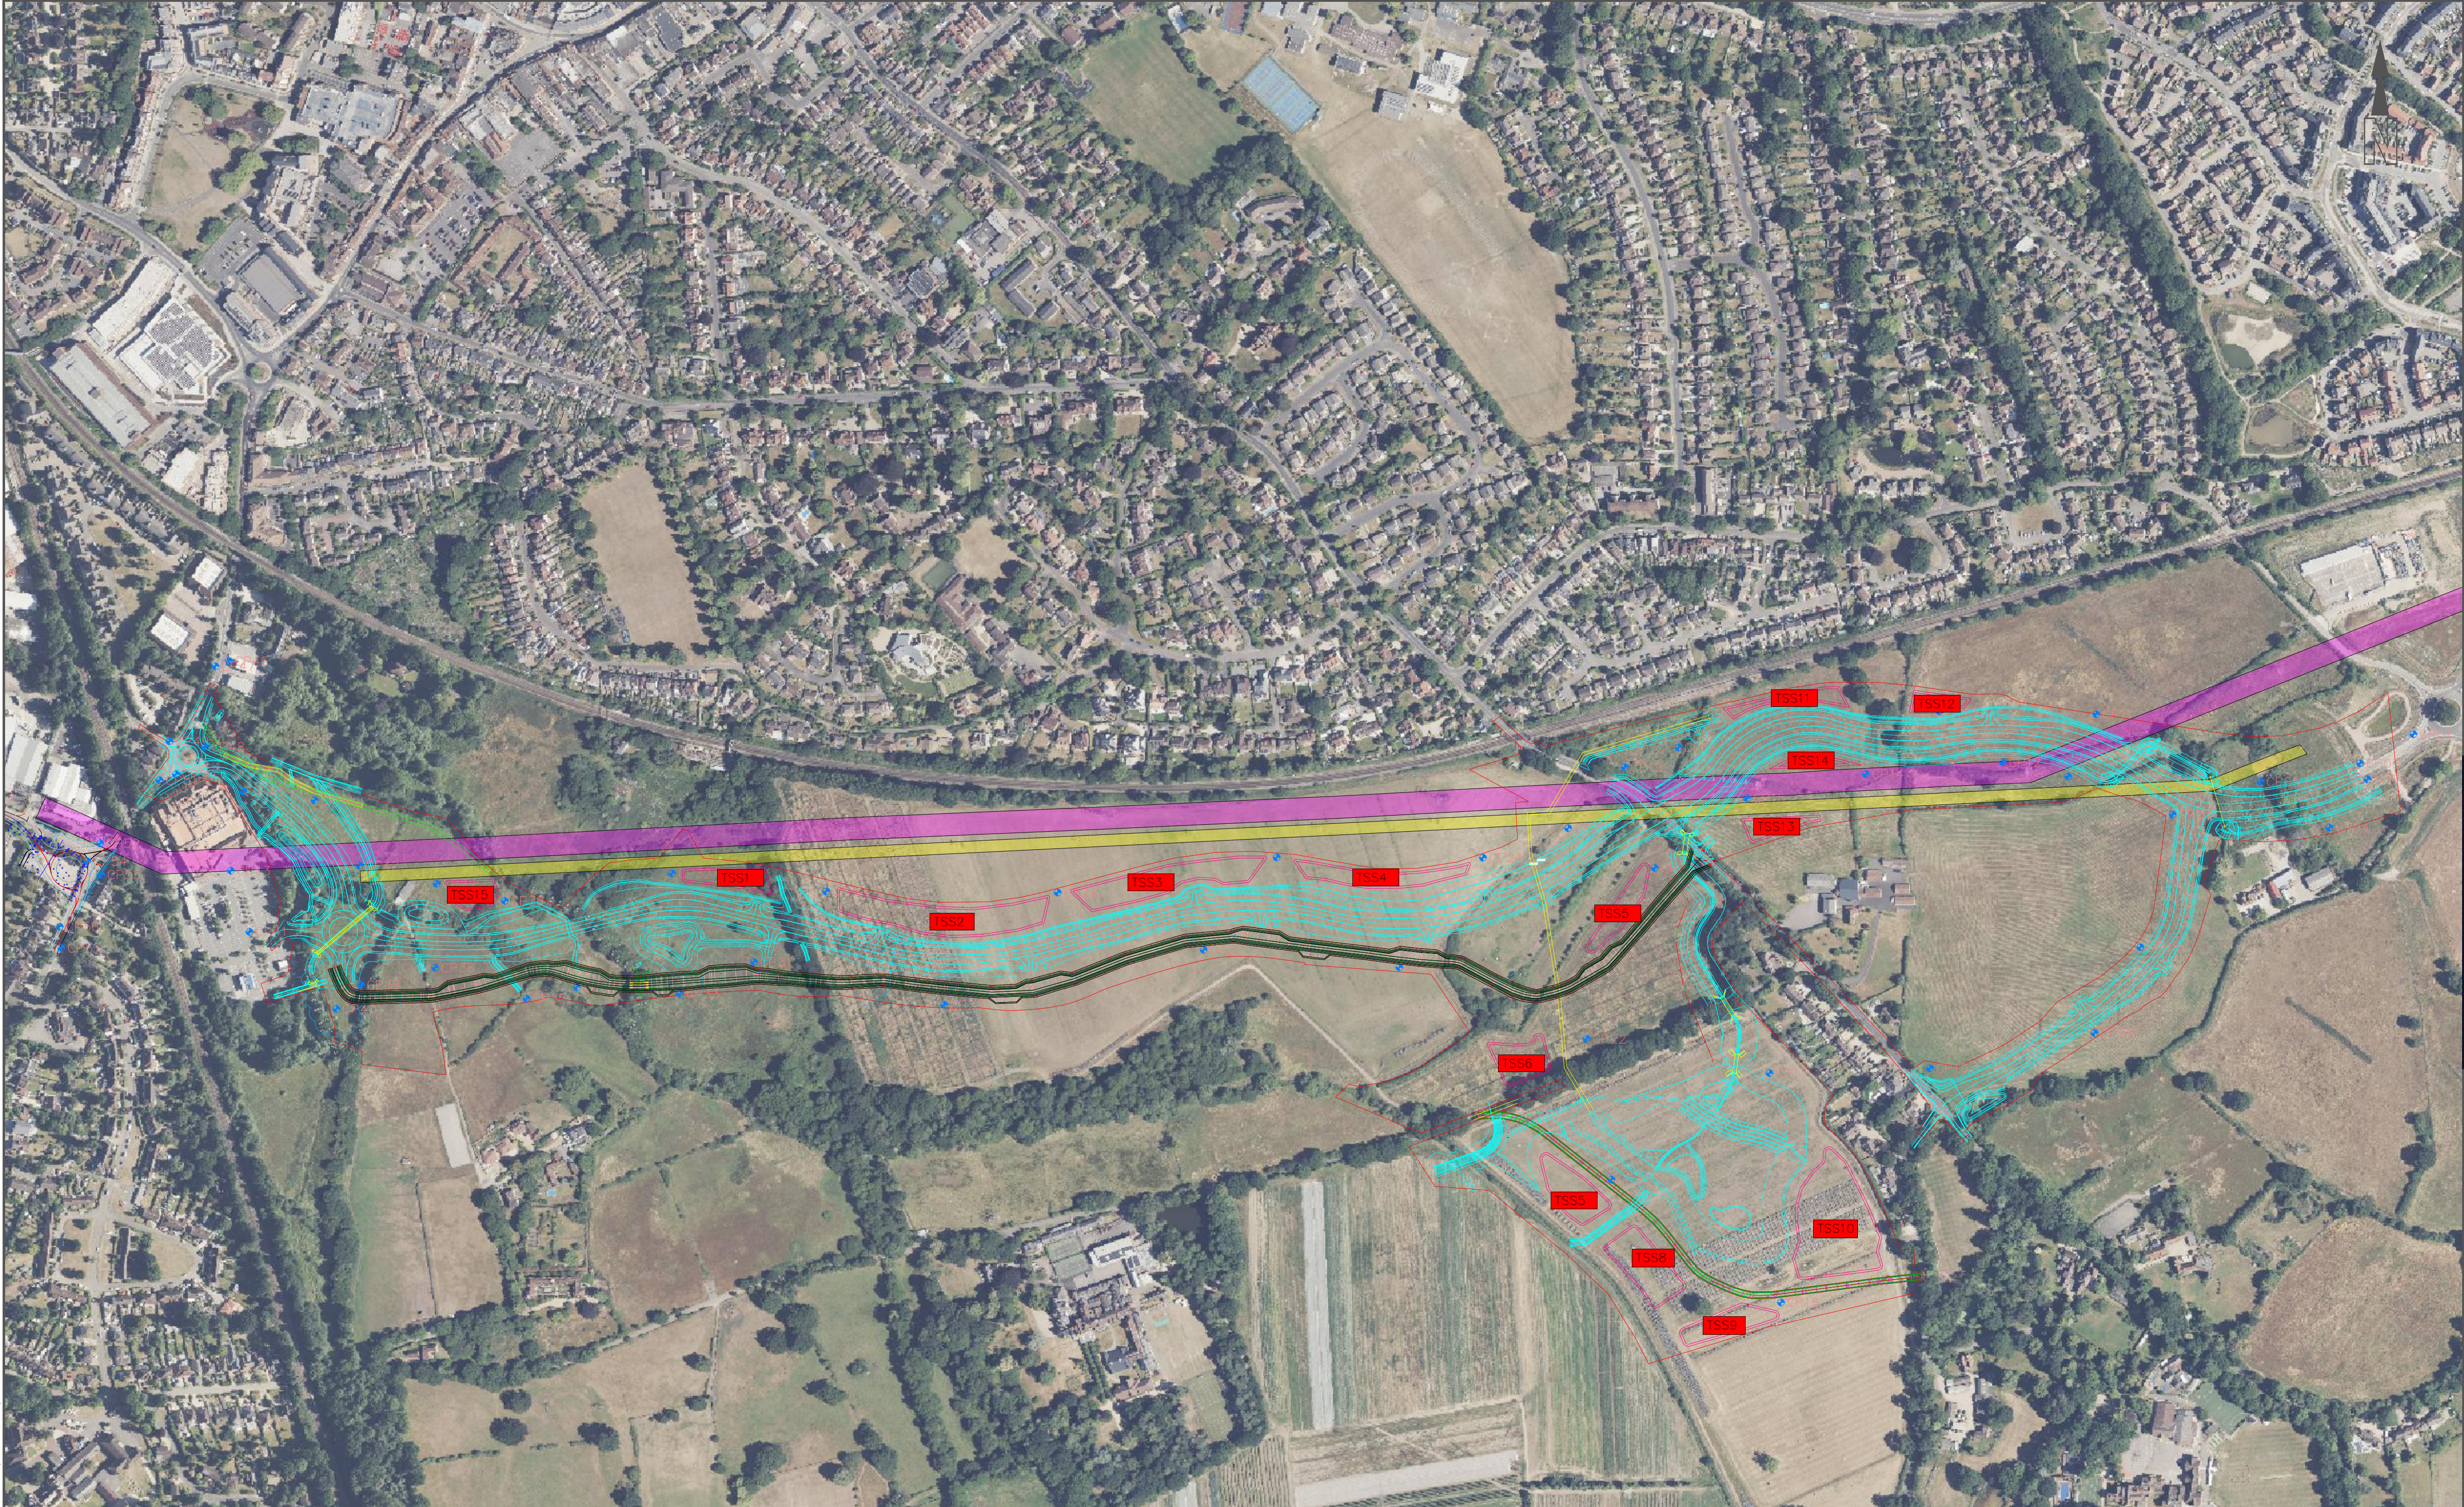

DO NOT SCALE

KEY PLAN

REV	DATE	BY	DESCRIPTION	CHK	APP
DRAWING STATUS:					
DESIGNER:					
CONTRACTOR:					

CLIENT:

WOKINGHAM

BOROUGH COUNCIL

Shute End, Wokingham, Berkshire RG40 1BN

Tel: (0118) 974 6000 Web: www.wokingham.gov.uk

PROJECT:

South Wokingham Distributor Road

TITLE:

Topsoil storage

SCALE @ A1:	CHECKED:	APPROVED:
NTS	CM	-
PROJECT NO:	DESIGNED:	DRAWN:
CRXSS080	-	MA
DRAWING NO:	DATE:	REV:
WMHP-BB-SRWG1-SK-PM-0284	28/01/2025	01

Name	2d Area	Fill
TSS3 V	4160.83sq.m	7521.66 Cu. M.
TSS7 V	2324.60sq.m	4255.91 Cu. M.
TSS4 V	2427.51sq.m	4070.04 Cu. M.
TSS8 V	2896.19sq.m	5355.27 Cu. M.
TSS1 V	1473.45sq.m	2537.84 Cu. M.
TSS5 V	1612.97sq.m	2793.71 Cu. M.
TSS9 V	1896.75sq.m	3374.95 Cu. M.
TSS2 V	5194.17sq.m	9513.25 Cu. M.
TSS6 V	1863.14sq.m	3373.48 Cu. M.
TSS10 V	7330.48sq.m	13965.11 Cu. M.
TSS11 V	1163.56sq.m	1816.90 Cu. M.
TSS12 V	890.18sq.m	1511.32 Cu. M.
TSS13 V	1031.66sq.m	1727.50 Cu. M.
TSS14 V	591.81sq.m	864.17 Cu. M.
TSS15 V	1166.73sq.m	2052.73 Cu. M.
Totals	36024.04sq.m	64733.84 Cu. M.