
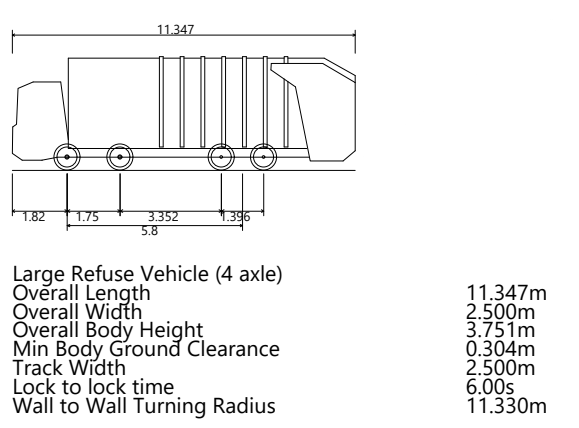


Total coverage sqft/acre	17001
--------------------------	-------

APPENDIX D. Swept Path Analysis

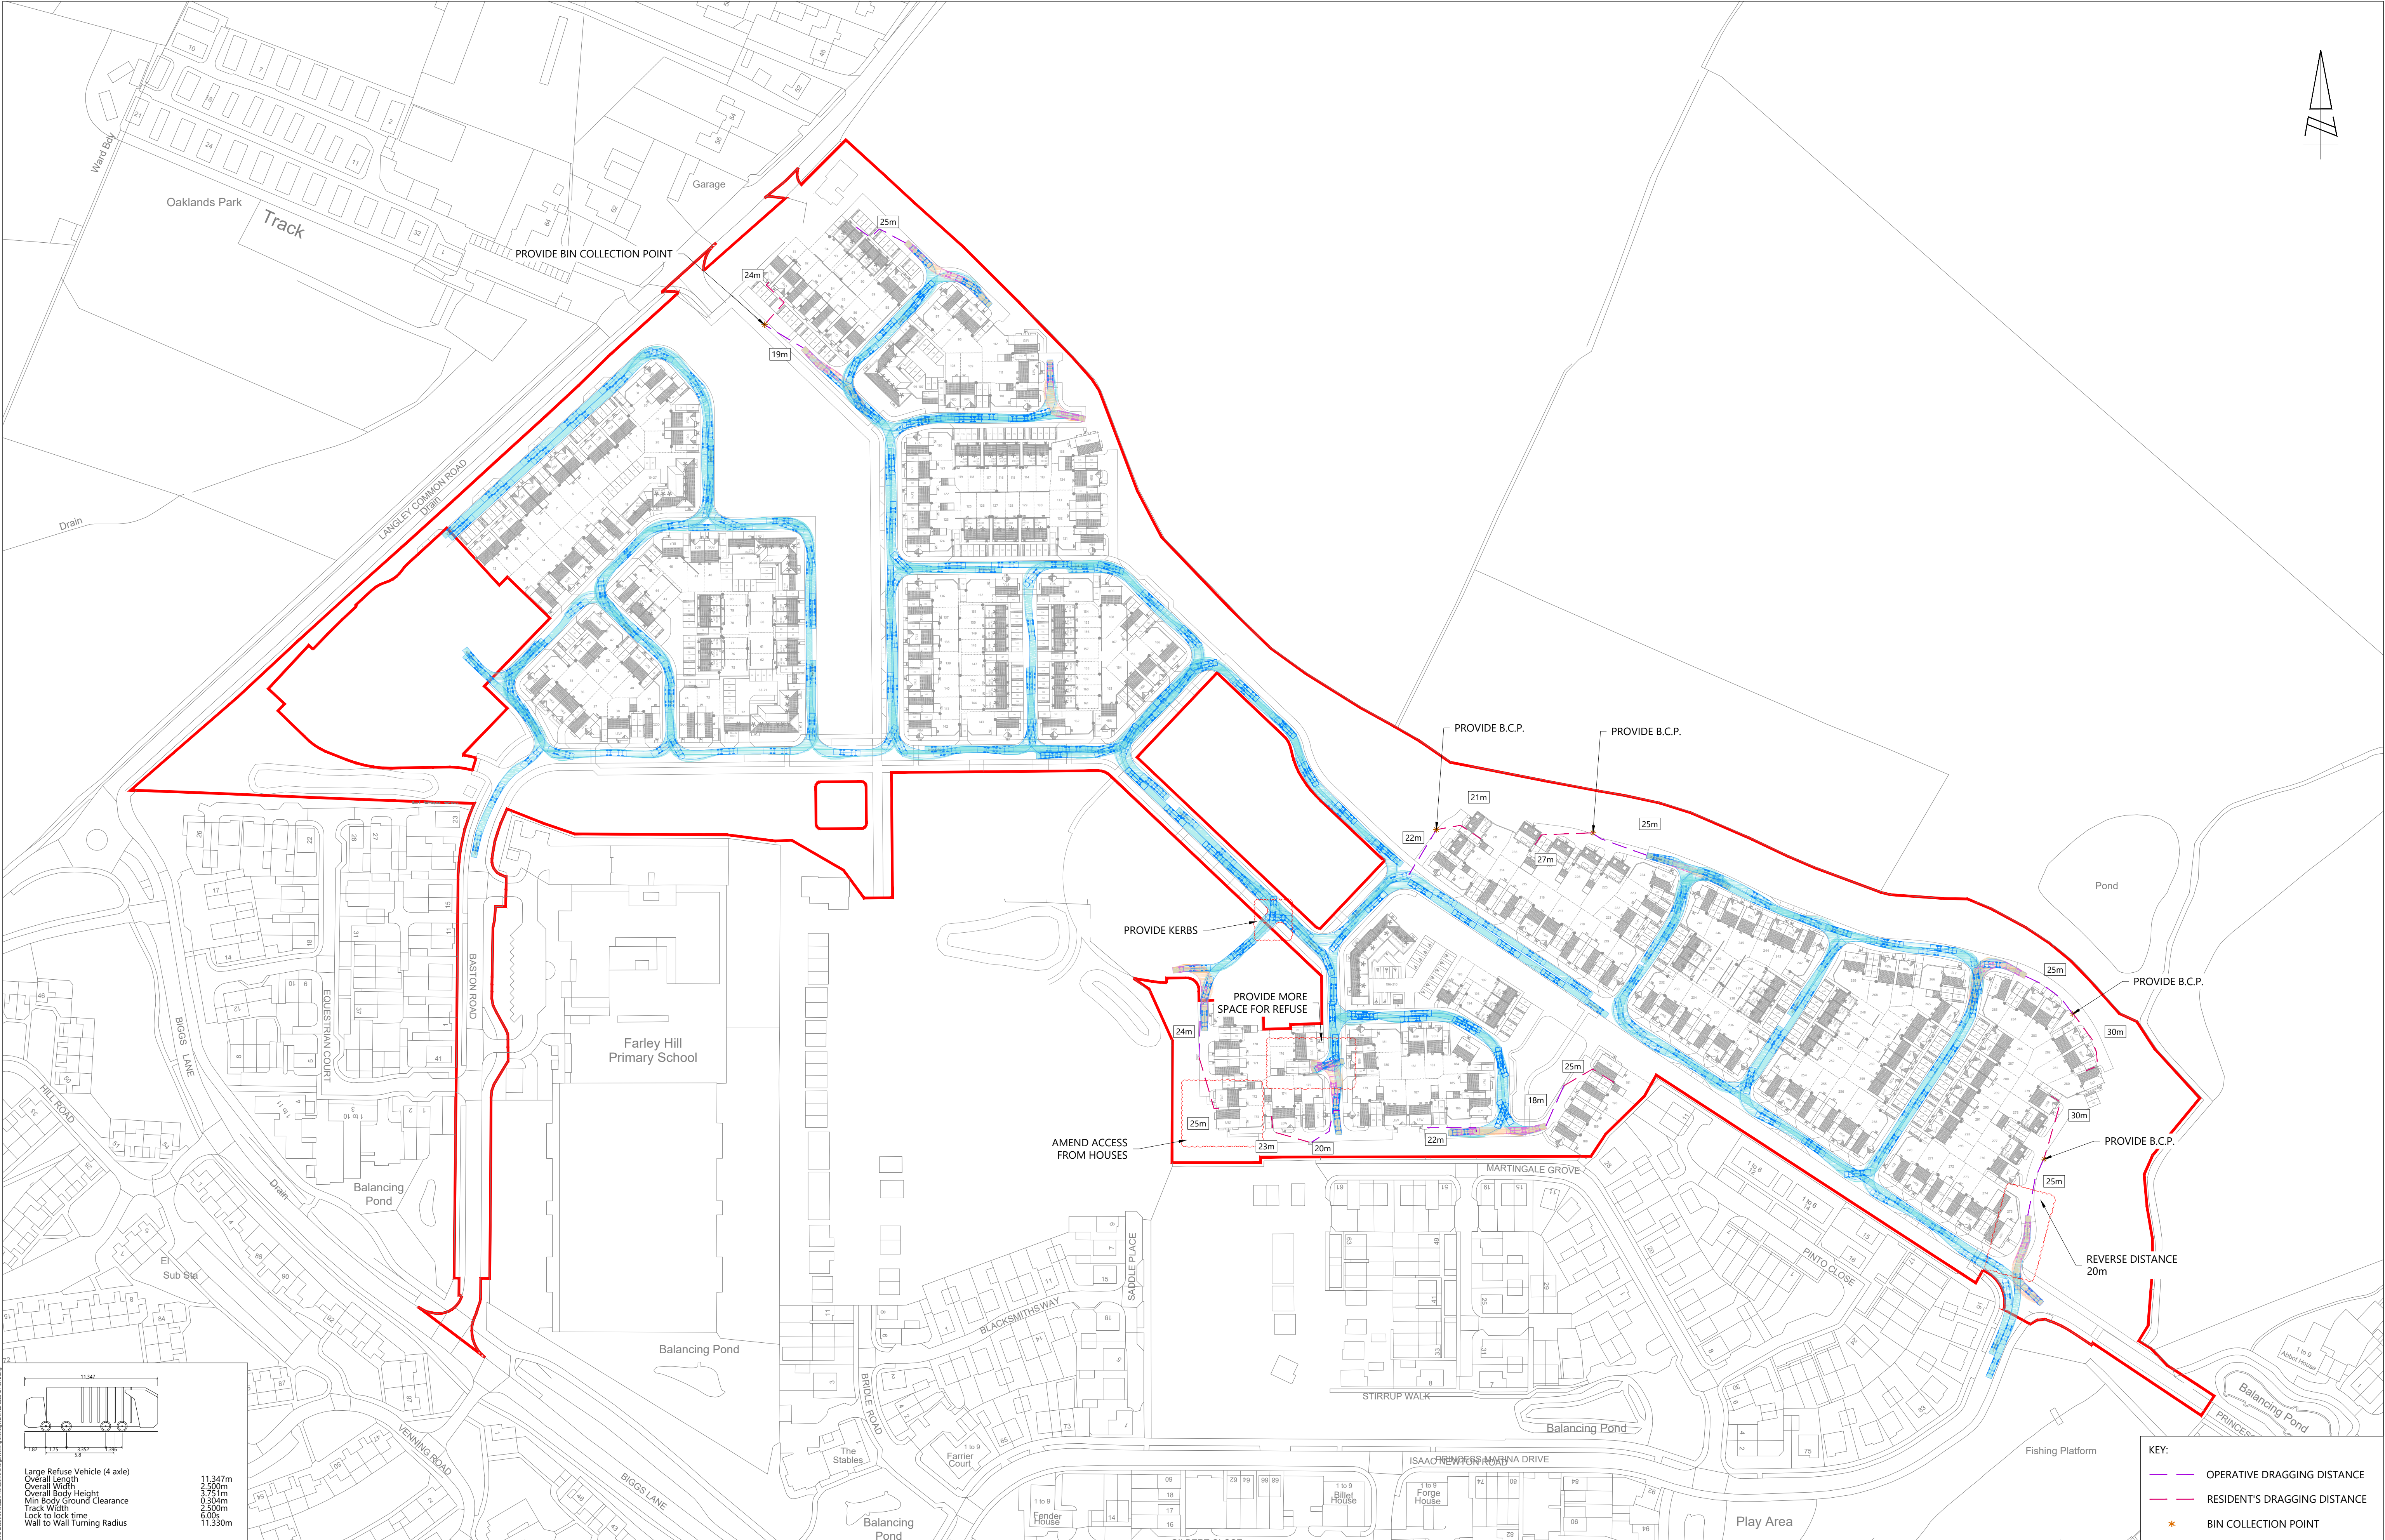

DRAWING SUBJECT PROPERTY CONSULTATION AND PLANNING PURPOSES
ONLY DRAWINGS NOT TO BE USED FOR CONSTRUCTION. TRANSPORT LIP
ACCEPTS NO RESPONSIBILITY FOR ERRORS MADE BY OTHERS OR FOR ANY
CONSEQUENCES OF ANY USE OF THIS DRAWING. INFORMATION SHOULD BE
OBTAINED FROM THE CLIENT AND THE DRAWING SHOULD BE USED IN
CONJUNCTION WITH THE CLIENT'S REQUIREMENTS. THE CLIENT IS
RESPONSIBLE FOR THE ACCURACY OF THE INFORMATION PROVIDED.
© 2024 I-TRANSPORT LTD. ALL RIGHTS RESERVED. I-TRANSPORT LTD.

0	23.07.26	TA	SITE LAYOUT AND VEHICLE TRACKINGS HAVE BEEN UPDATED	XX	PH
C	01.04.26	TA	SITE LAYOUT AND VEHICLE TRACKINGS HAVE BEEN UPDATED	RW	PH
B	20.03.26	TA	SITE LAYOUT AND VEHICLE TRACKINGS HAVE BEEN UPDATED	RW	PH
A	14.02.26	TA	SITE LAYOUT AND VEHICLE TRACKINGS HAVE BEEN UPDATED	RW	PH
REV	DATE	BY	DESCRIPTION	CHK	APP
STATUS					
FOR INFORMATION					

TITLE		SITE SWEEP PATH ANALYSIS - REFUSE VEHICLE	
PROJECT		ARBORFIELD STUDIOS, ARBORFIELD GREEN	
CLIENT		CREST NICHOLSON	

DRAWN	TA	CHECKED	RW	APPROVED	PH
PROJECT No:	ITL210226	SCALE @ A1:	1:1250	DATE:	05.01.26
DRAWING No:	ITL210226-GA-001	REV	D		



33 Queen Street, London, EC4R 1AP Tel: 0204 531 3660

www.i-transport.co.uk