


Linear Park Phase 3 - Phasing for Shared Path

Drawing: LP3-PSP  
Rev: -

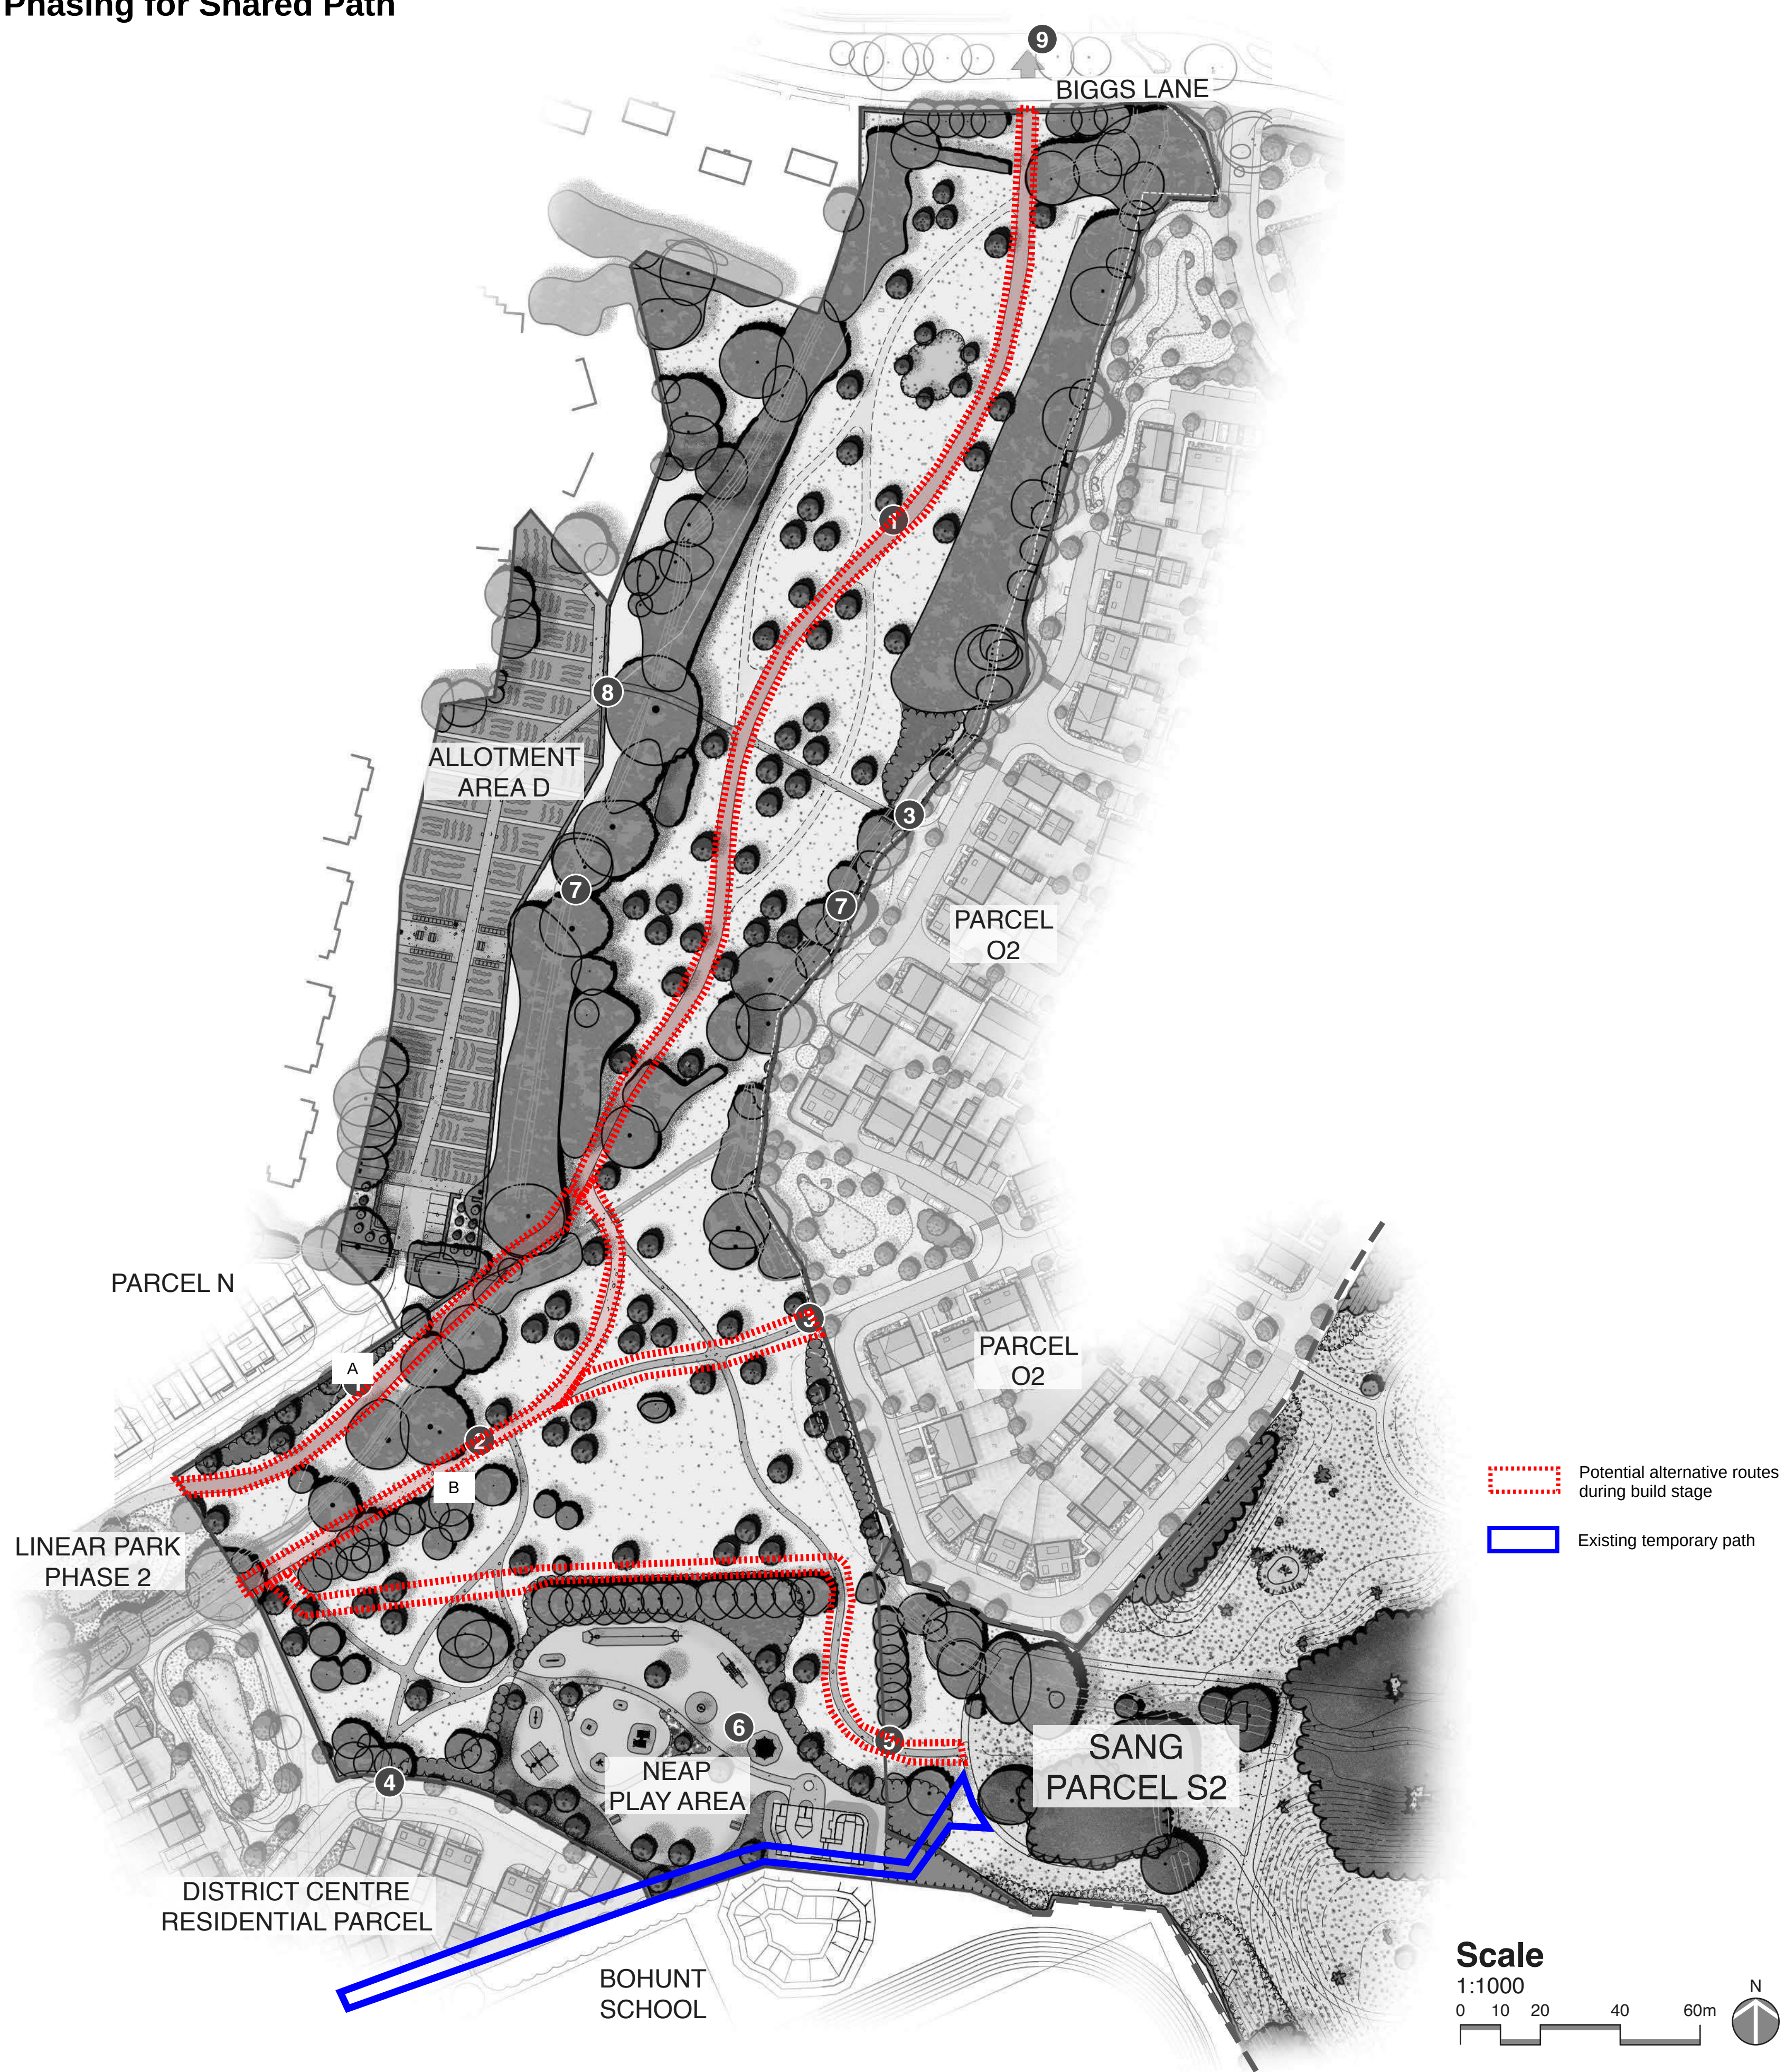

MURDOCH WICKHAM  
THE LANDSCAPE ATELIER

The Tithe Barn, Bradbourne House,  
East Malling, Kent, ME19 6DZ  
01732 752750 murdochwickham.com

Client: Crest Nicholson  
Date: May 2026

Drawn by: JM  
Scale: 1:1000 @ A1

Arborfield Garrison, Infrastructure