


Sheet Number	Sheet Name	Sheet Issue Date	Current Revision	Current Revision Description	Current Revision Issued To
A100	Drawing List	07/11/25			
E100	Existing Floorplans	11/23/17			
E200	Existing Elevations	10/25/22			
P300	Sections	07/28/25			
P400	Schedules	07/28/25			
P500	Site & Location Plan	07/28/25			
Z100	Planning Checklist	08/12/25			

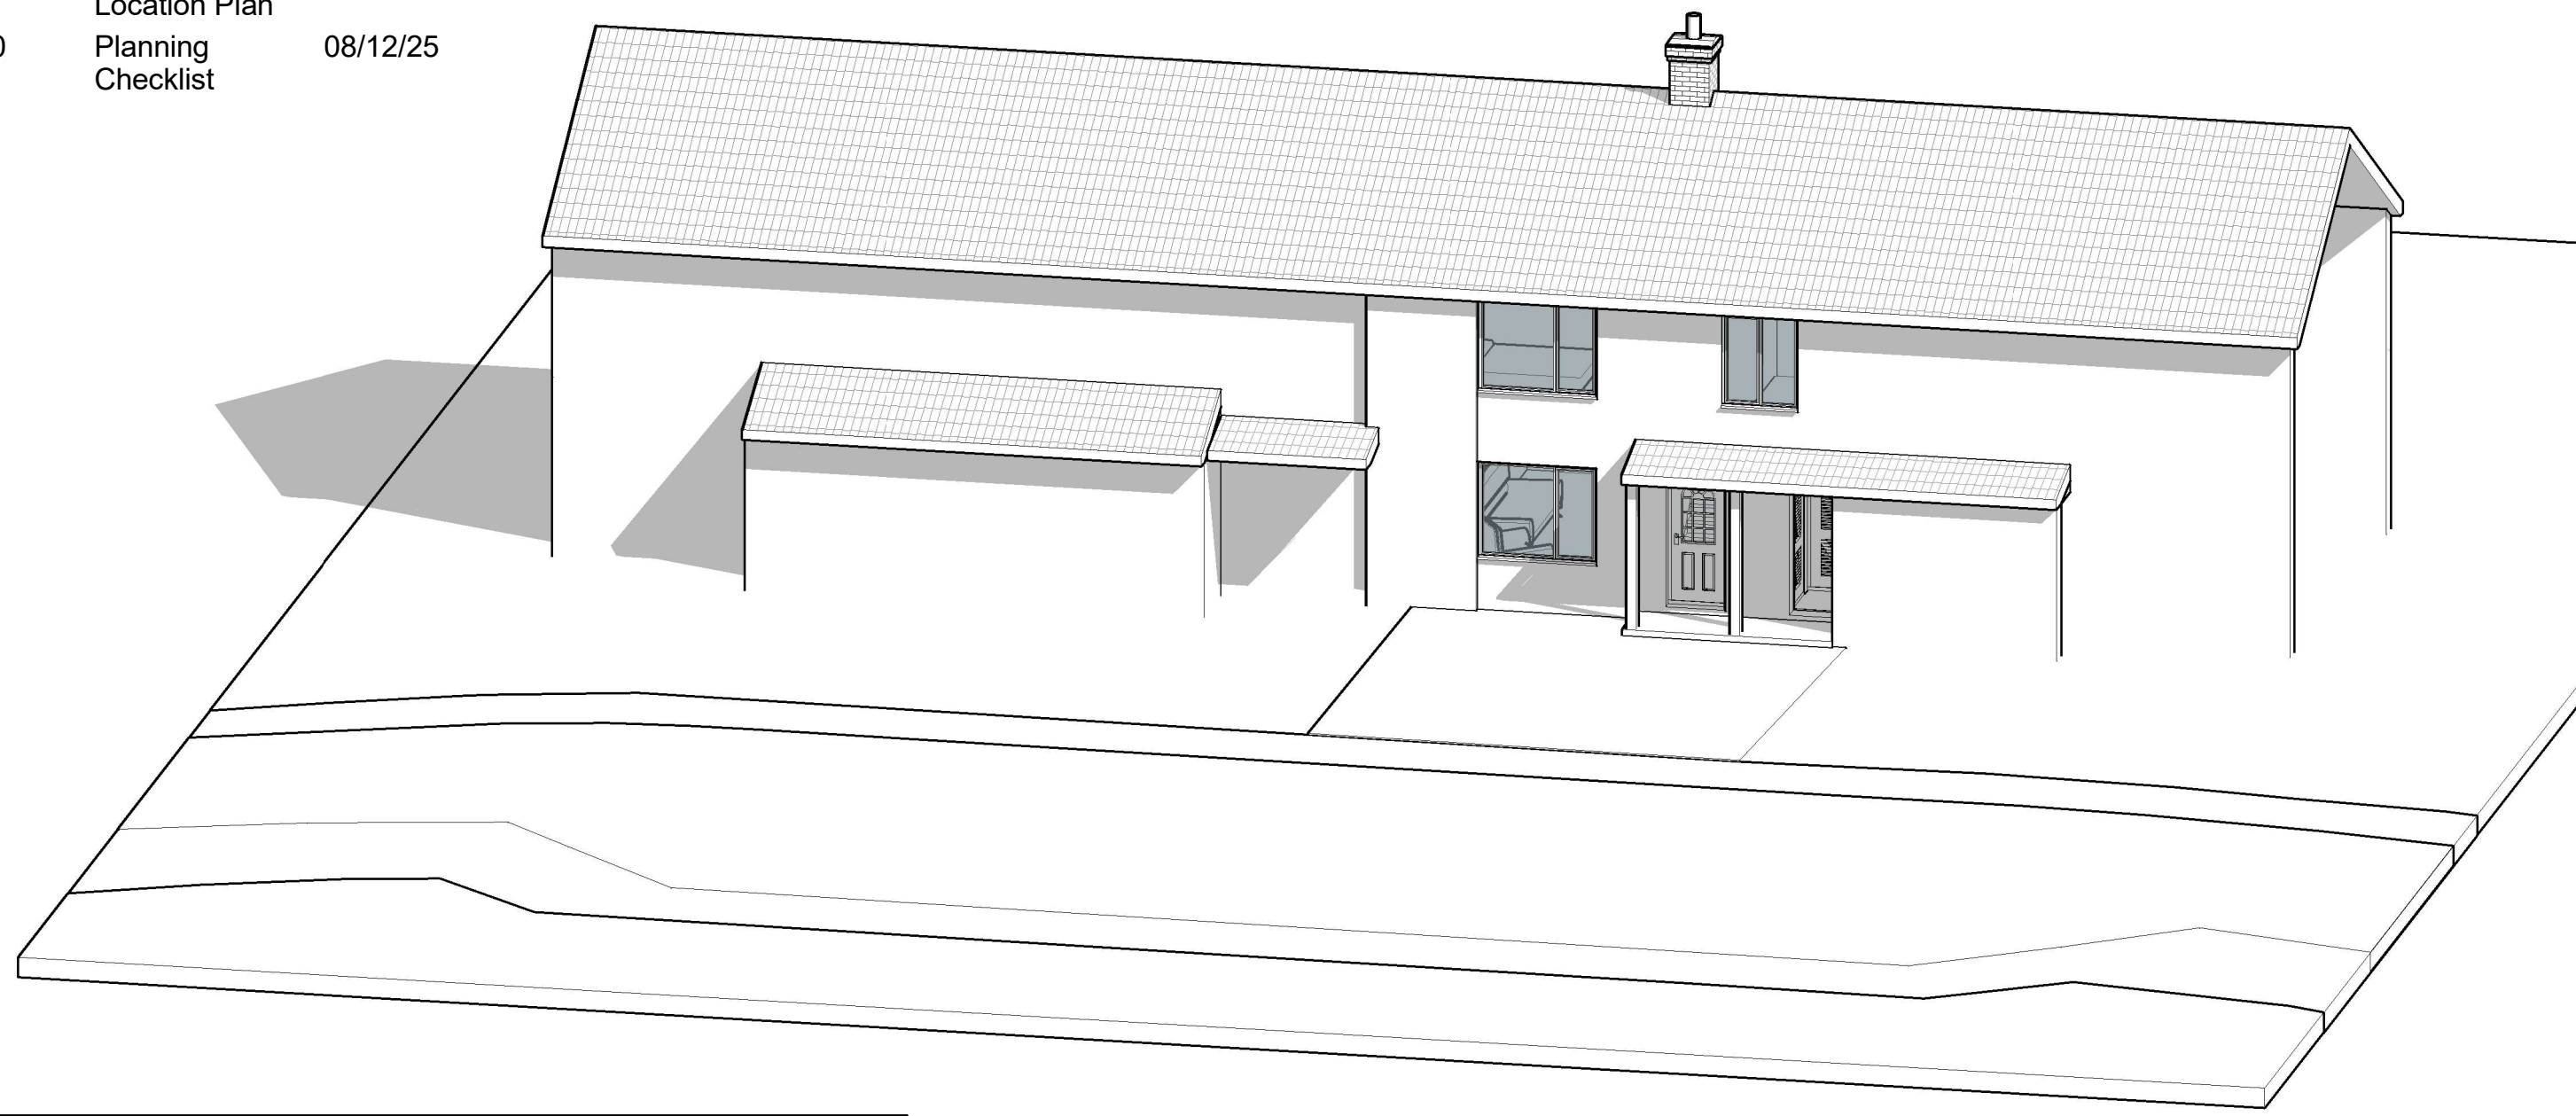

Revision Revision Date Revision Description

1 {3D}


Drawing List
03/04/2026

25_98 A100


Project Status Project Status Scale @ A3



58 Chestnut Crescent
Shinfield, Reading
Wokingham
RG2 9EJ

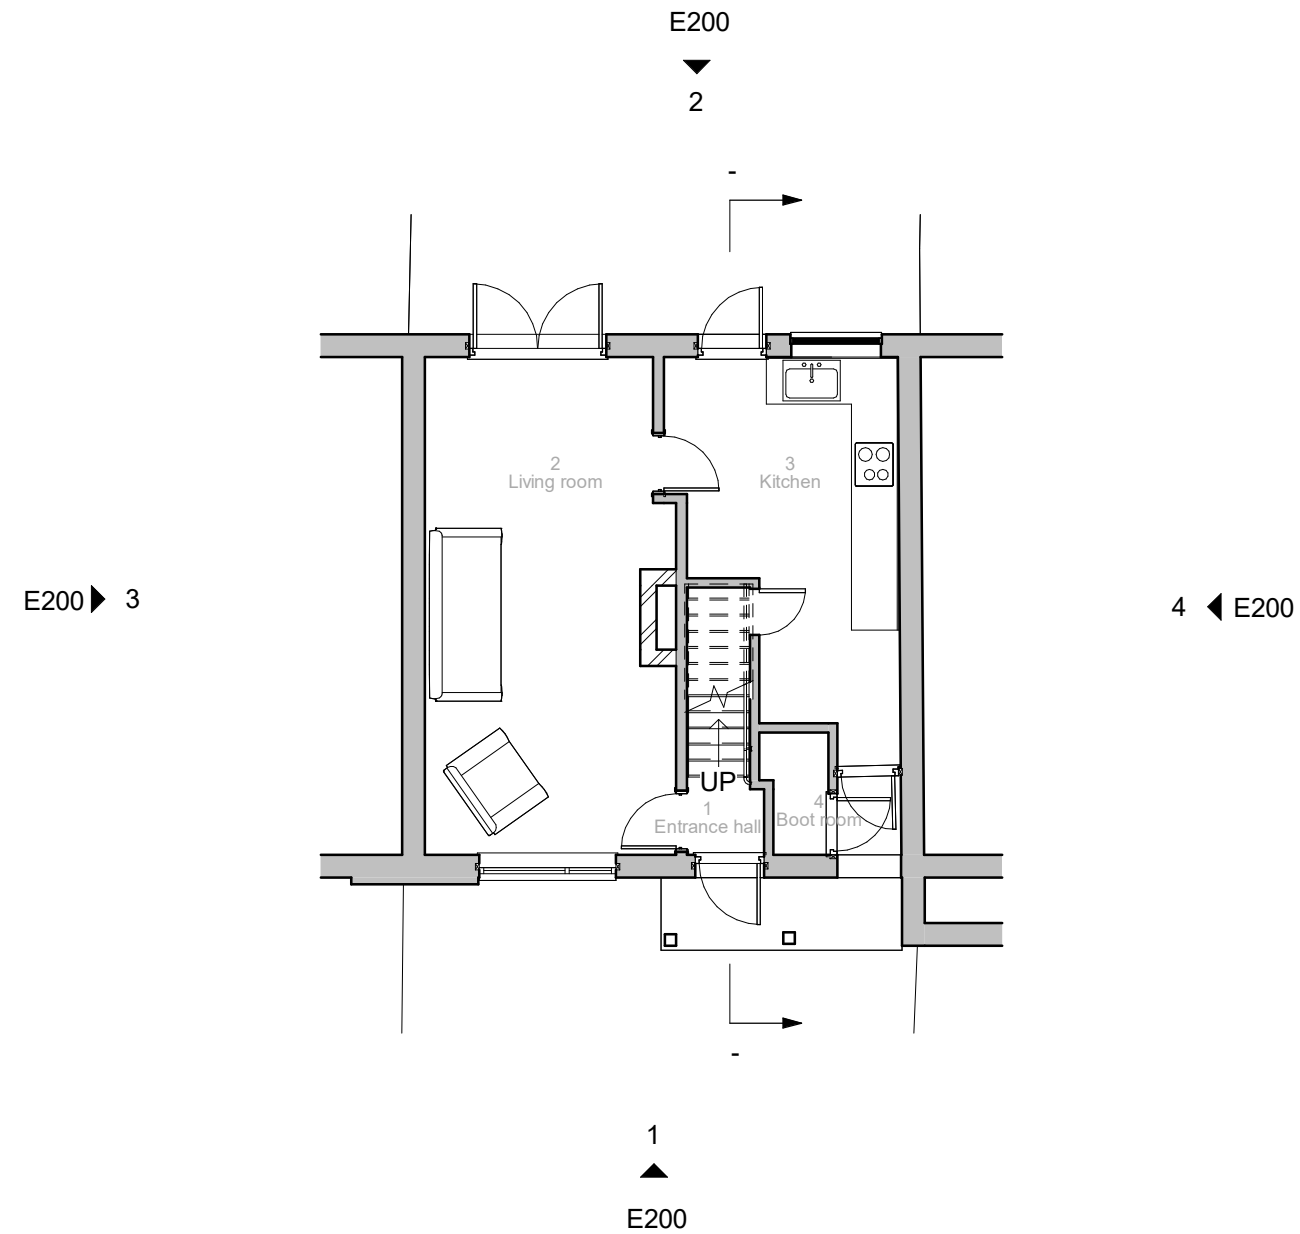

1 Ground
1 : 100

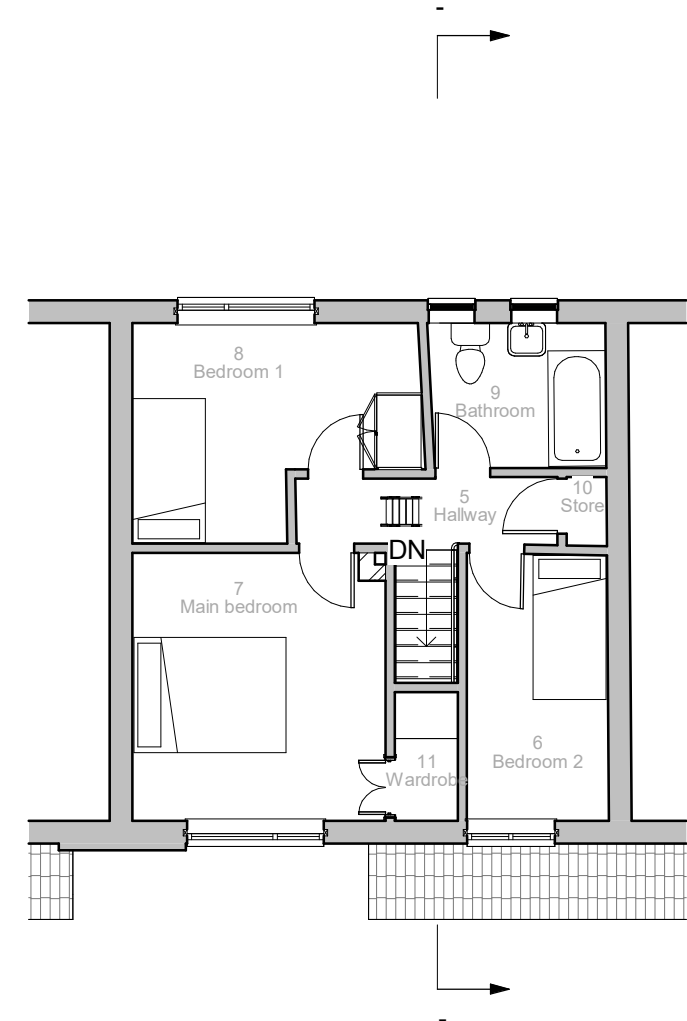


2 First
1 : 100

Revision	Revision Date	Revision Description
----------	---------------	----------------------

DO NOT SCALE ANY DRAWINGS. ALL DIMENSIONS ARE IN MILLIMETRES (mm) AND ARE TO BE CHECKED ON SITE BY THE CONTRACTOR PRIOR TO ORDERING MATERIALS AND STARTING CONSTRUCTION.

Existing Floorplans

03/04/2026

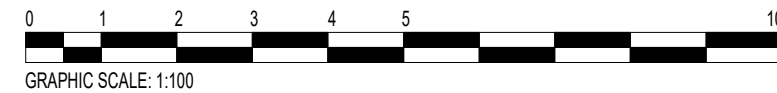

25_98 E100

Project Status

Project Status

Scale @ A3


1 : 100



1

Front


1 : 100

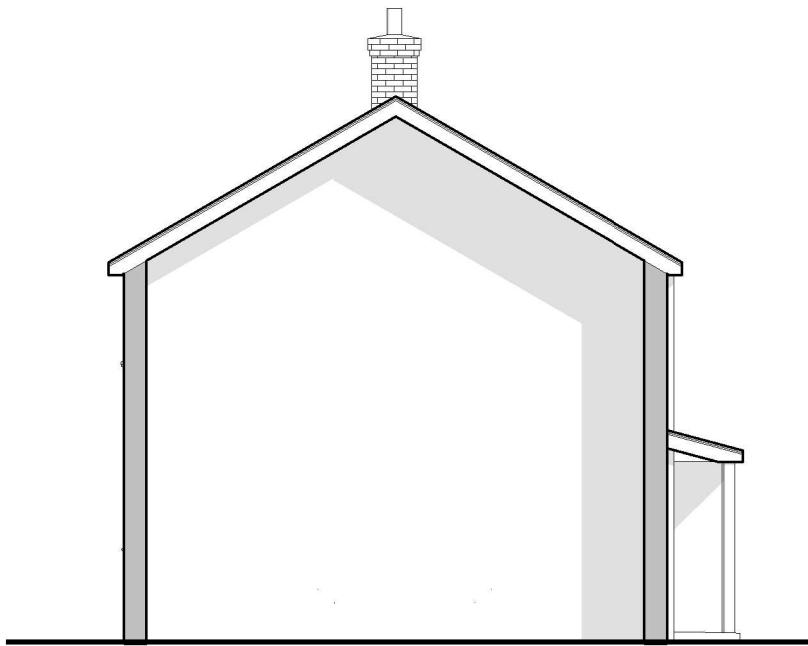

3

Side


1 : 100

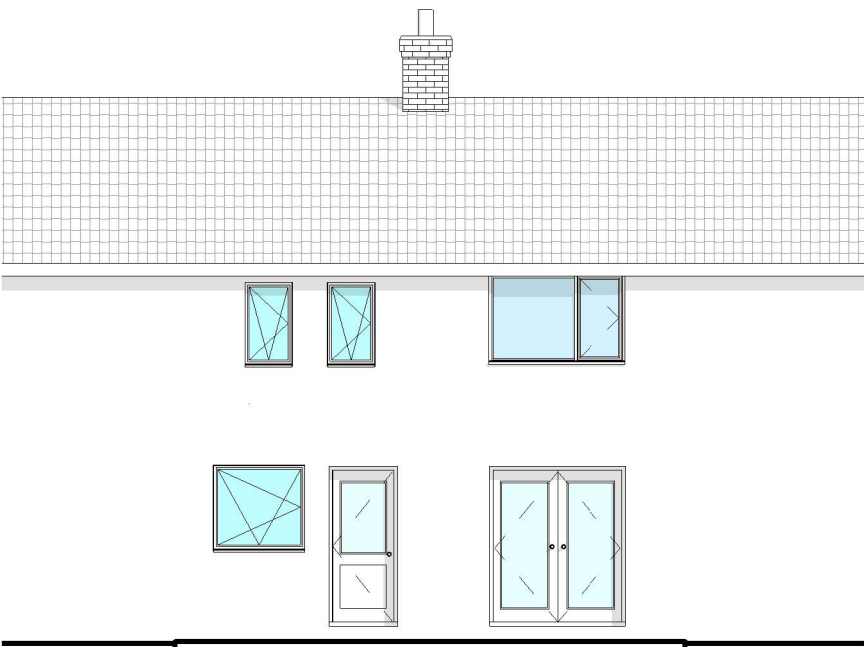

2

Rear

1 : 100

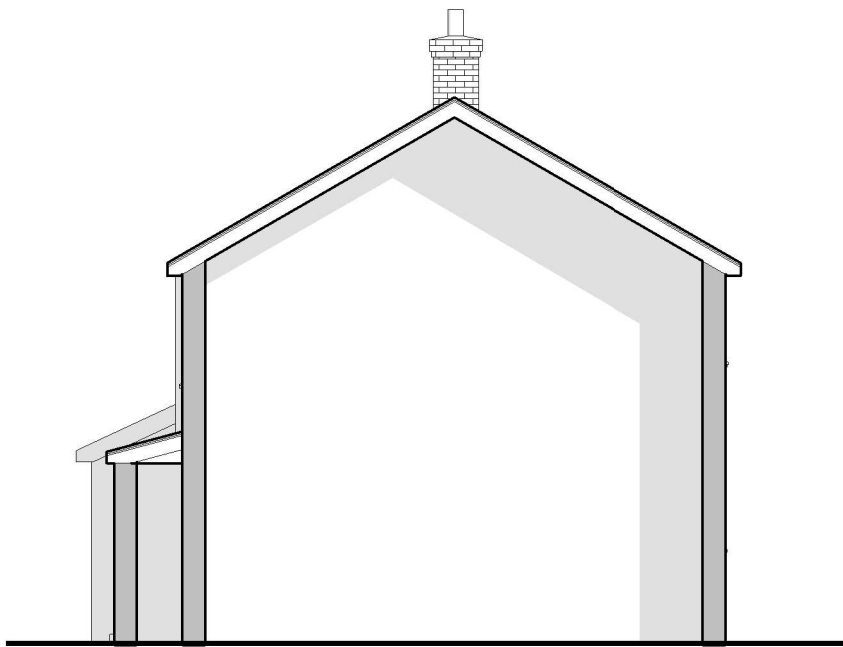

4

Side 2

1 : 100