


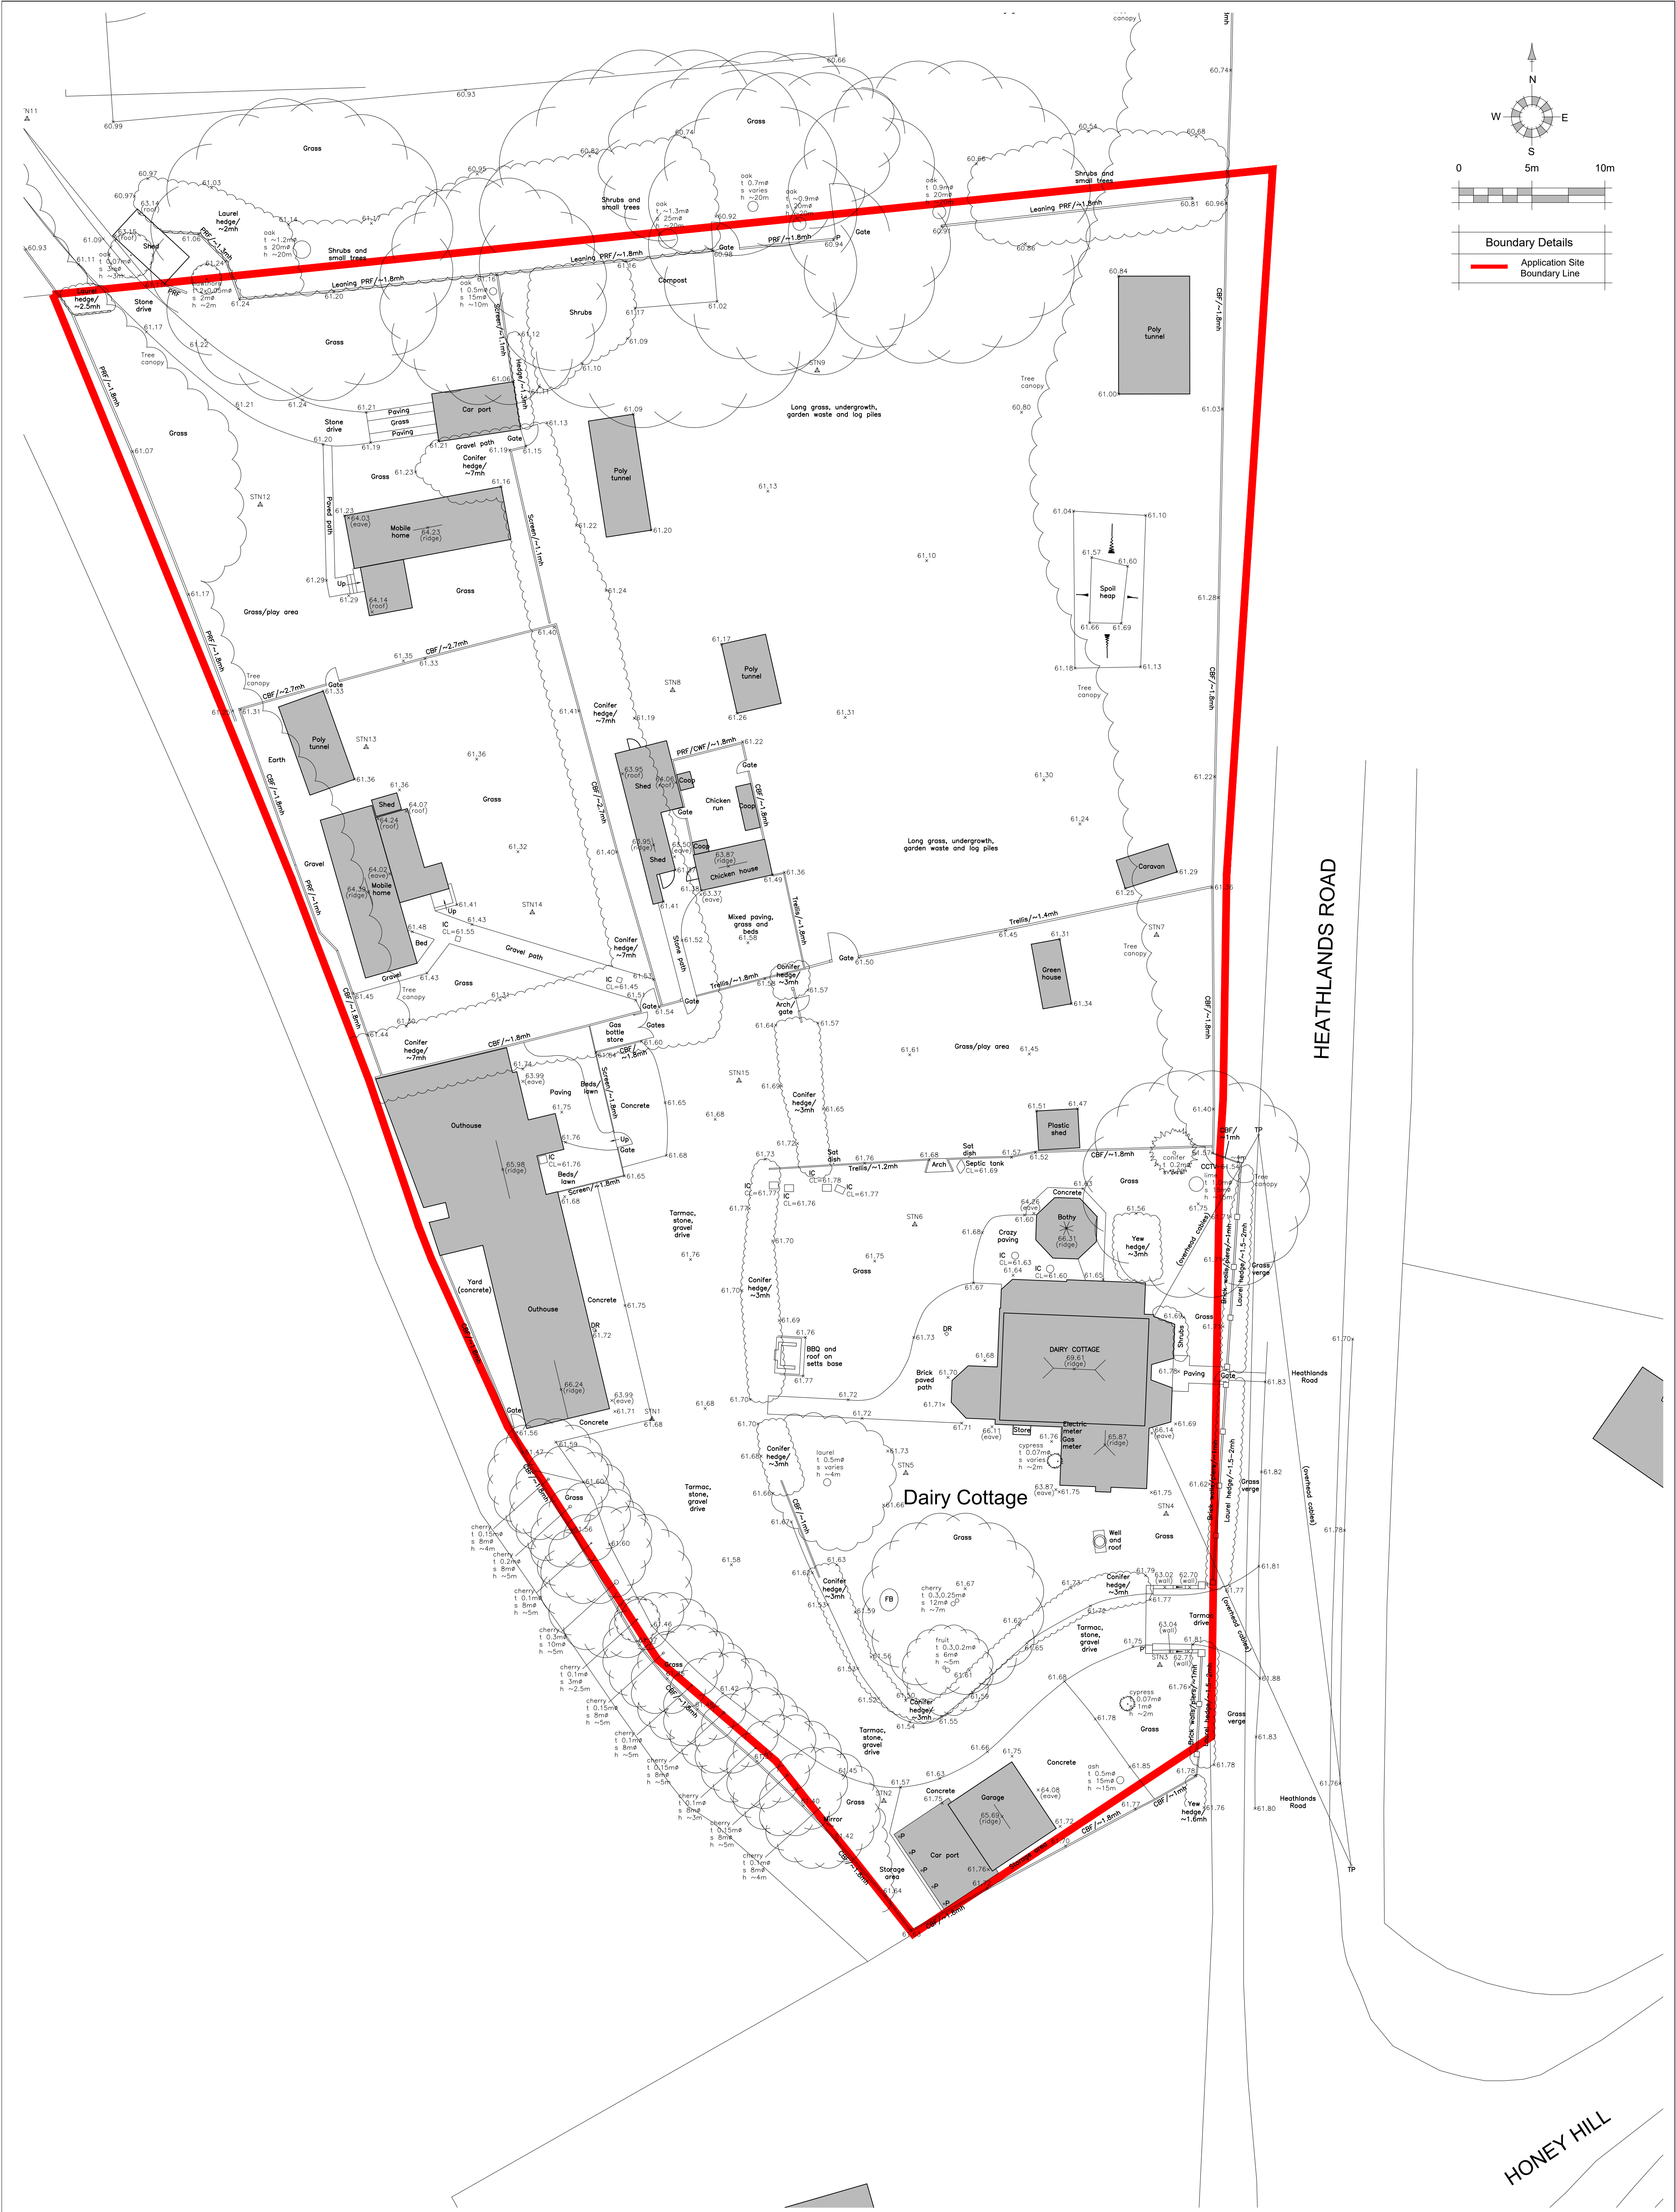

REV.	DATE	REVISIONS:	BY	REV.	DATE	REVISIONS:	BY	STATUS:	CLIENT:	Hall Hunter Partnership	PROJECT:	Dairy Cottage, Heathlands Road, Wokingham RG40 3AN		 architecture planning masterplanning Broadmeade House, Farnham Business Park, Weydon Lane, Farnham, Surrey GU9 8QT. info@osparchitecture.com www.osparchitecture.com Tel: 01252 267878 © Copyright 2012-2023 Ousp Architecture Ltd. Company Registration No. 1046846
Planning									SCALE:	1:200 (A1 ORIGINAL)	DRAWING:	Existing Site Survey Plan		
									DRAWN:	NL	23011	S202	-	
© COPYRIGHT EXISTS ON THE DESIGNS AND INFORMATION SHOWN ON THIS DRAWING									DATE:	28/06/23				

This drawing may be scaled or cross referenced to the scale bar for planning application purposes only. Do not scale for any other purpose, use figured dimensions only. Subject to site survey and all necessary consents. All dimensions to be checked by user and any discrepancies, errors or omissions to be reported to the Architect before work commences. This drawing is to be read in conjunction with all other relevant materials.

OS Licence No. 100007927