


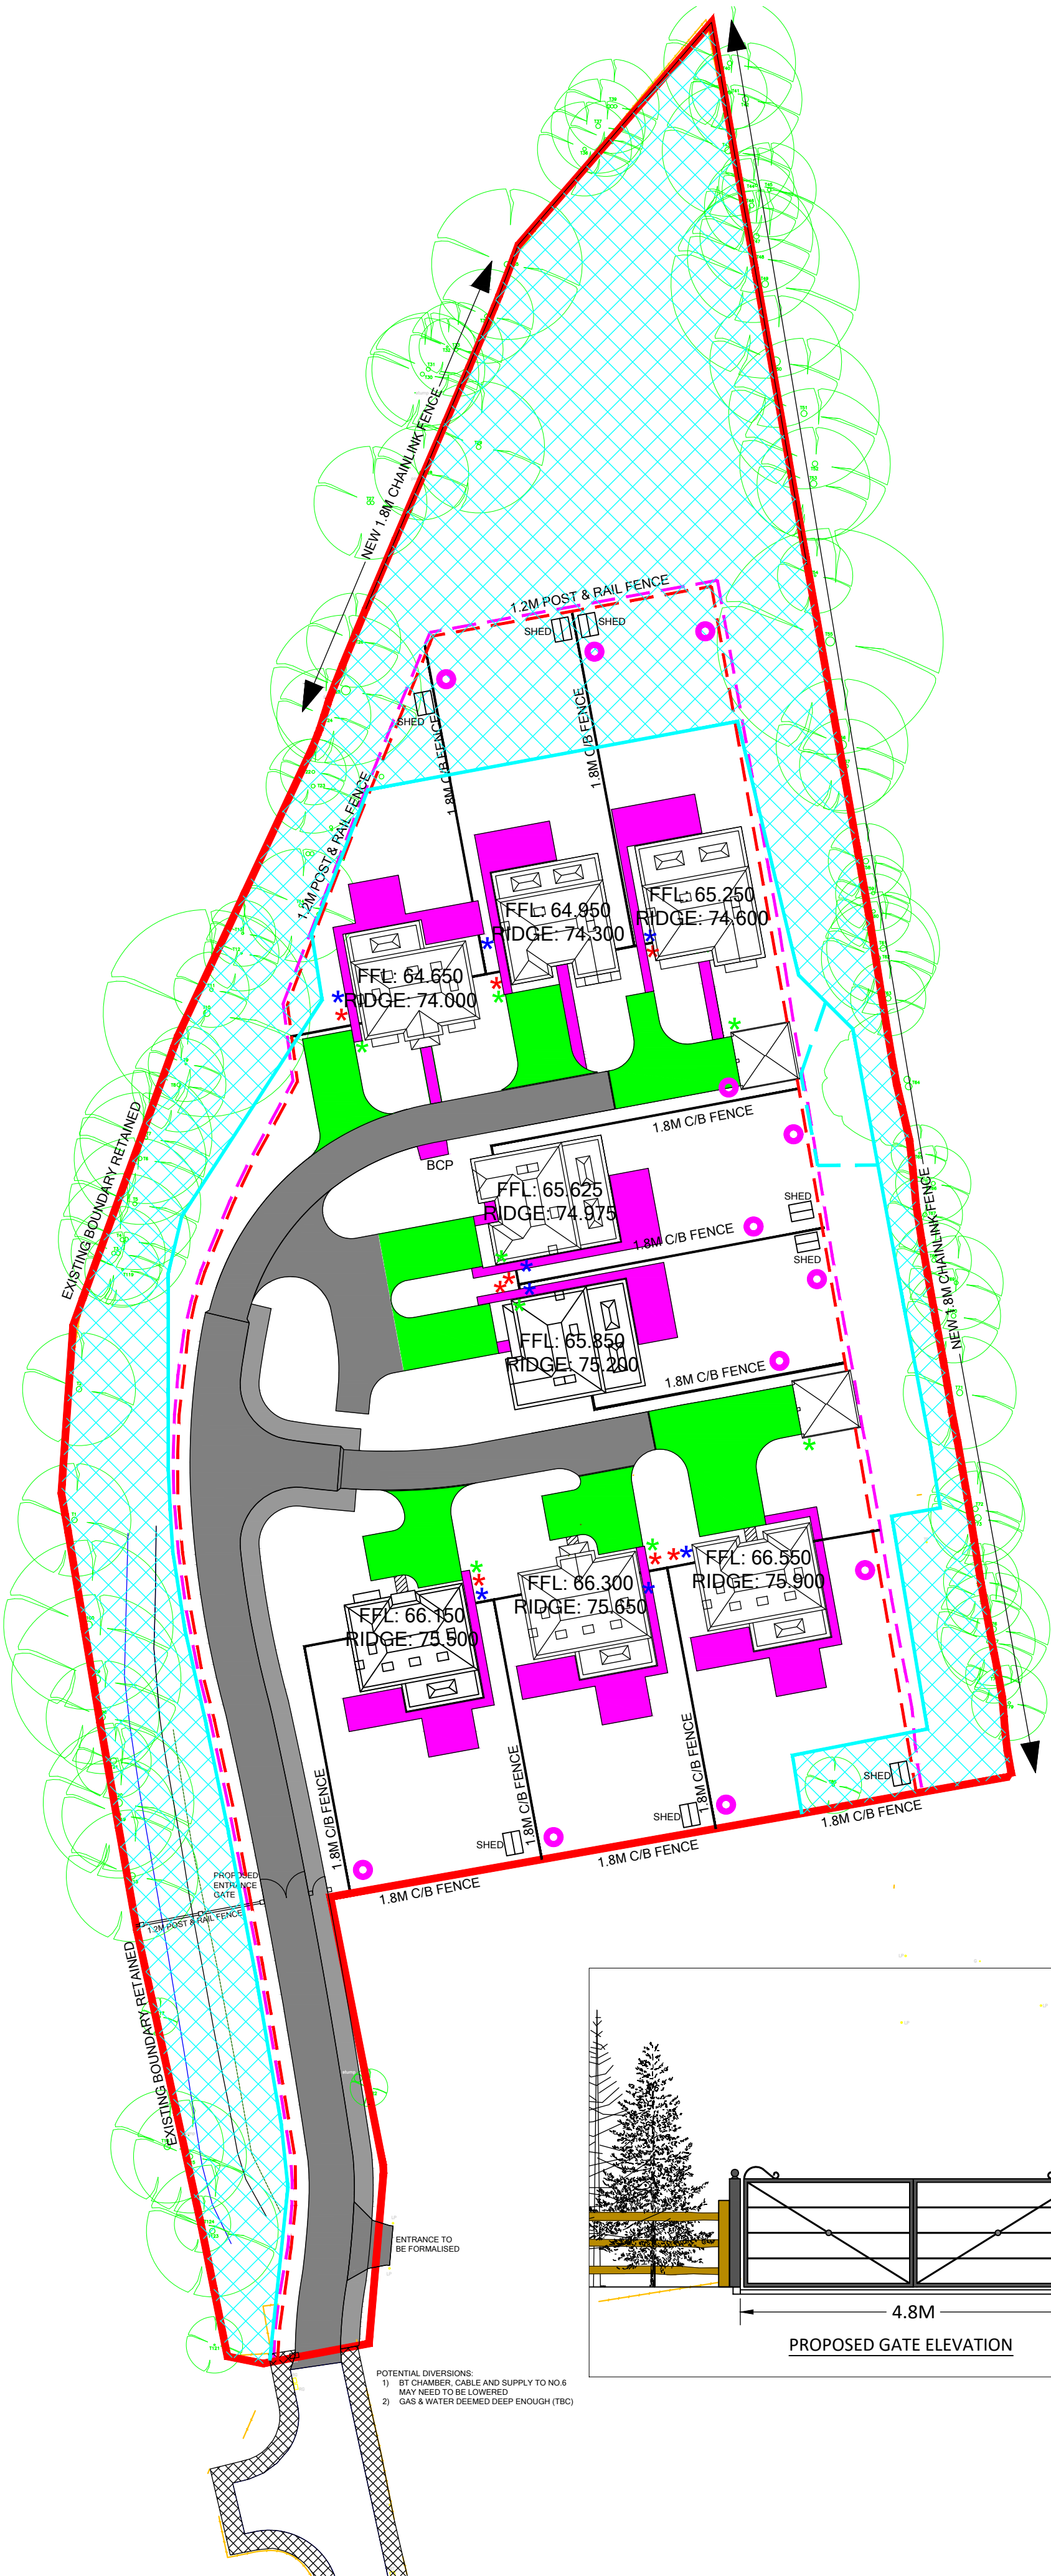

KEY	
PROPOSED PERMEABLE BLACK TARMAK	
PROPOSED BLACK TARMAK FOOTPATH	
20mm COTSWOLD STONE	
900 x 600 SANDSTONE SLAB	
EXISTING FOOTPATH (OFFSITE)	
TREE PROTECTION ZONE	
BUFFER ZONE DELINEATION	
1.2M HIGH POST AND RAIL FENCE WITH STOCK NETTING	
1.8M/1.2M TIMBER GATE	
7.2kW MODE 3, TYPE 2 CAR CHARGING POINT	
ELECTRIC & GAS METER LOCATION	
HEDGEHOG HIGHWAY	

PALATINE
HOMES

Rev	Date	Amendment	By
B	08.08.24	Buffer Zone delineation line amended	RJM
C	10.12.24	Sheds and ridge heights added	RJM
D	02.01.25	Patios to P1, 2, 3 & 6 amended	RJM
E	22.01.25	Plot 4 & 5 Drive finishes amended	RJM
F	05.02.25	Ridge heights amended	RJM
G	07.04.25	Key amended. Further hedgehog highways added	RJM

Status

INFORMATION

Project Address

Johnson Drive
Finchampstead

Drawing Title

Hard Landscaping Plan

Drawn By	RJM	Date	05.03.24
Check	-	Scale	1:500 @ A2

Drawing No.	Rev.
JDF-901	G